

DO NOT SCALE
All dimensions in Millimetres
unless specified otherwise and
subject to verification on site




View 1 - Perspective view into proposed development from Church Street- existing farm house courtyard




View 4 - Perspective view into proposed new build development



View 5 - Perspective view from Church Street through Churchyard towards proposed memorial green

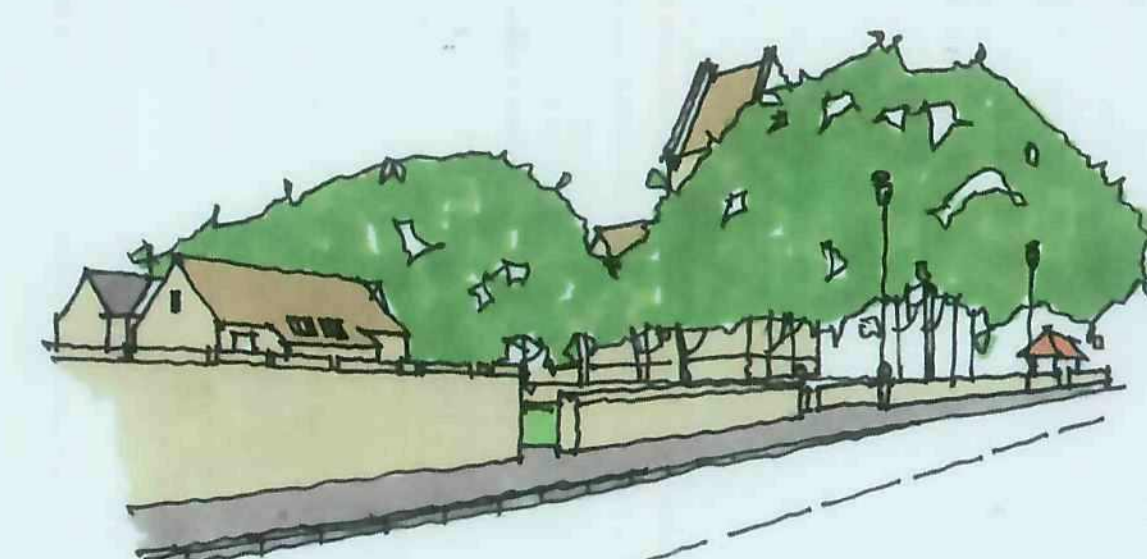

View 2 - Perspective view from Church Street looking north/west

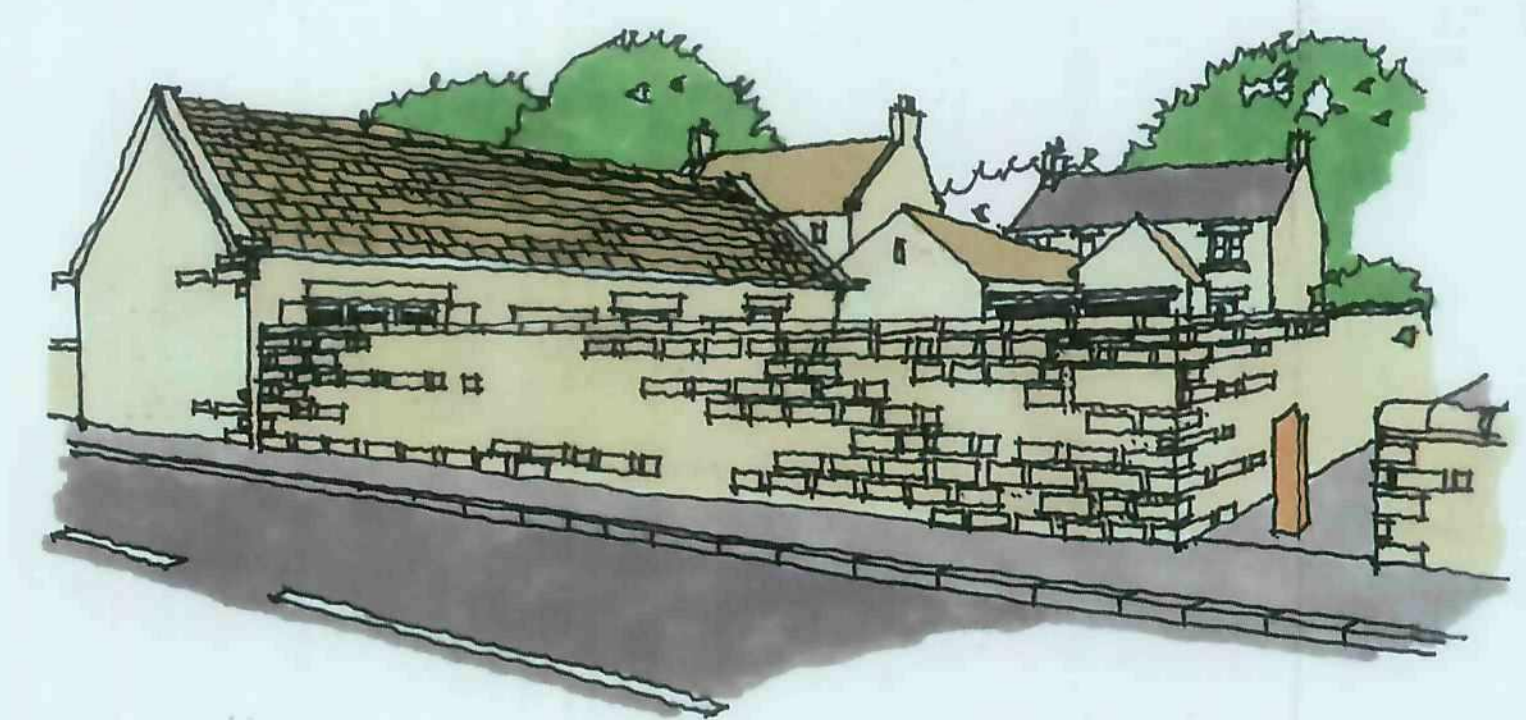

View 3 - Perspective view from Church Street



KEY

- Proposed trees
- Existing trees
- Tree root protection zones
- Proposed landscaping
- Proposed close boarded timber boundary fencing

PROPOSED DEVELOPMENT
CARLTON STUD FARM
CARLTON
BARNESLEY, SOUTH YORKSHIRE

PLANNING

PROPOSED SITE PLAN AND VISUALS

CHRIS CARR
ARCHITECTS

Orchard Farm, Goathland,
Whitby, YO22 5JX
Tel: (01947) 896051 Fax: (01947) 896001
email: chris@cca-arch.co.uk

Scale: 1:250/NTS	Drawn:
Date: 24.01.12	Ref. No. 11.002
DWG. No. CSF 05	Rev.
0m 2m 4m 6m	

This drawing and the copyright is the Architects property and may be used or reproduced only by agreement. All Dimensions in Millimetres unless specified otherwise and subject to verification on site.

SITE PLAN 1:250

View 6 - Perspective view from Church Street through proposed memorial green towards new build development

DO NOT SCALE
All dimensions in Millimetres
unless specified otherwise and
subject to verification on site

N

Indicative

PROPOSED DEVELOPMENT
CARLTON STUD FARM
CARLTON
BARNSELY, SOUTH YORKSHIRE

PLANNING

OS/TOPOGRAPHICAL/TREE SURVEY

CHRIS CARR

ARCHITECTS

Orchard Farm, Goathland,
Whitby, YO22 5JX
Tel: (01947) 896051 Fax: (01947) 896001
email: chris@cca-arch.co.uk

Scale: 1:250/1250 Drawn:



Date: 24.01.12 Ref. No. 11.002

DWG. No. CSF 01 Rev.

0 cm 12 cm 14 cm 16 cm

This drawing and the copyright in the Architect's property and may be used or
reproduced only by agreement. All dimensions in Millimetres unless specified
otherwise and subject to verification on site.

SITE LOCATION PLANS

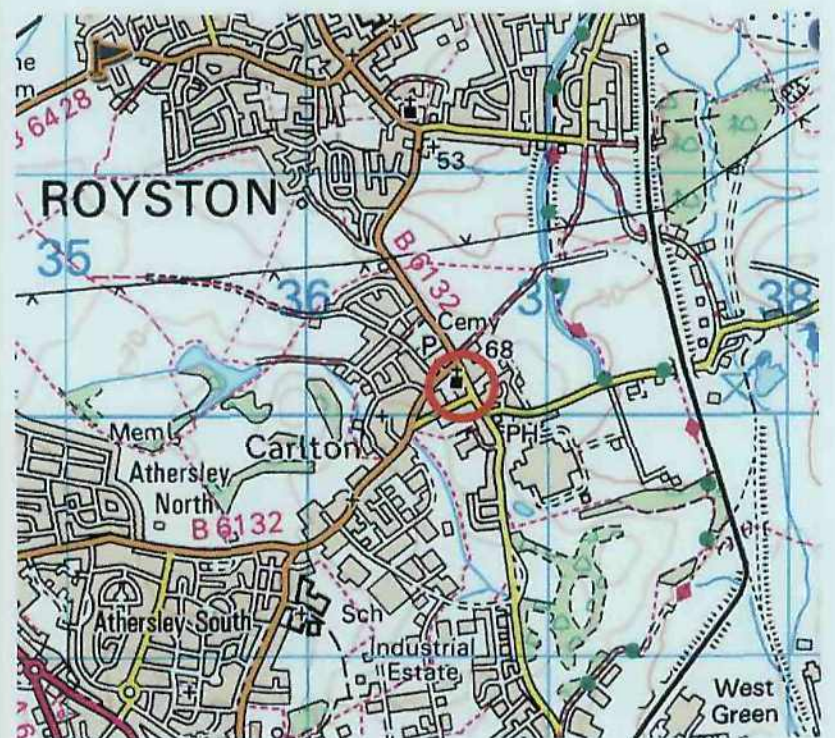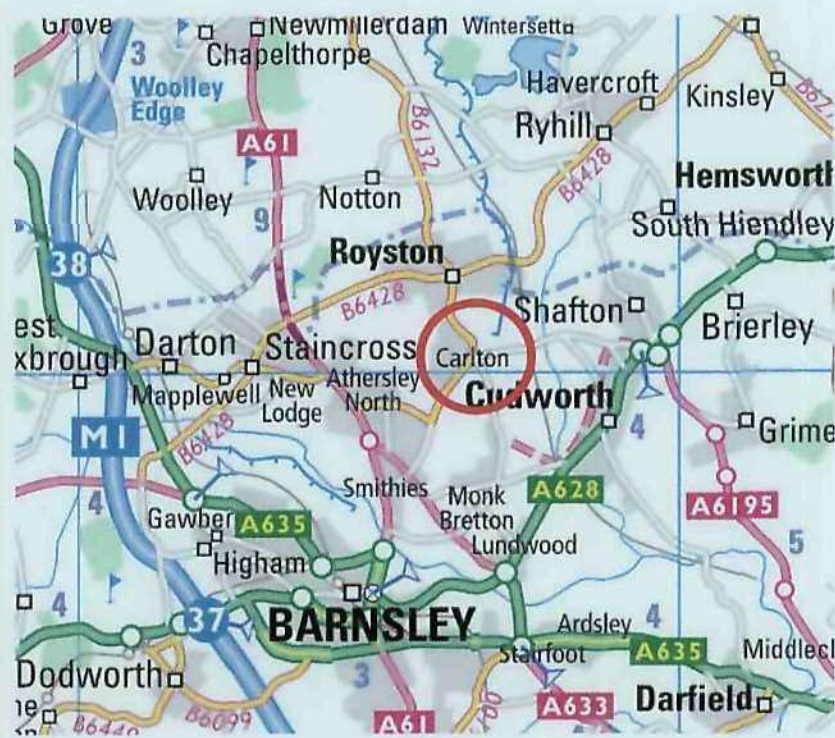

Ordnance Survey (c) Crown Copyright 2010. All rights reserved. Licence number 100020449

OS 1:1250

TOPOGRAPHICAL AND TREE SURVEY 1:250