


PROPOSED FRONT ELEVATION
SCALE 1:100

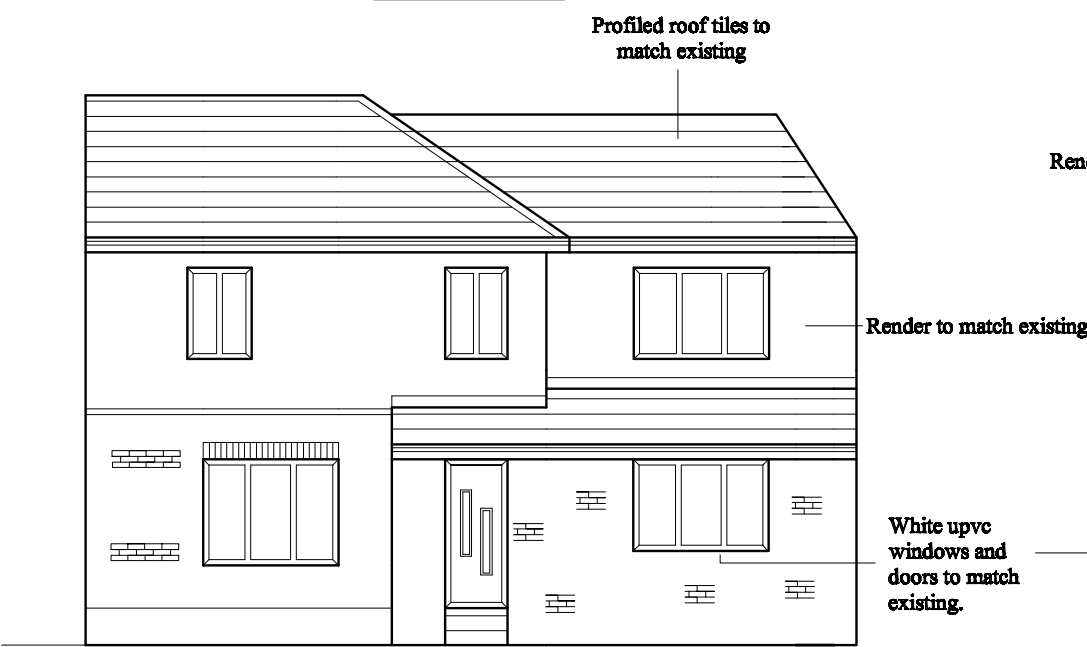

PROPOSED REAR ELEVATION
SCALE 1:100



PLANNING NOTES

Existing walls - Render struck to appear like facing brick at ground floor

Proposed Walls - Facing brick to match at ground floor

First floor - existing - Render

First Floor - Proposed - Render


Existing Roof - Profiled tile

Proposed Roof - Profiled tile to match


Existing windowws and doors - White UPVC

Proposed windows and doors - White UPVC

EXISTING FRONT ELEVATION
SCALE 1:100

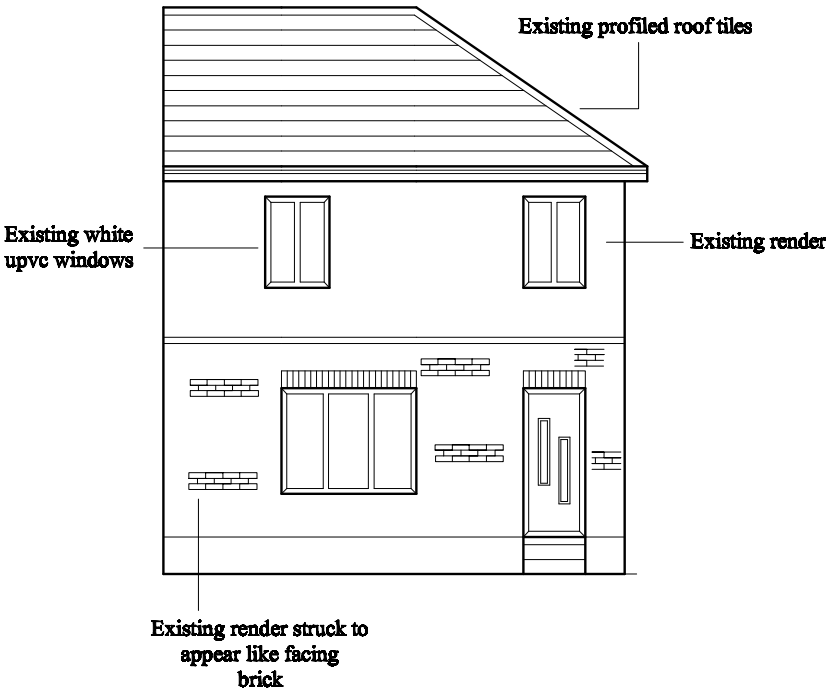

EXISTING REAR ELEVATION
SCALE 1:100

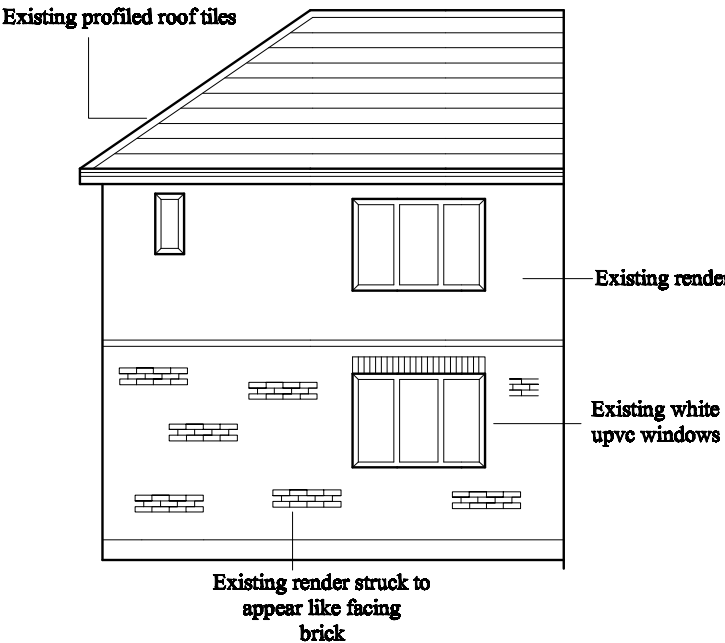

Scale @A3		Issue Date	
1:100		March 2022	
Project			
Two Storey Side Extension			
20 Roebuck Street, Wombwell, Barnsley, South Yorkshire, S73 0JS			
Drawing No.		Revision	
004		-	
Description			
Proposed/Existing Front and Rear Elevations			