


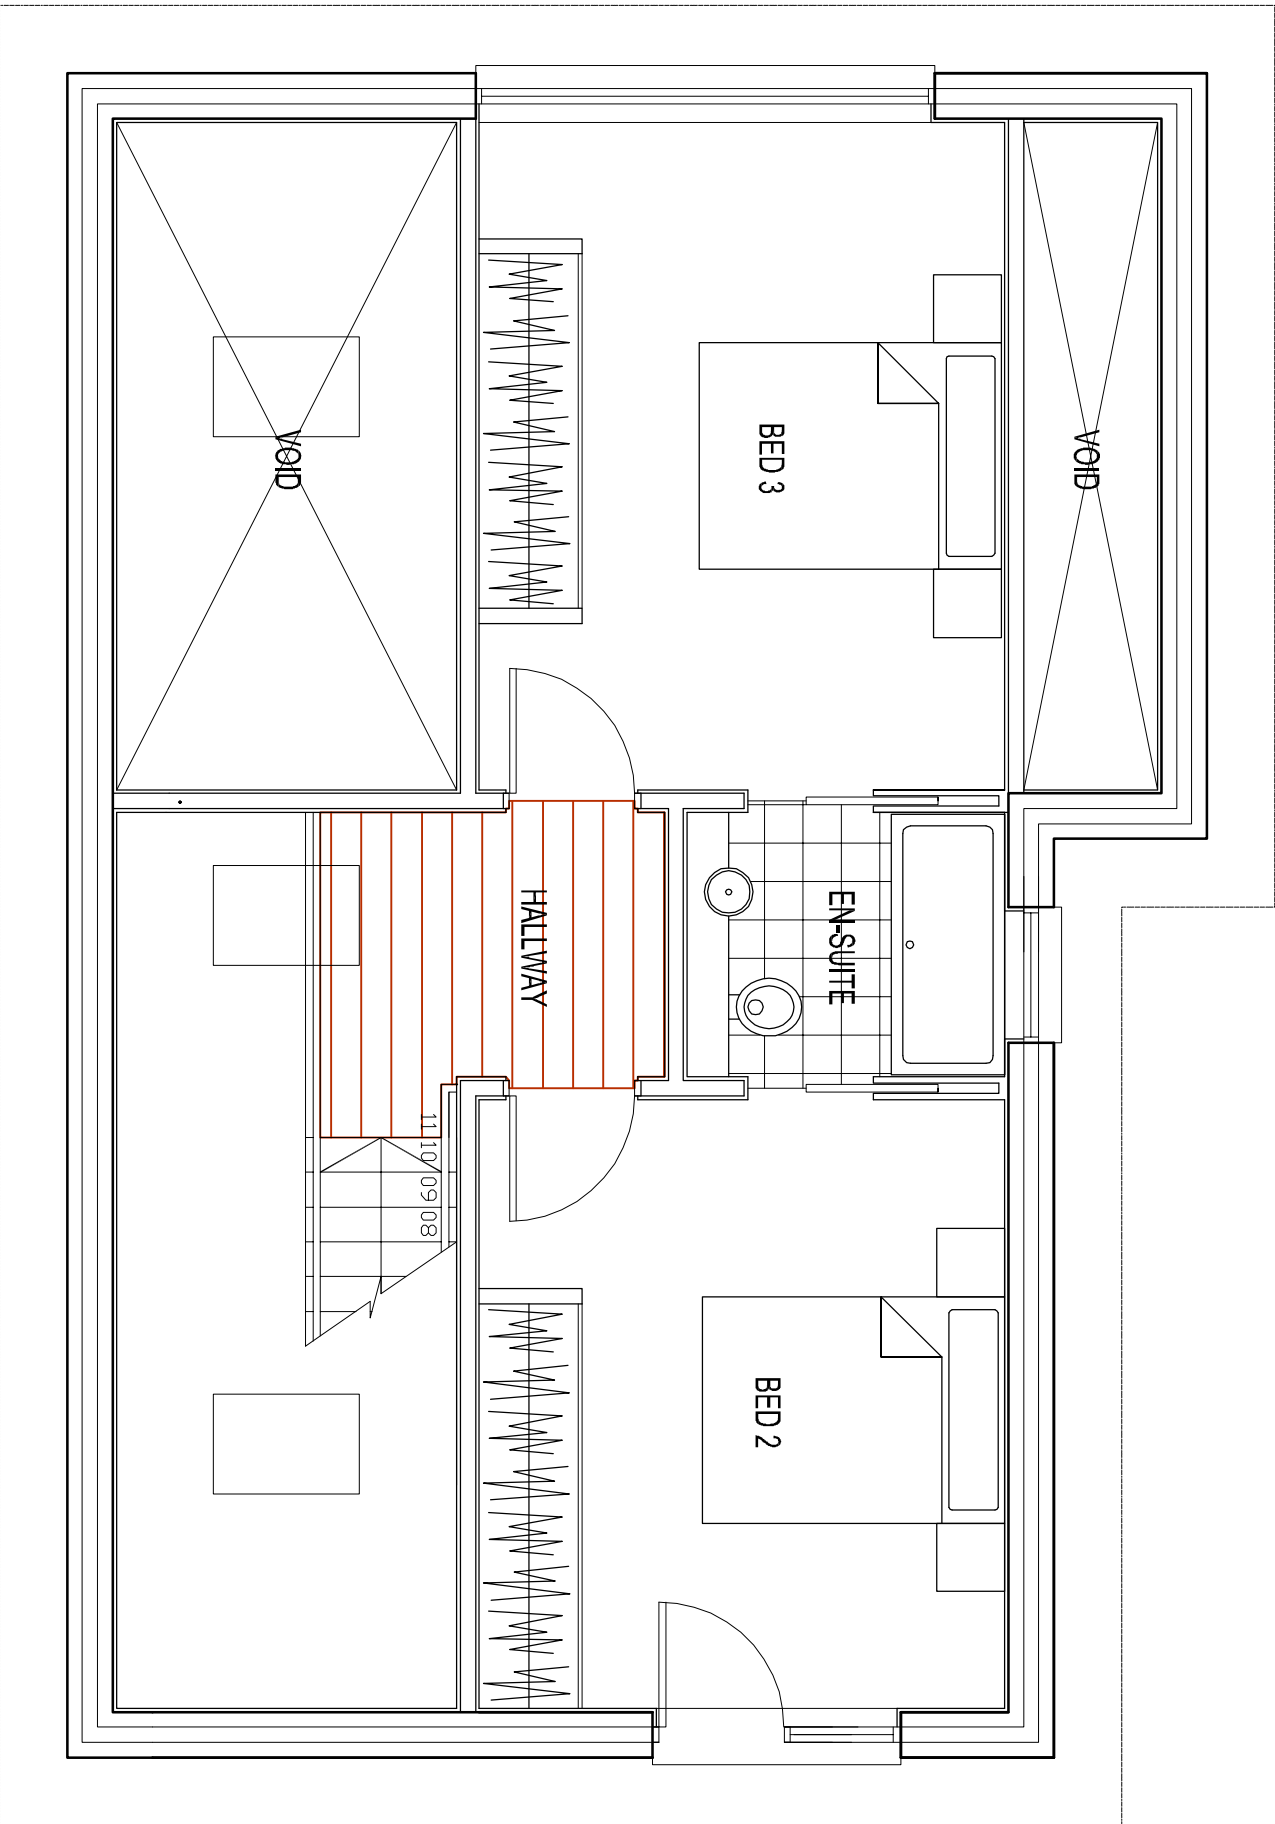

FIRST FLOOR PLAN

SCALE 1:50

Client	Russell Robinson
Job	1745 Mount Vernon
Title	Proposed First Floor Plan
Dwg. No.	1745-003

REV. A

INTERNAL CHANGES

03.03.10

DRAWN

UJ

CHECKED

DATE

April 10

SCALE

1:50

REVISION

A

coda

Coda Studios Ltd

Hope Works, 25 Mowbray St, Sheffield, S3 8EL

t:0870 990 3095 f: 0870 990 3096

e:information@codastudios.co.uk

© COPYRIGHT EXISTS ON THE DESIGNS AND INFORMATION SHOWN ON THIS DRAWING
The Contractor must verify all dimensions on site before making shop drawings
or commencing work of any kind. No dimensions to be scaled from this drawing.
Architect to be notified of any discrepancies in dimensions immediately.