


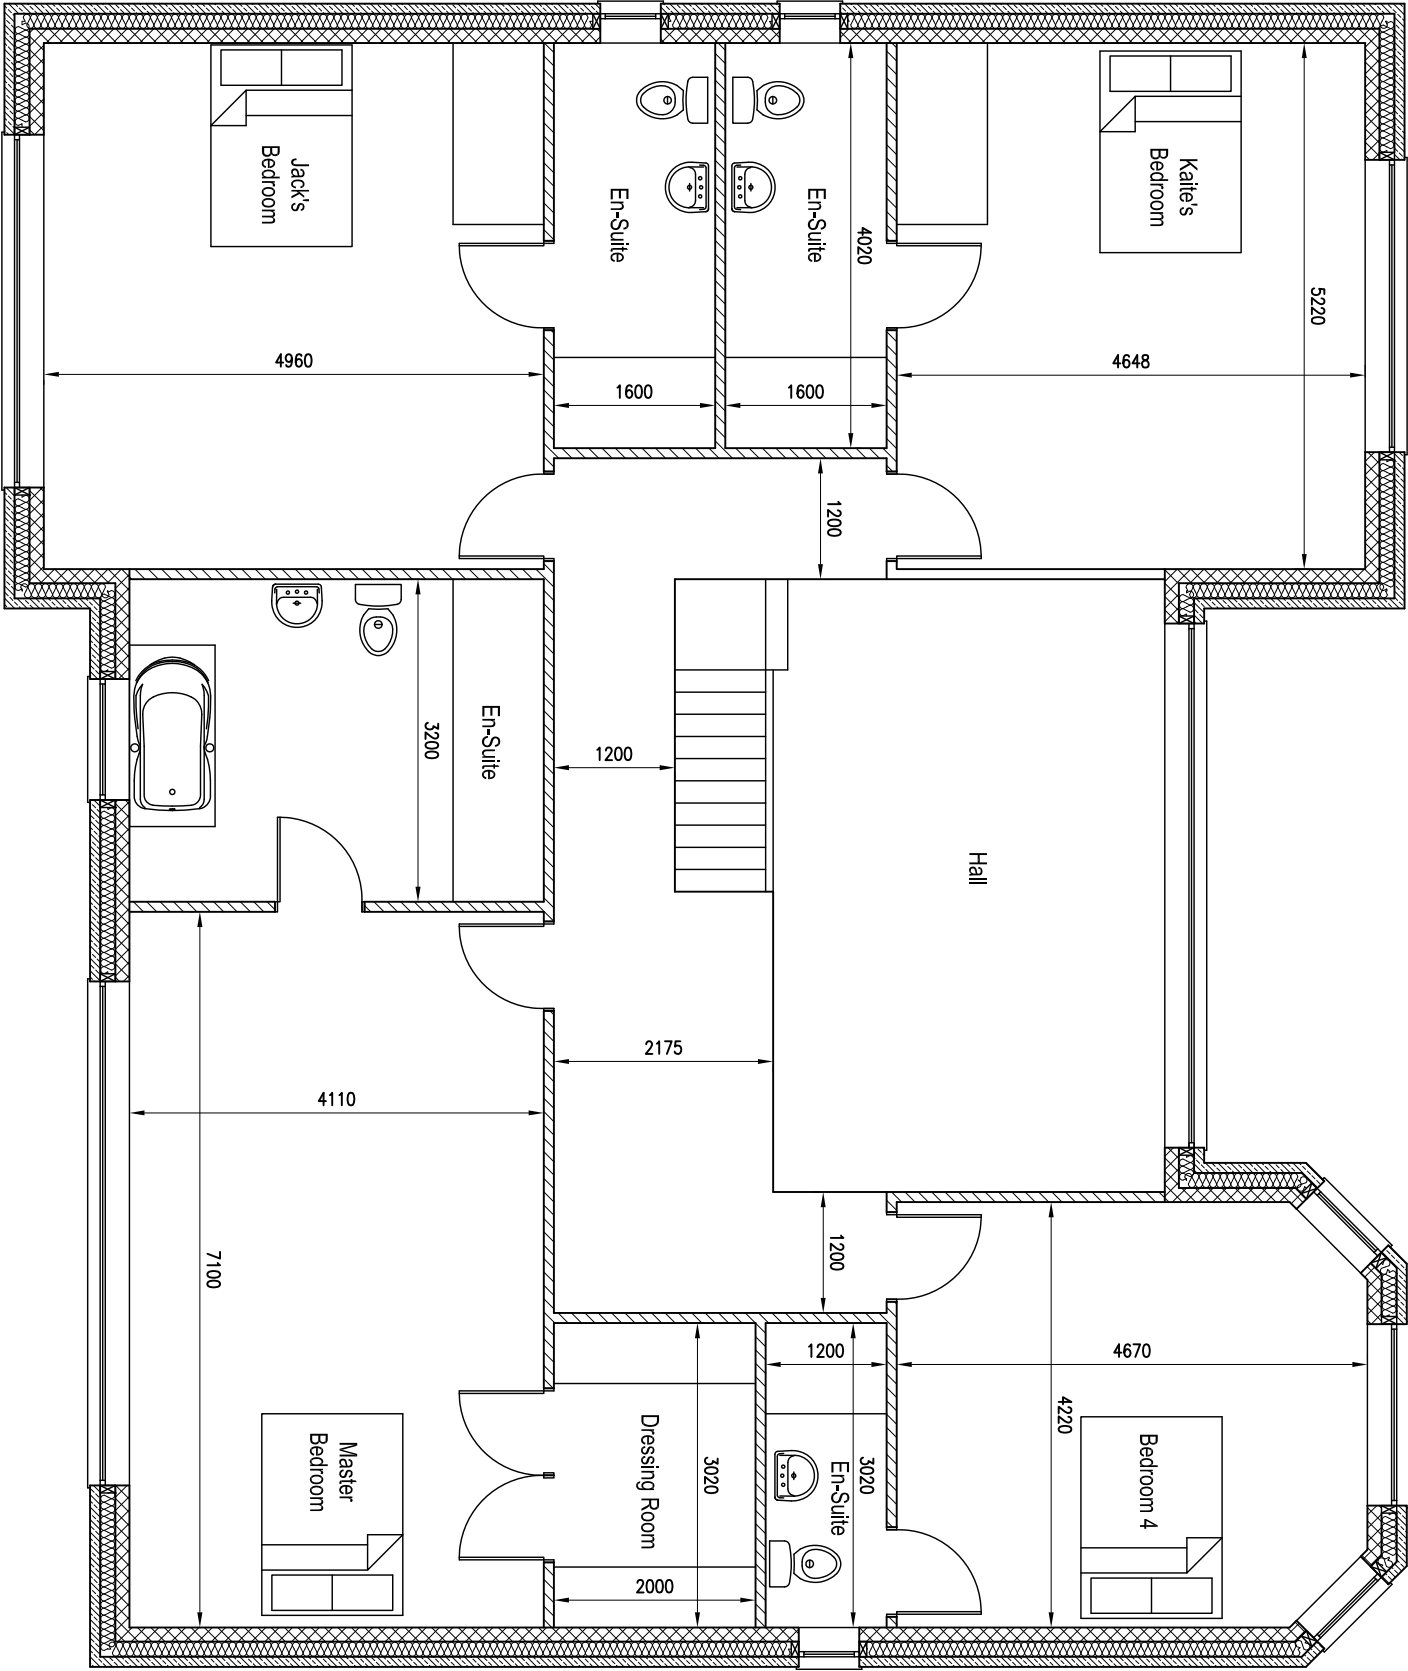

First Floor Plan
Scale 1:75

										Client				Job Title				 E2A Designs Ltd 8 Pennine View Barnsley, S. Yorks. S74 0FL +44 (0) 1226 889 841 www.e2a-designs.co.uk				Drawing Title Plot 5 First Floor Plan				Drawing Status PLANNING ISSUE			
										Mr and Mrs Younger				Proposed New Dwelling Woodroyd Gardens Wood Walk, Wombwell															
										-				07/04/14				CY				CY				CY			
Planning Issue																													
Issue				Date				By				Chkd				Appd													

Do not scale