
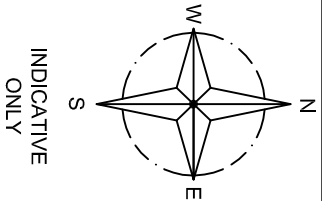


Drawing No.	Rev No.
MGB001 -001	

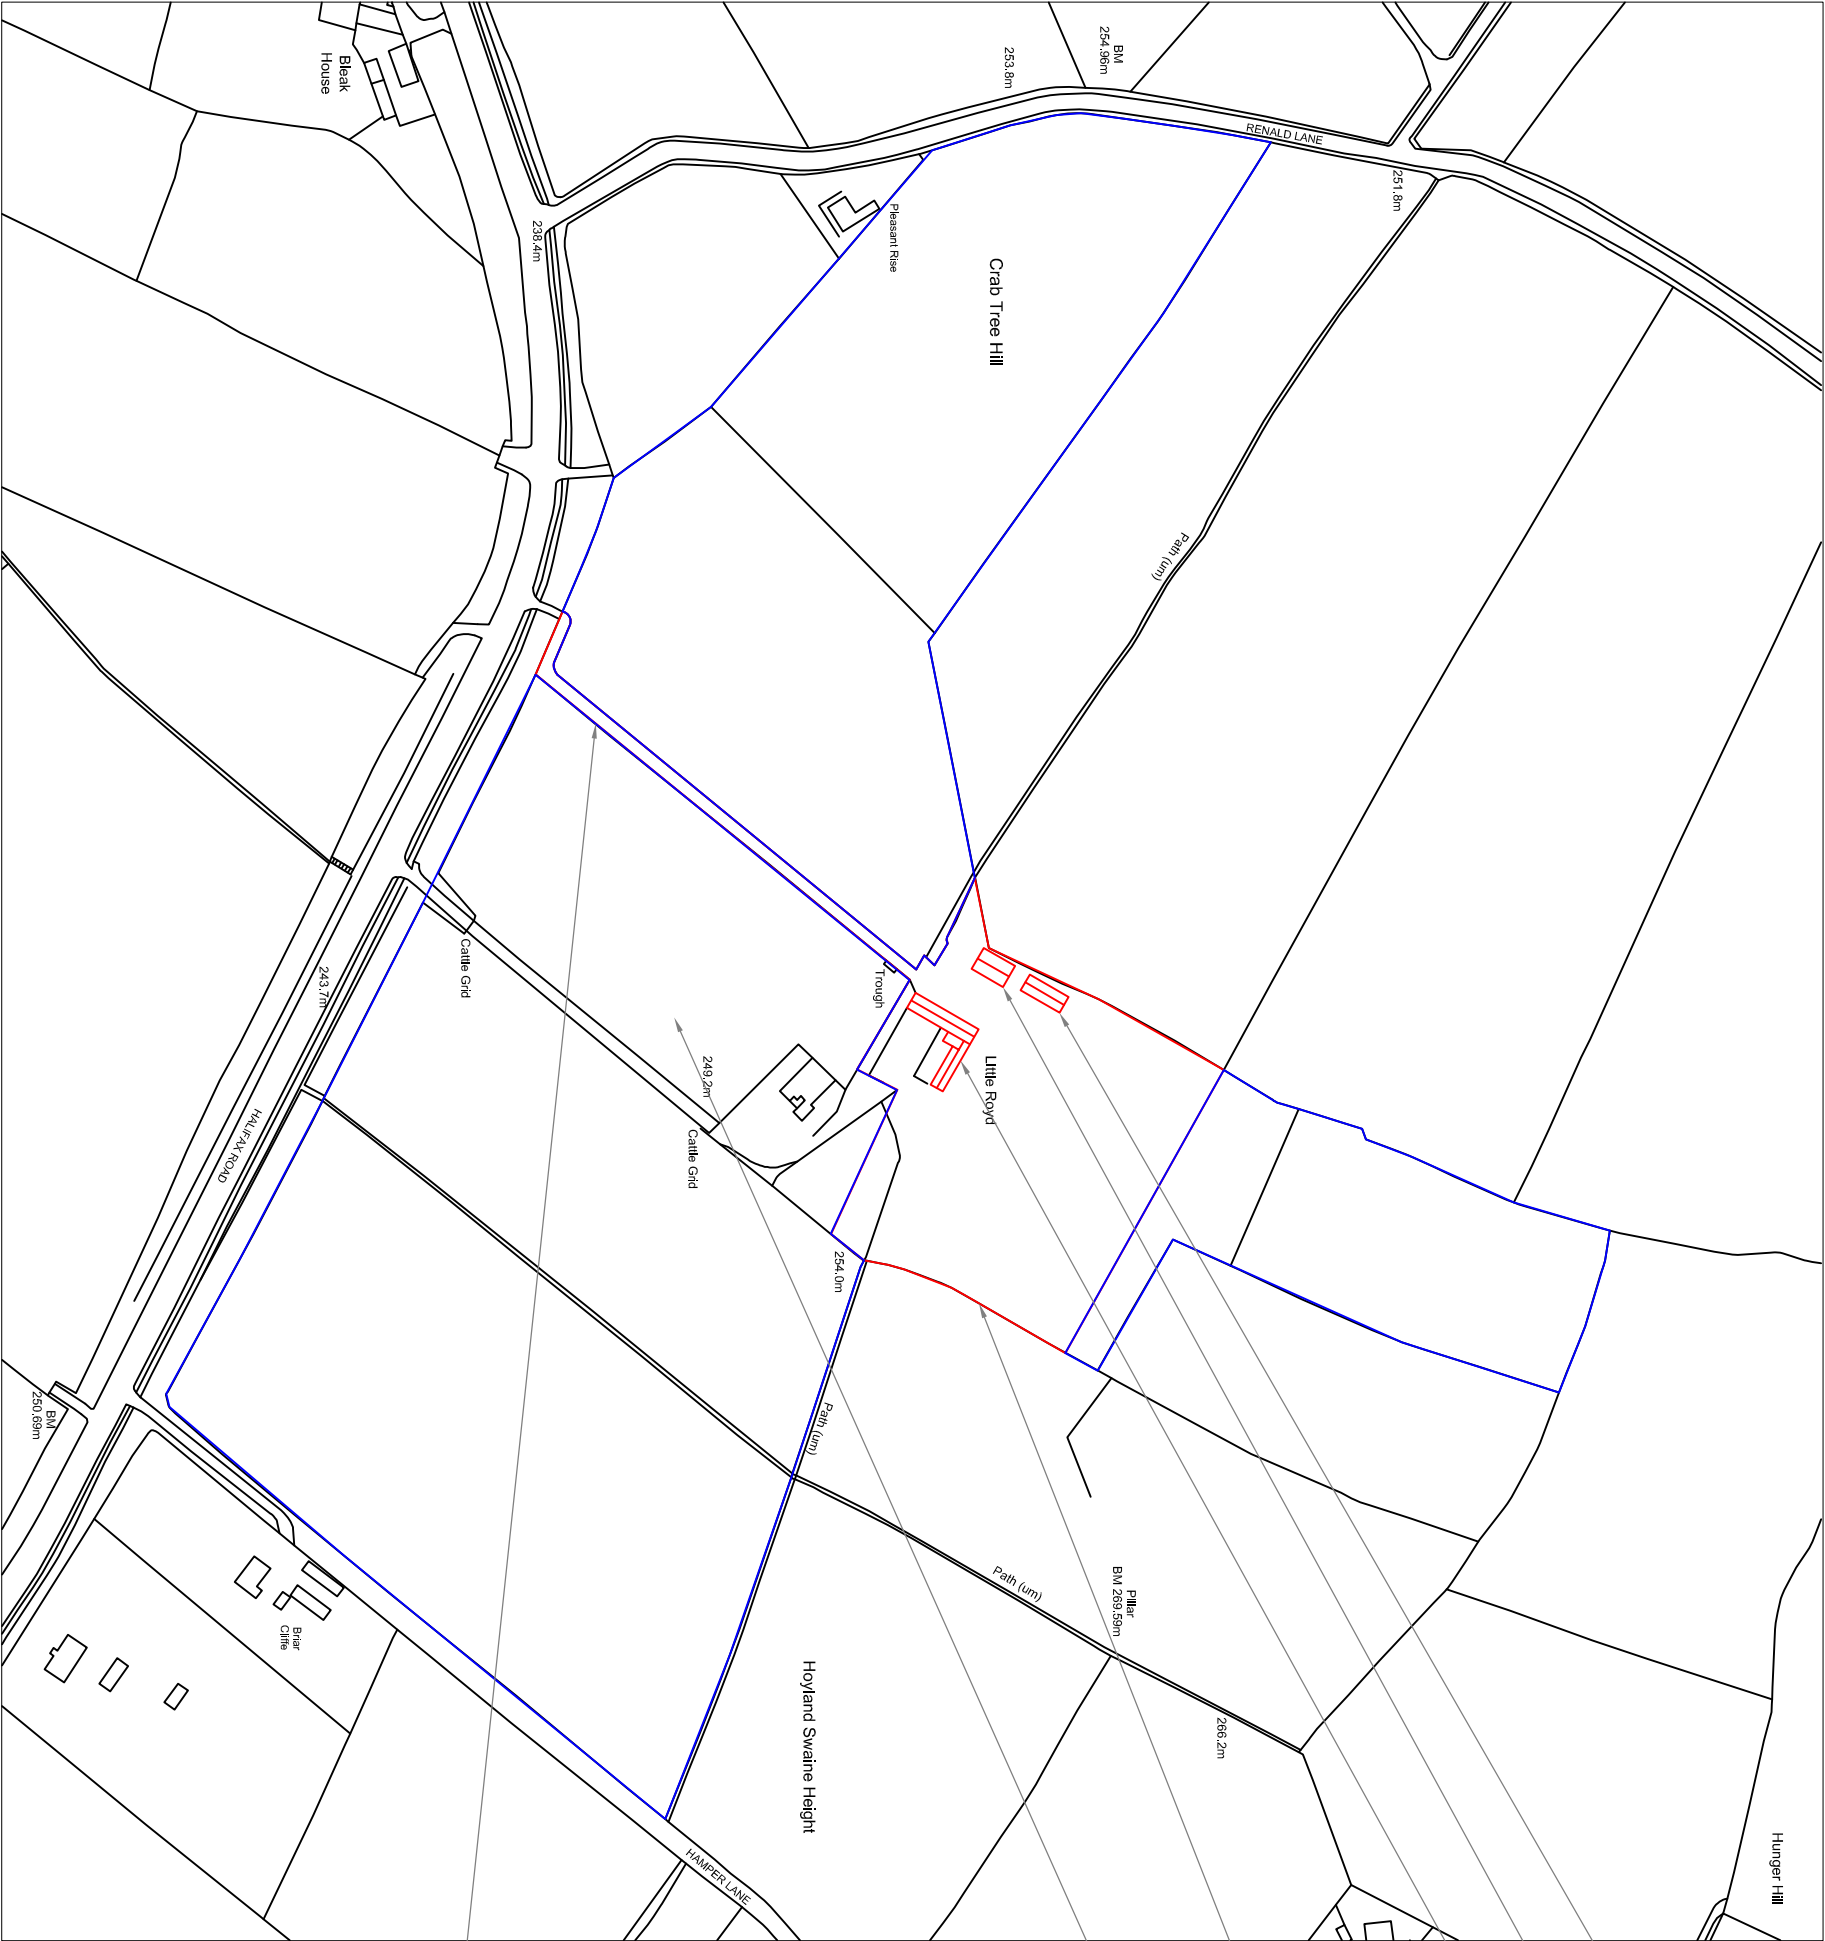

INDICATIVE ONLY

PROPOSED STABLE AREA 60m²

PROPOSED GARAGE AREA 90m²

PROPOSED DWELLING AREA 233m²

SITE AREA 13400m²

REMOVED SITE AREA 13603m²

TOTAL COMBINED SITE AREA 100850m²

NEW 4m WIDE ACCESS ROUTE UP SIDE OF FIELD FROM EXISTING FIELD ENTRANCE

DO NOT SCALE: Contractor to check all dimensions and report any omissions or errors

NOTES

Rev	Description	By	CHK	App	Date
-----	-------------	----	-----	-----	------

JRB DESIGNS LTD
1 Saville Road
Cudworth
Barnsley
S72 8LT
Tel: 01226 383542
Fax: 01226 380078
Mob: 07970 541192
Email: jrb@jrbdesigns.co.uk

This drawing is copyright. © Jrbdesigns Ltd.

Client

MR G BEEVER

Drawing Title

SITE PLAN

Address

LITTLE ROYD
HALIFAX ROAD
HOYLANDSWAINE
SHEFFIELD S36 7EY

Project Title:

PROPOSED NEW TWO STOREY DWELLING

Purpose of Issue:

PLANNING

Drawing Status

FIRST ISSUE

Scale at A3 AS SHOWN	Drawn By JRB	Date 05/03/2013	
Checked By	Date 05/03/2013	Approved By	Date 05/03/2013
Project No. MGB001	Drawing No. 001	Revision -	

APPROVAL ☒ INFORMATION ☐ TENDER ☐ CONTRACT ☐ CONSTRUCTION ☐