



COPYRIGHT: This drawing and design and all the information contained therein is the sole copyright of M J H Design and reproduction in any form is forbidden unless permission is obtained in writing.
NOTES:
All dimensions must be checked on site and not scaled from this drawing.

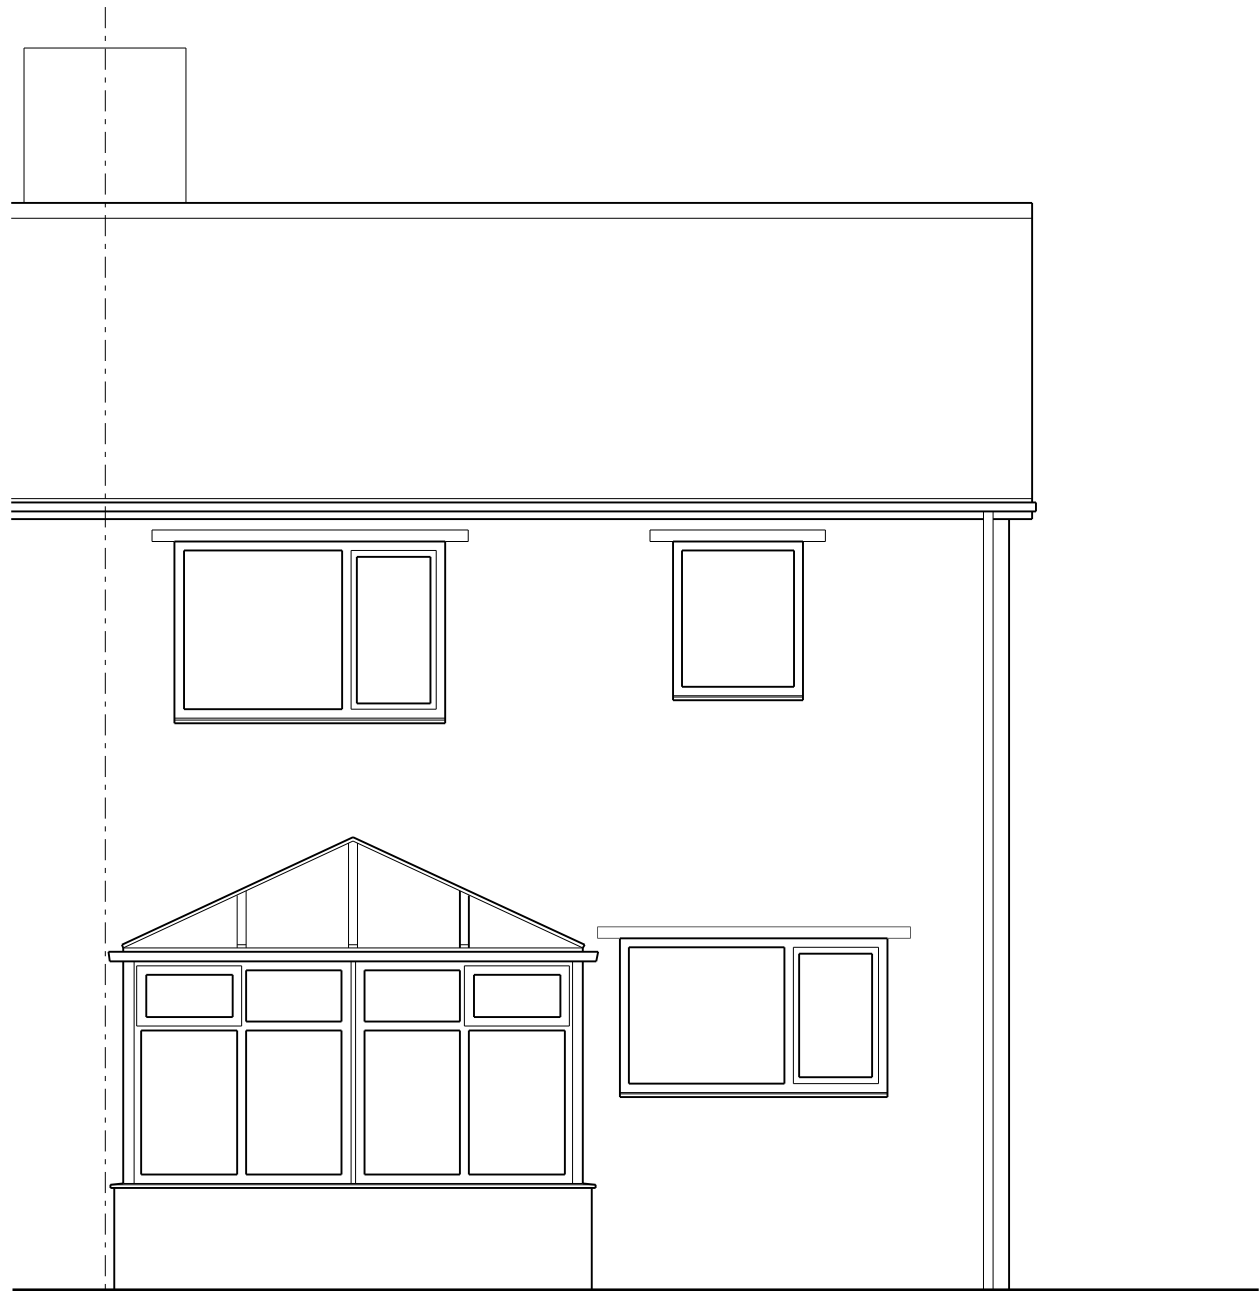


Rear Elevation



Side Elevation

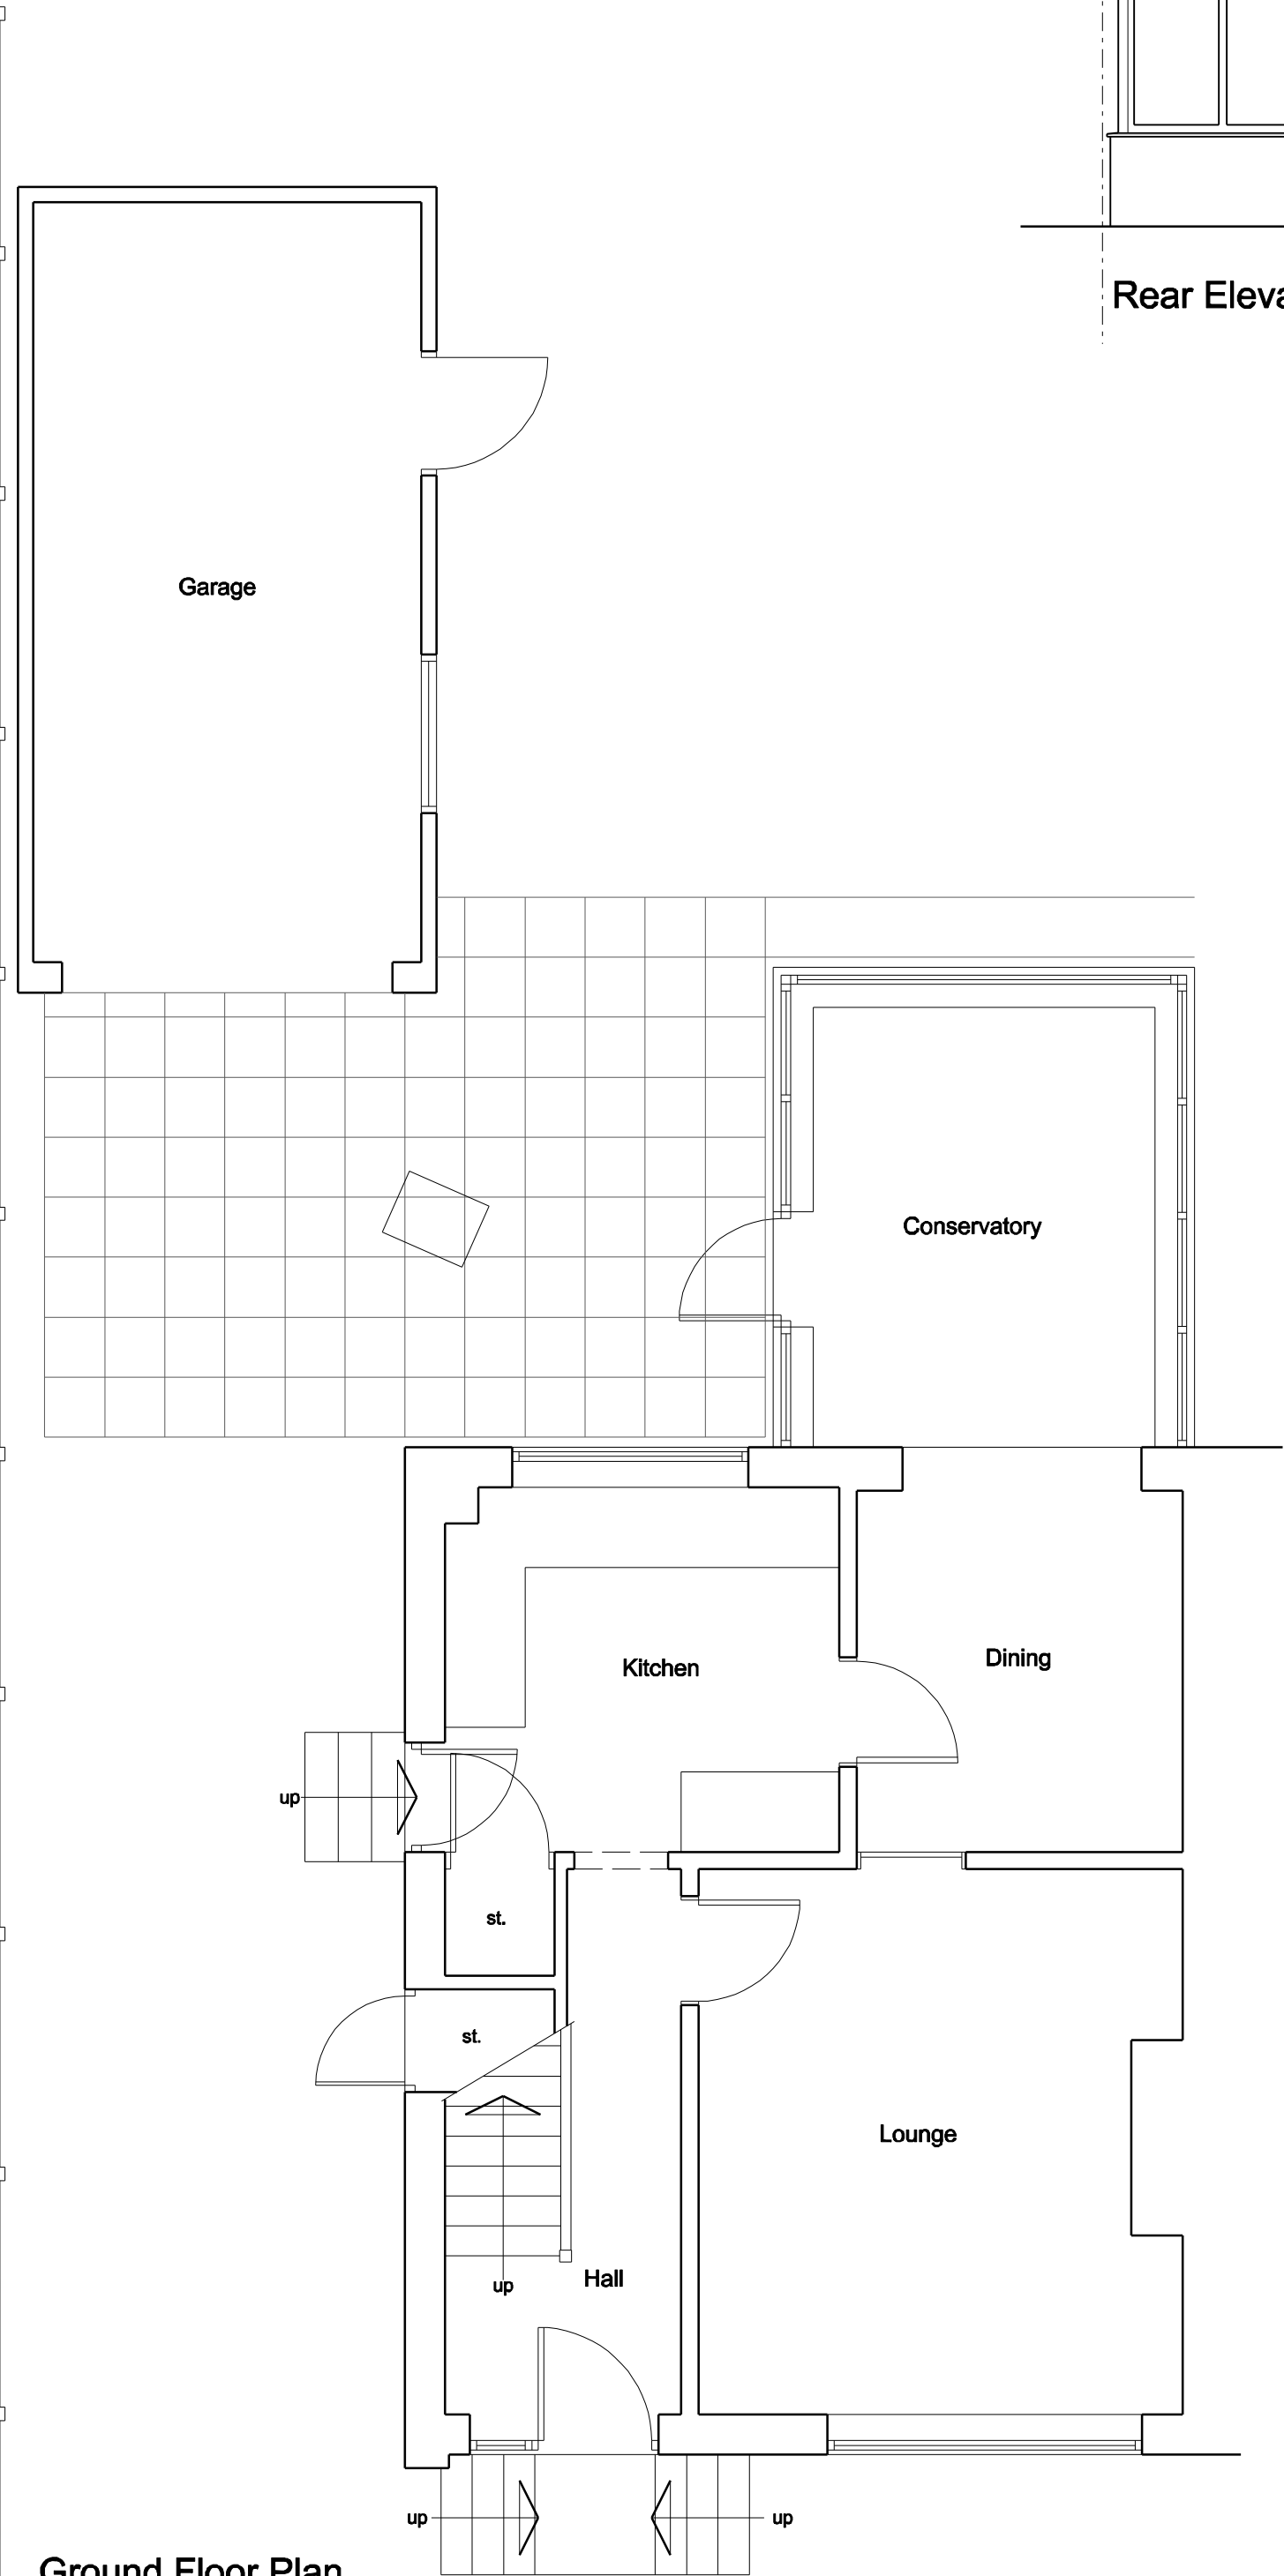

Ground Floor Plan

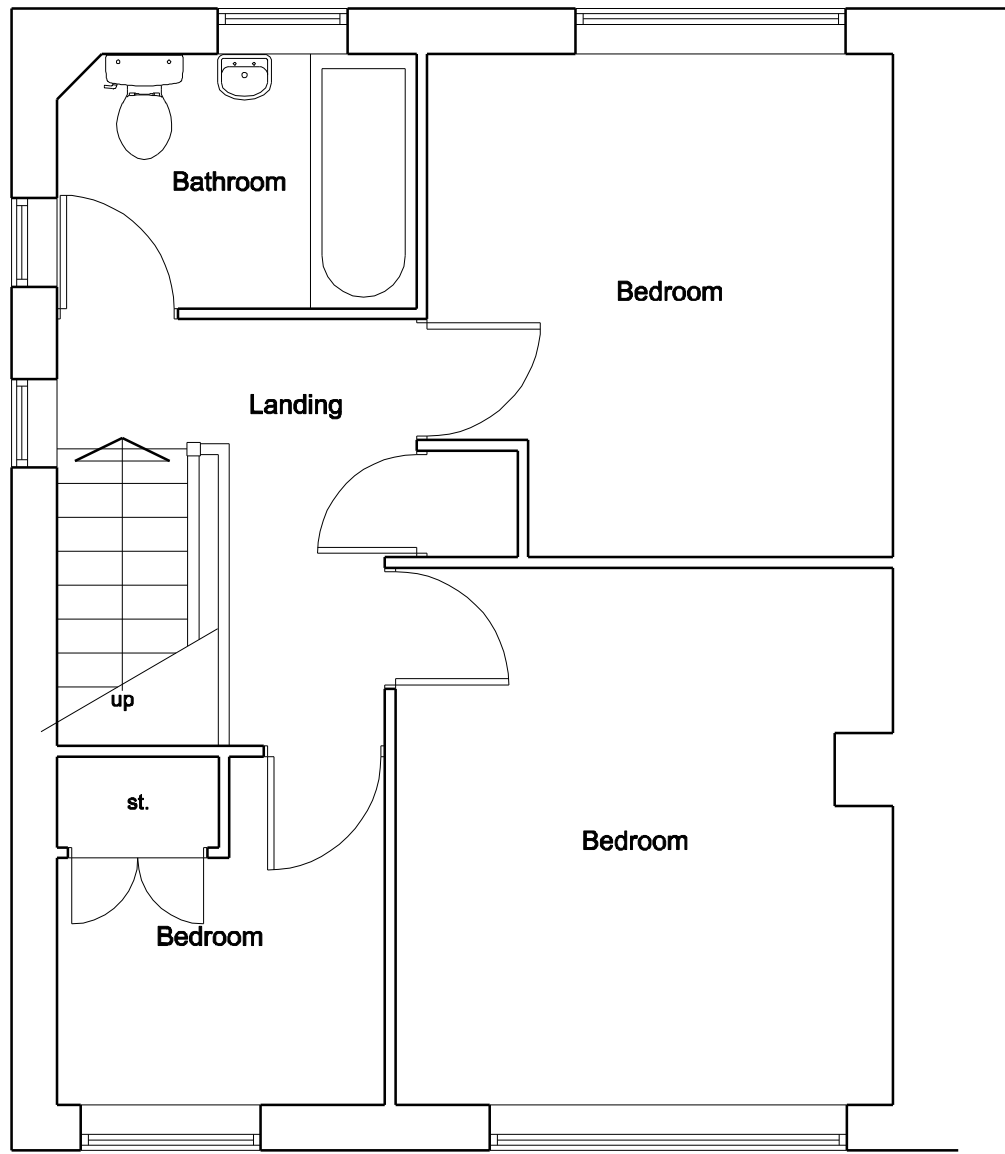

First Floor Plan



Front Elevation

A		
	Date	Revisions
© Copyright		
<div>MJH Design Architectural Services</div> <div>53 Bartholomew Street Wombwell Barnsley S73 8LB</div> <div>Tel: 07887548711 e-mail: concorde.mjharper@virgin.net</div>		
Client	Mr & Mrs Millthorpe	
Project	Proposed Alterations 3 Mexborough Road Bolton upon Dearne Rotherham S63 8LY	
Title	Existing Plan and Elevations	
Scale	1:50	
Drawn by	MJH	Date June 2017
Drawing No.	1087-01	Revision