




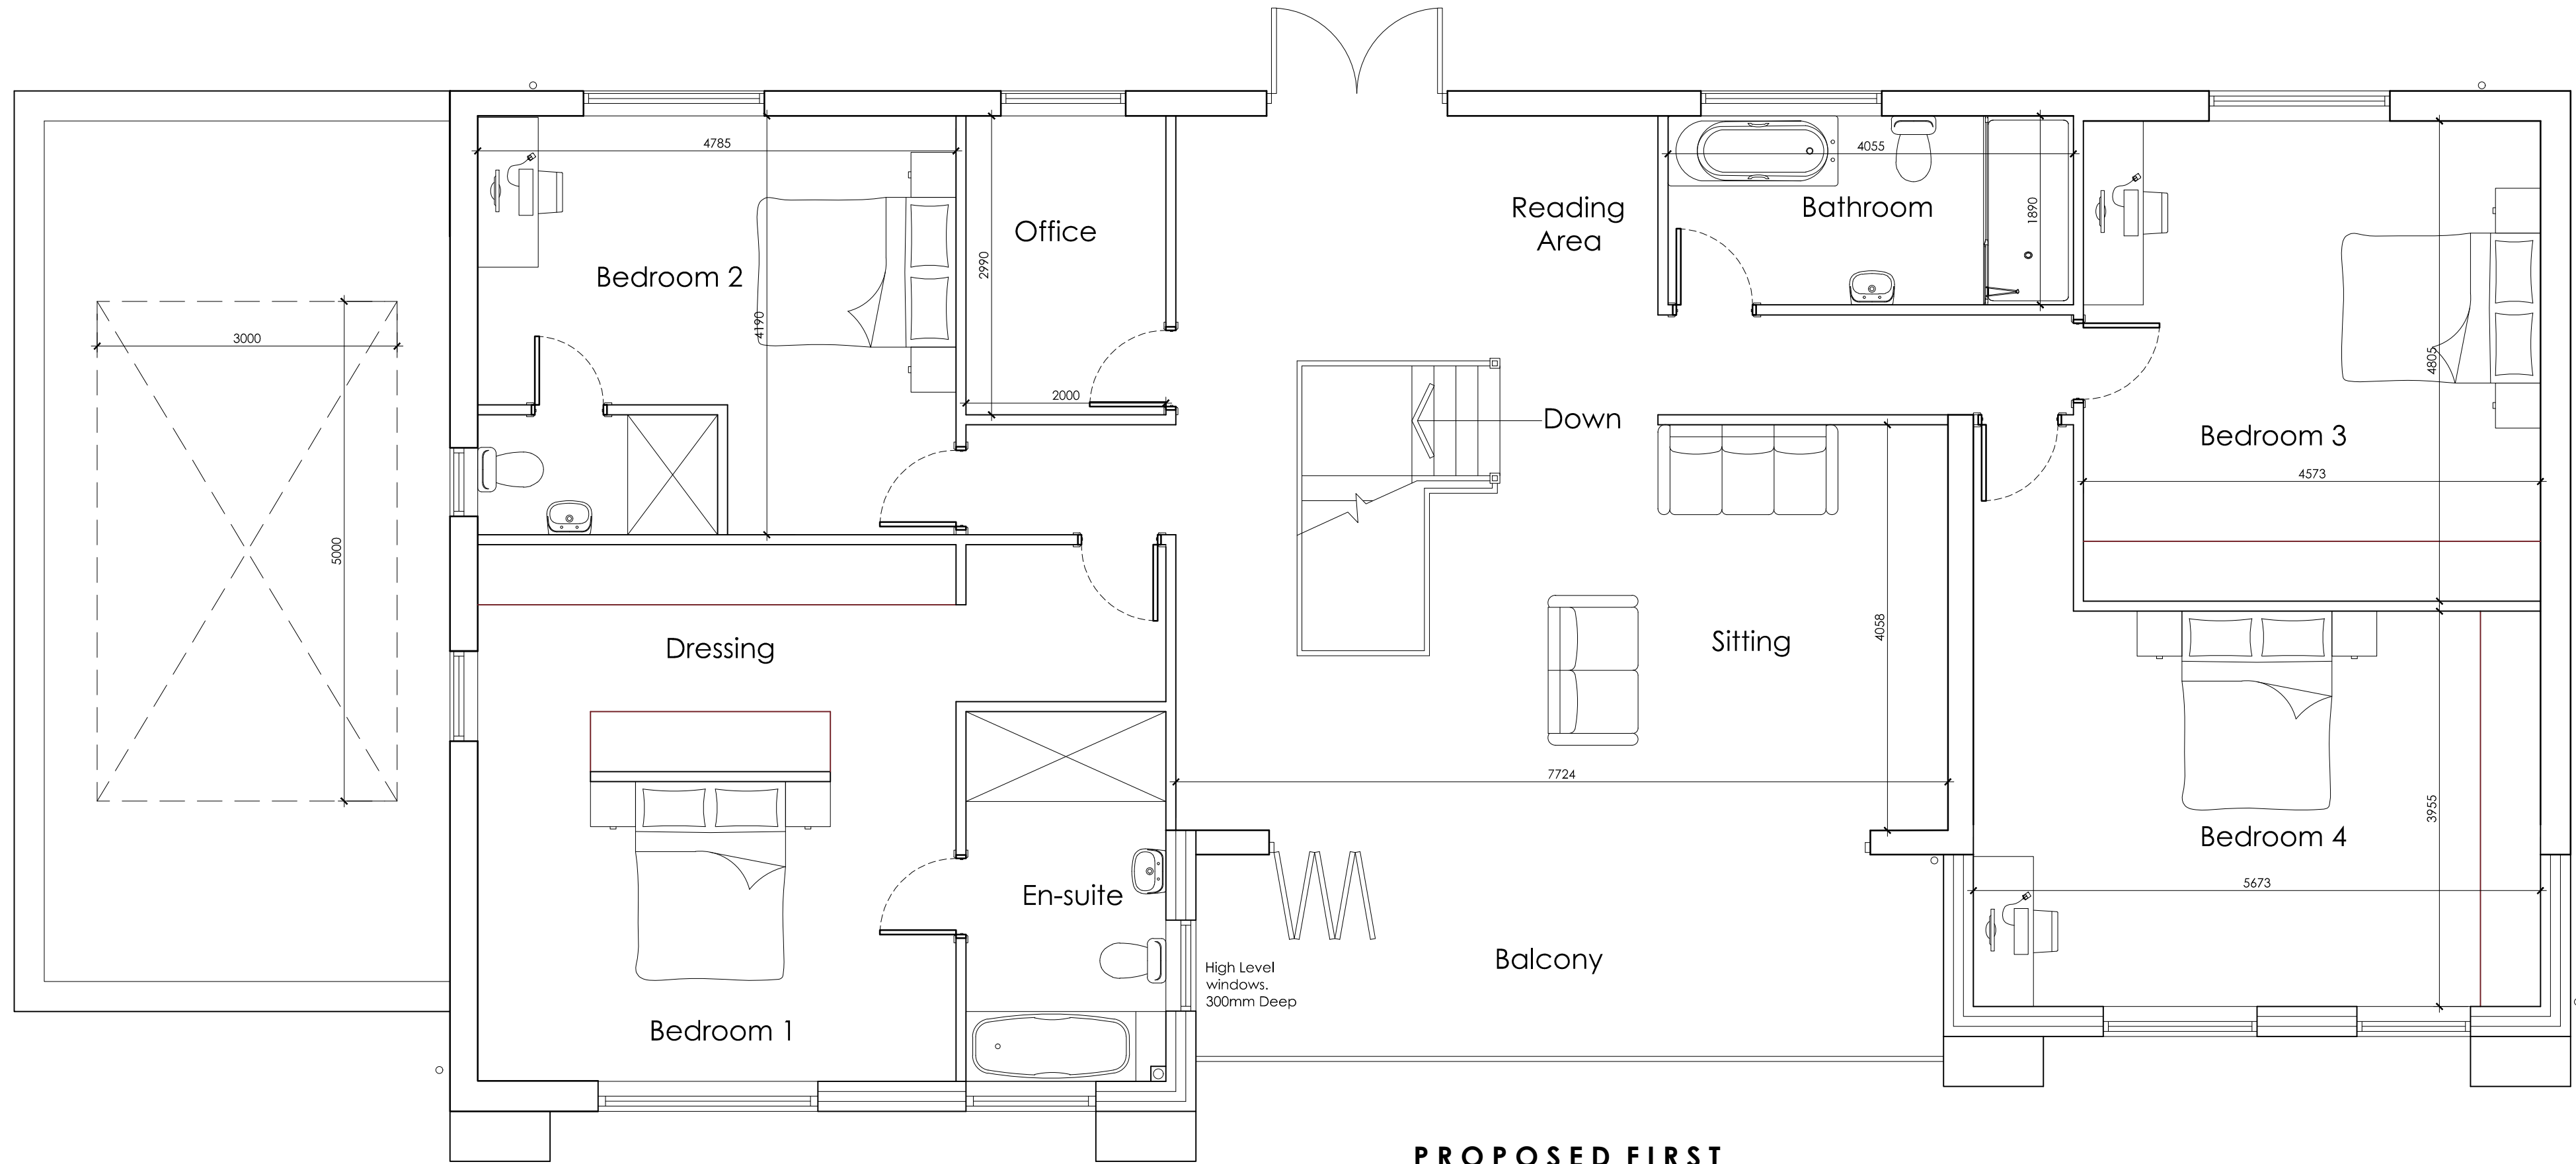

PROPOSED FIRST FLOOR PLAN
SCALE 1:50

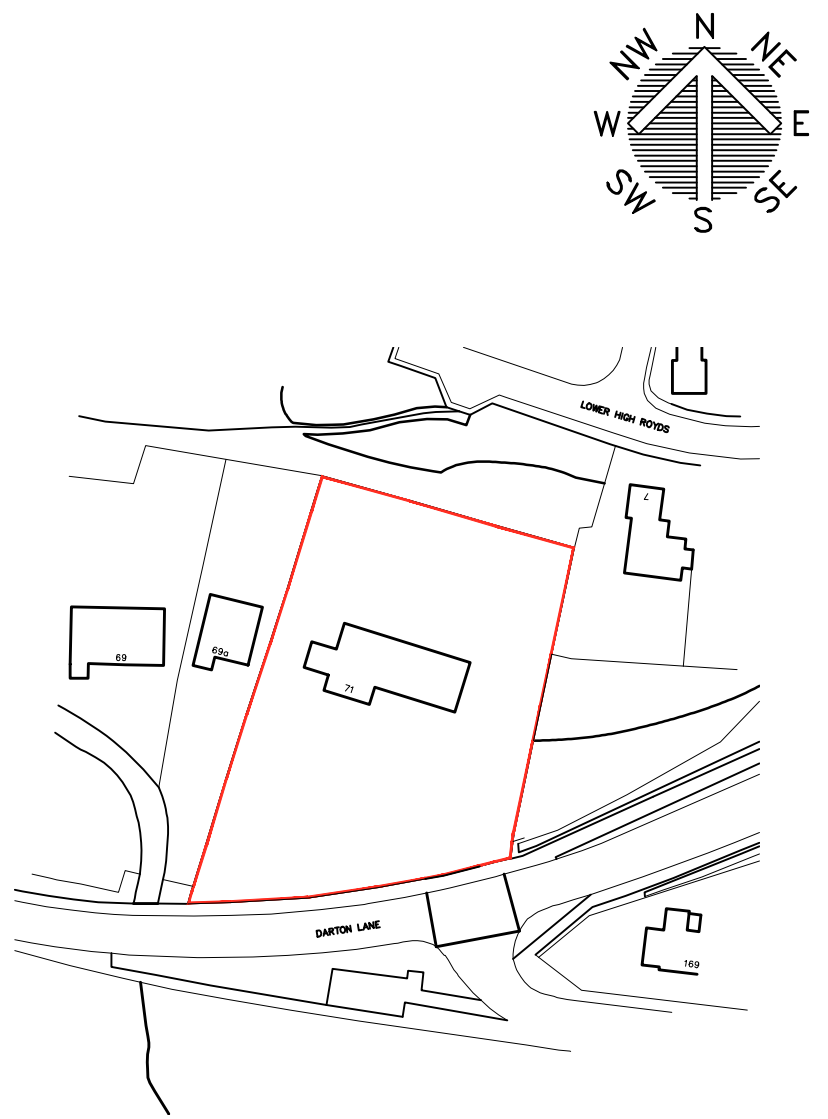

LOCATION PLAN
SCALE 1:1250

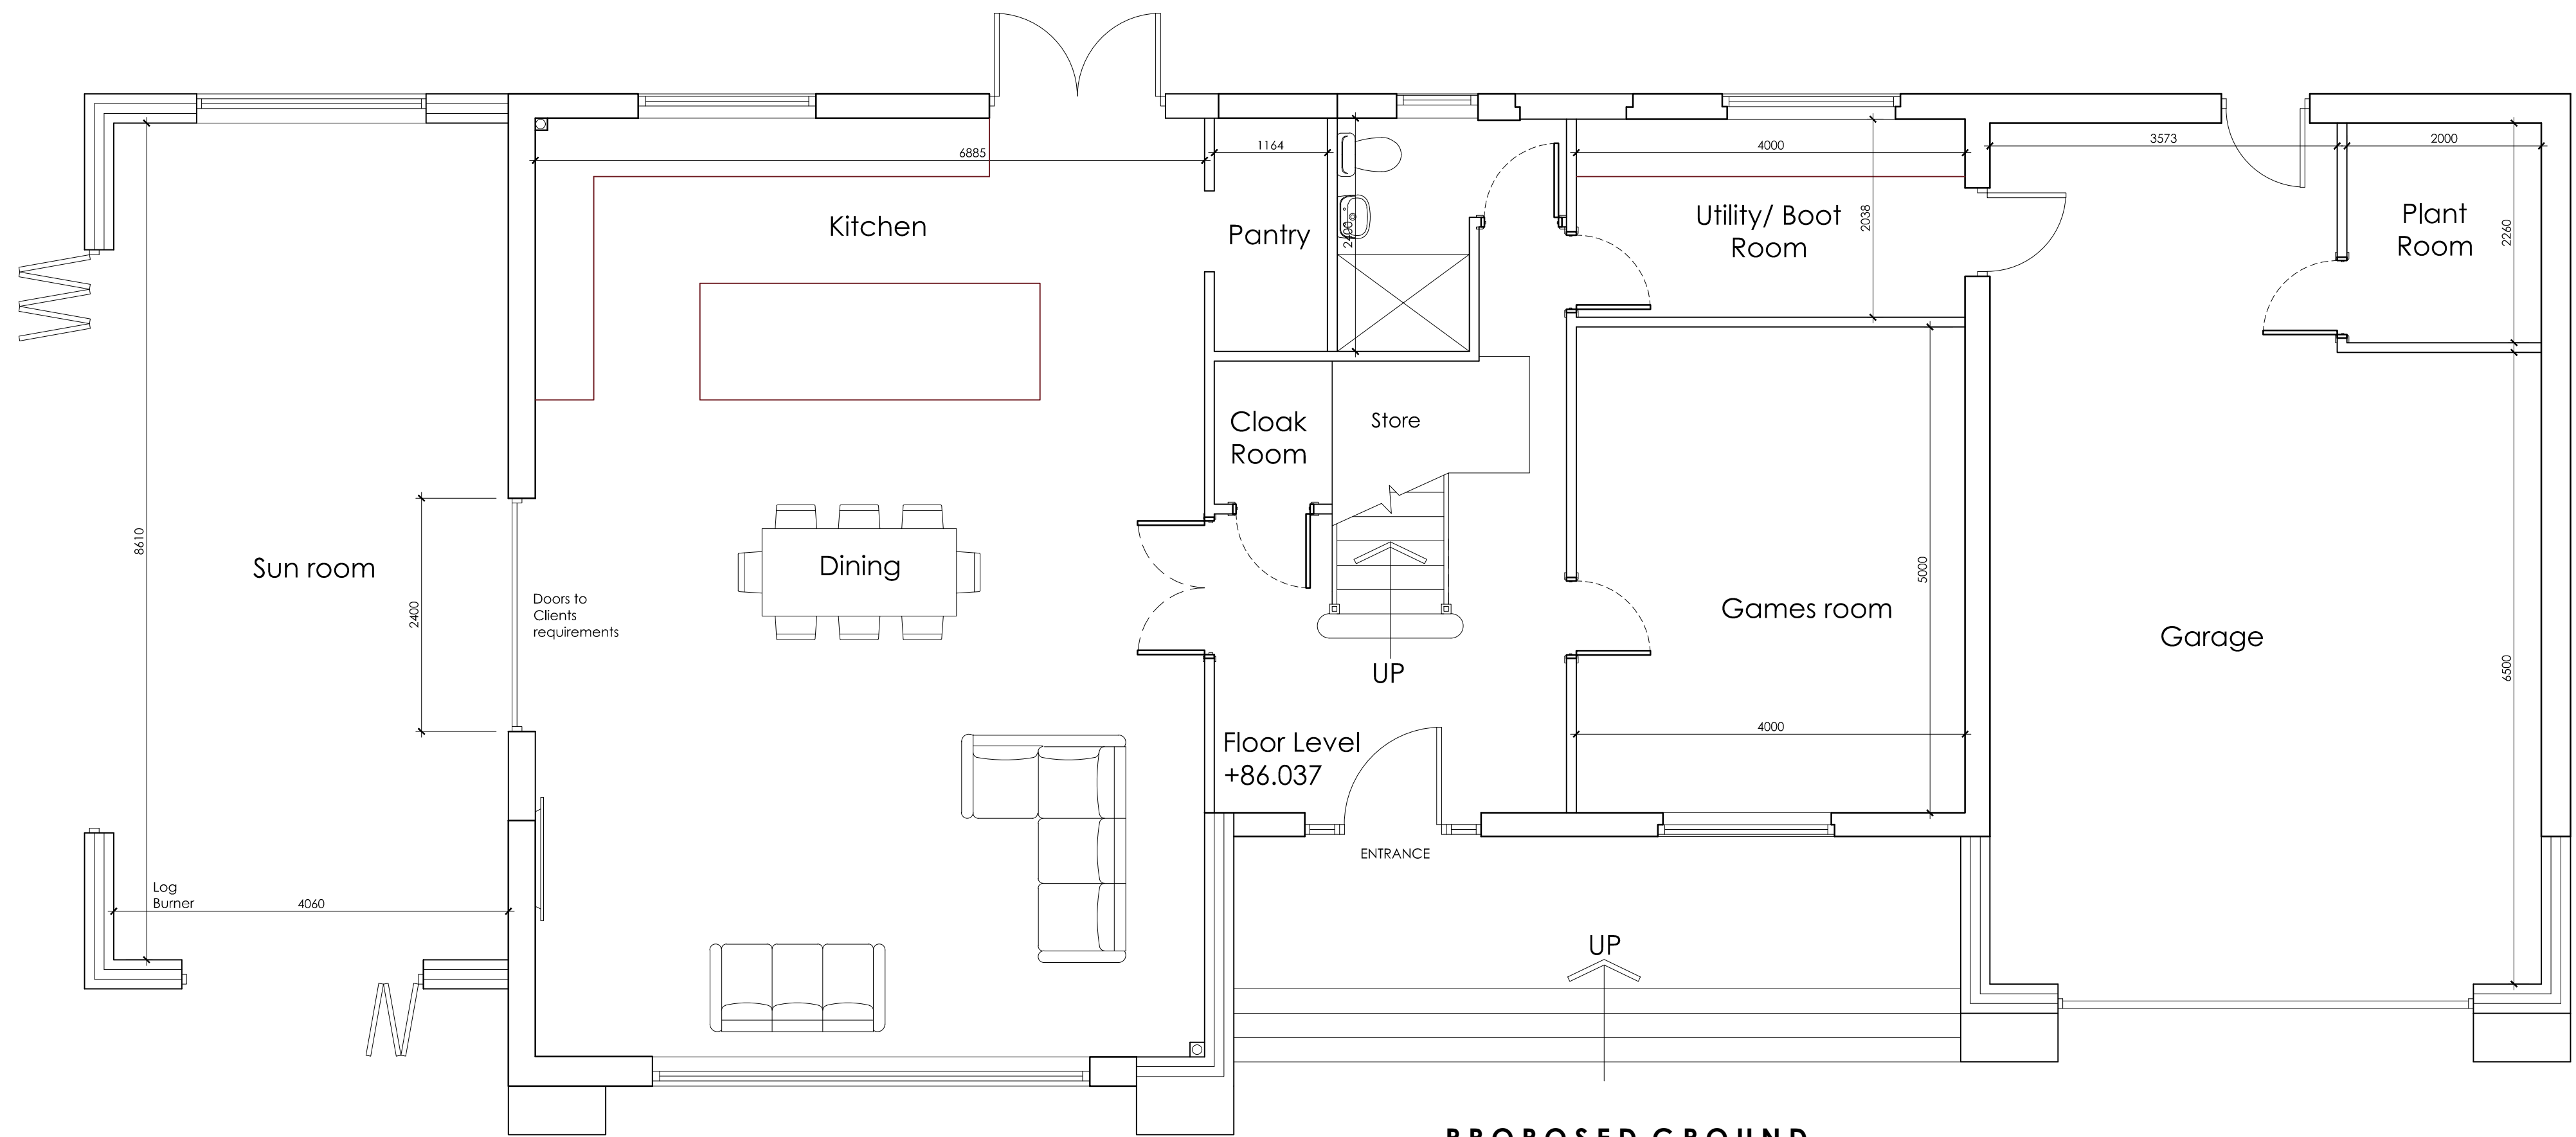

PROPOSED GROUND FLOOR PLAN
SCALE 1:50

 White Agus PARTNERSHIP			OFFICE ONE, 34 VICTORIA ROAD, BARNSELEY, S70 2BU			Phone: 01226 208482		
ARCHITECTURAL SERVICES						Email: info@whiteaguspartnership.co.uk Web: www.whiteaguspartnership.co.uk		
Project. PROPOSED ALTERATIONS AT 71 DARTON LANE, DARTON BARNSELEY, S75 5AL					Client. MR & MRS WILLIAMS			
Drawing Title. GROUND & FIRST FLOOR PLAN					Date. NOV 2021		Scale. 1:50 & 1:100 @ A1	
					Ref. 21-106		Dwg. No. 01	
Date	Suffix	Description			Date	Suffix	Description	
13/12/2021	A	(SKETCH) REVISED TO CLIENTS REQUIREMENTS			03/02/2022	F	REVISED TO CLIENTS REQUIREMENTS	
24/12/2021	B	REVISED TO CLIENTS REQUIREMENTS						
06/01/2022	C	REVISED TO CLIENTS REQUIREMENTS						
10/01/2022	D	REVISED TO CLIENTS REQUIREMENTS						
01/02/2022	E	REVISIONS TO CLIENTS REQUIREMENTS						