



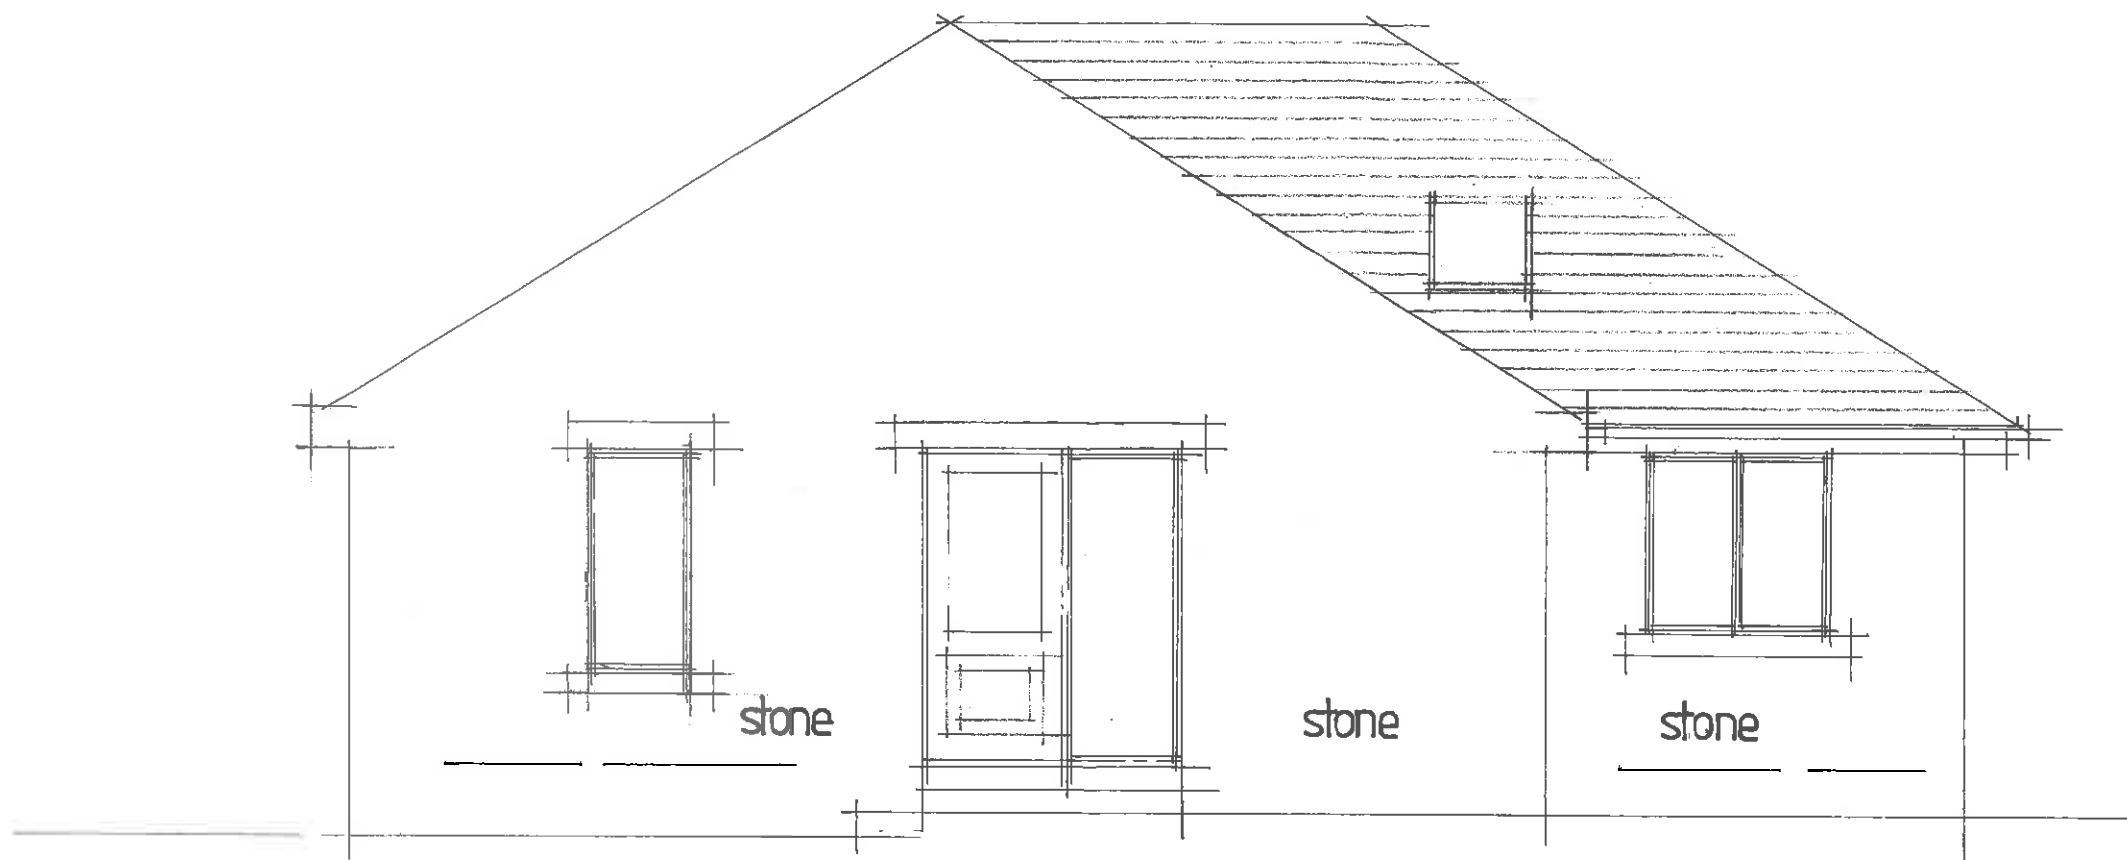

EAST ELEVATION

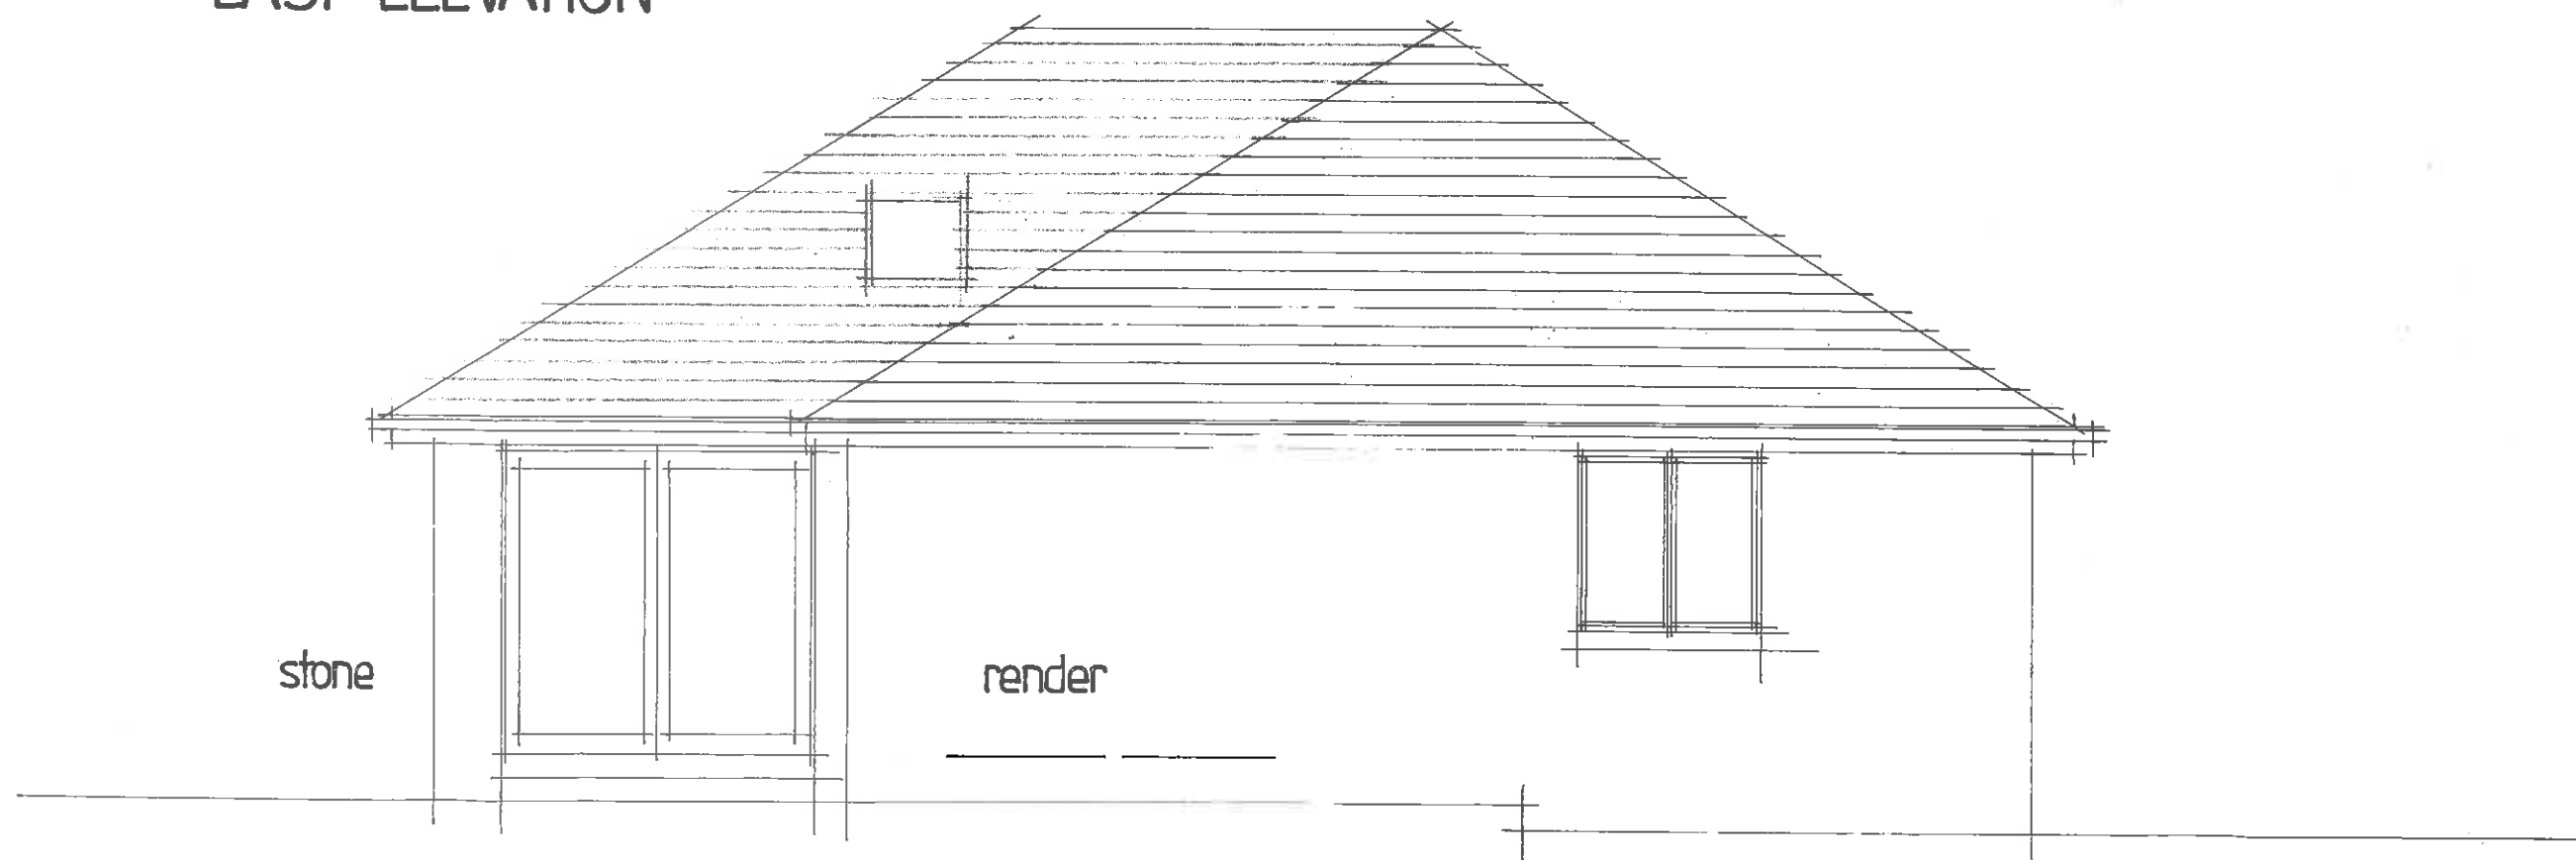

WEST ELEVATION

BROADFIELD 13a WELLHOUSE LANE PENISTONE

DRG NO 1615-8A

SCALE 1:50