




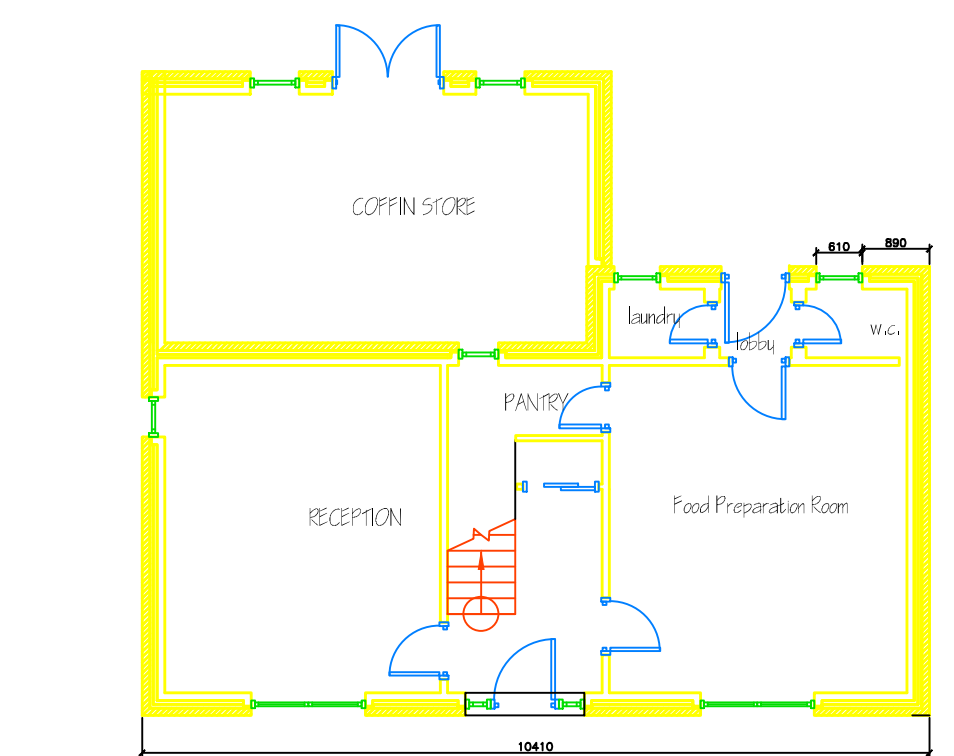


EXISTING GROUND FLOOR PLAN

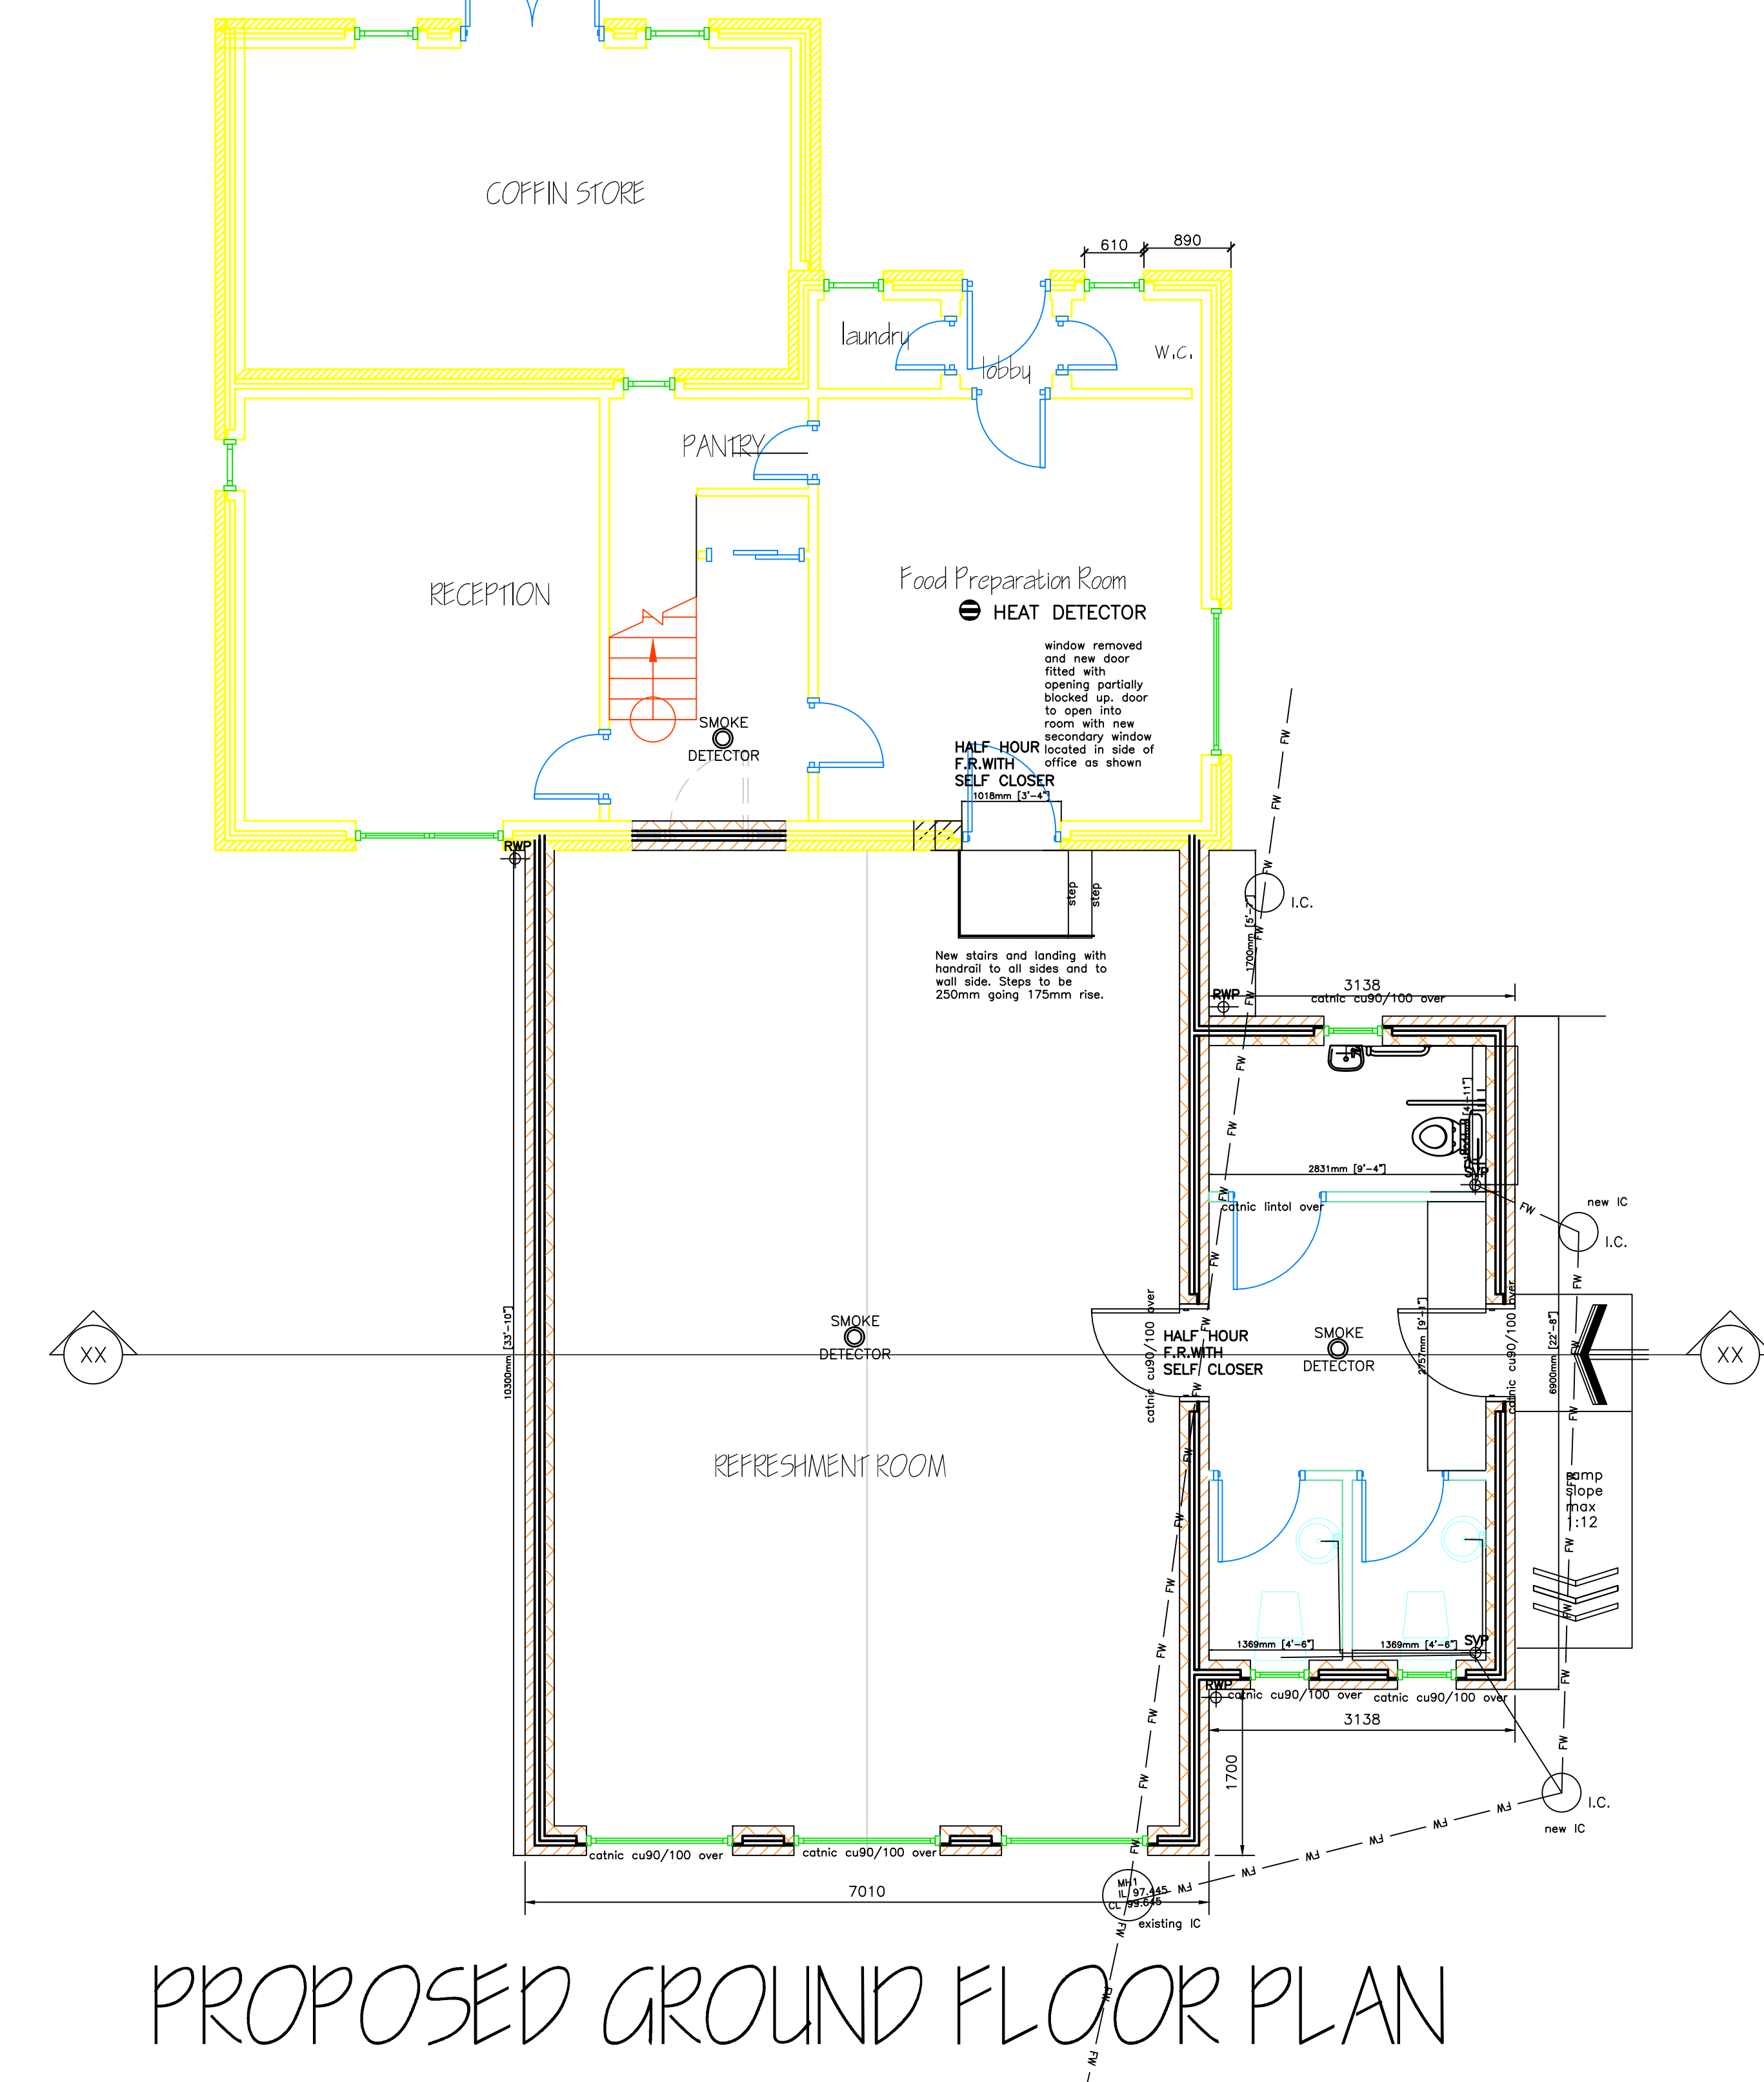

PROPOSED GROUND FLOOR PLAN

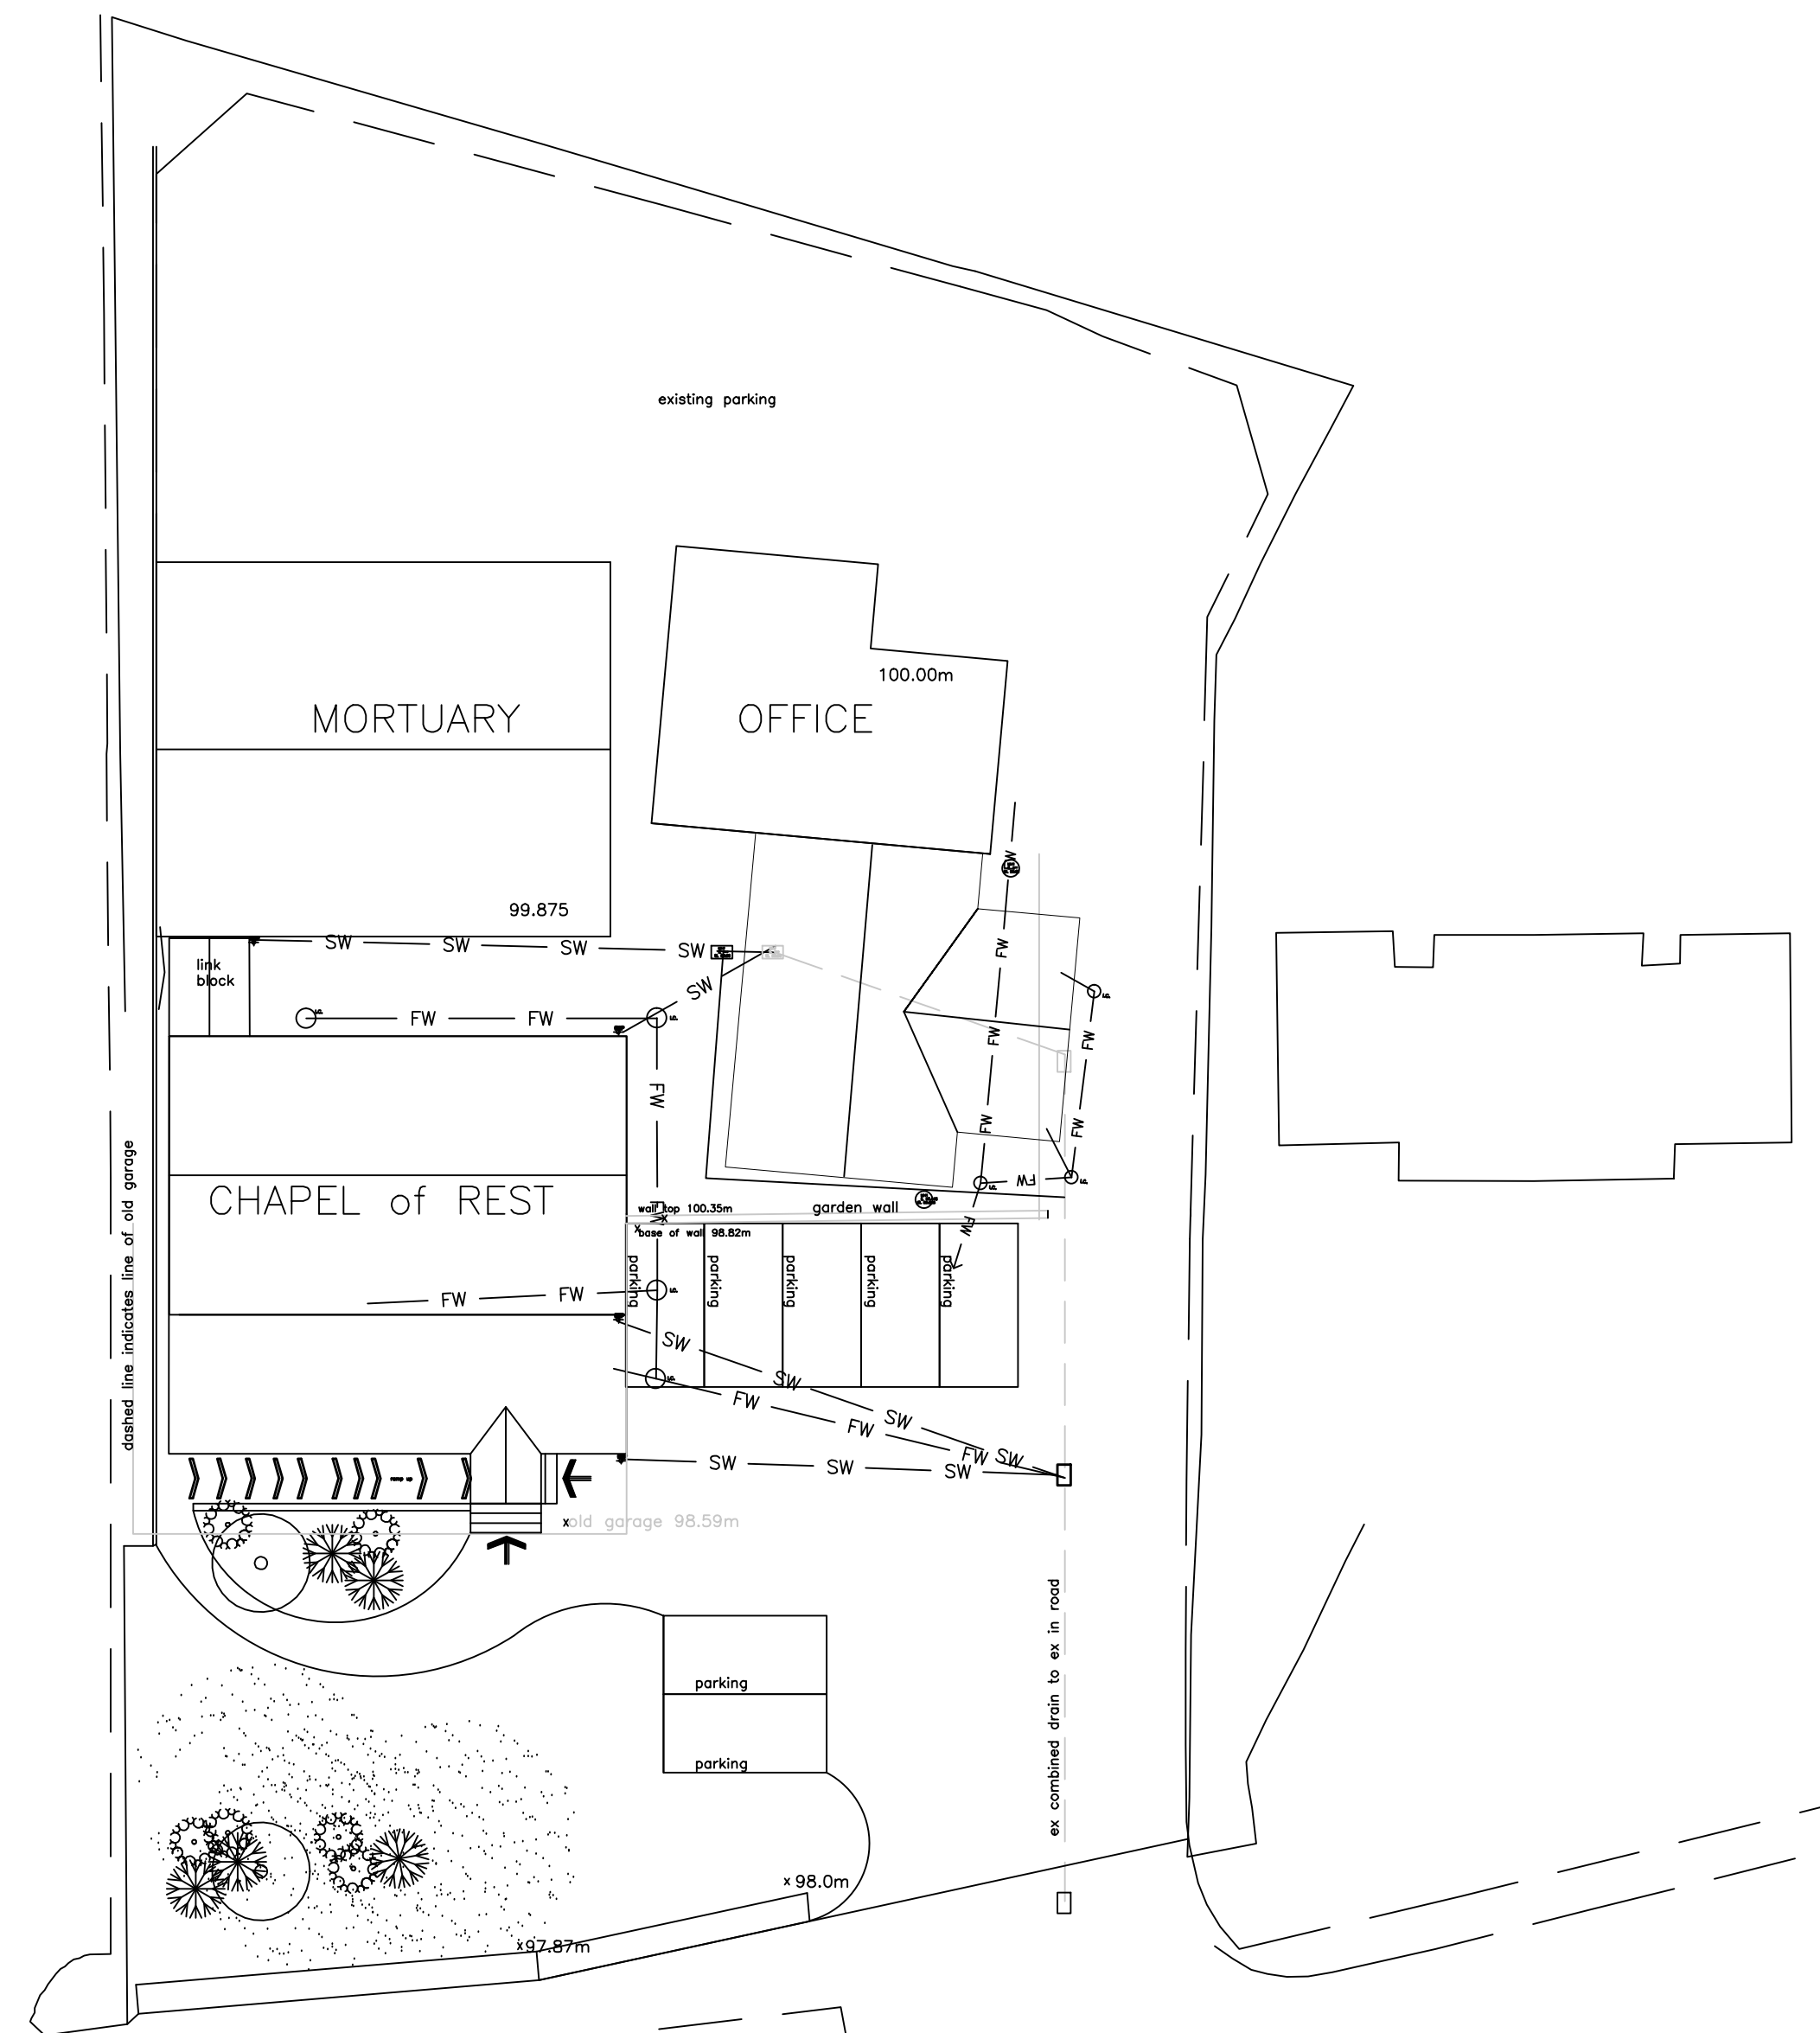


BLOCK PLAN

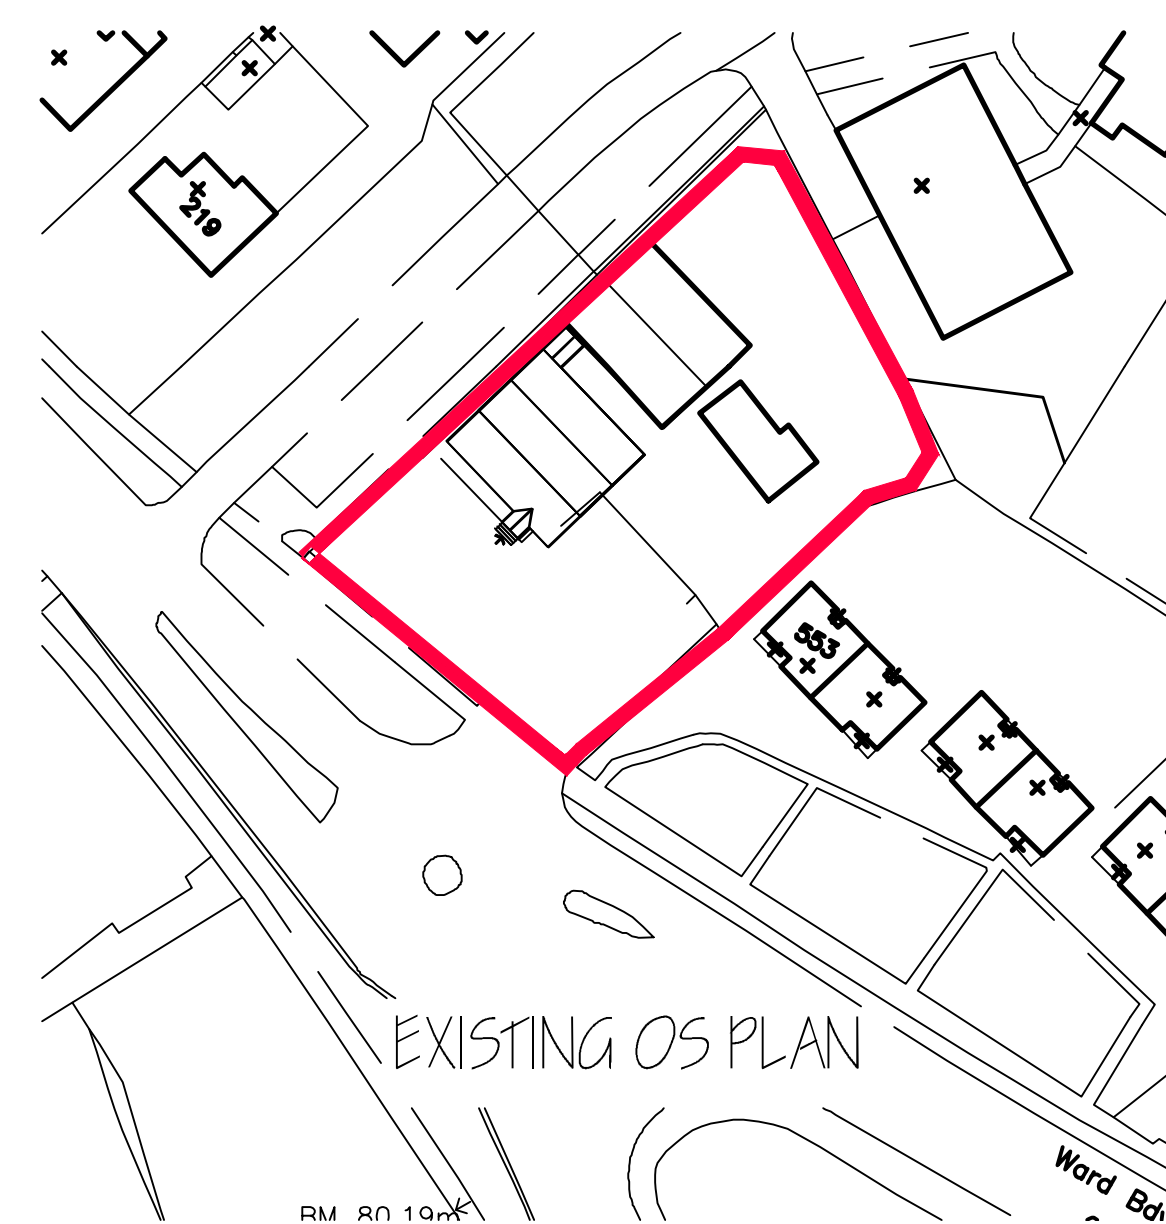

EXISTING OS PLAN

Actual depth of foundations to be determined on site.
All work to be to the satisfaction of the local authority.
All dimensions to be checked on site and any discrepancies must be notified immediately.
All dimensions are in millimetres unless otherwise stated.
Information given on this drawing is subject to local authority approval.
Do not scale this drawing.

PROJECT MANAGEMENT services

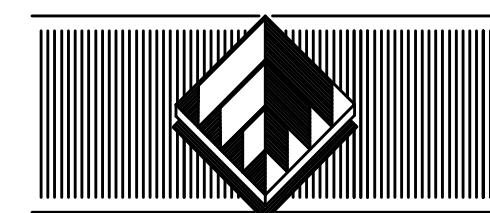

CHARTERED BUILDING CONSULTANTS
4 HUDDERSFIELD ROAD, BARNSELEY, SOUTH YORKSHIRE S70 2LT
TELEPHONE (01226) 286276
FAX (01226) 731265 E-mail: info@pmsdesign.co.uk

CLIENT

Mr I Hammerton
217A Wakefield Road, Barnsley

PROJECT
Proposed Refreshment Room and Entrance Block
to existing Funeral Home.
FLOOR PLANS

FILE NAME	DWG No	SCALE	DATE	DRAWN	REV.
hammerton_05.dwg	2306/01	1:100	02/11	jfb	