

Notes:
Planning drawings, not to be used for construction or building regulation purposes

Revision: --

Revision List:


0 5m

Project Name: 44 Fields End, Oxspring


Drawing Title: Plans - Existing

Drawing Number: 1041/TP/004


Scale: 1:100@A3

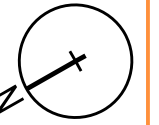

Date: March 11

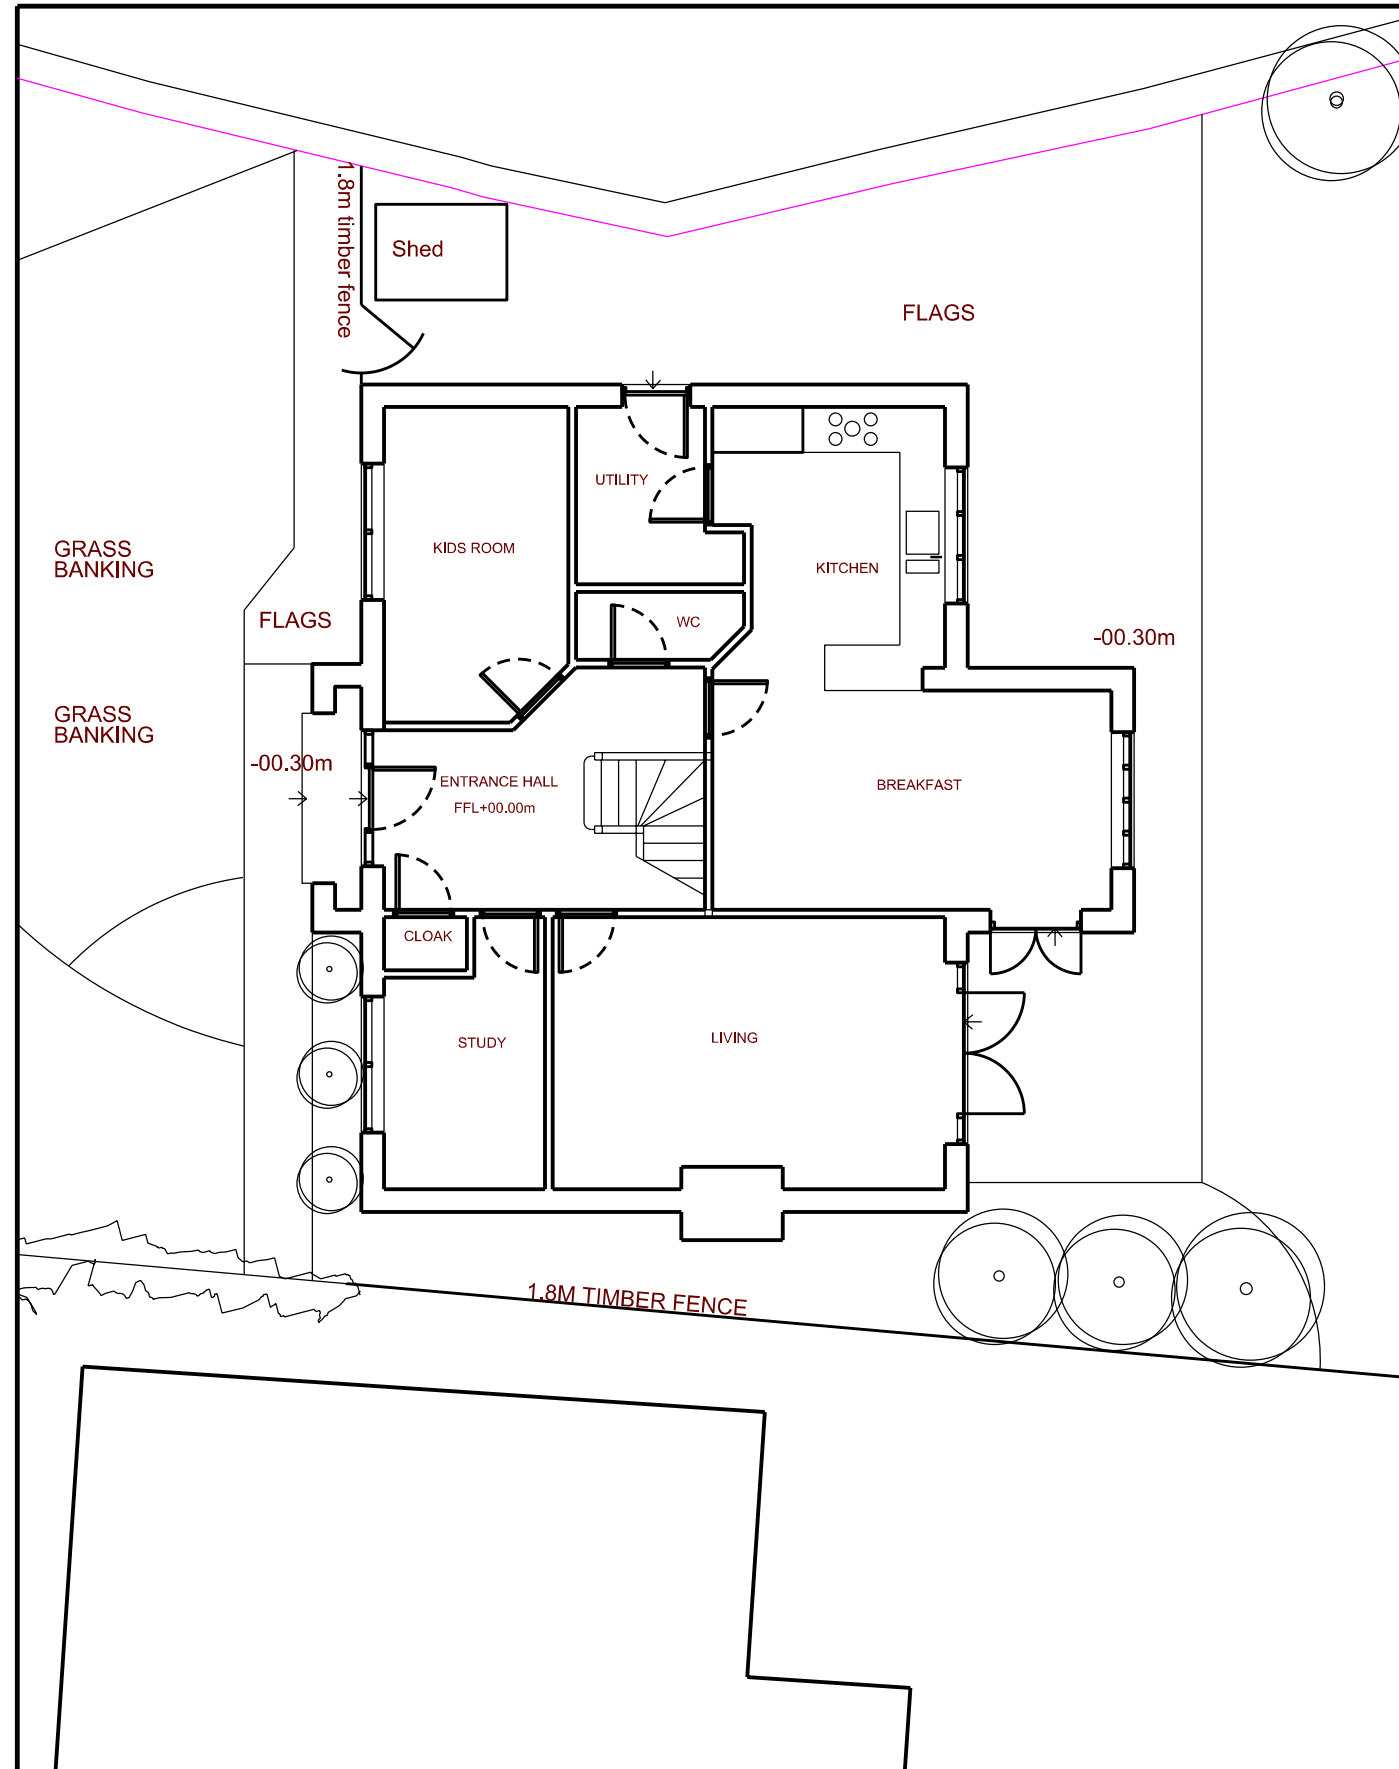

Ground Floor Plan - Existing

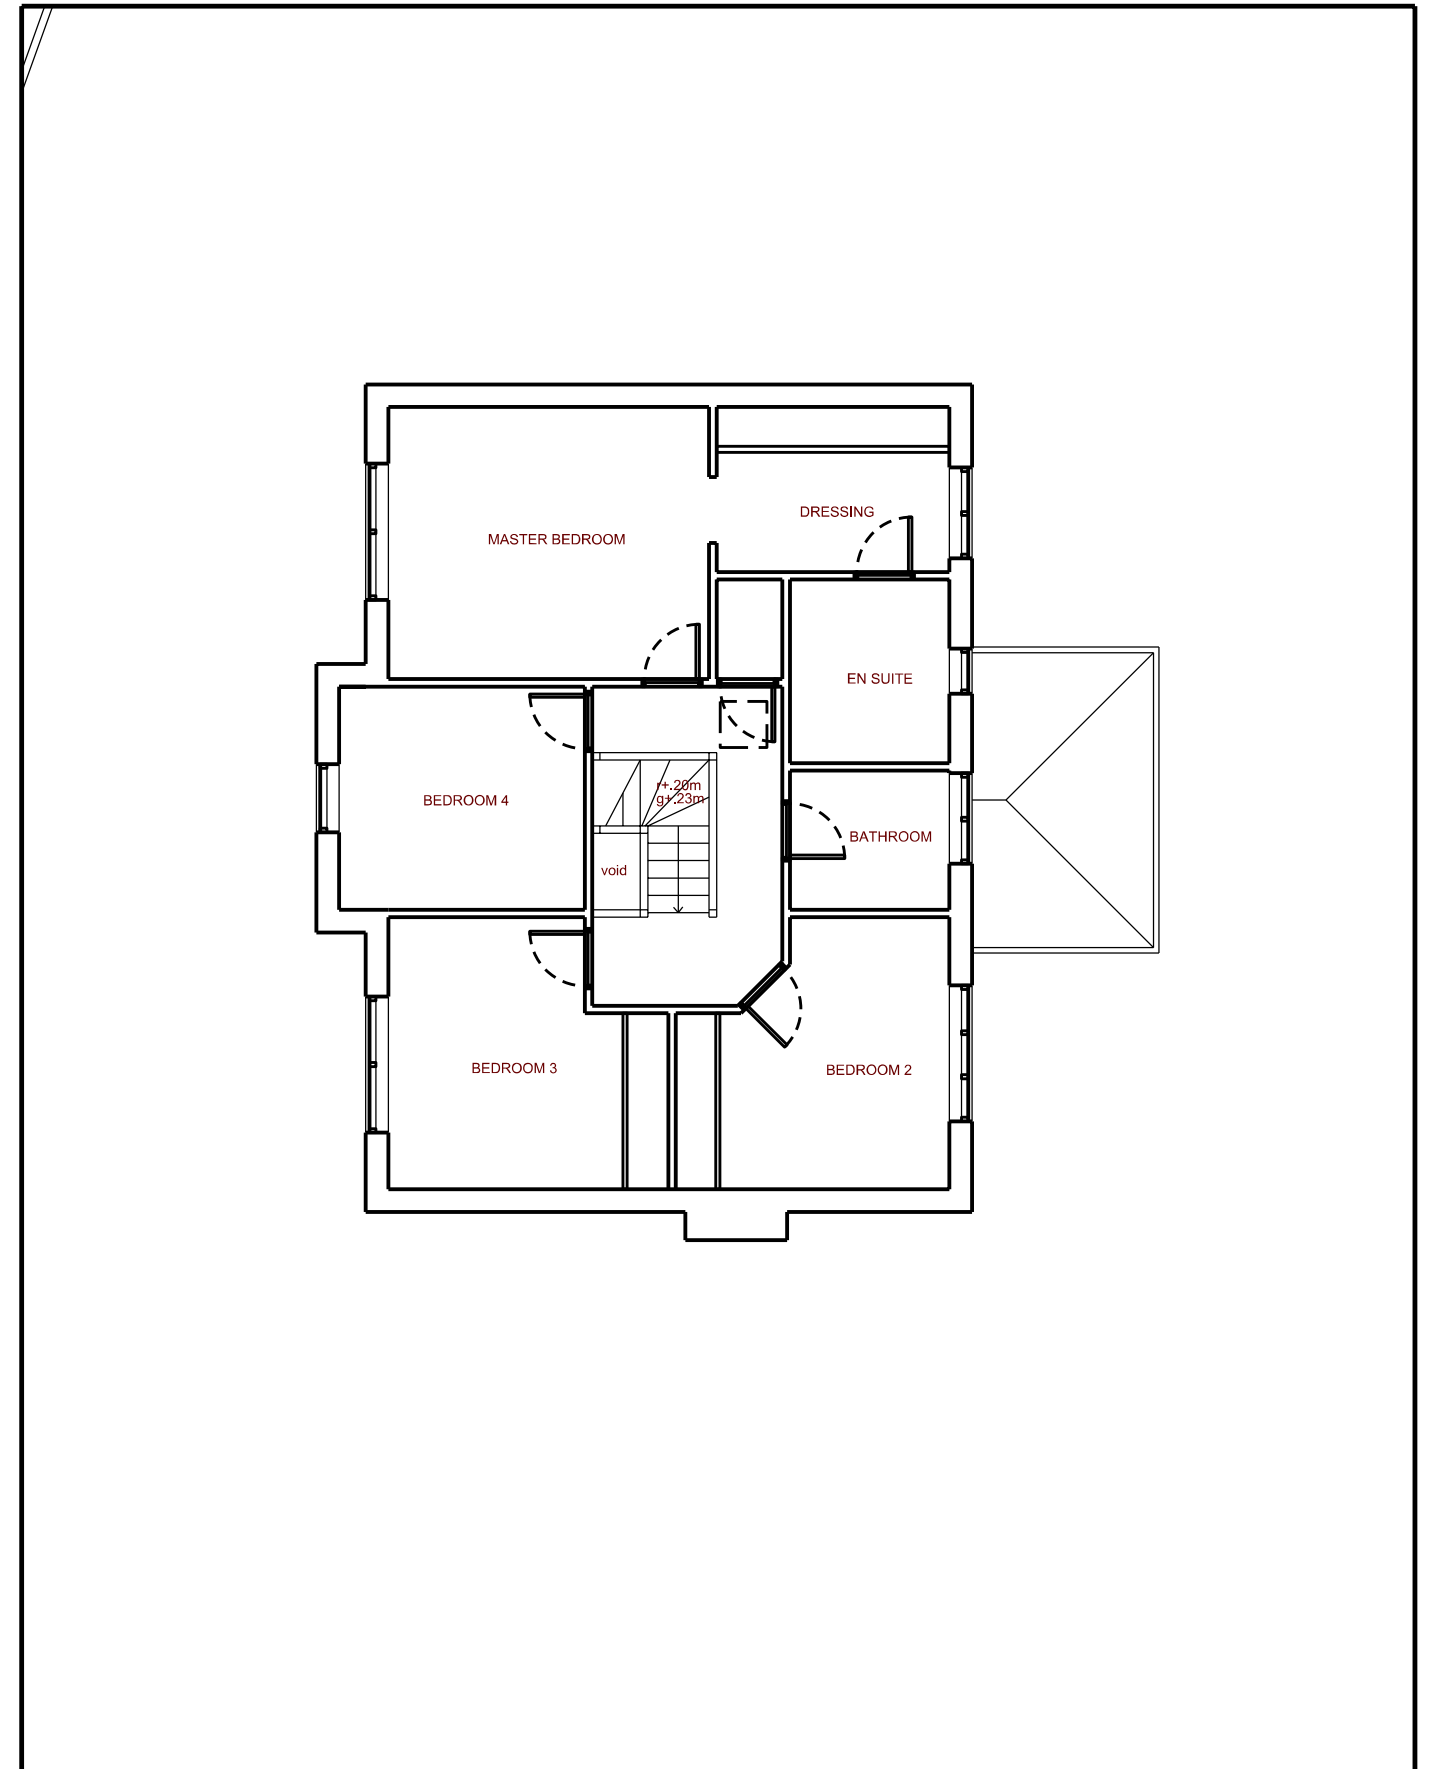

First Floor Plan - Existing