



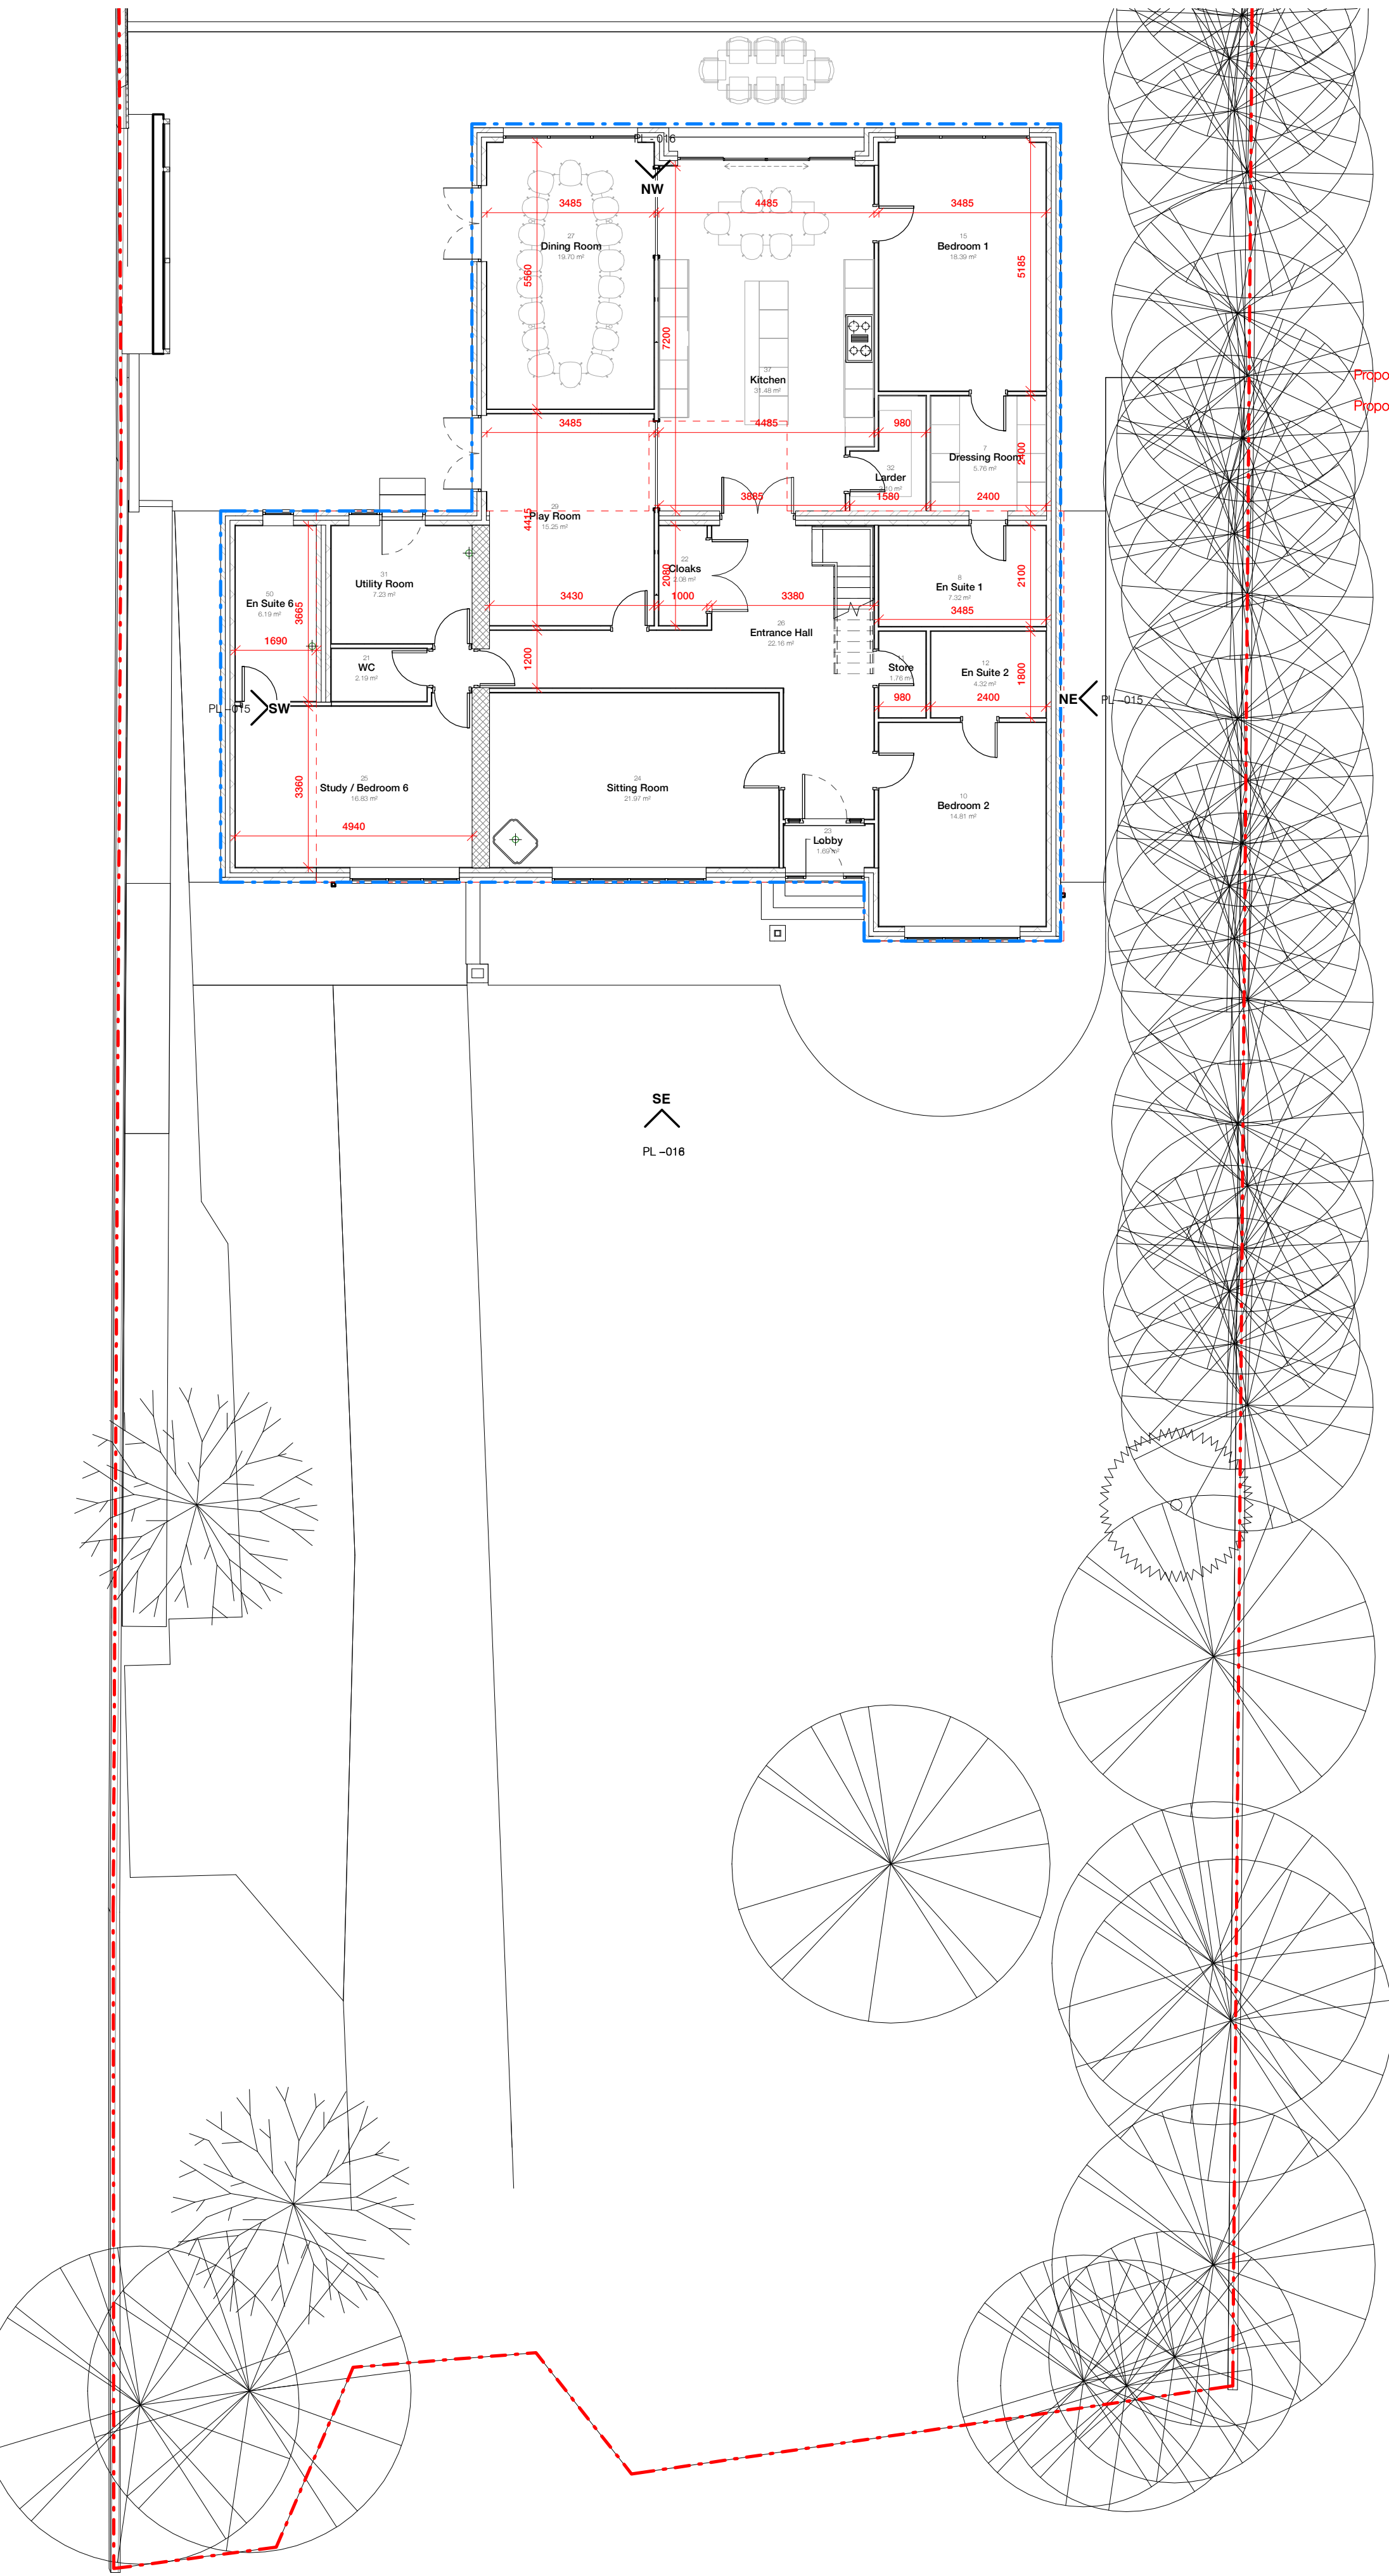

05. Proposed Ground Floor 05 Copy 1

1:100

Proposed Ground Floor GFA: 219.2m²
Proposed Ground Floor GEFA: 240.2m²

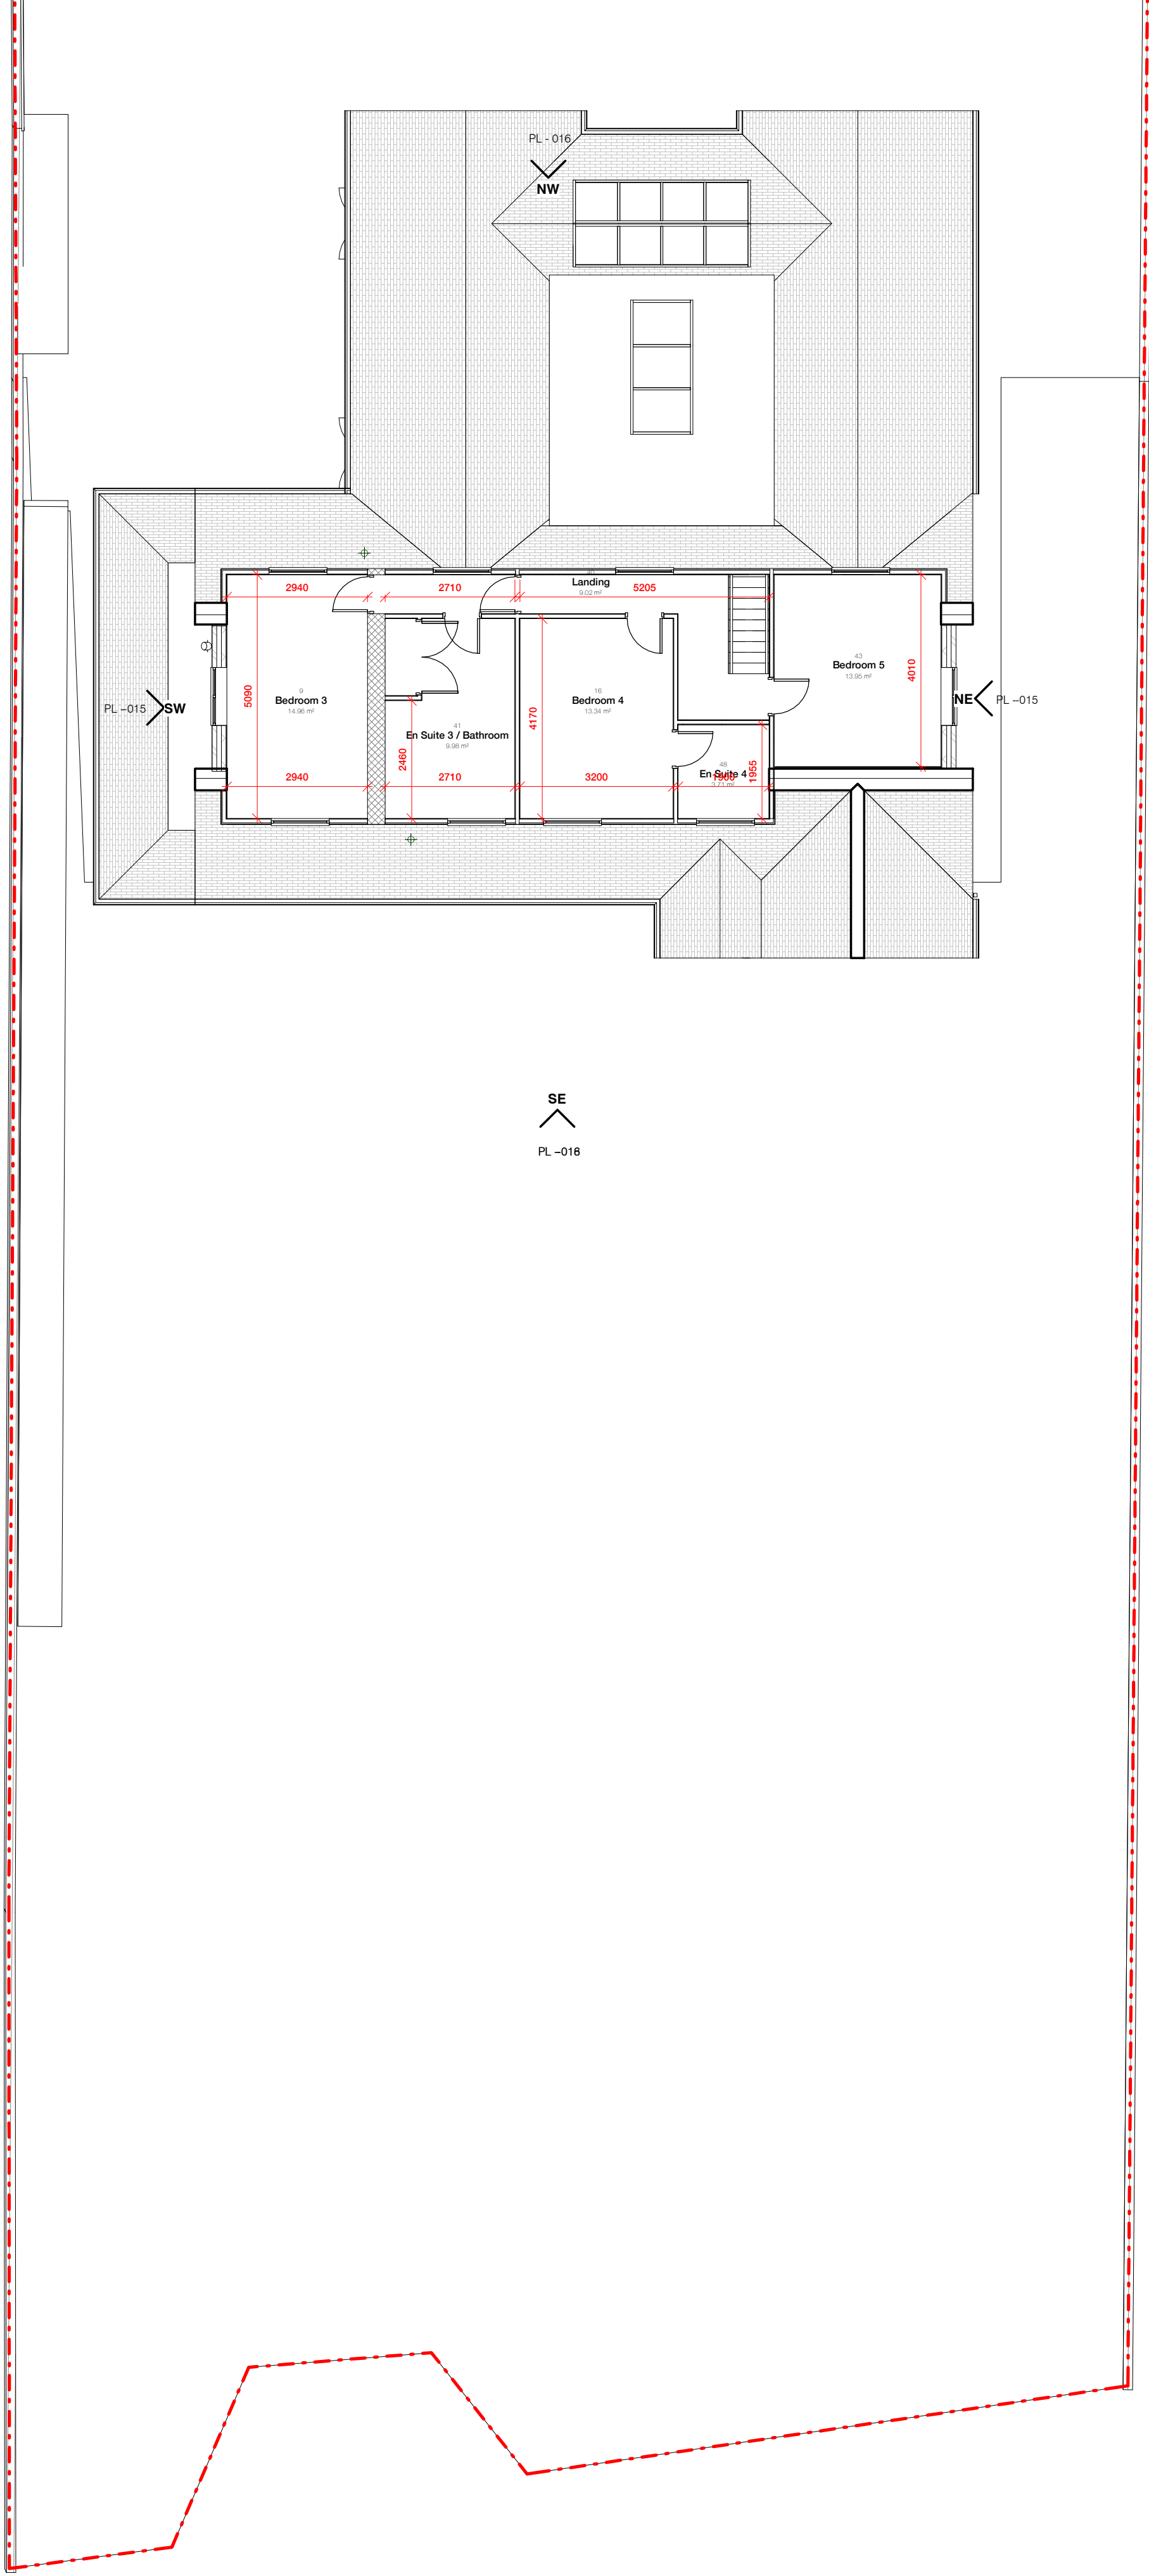


Proposed First Floor Plan

1:100

Proposed First Floor GFA: 72.04m²

Graphical Scale 1:100

 

Proposed TOTAL GFA: 291.2m²
Proposed Building Footprint: 240.2m²

Rev	Description	Date	By
peakarchitects			
Drafted Studio: Broom Hall, 8-10 Broomfield Road, Sheffield, S10 2DR			
Project: 292-2019			
Warran Lane, Staincross			
Client: John and Kay Sanderson			
Status	Information	Comment	Approval
Information	Comment	Approval	Tender
Information	Comment	Approval	Construction
Information	Comment	Approval	As-Built
Drawing: WLE - PA - PL - 014			
Proposed PD Floor Plans			
Revision	Date	10/07/19	
Scale	1:100	@	A1

Planning