
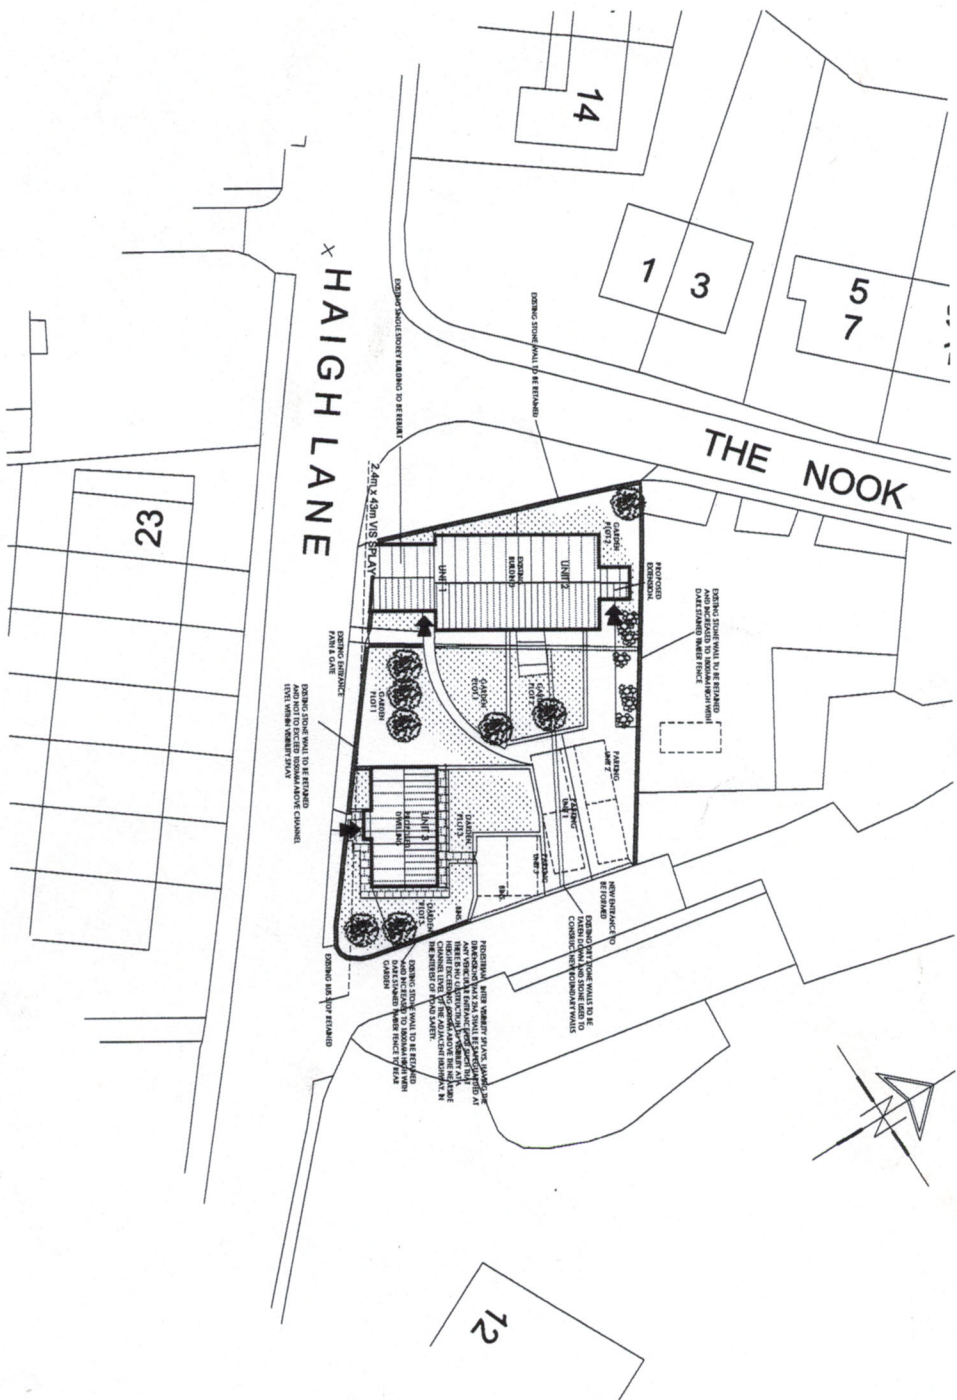
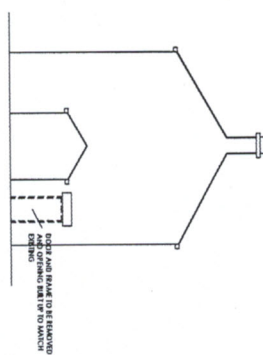
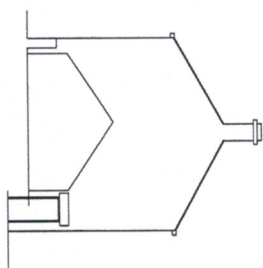


 White Aguzz T R A D E M A R K		A RCHITECT BUSINESS PARK 10000 BROAD BRANCH DRIVE SUITE 100 WILMINGTON, NC 28403 Phone: 910.238.2042 Fax: 910.238.2050 Email: sales@whiteaguzz.com Web: www.whiteaguzz.com	
PROJECT: ARCHITECTURAL SERVICES AND SURVEYORS CONSTRUCTION OF CANAL TO DWELLINGS WIGHTMAN, NOTLANDSHIRE BS7 7JJ		CLIENT: MR J. SPENCER	
Drawing Title:	SITE PLAN		Date: 14/03
Scale: AS SHOWN	Date: 14/03	Drawing No.	Scale: AS SHOWN
Author: C	Designer: C	Checker: C	Date: 14/03
Description: HOUSE WITH ATTACHED GARAGE	


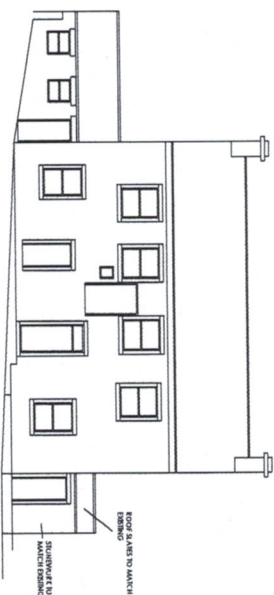


EAST ELEVATION

SOUTH ELEVATION

NORTH ELEVATION


WEST ELEVATION

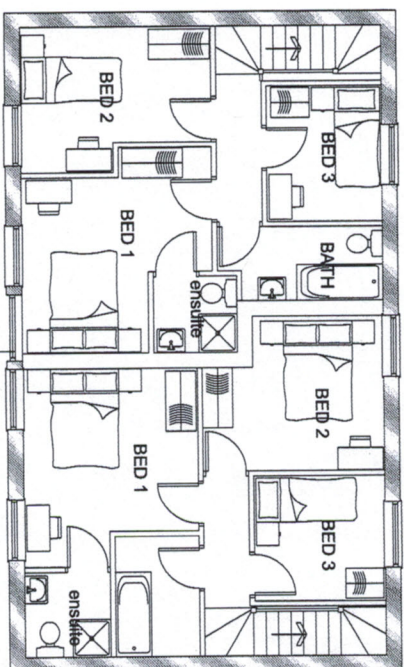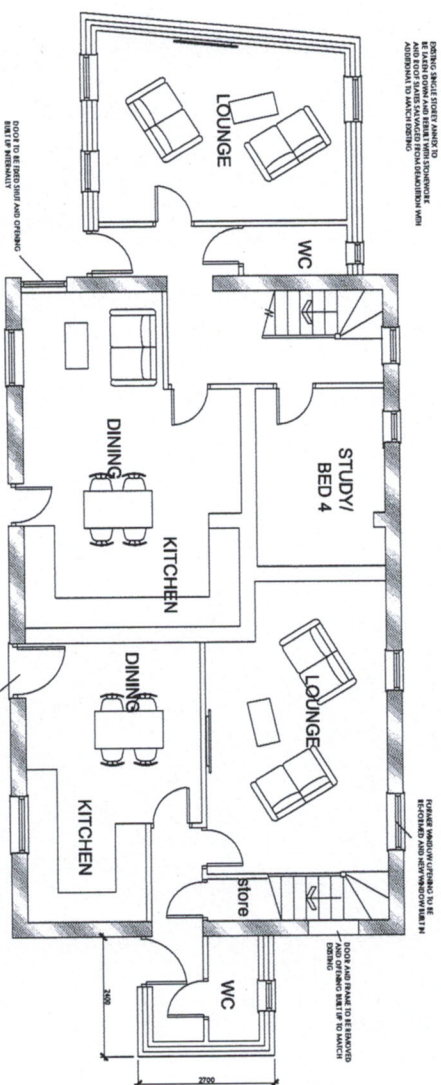


GROUND FLOOR PLAN

FIRST FLOOR PLAN


	White Agus		8 MOUSTON BUSINESS PARK BARNETLEY, BRYS WAG		Phone: 01223 200000 Fax: 01223 200001 www.whiteagus.co.uk
ARCHITECTURAL SERVICES AND SURVEYORS					
Project:	CONVERSION OF FORMER CHAPPEL INTO A HOUSE WITH SWIMMING POOL		Client:		
Address:	BARNETLEY, SNG 7JZ		MR J. SPENCER		
Drawing Title:	PLANS AND ELEVATIONS AS PROPOSED		Date:	JUL Y2015	Scale:
Date:	Site:	Description:	Ref:	14-0/73	Dwg No:
					06
			Date:		Rev:
			Site:		
			Description:		

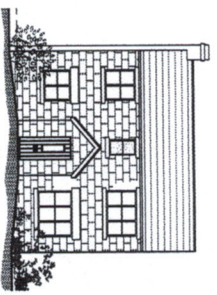


NORTH ELEVATION

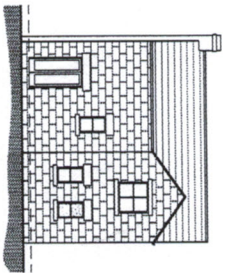


SOUTH ELEVATION

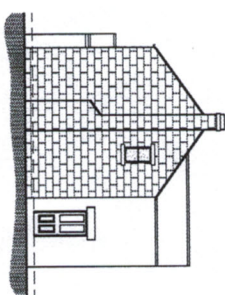


EAST ELEVATION

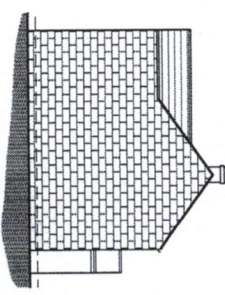

WEST ELEVATION

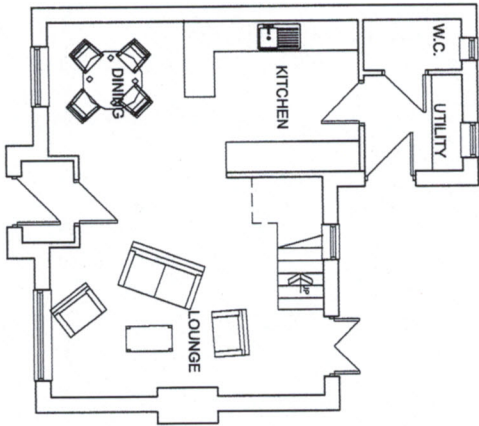

GROUND FLOOR PLAN

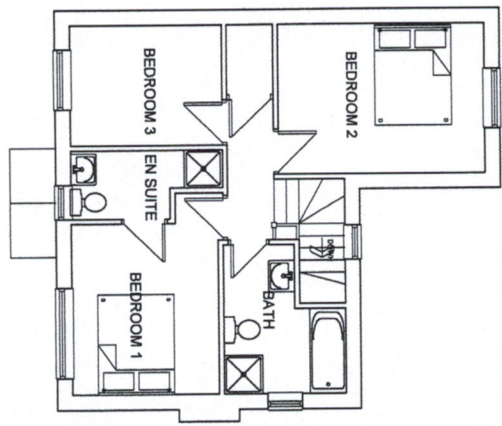


FIRST FLOOR PLAN

WhiteAgus
ARCHITECTURAL SERVICES AND SURVEYING
8 ACHINGTON BUSINESS PARK
BARNETLEY
BARNETLEY
BPS 1100
Phone: 01923 200002
Fax: 01923 200003
Email: info@whiteagus.co.uk
Web: www.whiteagus.co.uk

Project: PROPOSED DETACHED DWELLING
HOOCH LANE, KNOTLANDS WAY
BARNETLEY, S89 7JL
Client: AMT J. SPENCER

Drawing Title: PLANS AND ELEVATIONS
Date: MARCH 2015
Ref: 14073
Scale: 1:50 @ A1
Drawn by: 07
Date: 07
Scale: 1:50 @ A1

Date	Scale	Description	Date	Scale	Description

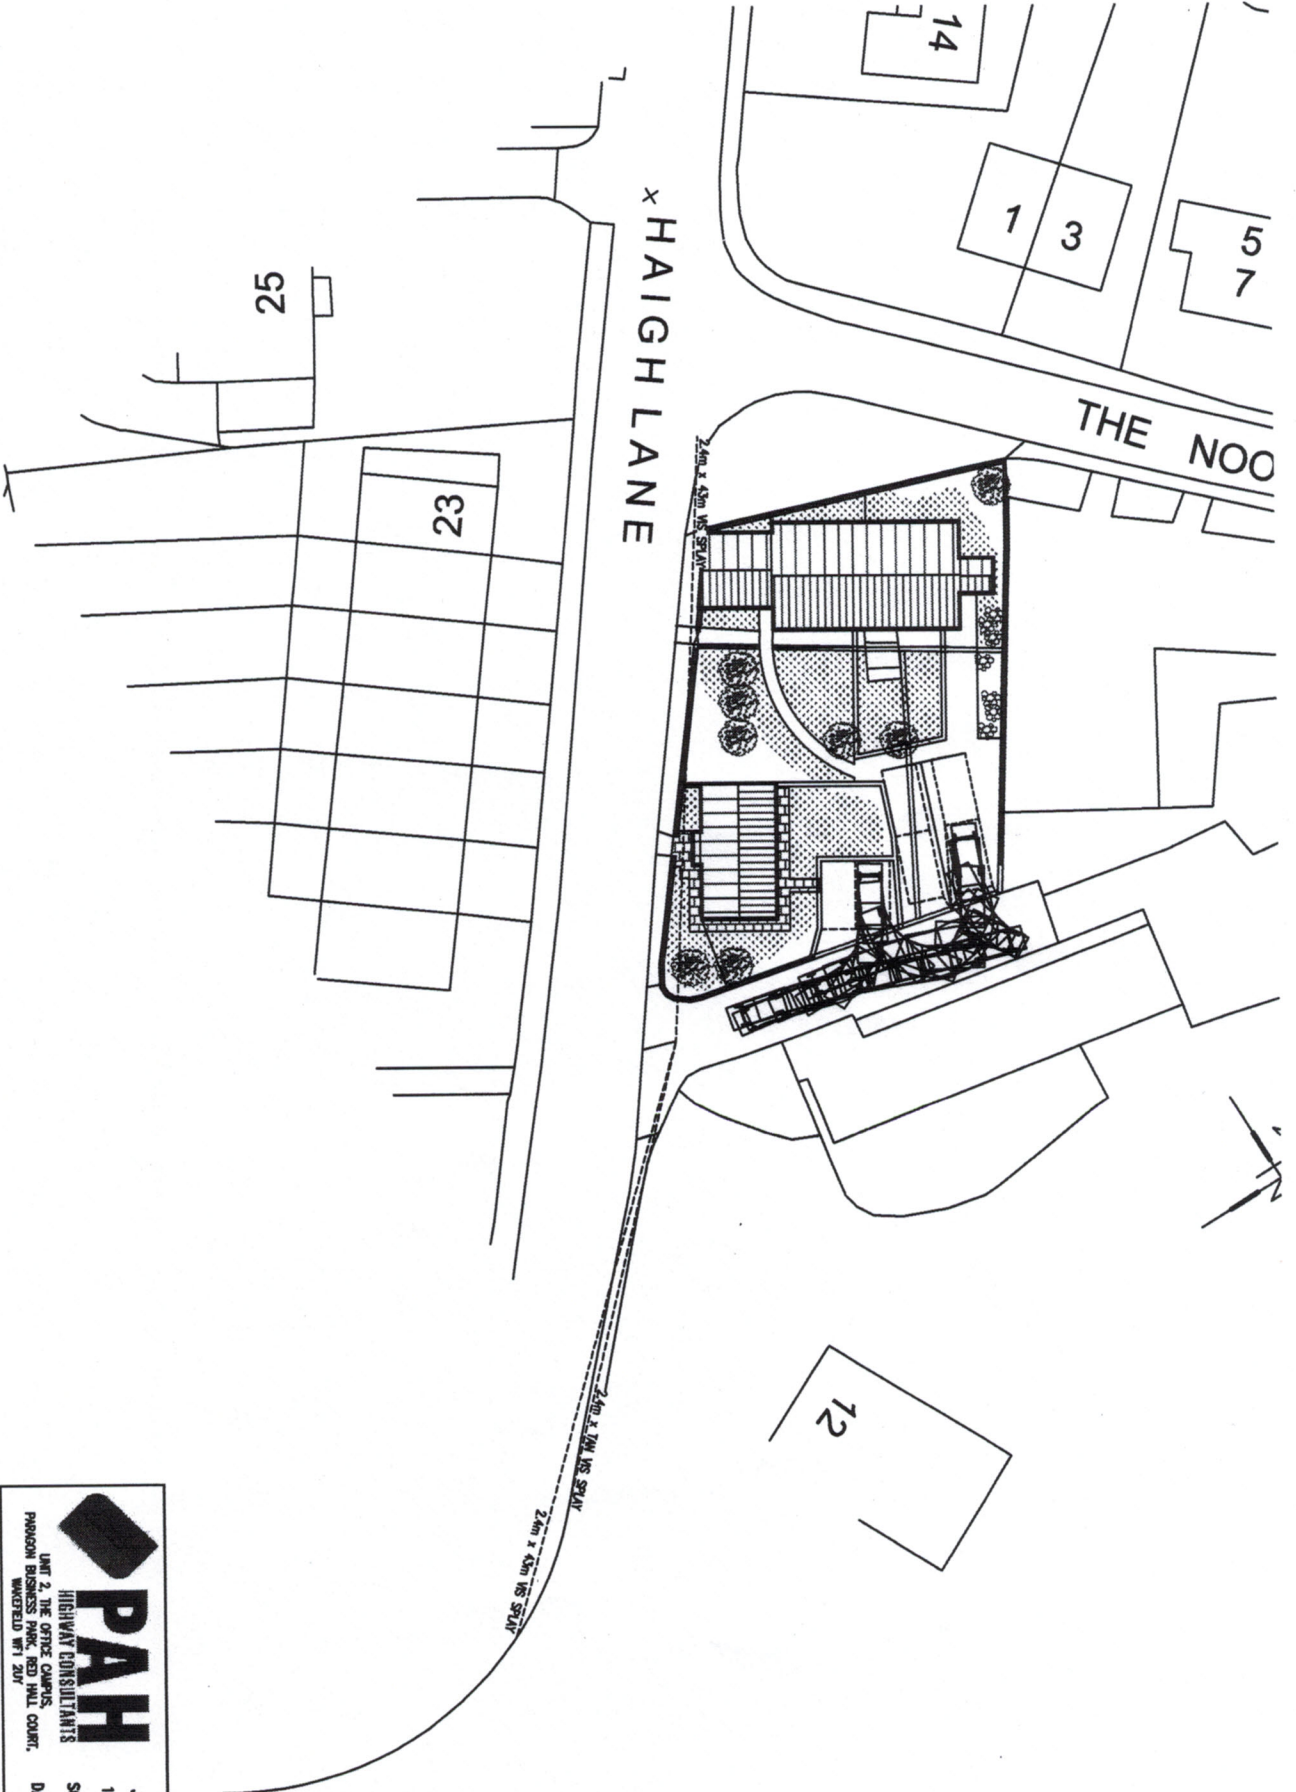

HAIGH LANE

THE NOO



PAH
HIGHWAY CONSULTANTS

UNIT 2, THE OFFICE COMPLEX,
PARRAMATTA BUSINESS PARK, RED HILL COURT,
WINDFIELD HTS 2071

JOB
1037

SCALE
1:500


DATE
July 2015

DWG
01


REV

HOTLANDSWAINE METHODIST CHURCH


- GENERAL NOTES:
- THIS DRAWING SHOWS THE PROPOSED DESIGN ONLY AND IS SUBJECT TO LOCAL AUTHORITY APPROVAL. THIS DRAWING SHOULD NOT BE SCALED FOR SETTING OUT PURPOSES.
 - THIS DRAWING IS BASED ON ORDNANCE SURVEY DATA PROVIDED BY OTHERS.

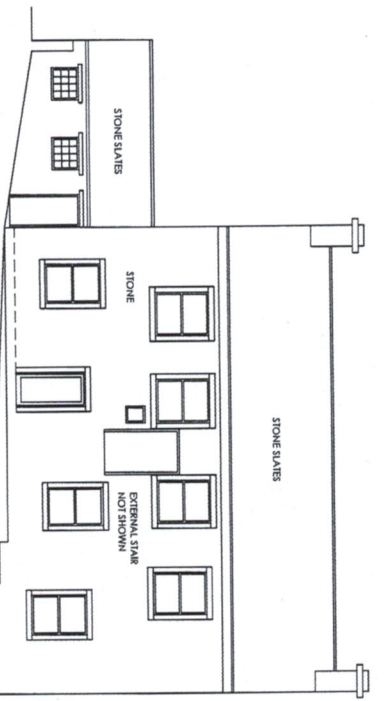


EAST ELEVATION

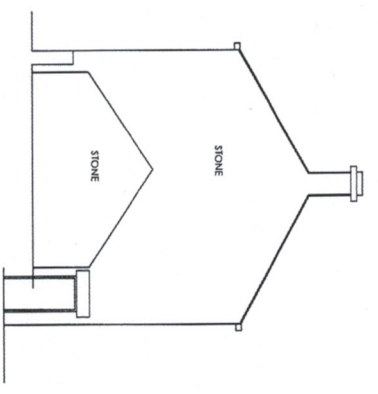


SOUTH ELEVATION

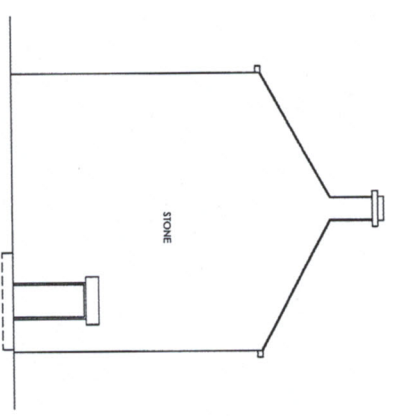


NORTH ELEVATION

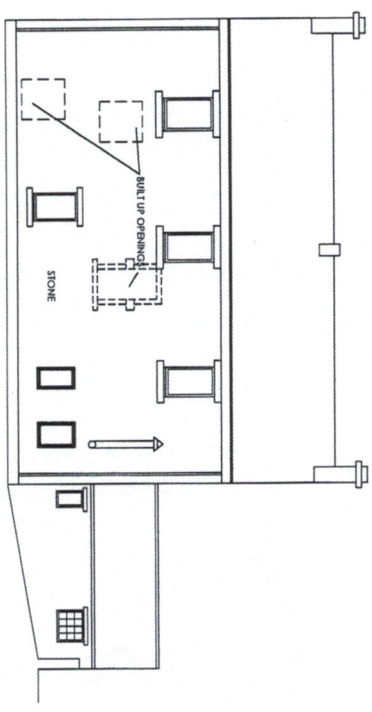

WEST ELEVATION

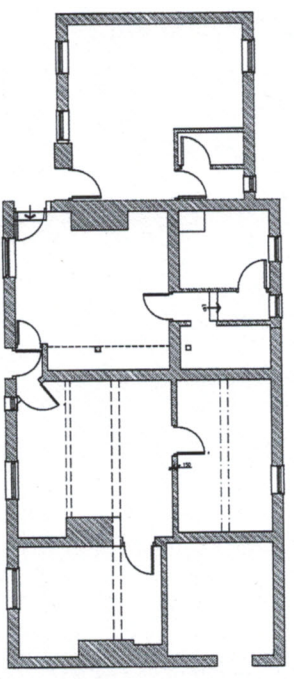

GROUND FLOOR PLAN
Existing apartment

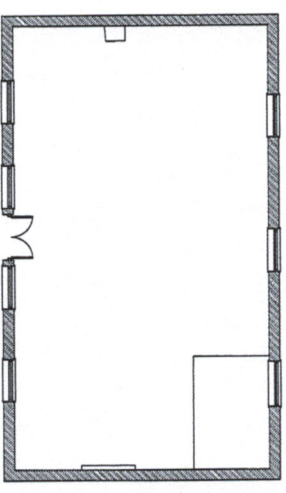

FIRST FLOOR PLAN
Vacant hall with tiered floor

White Agus
ARCHITECTURAL SERVICES AND SURVEYING

PROJECT: CONVERSION OF FORMER CHAPEL TO DWELLINGS, HAYHILL LANE, HOVLANDSWAYNE, E39 7JL

CLIENT: MR. J. SPENCER

DRAWING NO.: PLANS AND ELEVATIONS AS SUPPLIED

DATE: 14-07-15

SCALE: 1:100 @ A2

DATE: 14-07-15

SCALE: 1:100 @ A

DATE: 14-07-15

SCALE: 1:100 @ A

Date	Scale	Description	Date	Scale	Description
14-07-15	1:100 @ A	PLANS AND ELEVATIONS AS SUPPLIED			