

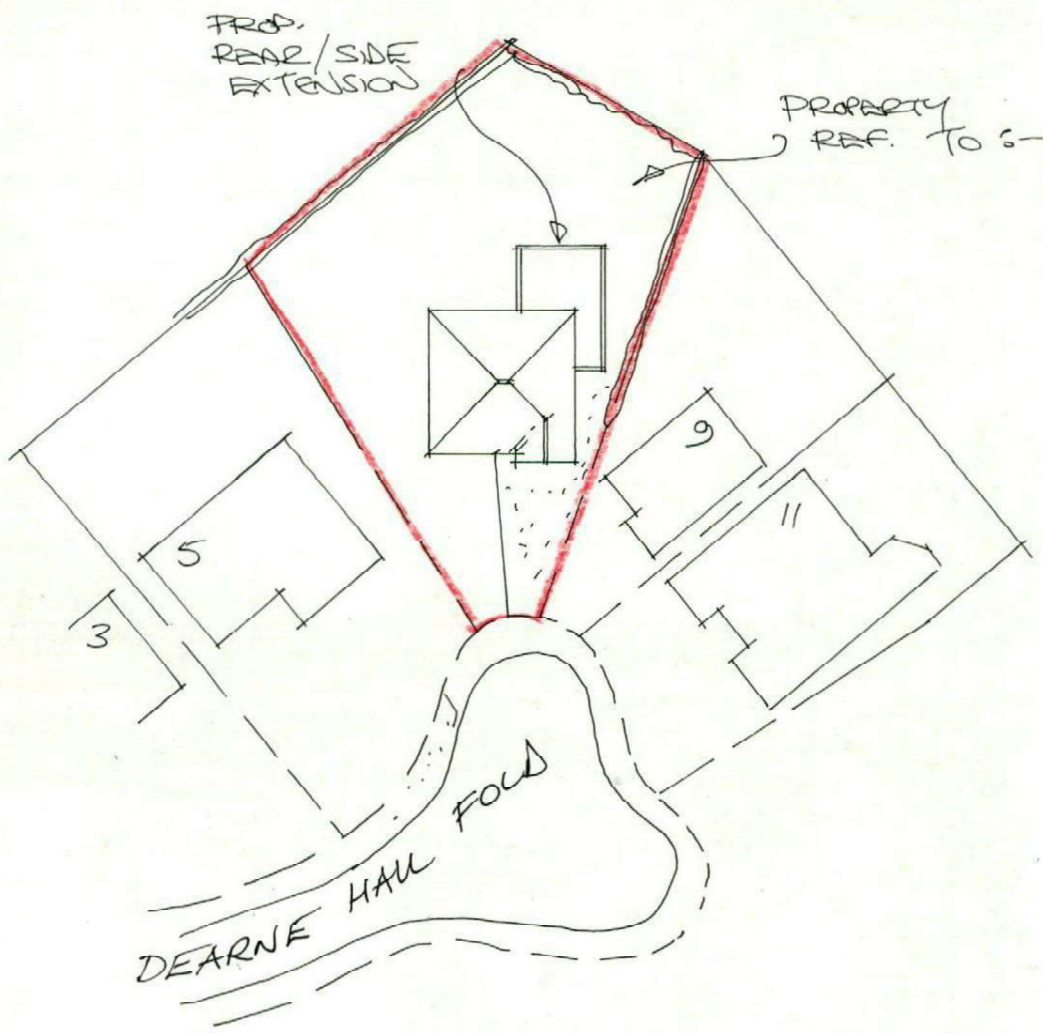



Drainage Plan 1:100

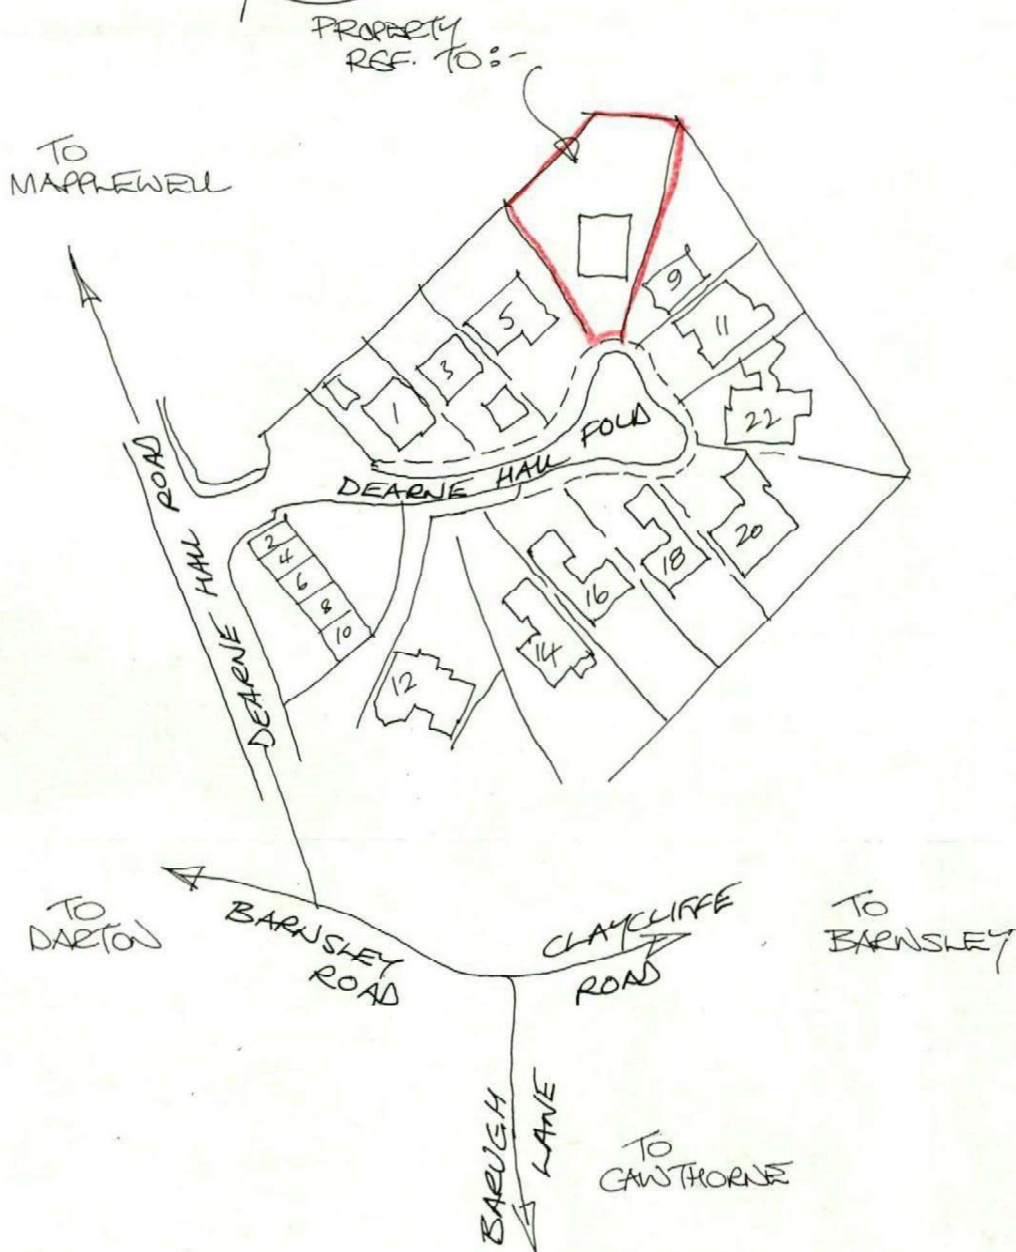

Site Layout 1:500

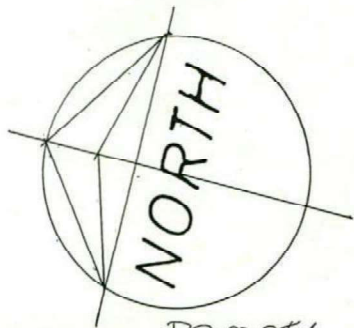

Location Plan 1:1250

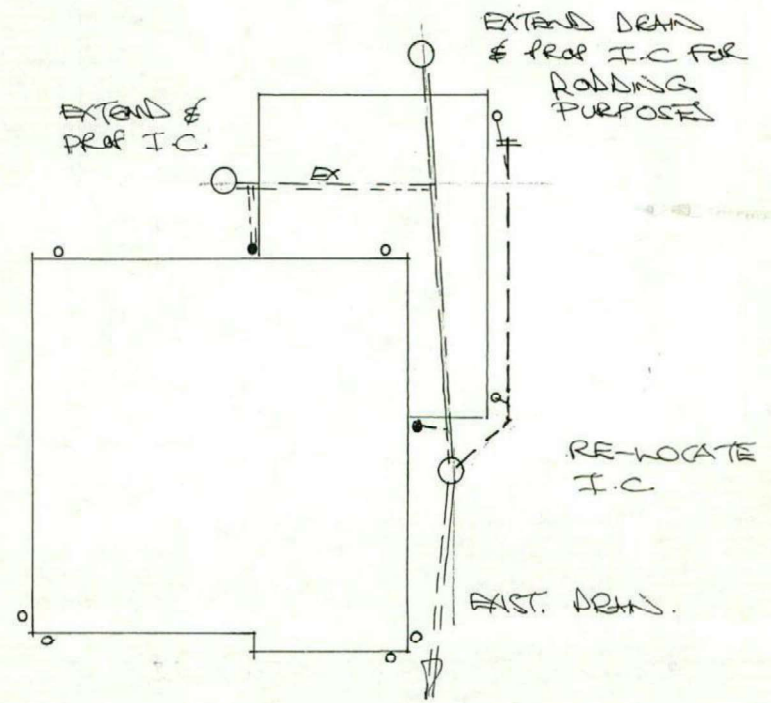

Rev	Notes	Date

B/Regs:

Planning:

Garry Greetham Associates

Residential Design Consultant

Westwood House
18 Carr Lane
Tankersley

Barnsley S75 3BE
Tel(01226)746573

PROJECT Various Extensions

CLIENT Mr. K. Nixon

TITLE Site & Location Layouts

ADDRESS
7 Dearne Hall Fold, Low
Barugh, Barnsley. S75 1JJ

DRAWN BY ggg

SCALE as shown DATE Oct 19

DRAWING No 920-01 REV

Member of the Chartered Institute
of Architectural Technologists