

Boundary Treatment Key

- No boundary treatments
- 1800mm high paladin fence
- New Gabion Basket Retaining Wall
- New RC Retaining Wall
- Existing Wall to remain
- 3m high close boarded timber acoustic fence

THIS DRAWING IS COPYRIGHT, AND REMAINS THE PROPERTY OF HTC ARCHITECTS. IT MUST NOT BE REPRODUCED, USED, DISCLOSED OR TRANSMITTED TO THIRD PARTIES IN ANY FORM, IN WHOLE OR IN PART, WITHOUT PRIOR WRITTEN PERMISSION.

DO NOT SCALE!
ALL DIMENSIONS SHOULD BE CHECKED ON SITE BEFORE WORK COMMENCES

SUBJECT TO HGV TRACKING CHECK

INLINE WITH TOPOGRAPHICAL SURVEY, LANDFORM SURVEY DATED 03.07.15 DRAWING NUMBER 001.


SUBJECT TO REVIEW OF LEVELS AND FALLS

SUBJECT TO CONFIRMATION OF CAR CHARGING POINT REQUIREMENT

SUBJECT TO LIGHTING PLAN

BASED ON LIDL SPEC DRAWING LD(13)-GF-01 - Ground Floor - Setting Out Plan

SUBJECT TO HIGHWAYS CONSULTED DESIGN

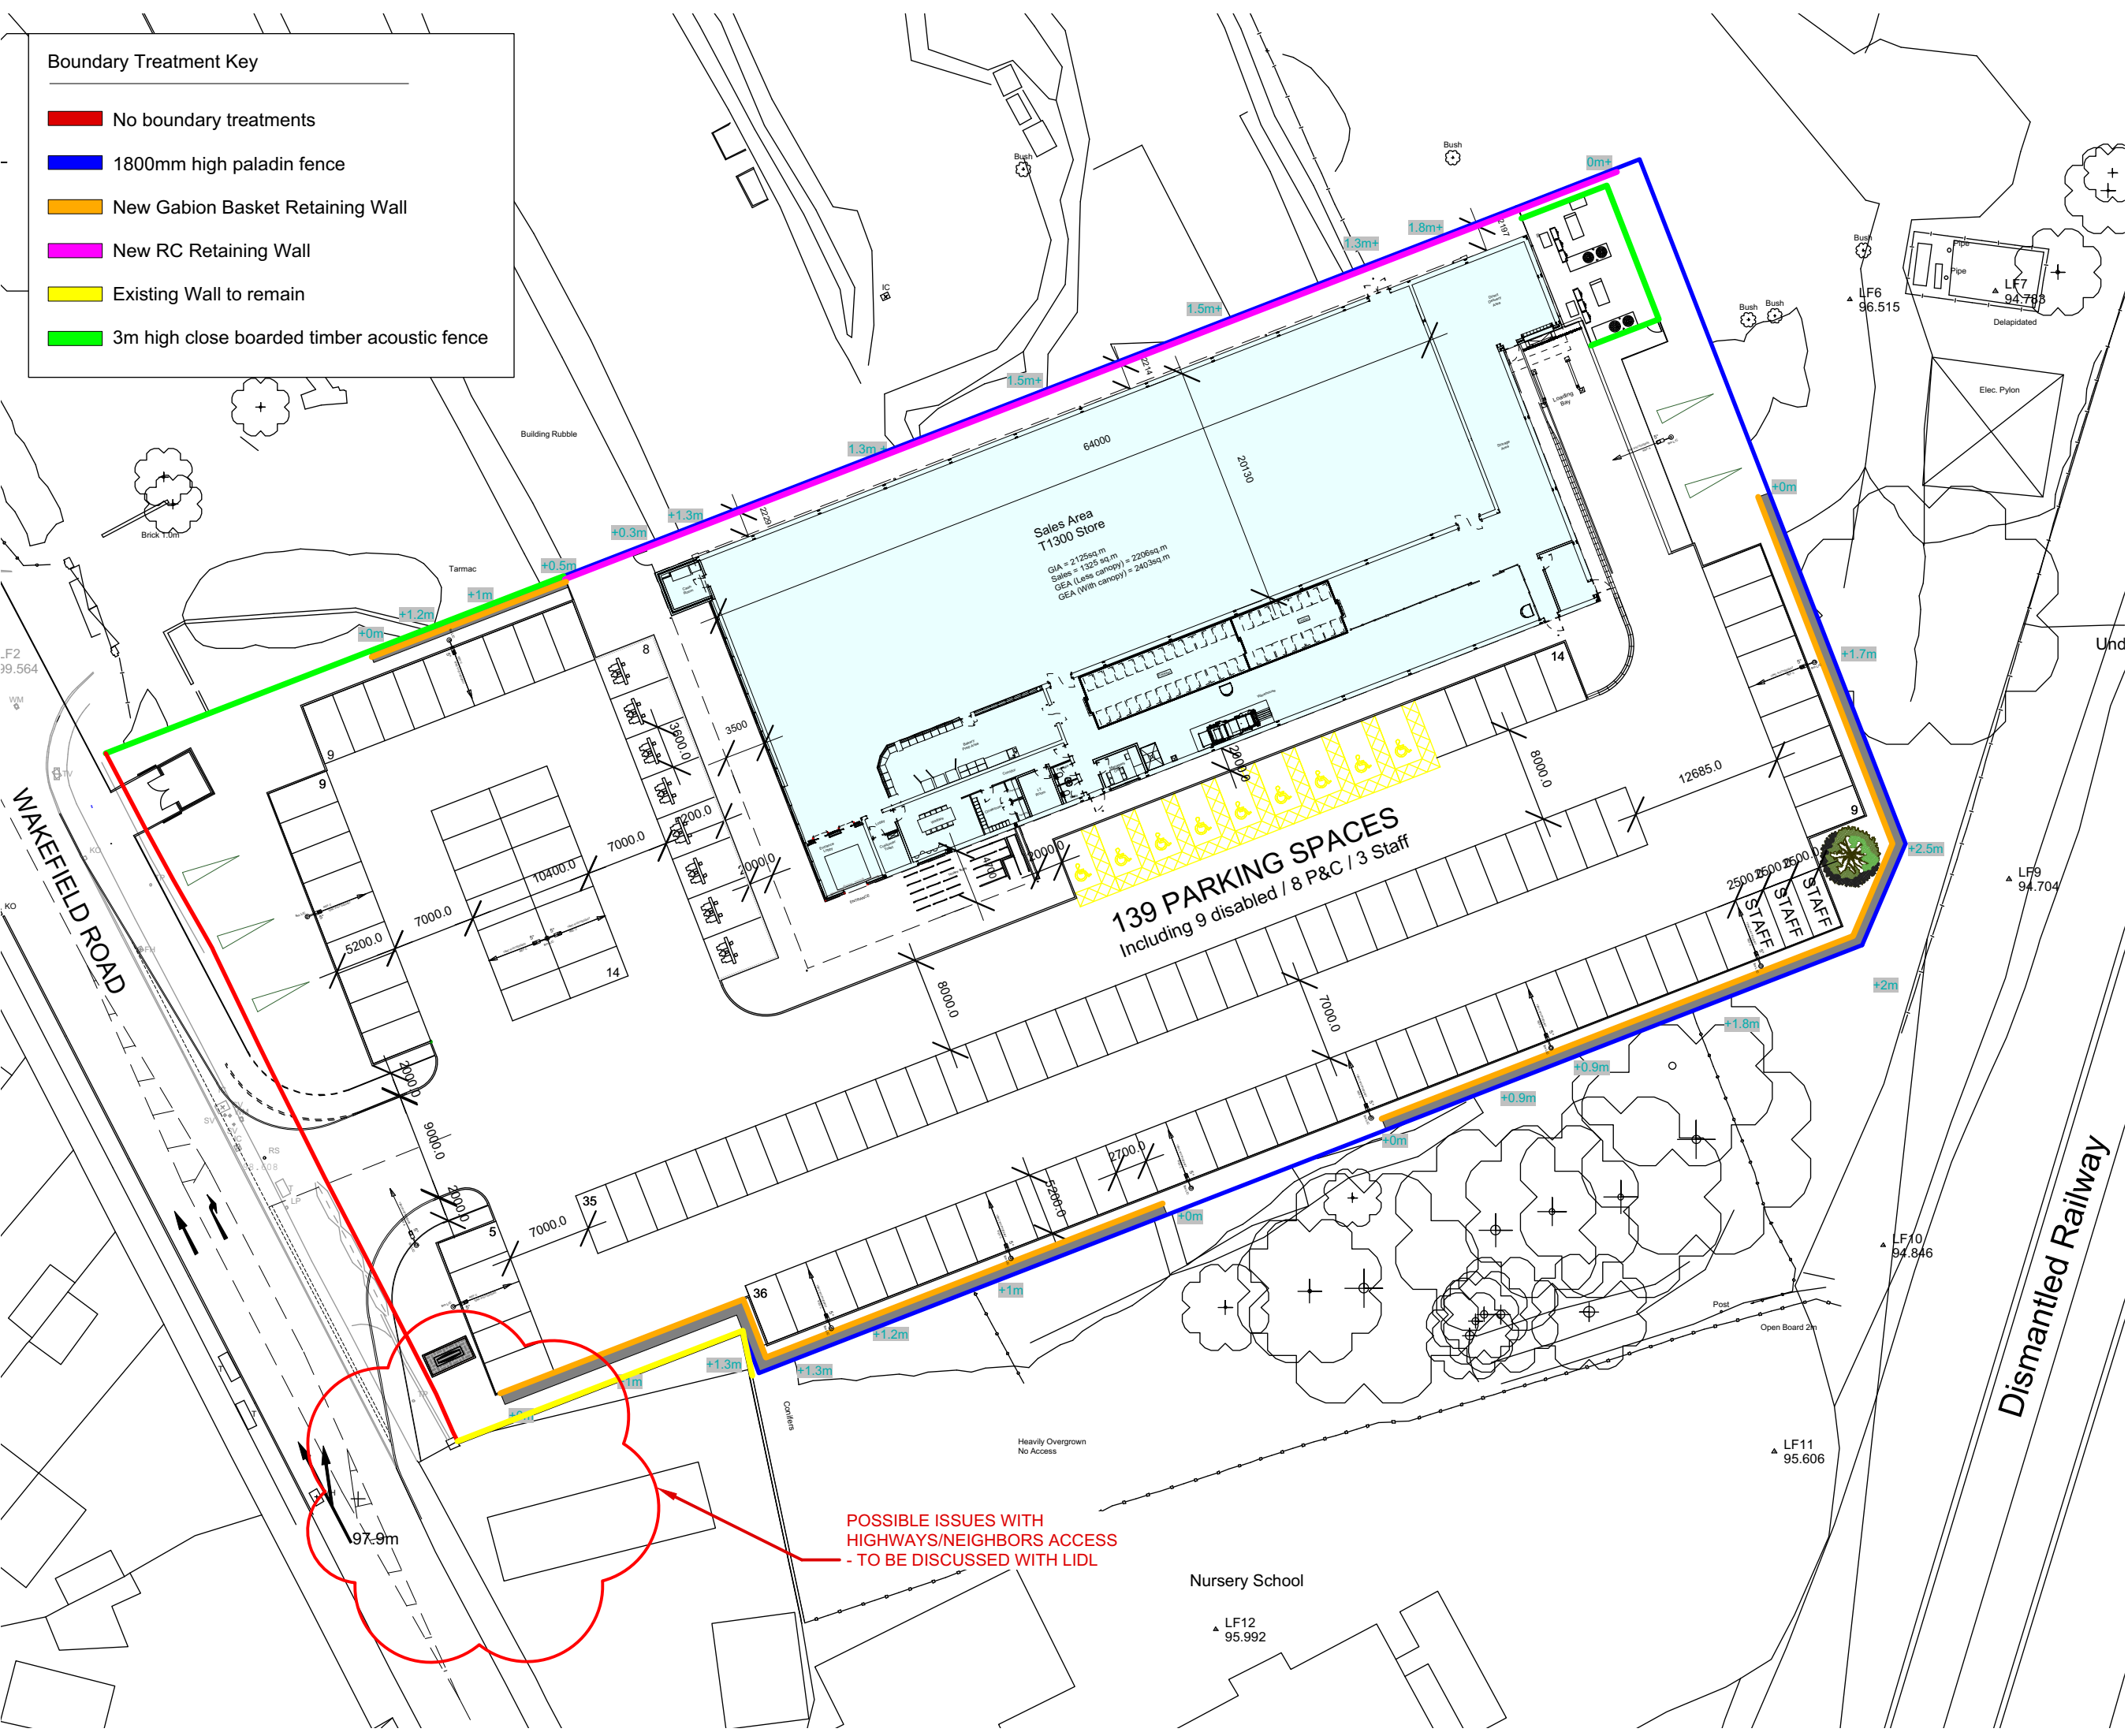

Residual Hazard Register:
HGV Tracking
Vehicular movements within car park
Pedestrian movements within car park.

A.	21.12.17	Highways layout and site entrance updated. Timber fence updated to 3m, fencing around site perimeter updated.	PC
Rev	Date	Description	Drawn

htcarchitects

York Place Studio
8 Britannia Street
Leeds
LS1 2DZ

T:(0113) 244 3457

W: www.htcarchitects.co.uk
E: info@htcarchitects.co.uk

client
Lidl UK GmbH



project
**New Store
Wakefield Road,
Mapplewell**

drawing title
**Proposed Type 1300
Boundary Treatments Plan**

date July 2017
status Planning Issue
scale 1:500 @ A3
drawn AB checked LS
job no. 1744 dwg no. P402 rev. A