




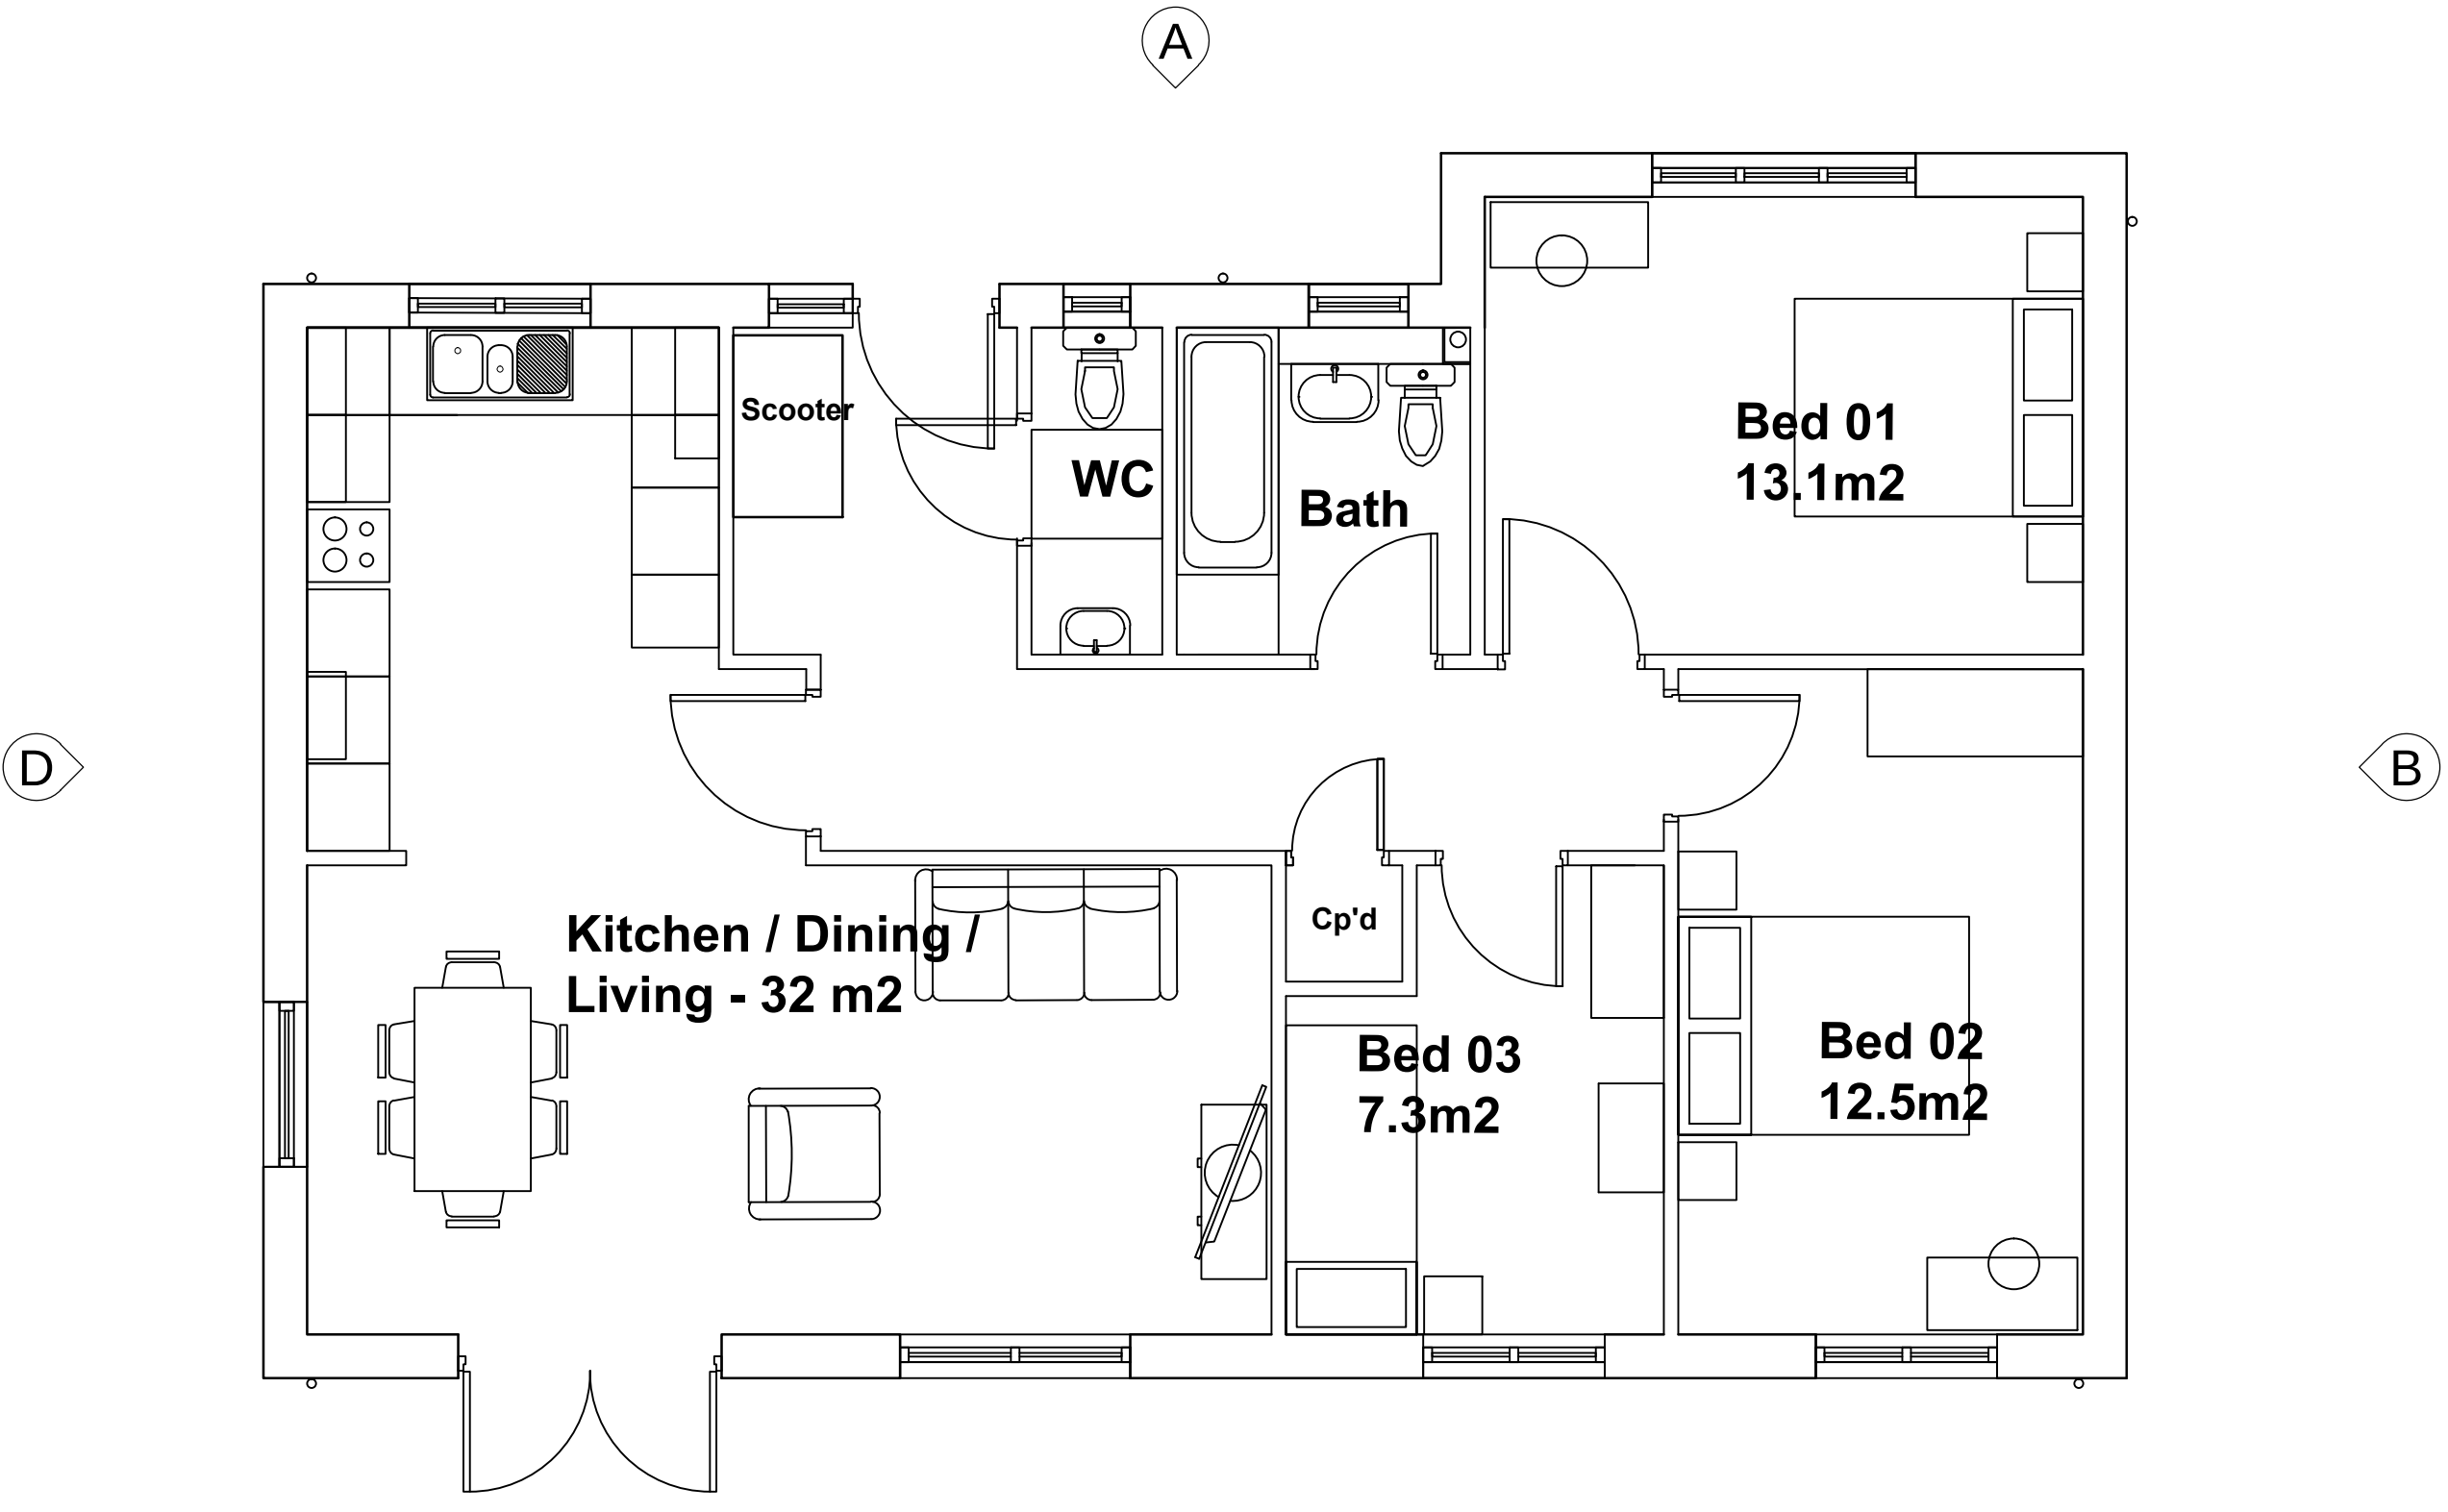


01 Ground Floor Plan
1:50

 


02 Roof Plan
1:50

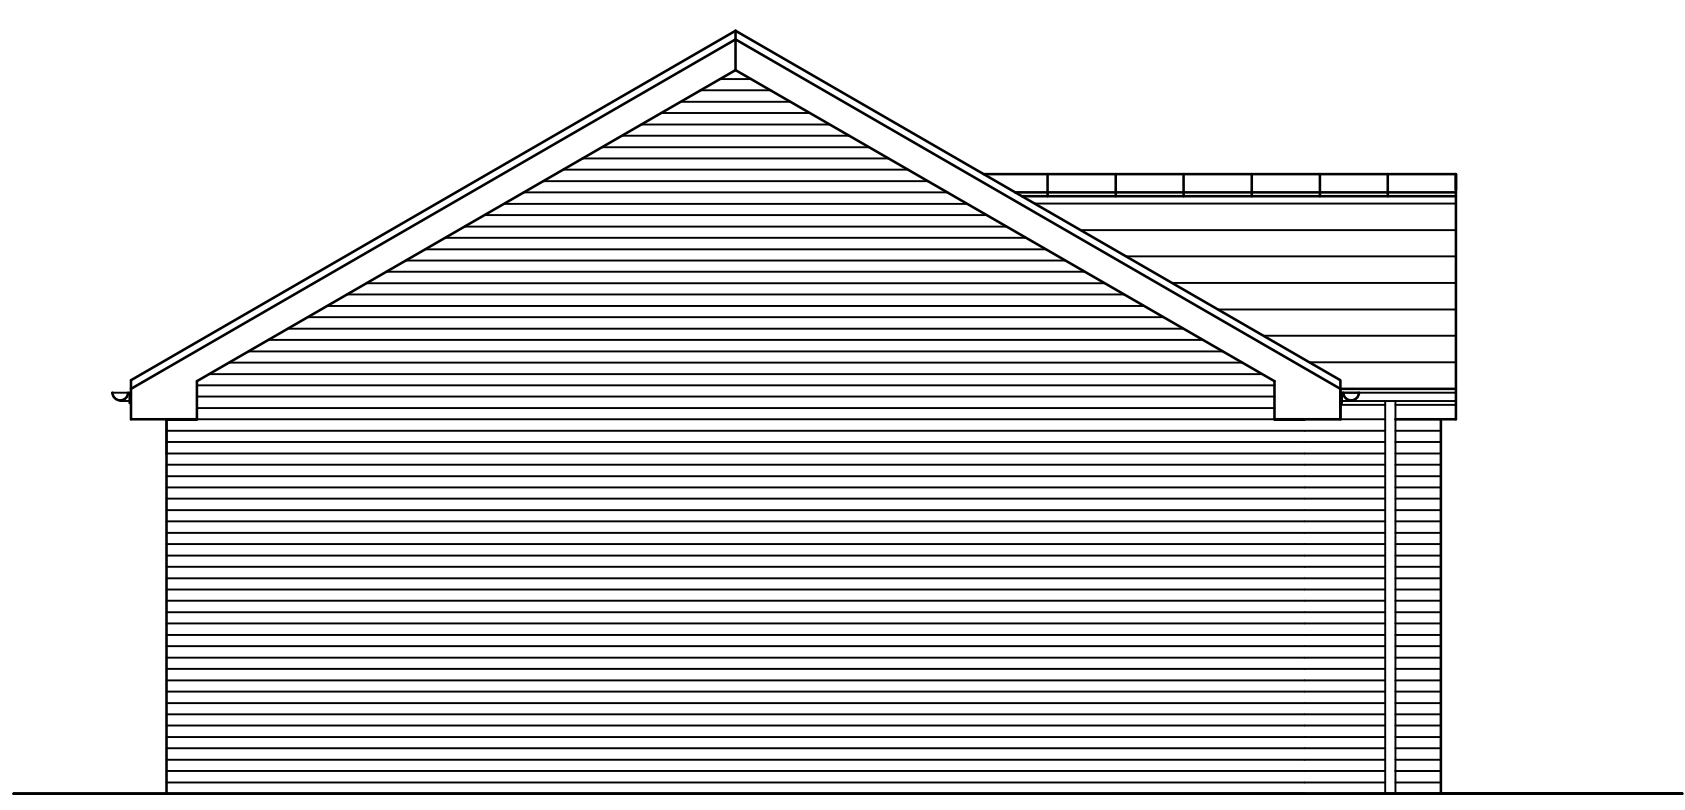


03 Elevation B (Side)
1:50

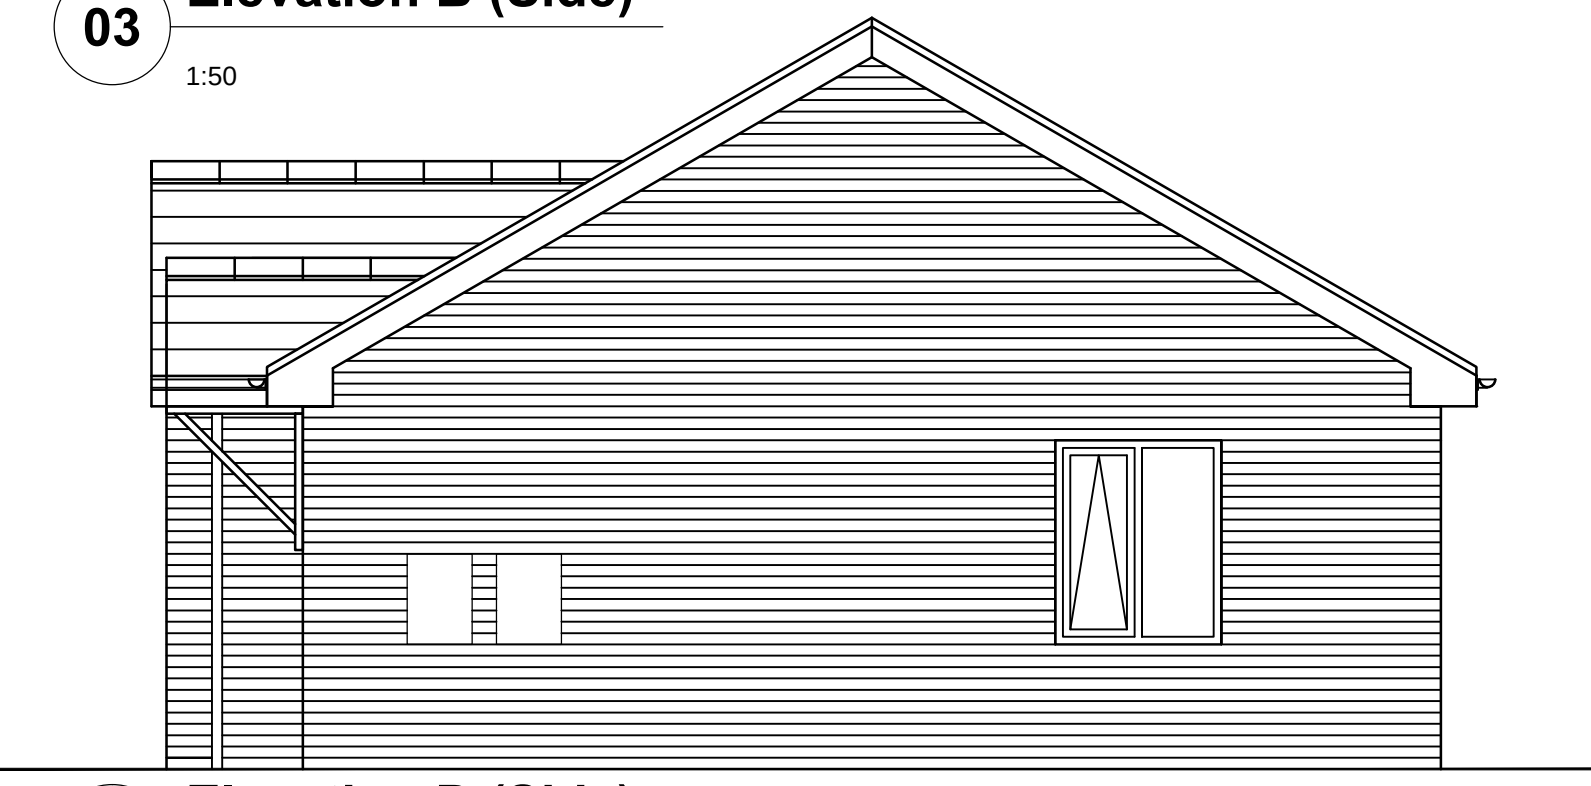


04 Elevation D (Side)
1:50

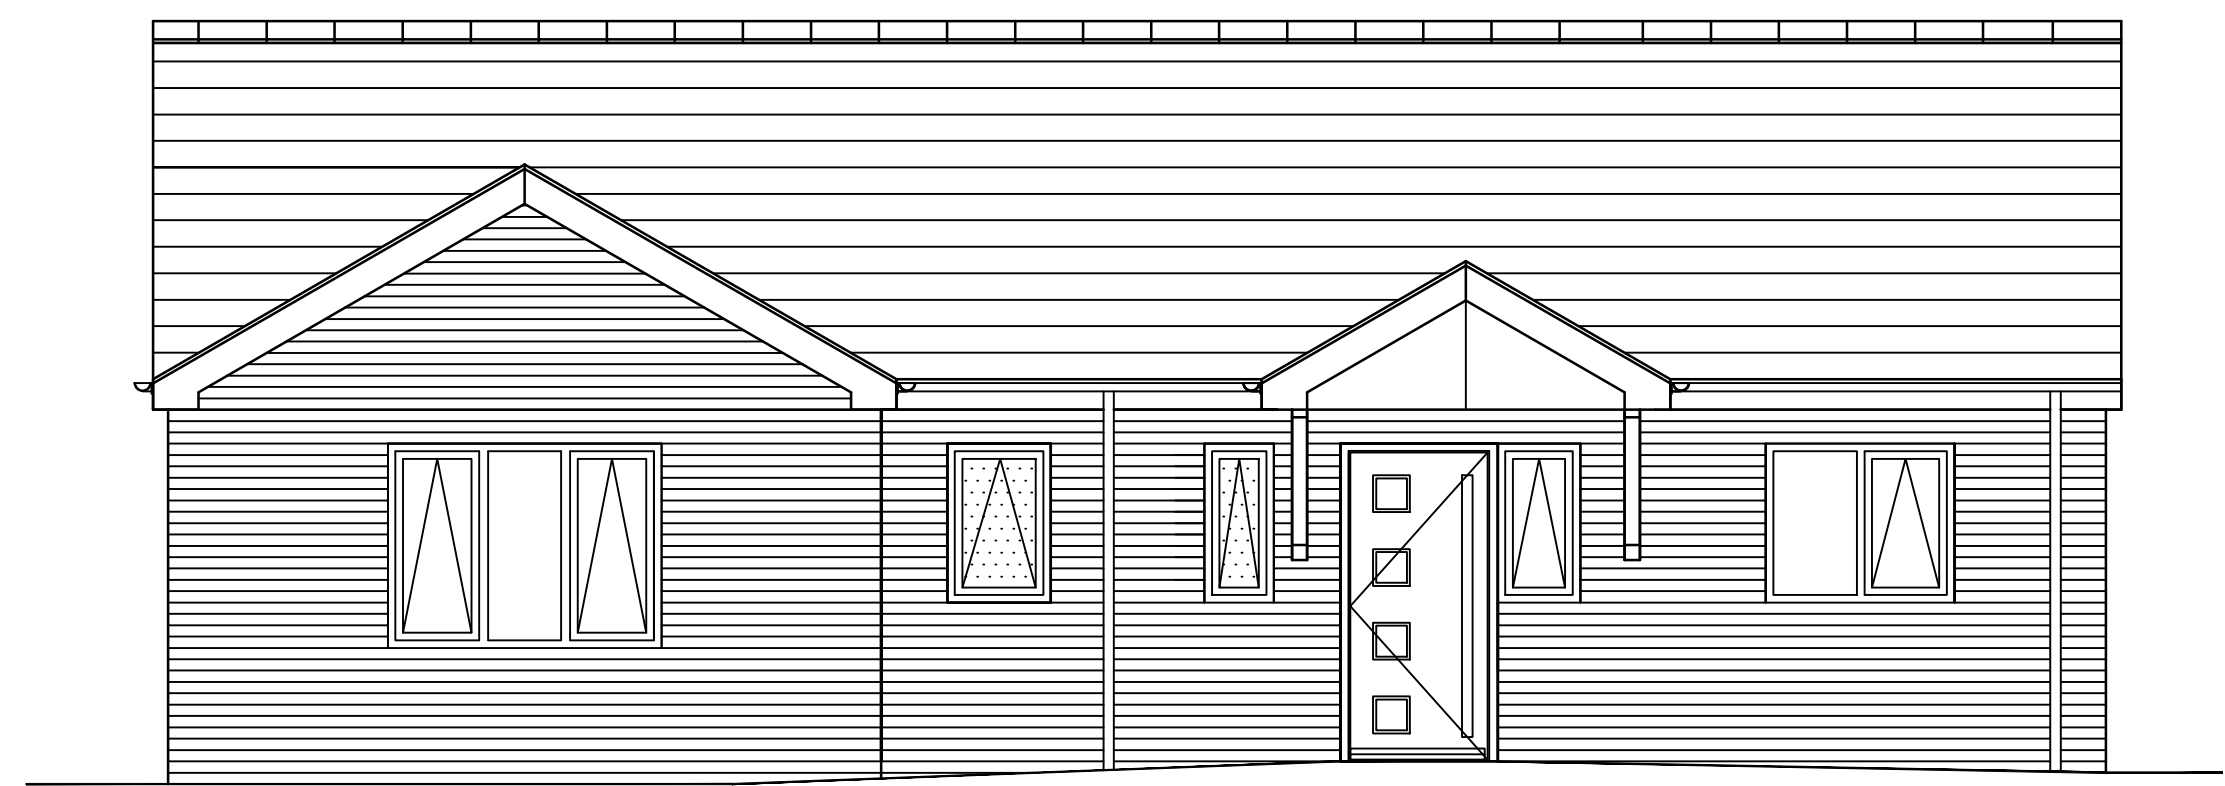

05 Elevation A (Front)
1:50

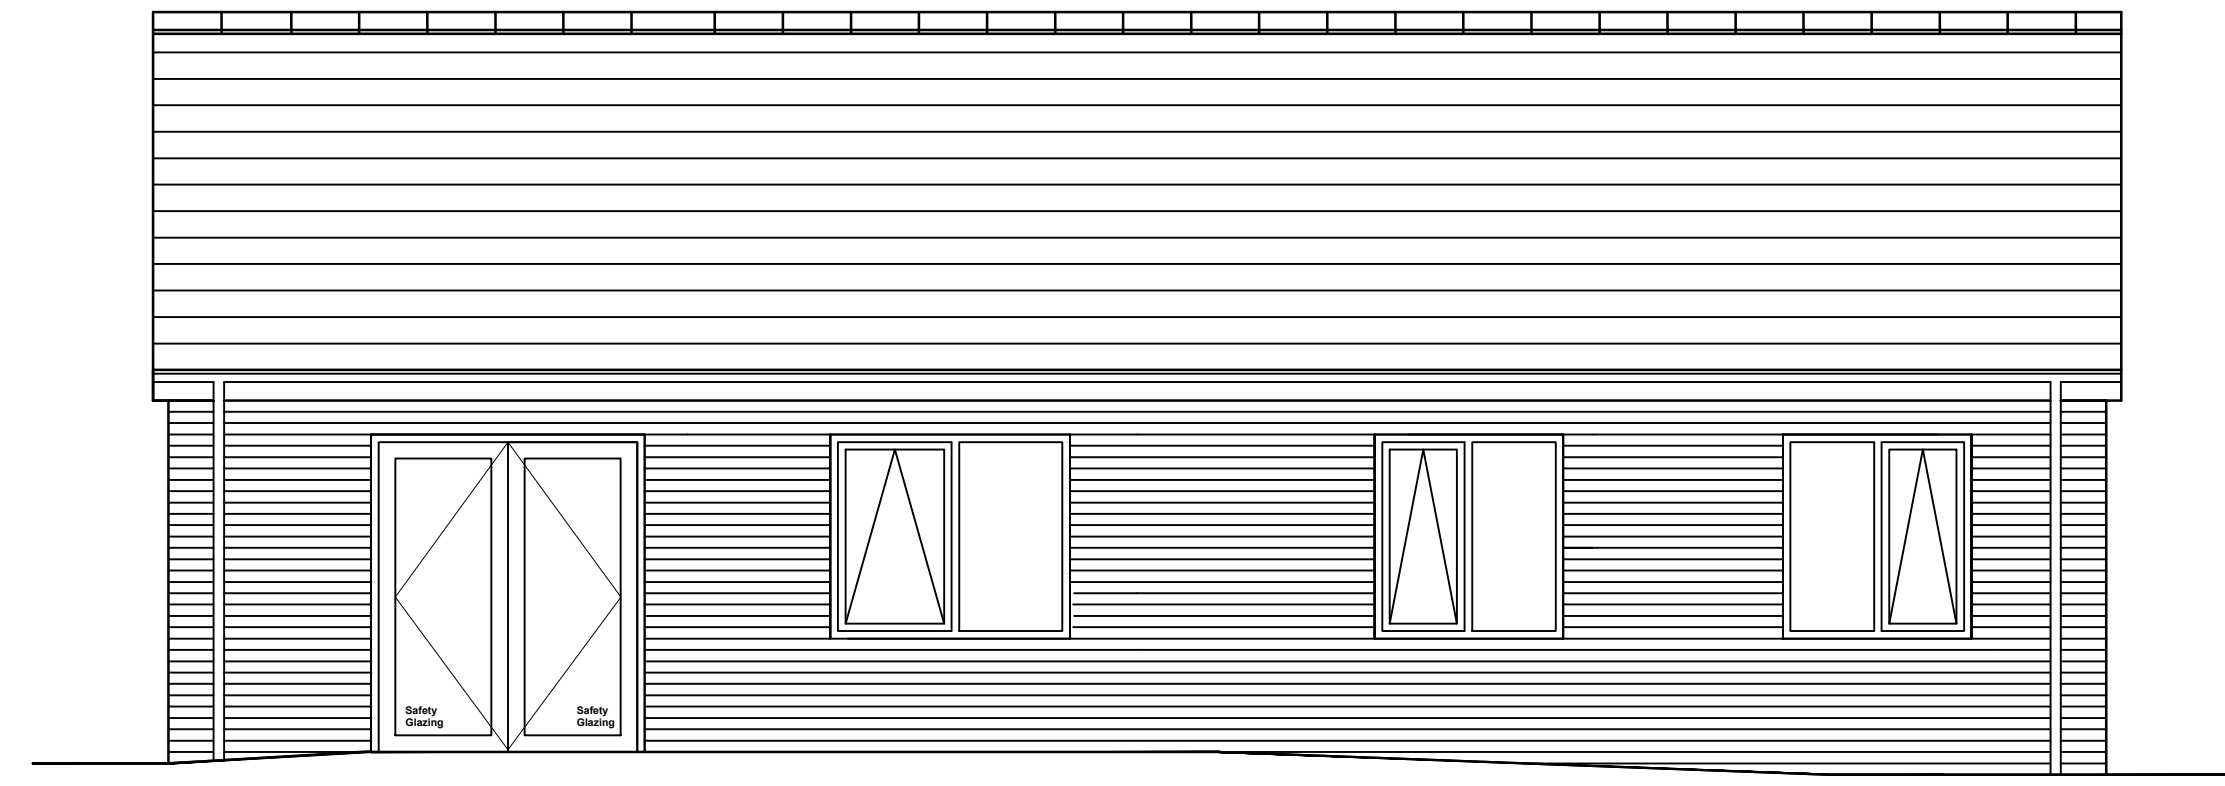

06 Elevation C (Rear)
1:50

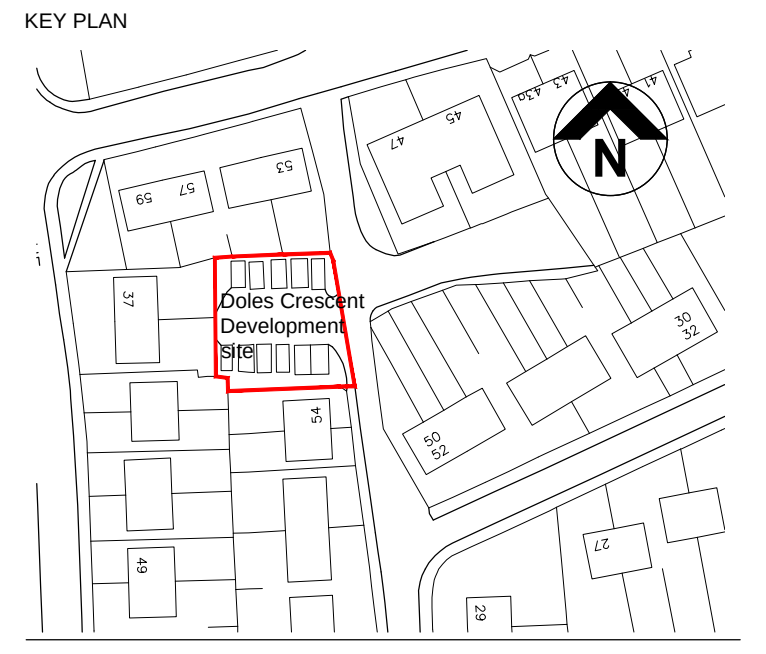

Notes:

Proposed Materials

Walls - Red Masonry. Samples to be submitted for approval.
Roof - Sandtoft TLE roof tile, Colour: Dark Grey
Windows/French Doors - UPVC, Colour: Grey
Doors - Composite Front Door, Colour: TBC
Rainwater goods - Black PVC-U gutters and downpipes
Canopies - Tiled pitched roof canopy, Sandtoft TLE roof tile

FIRST ISSUE										THIS DRAWING IS PRODUCED FOR USE IN THIS PROJECT ONLY AND MAY NOT BE USED FOR ANY OTHER PURPOSE. NPS PROPERTY CONSULTANTS LTD ACCEPT NO LIABILITY FOR THE USE OF THIS DRAWING OTHER THAN THE PURPOSE FOR WHICH IT WAS INTENDED IN CONNECTION WITH THIS PROJECT AS RECORDED IN THE PURPOSE FOR ISSUE AND FILE STATUS CODE.										RESPONSIBILITY IS NOT ACCEPTED FOR OTHERS SCALING DIRECTLY FROM THIS DRAWING. DO NOT SCALE FROM THIS DRAWING. USE WRITTEN DIMENSIONS ONLY.										CLIENT																			
P1PH25.10.17BST25.10.17										THIS DRAWING MAY NOT BE REPRODUCED IN ANY FORM WITHOUT PRIOR WRITTEN AGREEMENT OF NPS PROPERTY CONSULTANTS LTD.										 ORIGINAL SHEET SIZEA1										PROJECT																			
COMMENT										© CROWN COPYRIGHT AND DATABASE RIGHTS 2017 ORDNANCE SURVEY LICENCE NUMBER 100022264										TITLE										Berneslai Homes																			
REVDRAWNDATECHECKEDDATEAPPROVEDDATE																				Doles Crescent										Royston Bungalow Development																			
																				Proposed Bungalow Floor Plans & Elevations																													
File Path: C:\working\Documentation - Project\Design\Folder\2017_Project\017-17-1-1283\Measbroom & West End Area\02_Drawings\02_Architects\04_Sheets\017-1283-NPS-XX-00-DR-A-120-ProposedBungalowsDevelopmentCrescent-02-P1.dwg, Saved: 25 October 2017 11:41:50, By: Taylor, Ben																														 NPS Barnsley Ltd Gateway Plaza, Sackville St, Barnsley, South Yorkshire, S70 2RD. Tel: 01226 774605; Email: barnsley@nps.co.uk web: www.nps.co.uk Date Plotted: 25 October 2017 11:43:01										ScalesDISCIPLINEPROJECT NUMBER 1:50ARCHITECT17-1-1283									
																				DRAWING NUMBERREV CODE NPS-DR-A-(00)-120P1																													
																				STATUS CODEPURPOSE OF ISSUEDRAWN BY S2PLANNING APPROVALPHepp																													
© COPYRIGHT NPS GROUP 2017	