

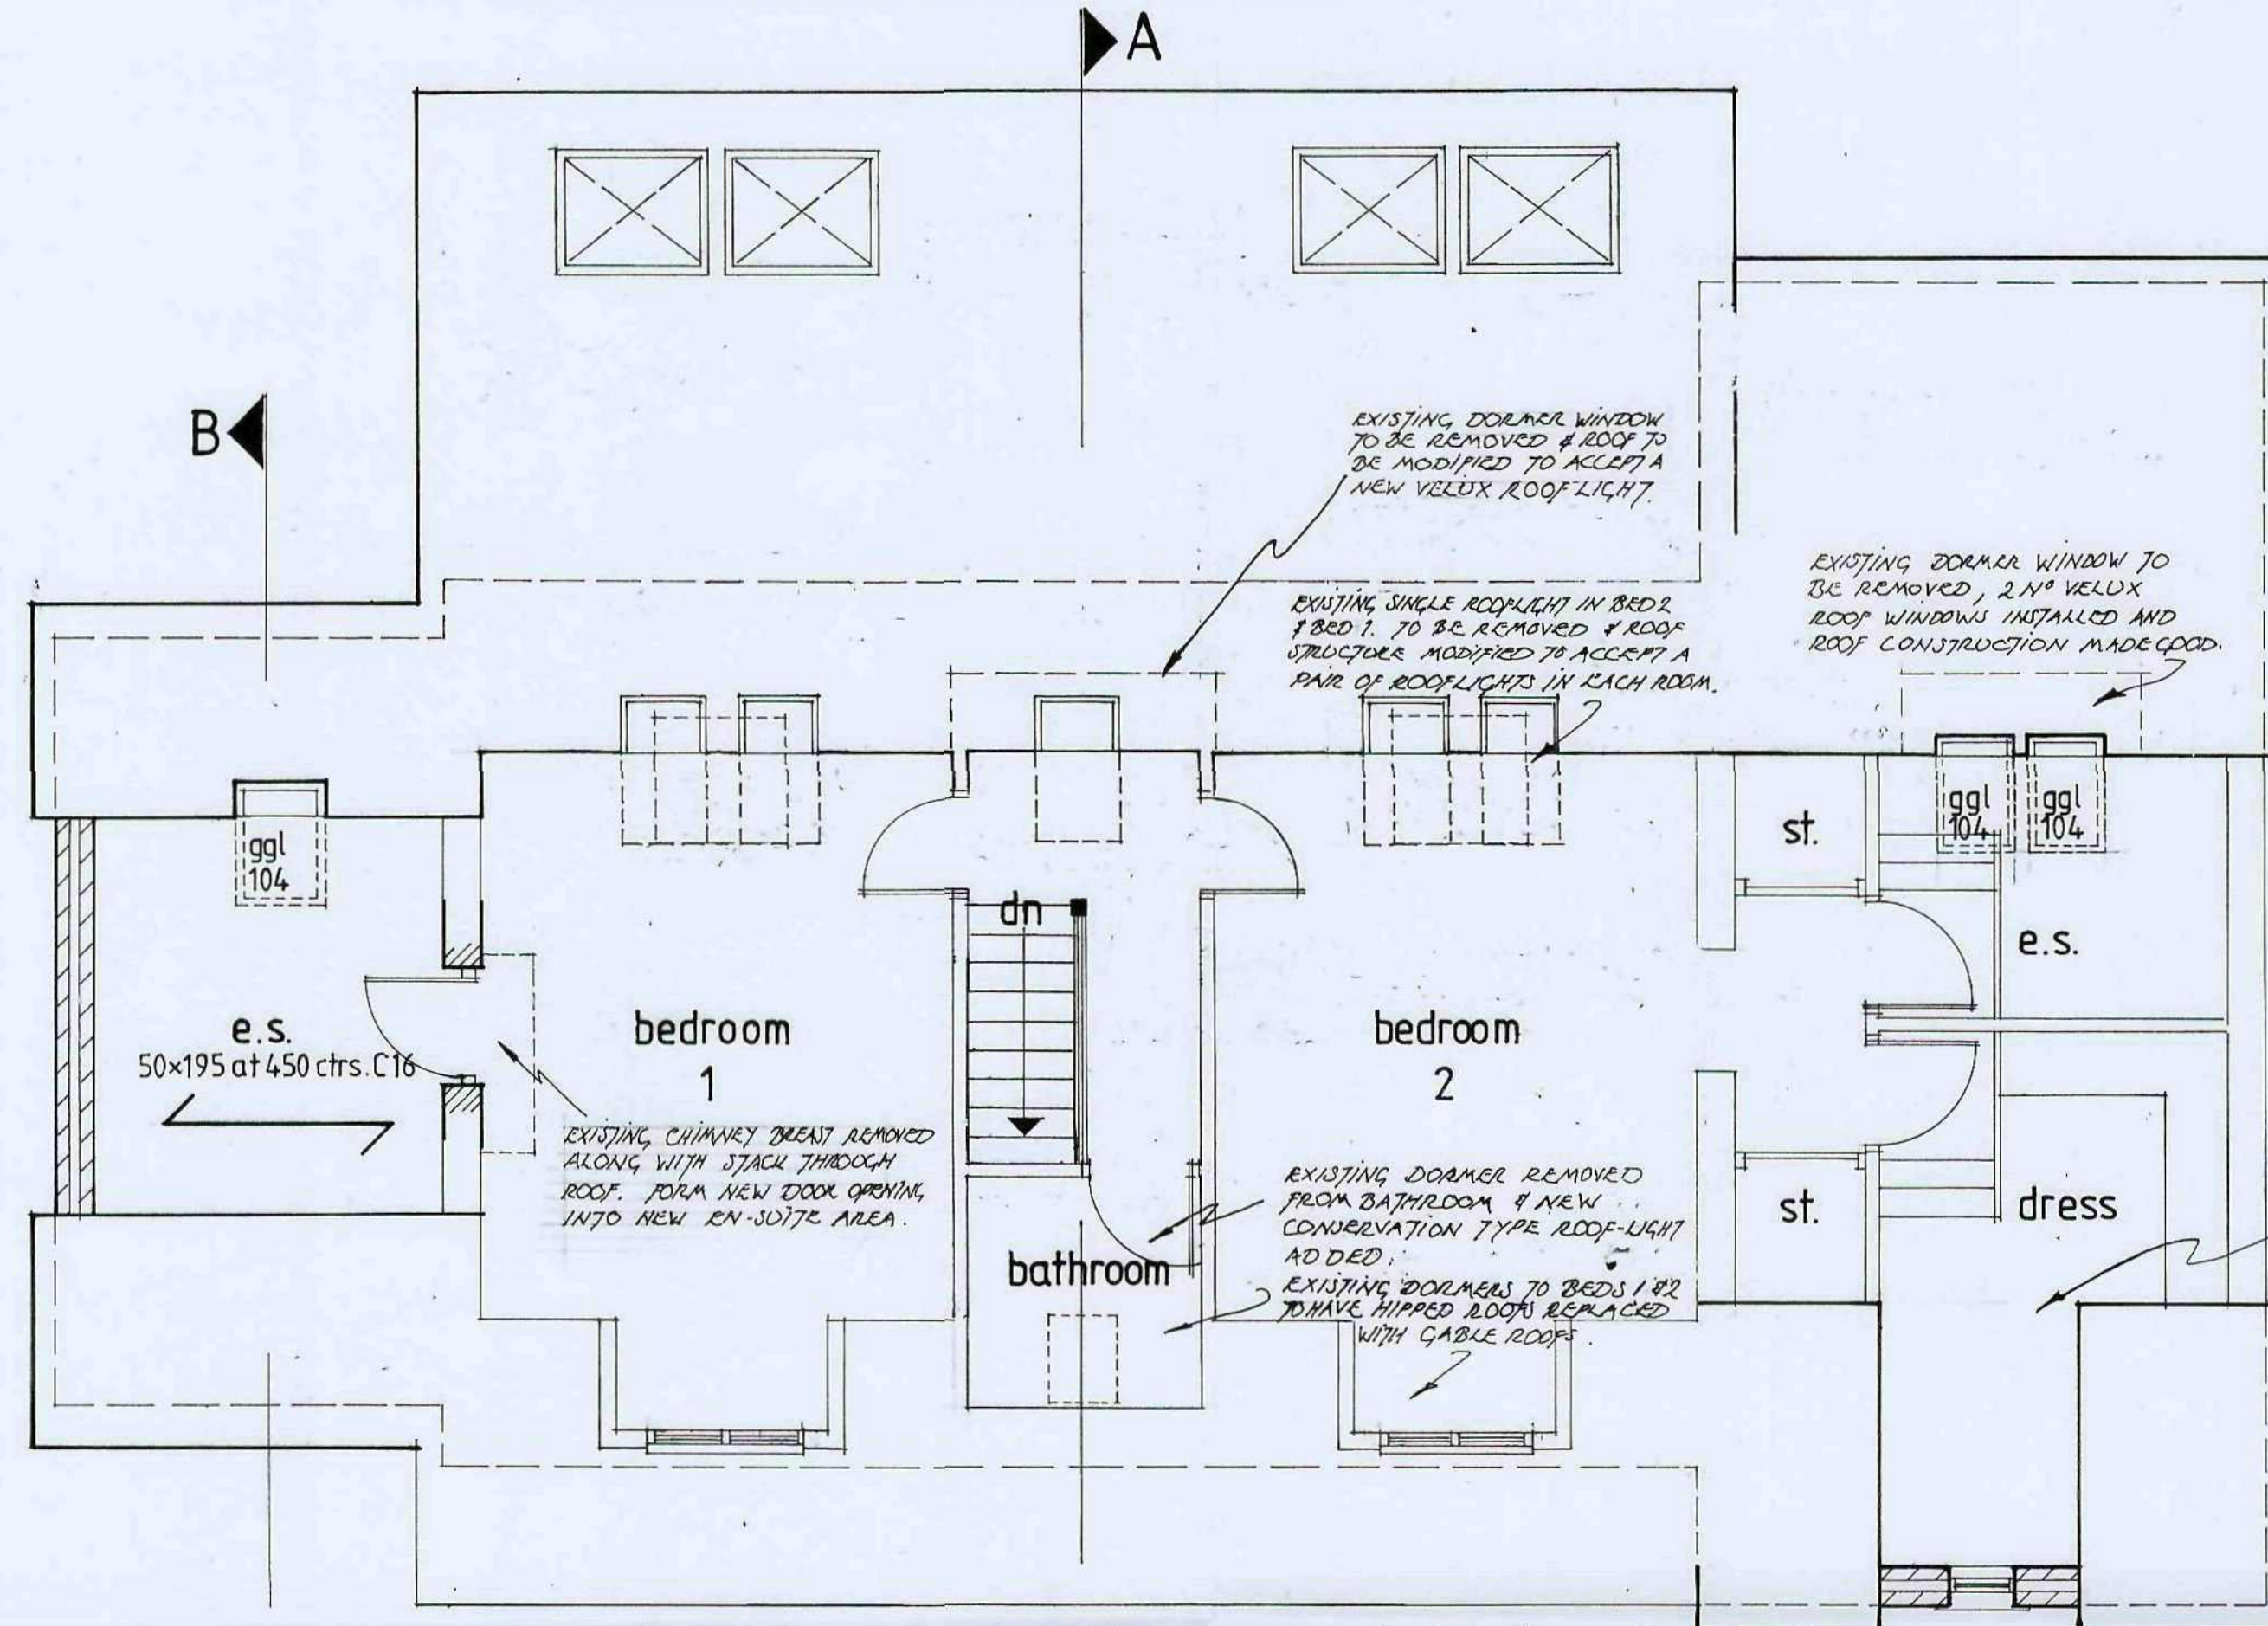
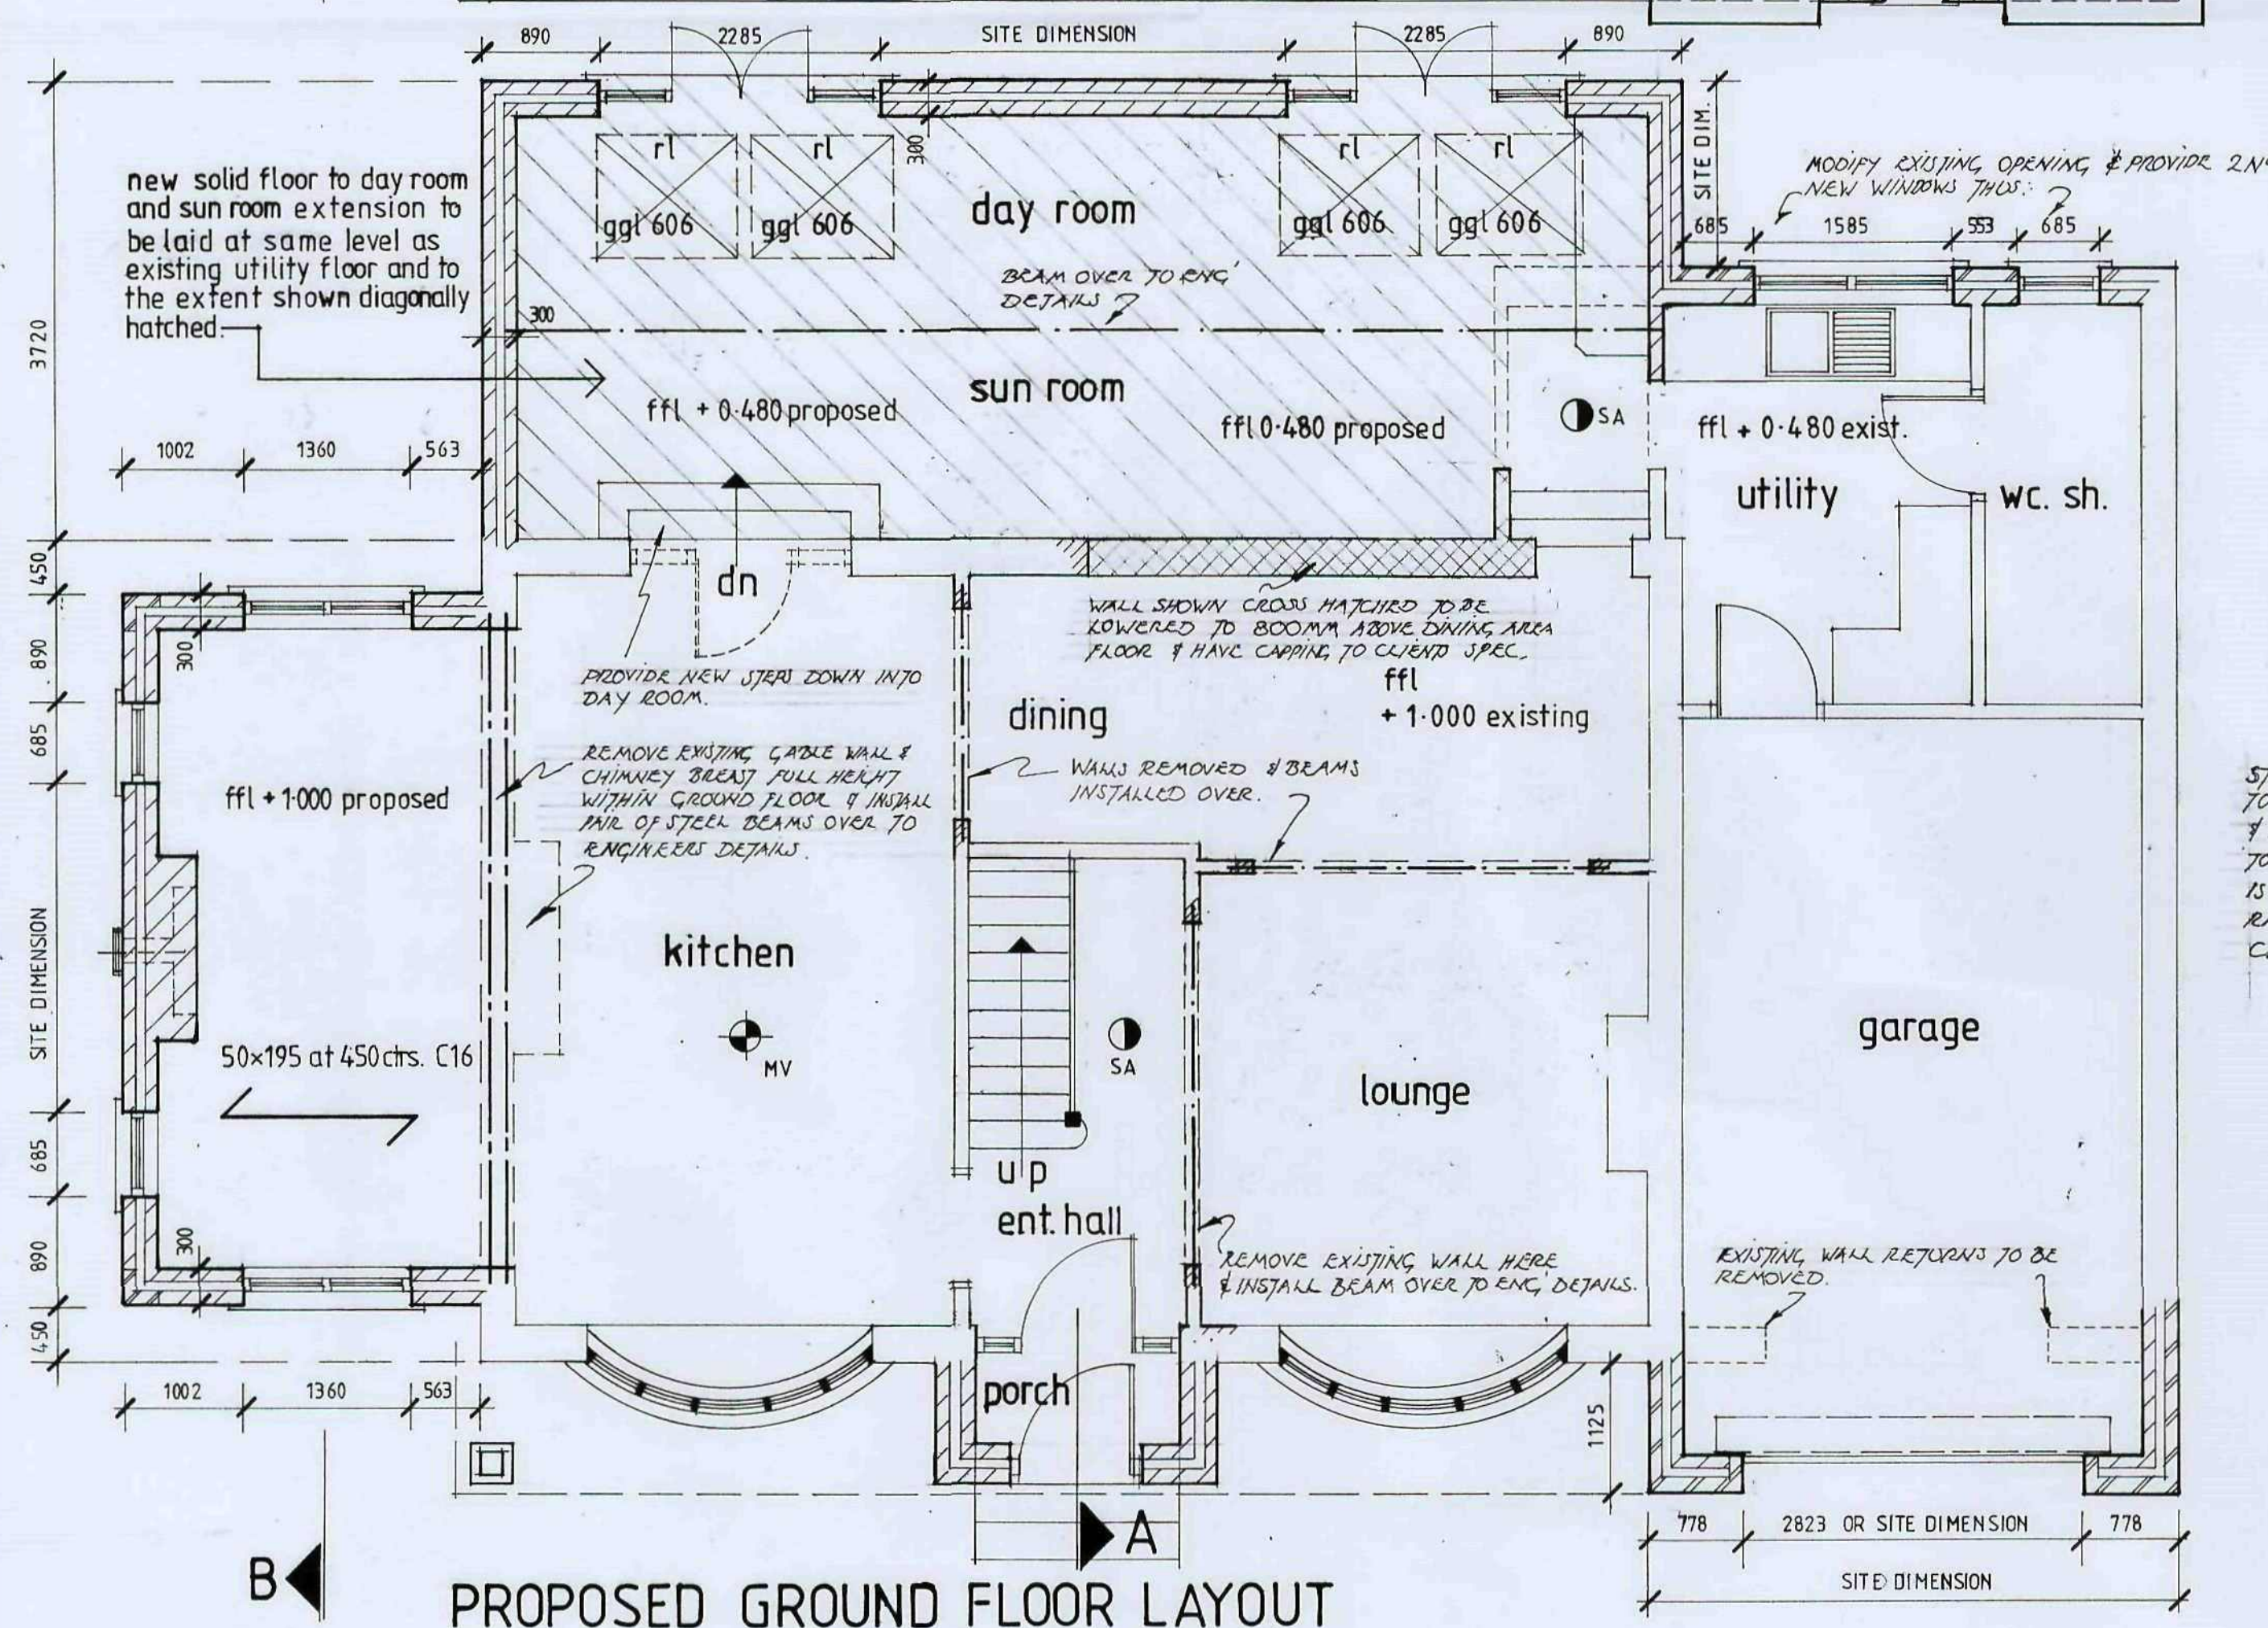
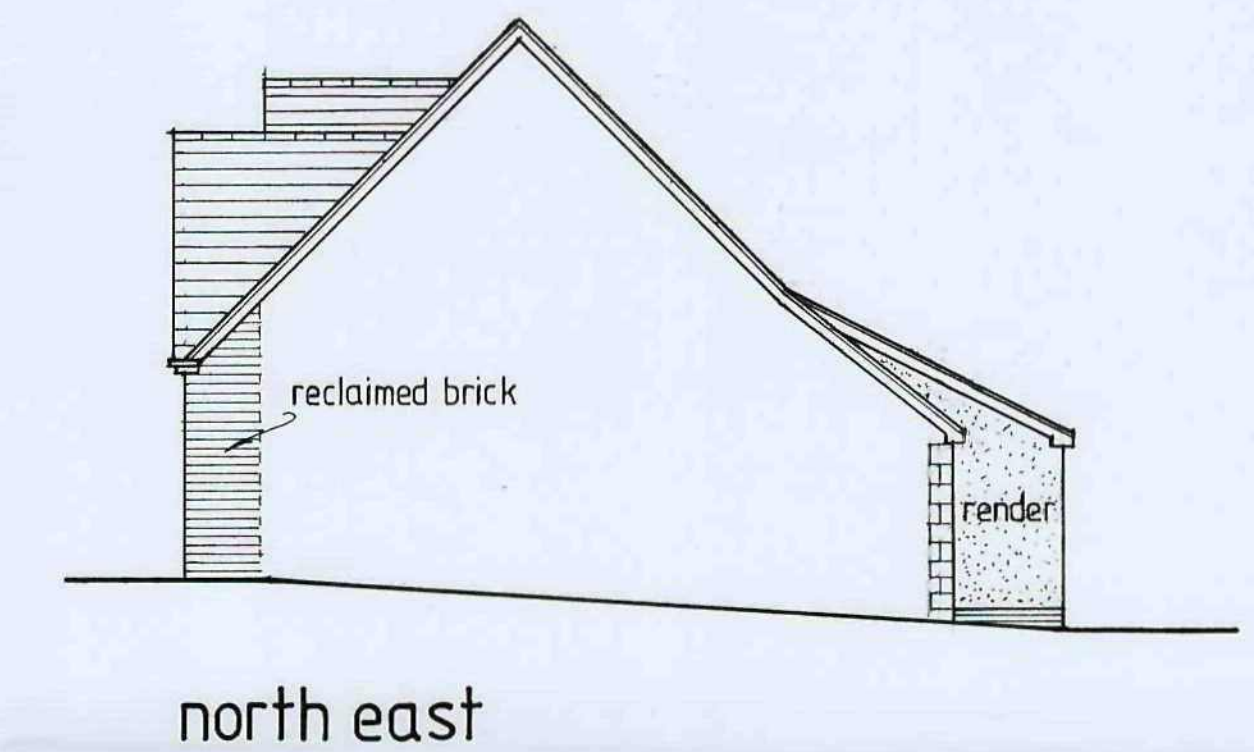
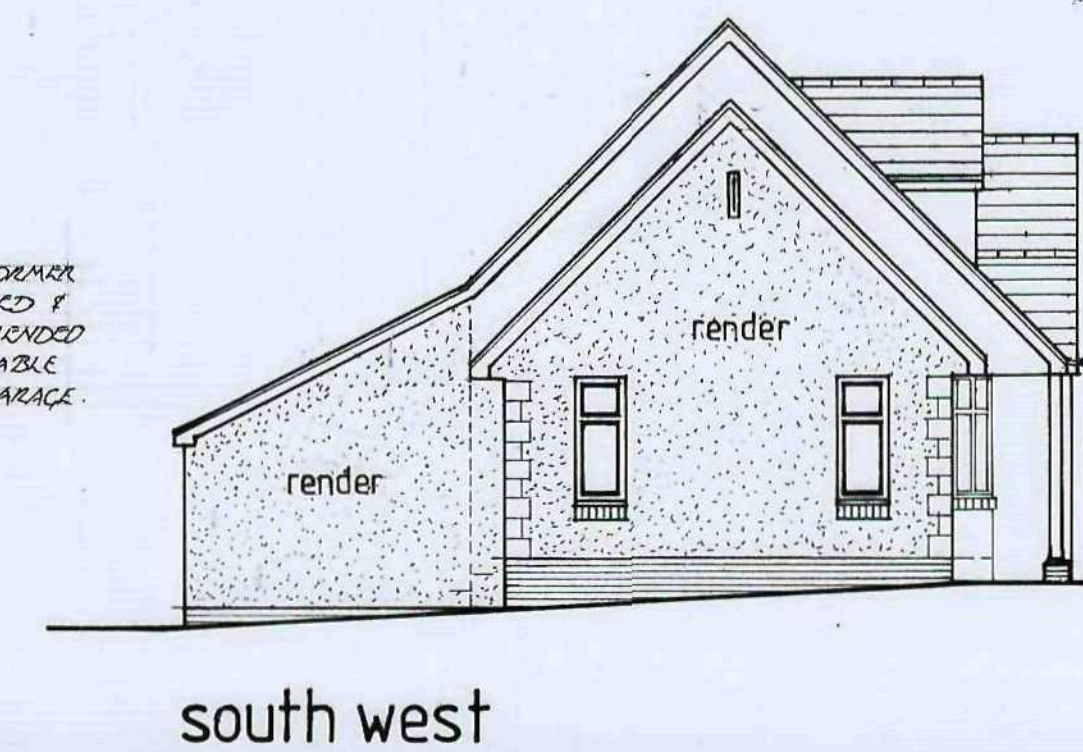



PROPOSED FIRST FLOOR LAYOUT

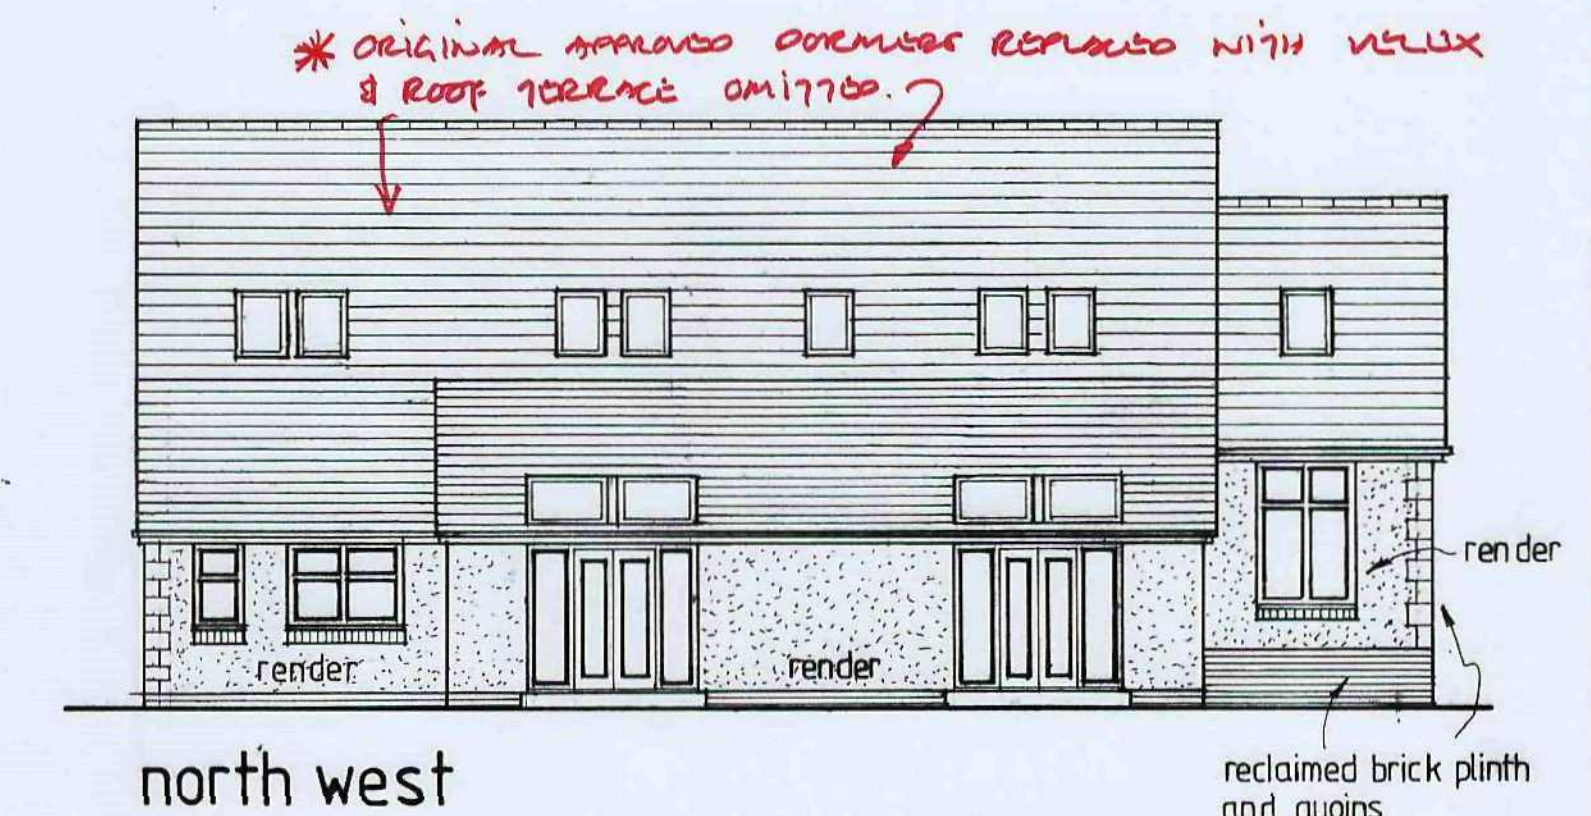

PROPOSED ELEVATIONS 1:100,

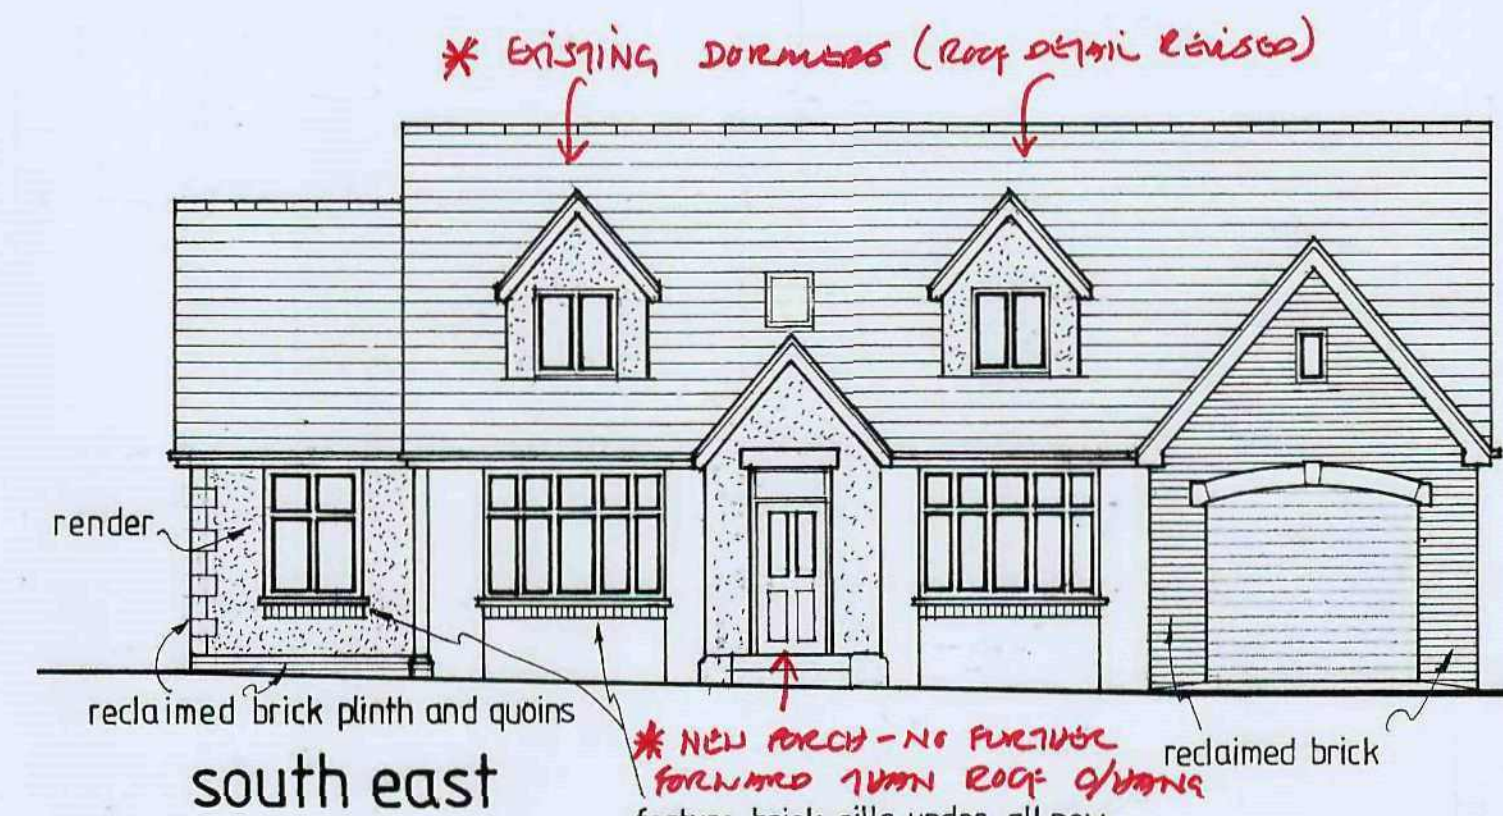

STEEL BEAM TO BE INSTALLED TO SPAN FULL WIDTH OF SUN ROOM & DAY ROOM & TO BE POSITIONED TO ENSURE MAX SPAN OF RAFTERS IS 2500 MM. RAFTERS TO BE 50x150 AT 400 CTRS C16 GRADE.

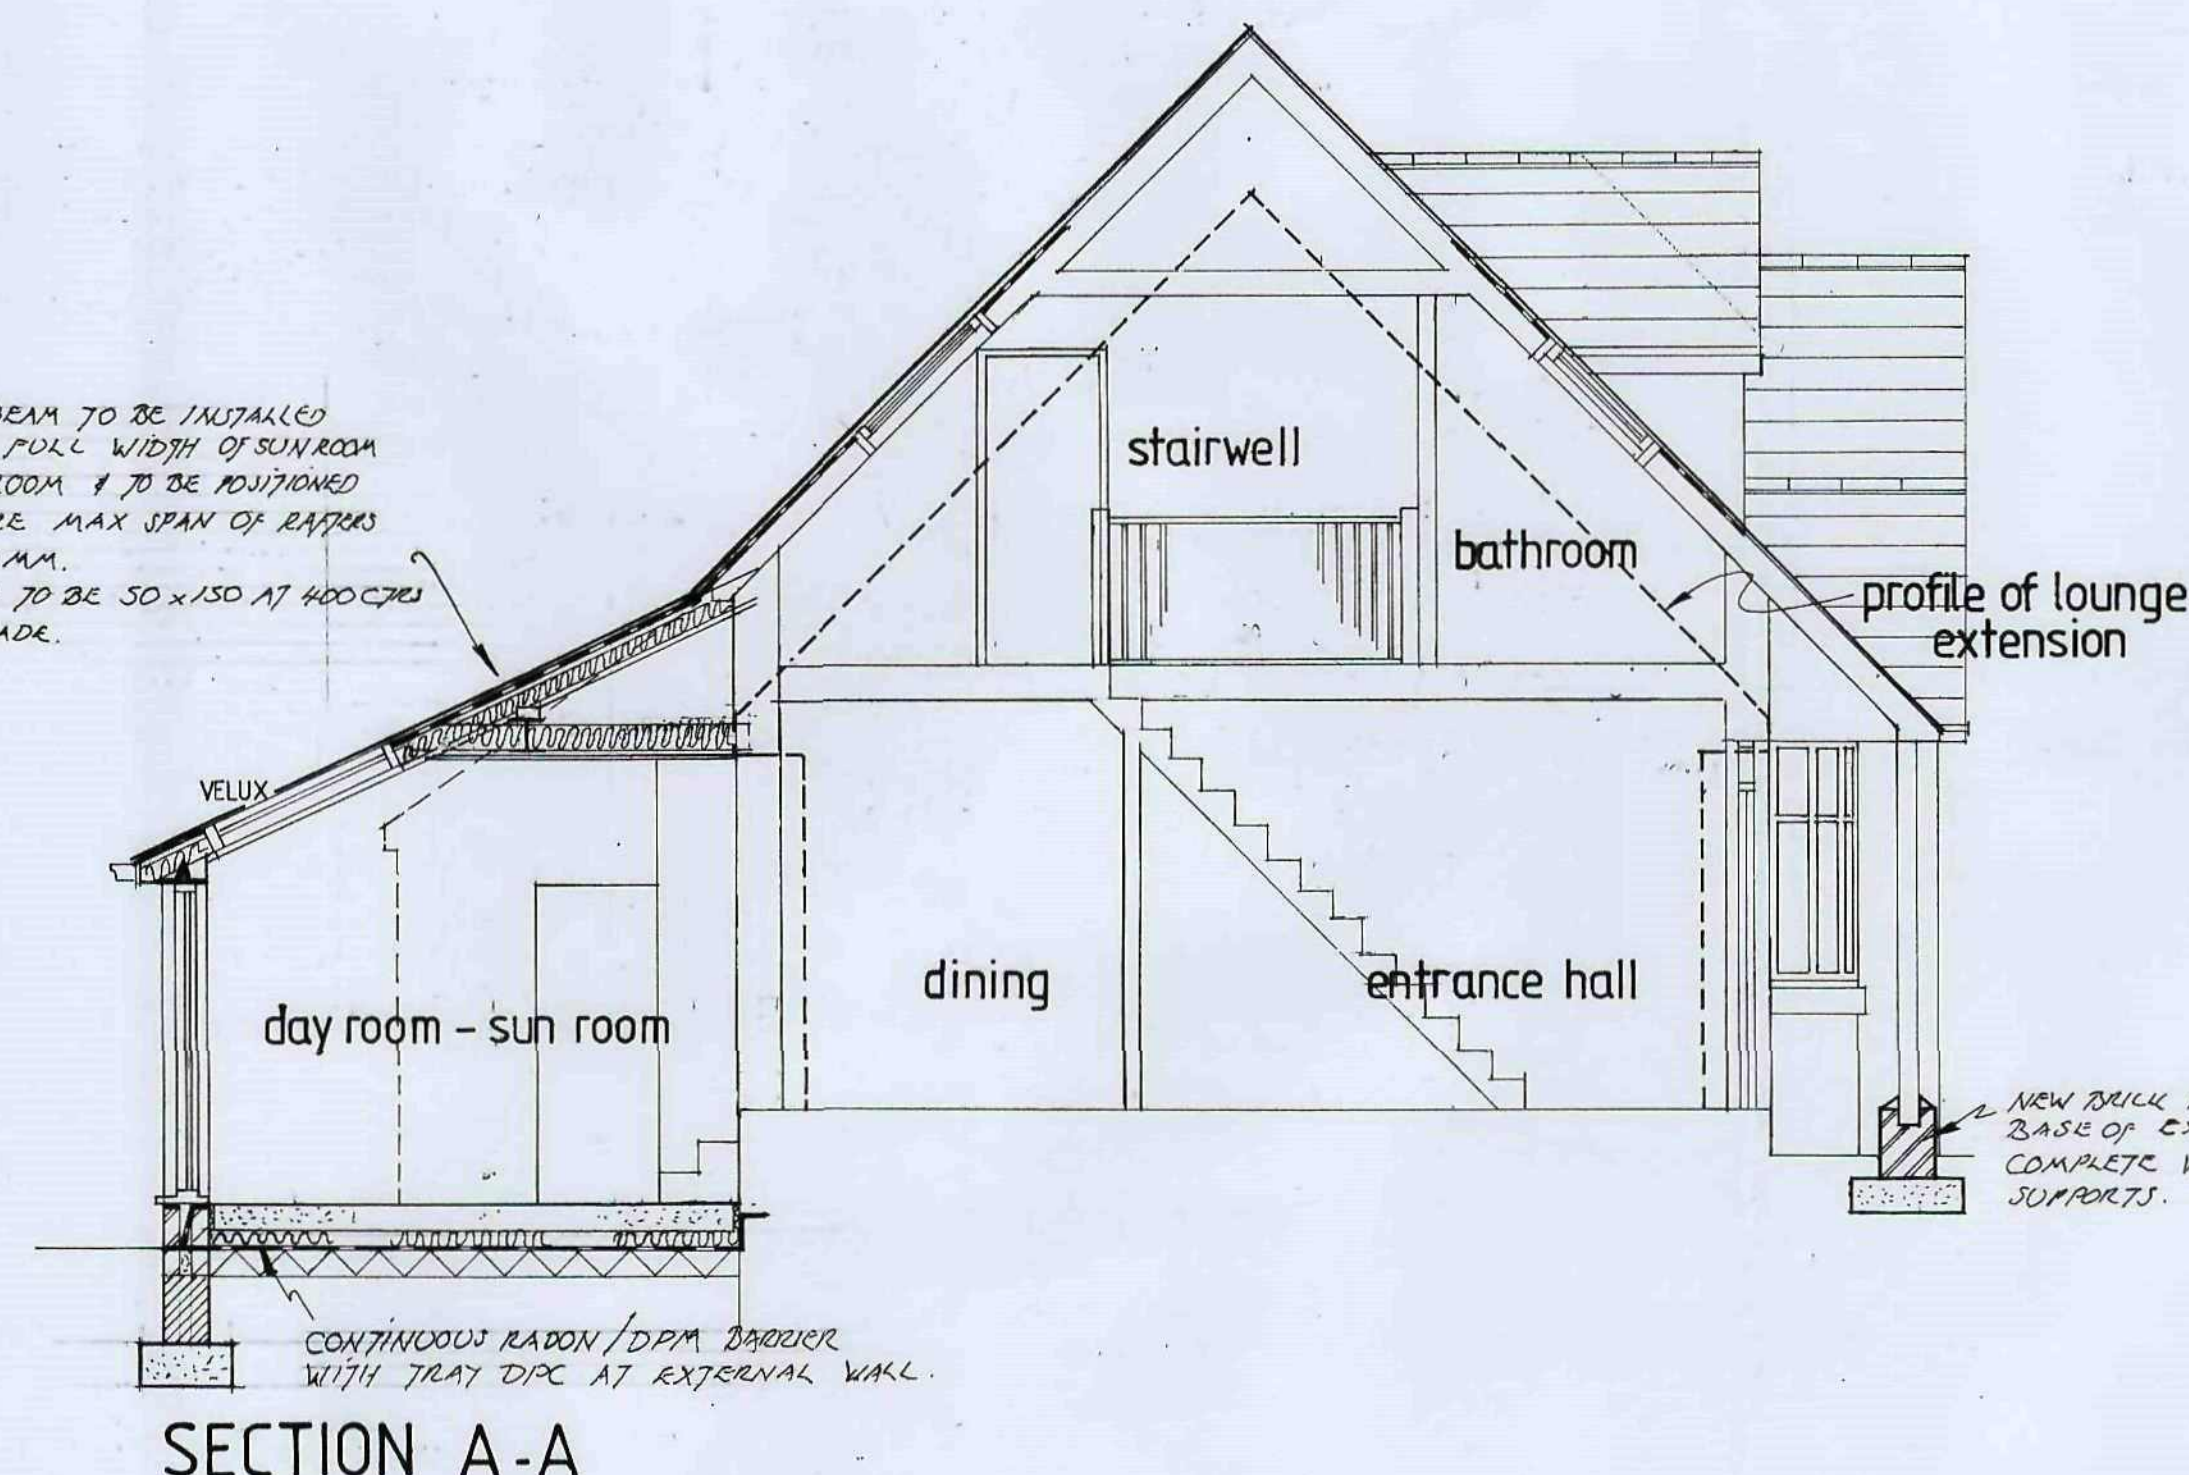

- 1) This drawing and the design and details depicted thereon are the copyright of Peter Dimberline Chartered Architect.
- 2) All dimensions on this drawing are to be checked by the Contractor and any discrepancies are to be reported to the Architect.
- 3) Do not scale critical dimensions off this drawing.
- 4) Contractor to ensure that all Health & Safety requirements (CDM Regulations) in relation to this project will be complied with.

Barnsley Metropolitan Borough Council
10 DEC 2008
Corporate Mail Room

B. Nov. 08. GENERAL AMENDMENTS TO ELEVATIONS & LAYOUTS.

A. May 08. north west elevation amended.

REVISIONS

PETER DIMBERLINE
CHARTERED ARCHITECT

Dip. Arch RIBA

2 TIPSEY COURT
WAKEFIELD ROAD
STAINCROSS
BARNSELY S75 6FZ

TEL/FAX (01226) 390947

CLIENT
Mr and Mrs Ward

PROJECT
Proposed extensions and alterations to existing dwelling.

LOCATION
47 Darton Road, Cawthorne, Barnsley.

DRAWING
Proposed details.

SCALES 1:50, 1:100 DATE Mar. /08

DRWG.No. 2008/004/02 DRAWN BY P.D.

REV. A B