





FRONT ELEVATION

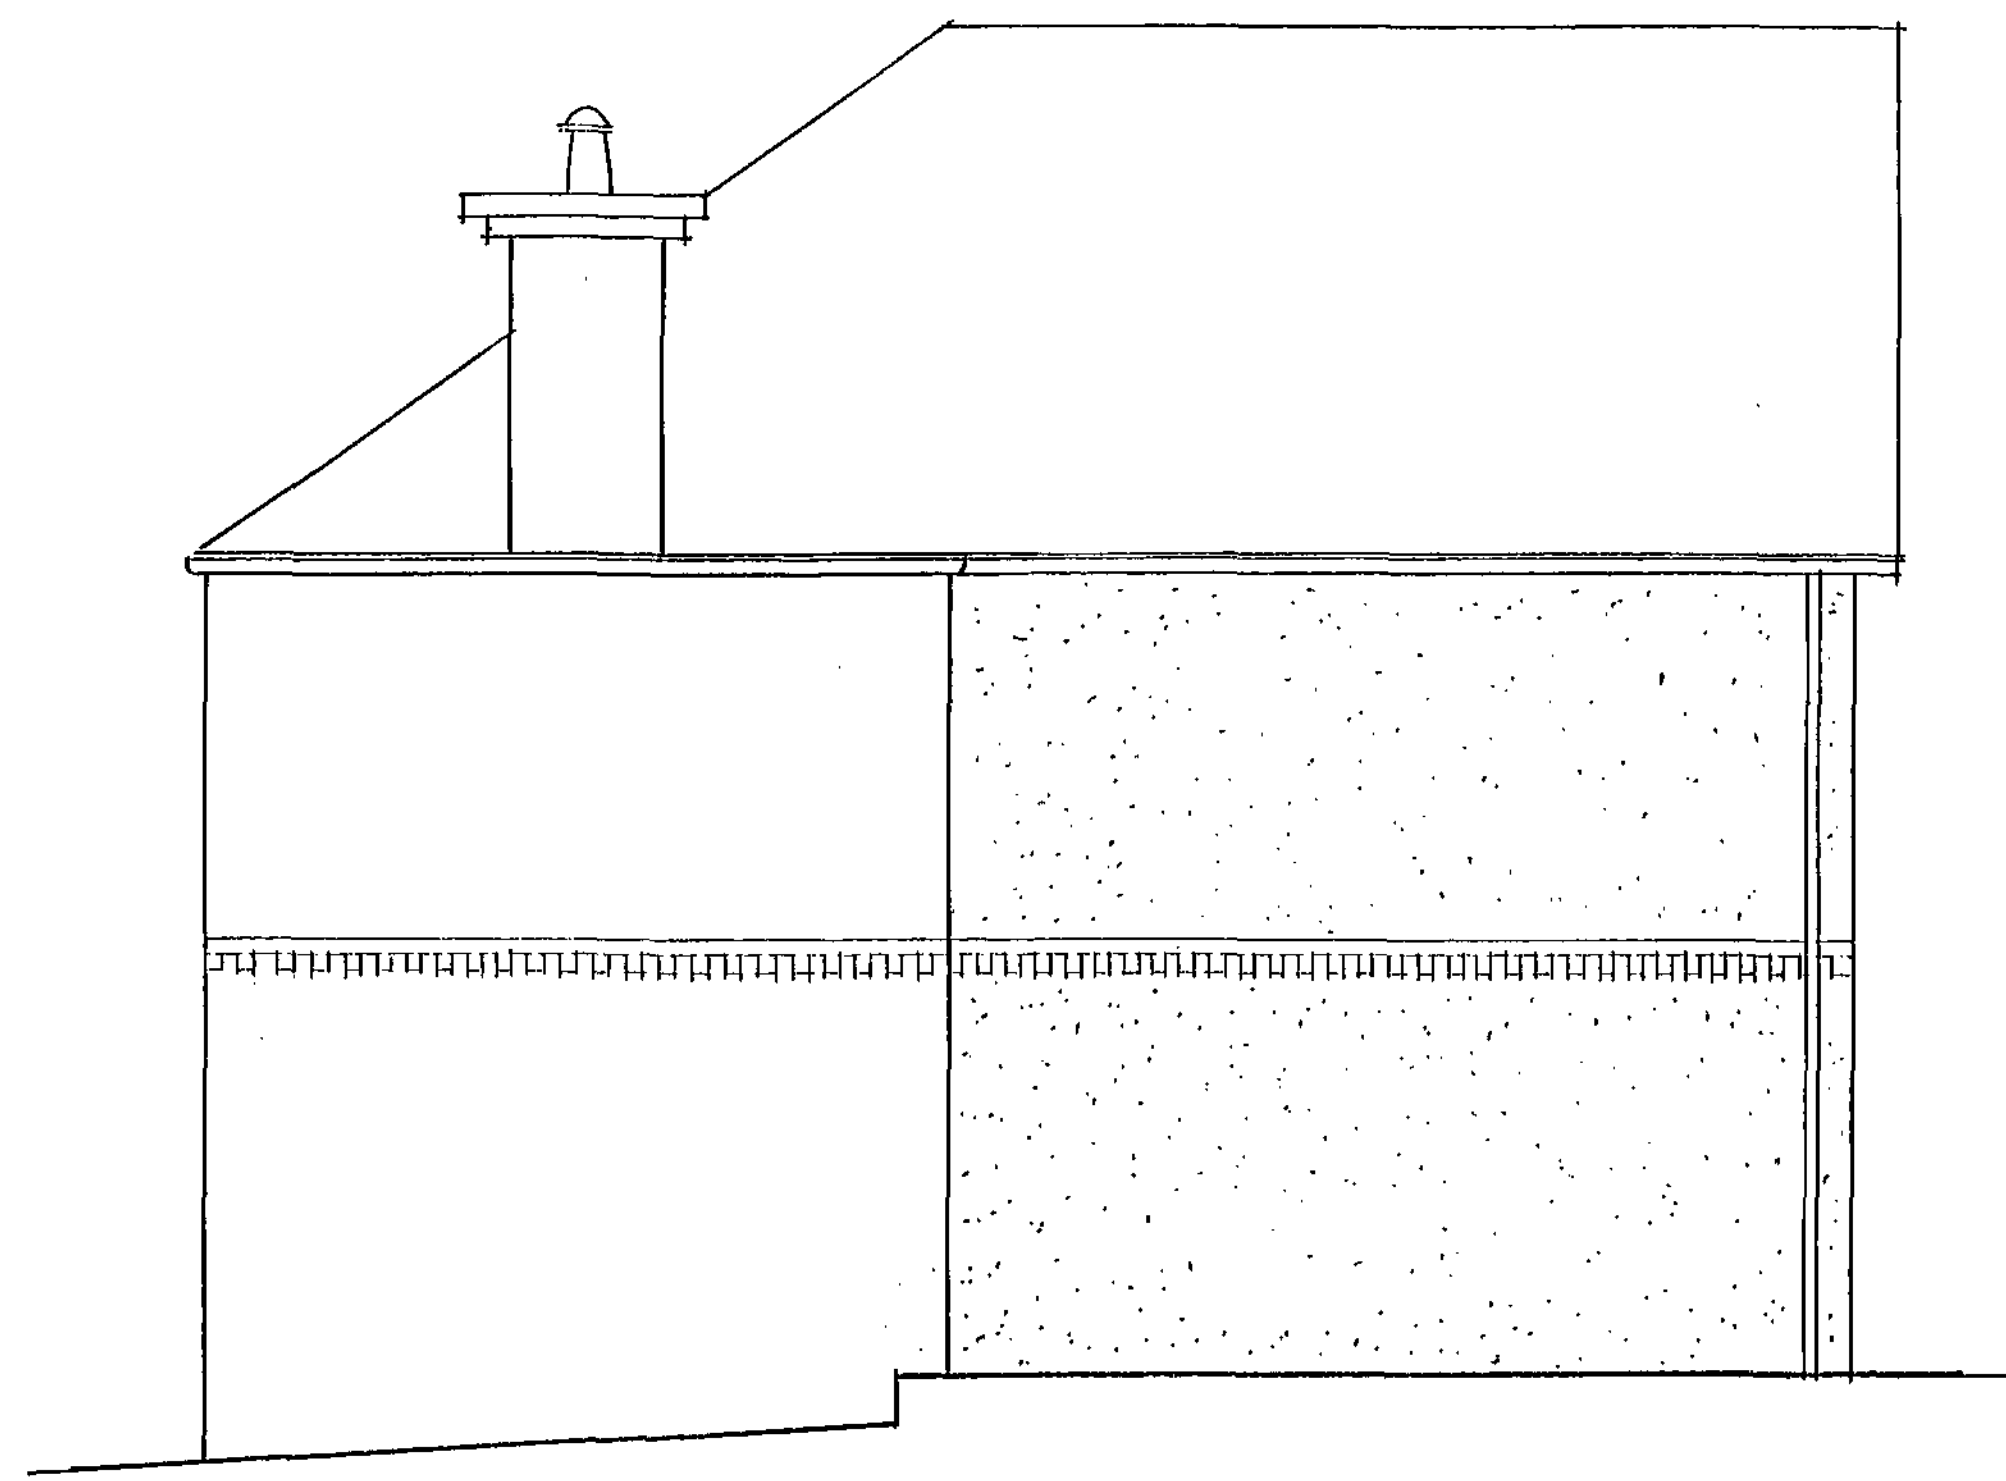

SIDE ELEVATION WEST



REAR ELEVATION

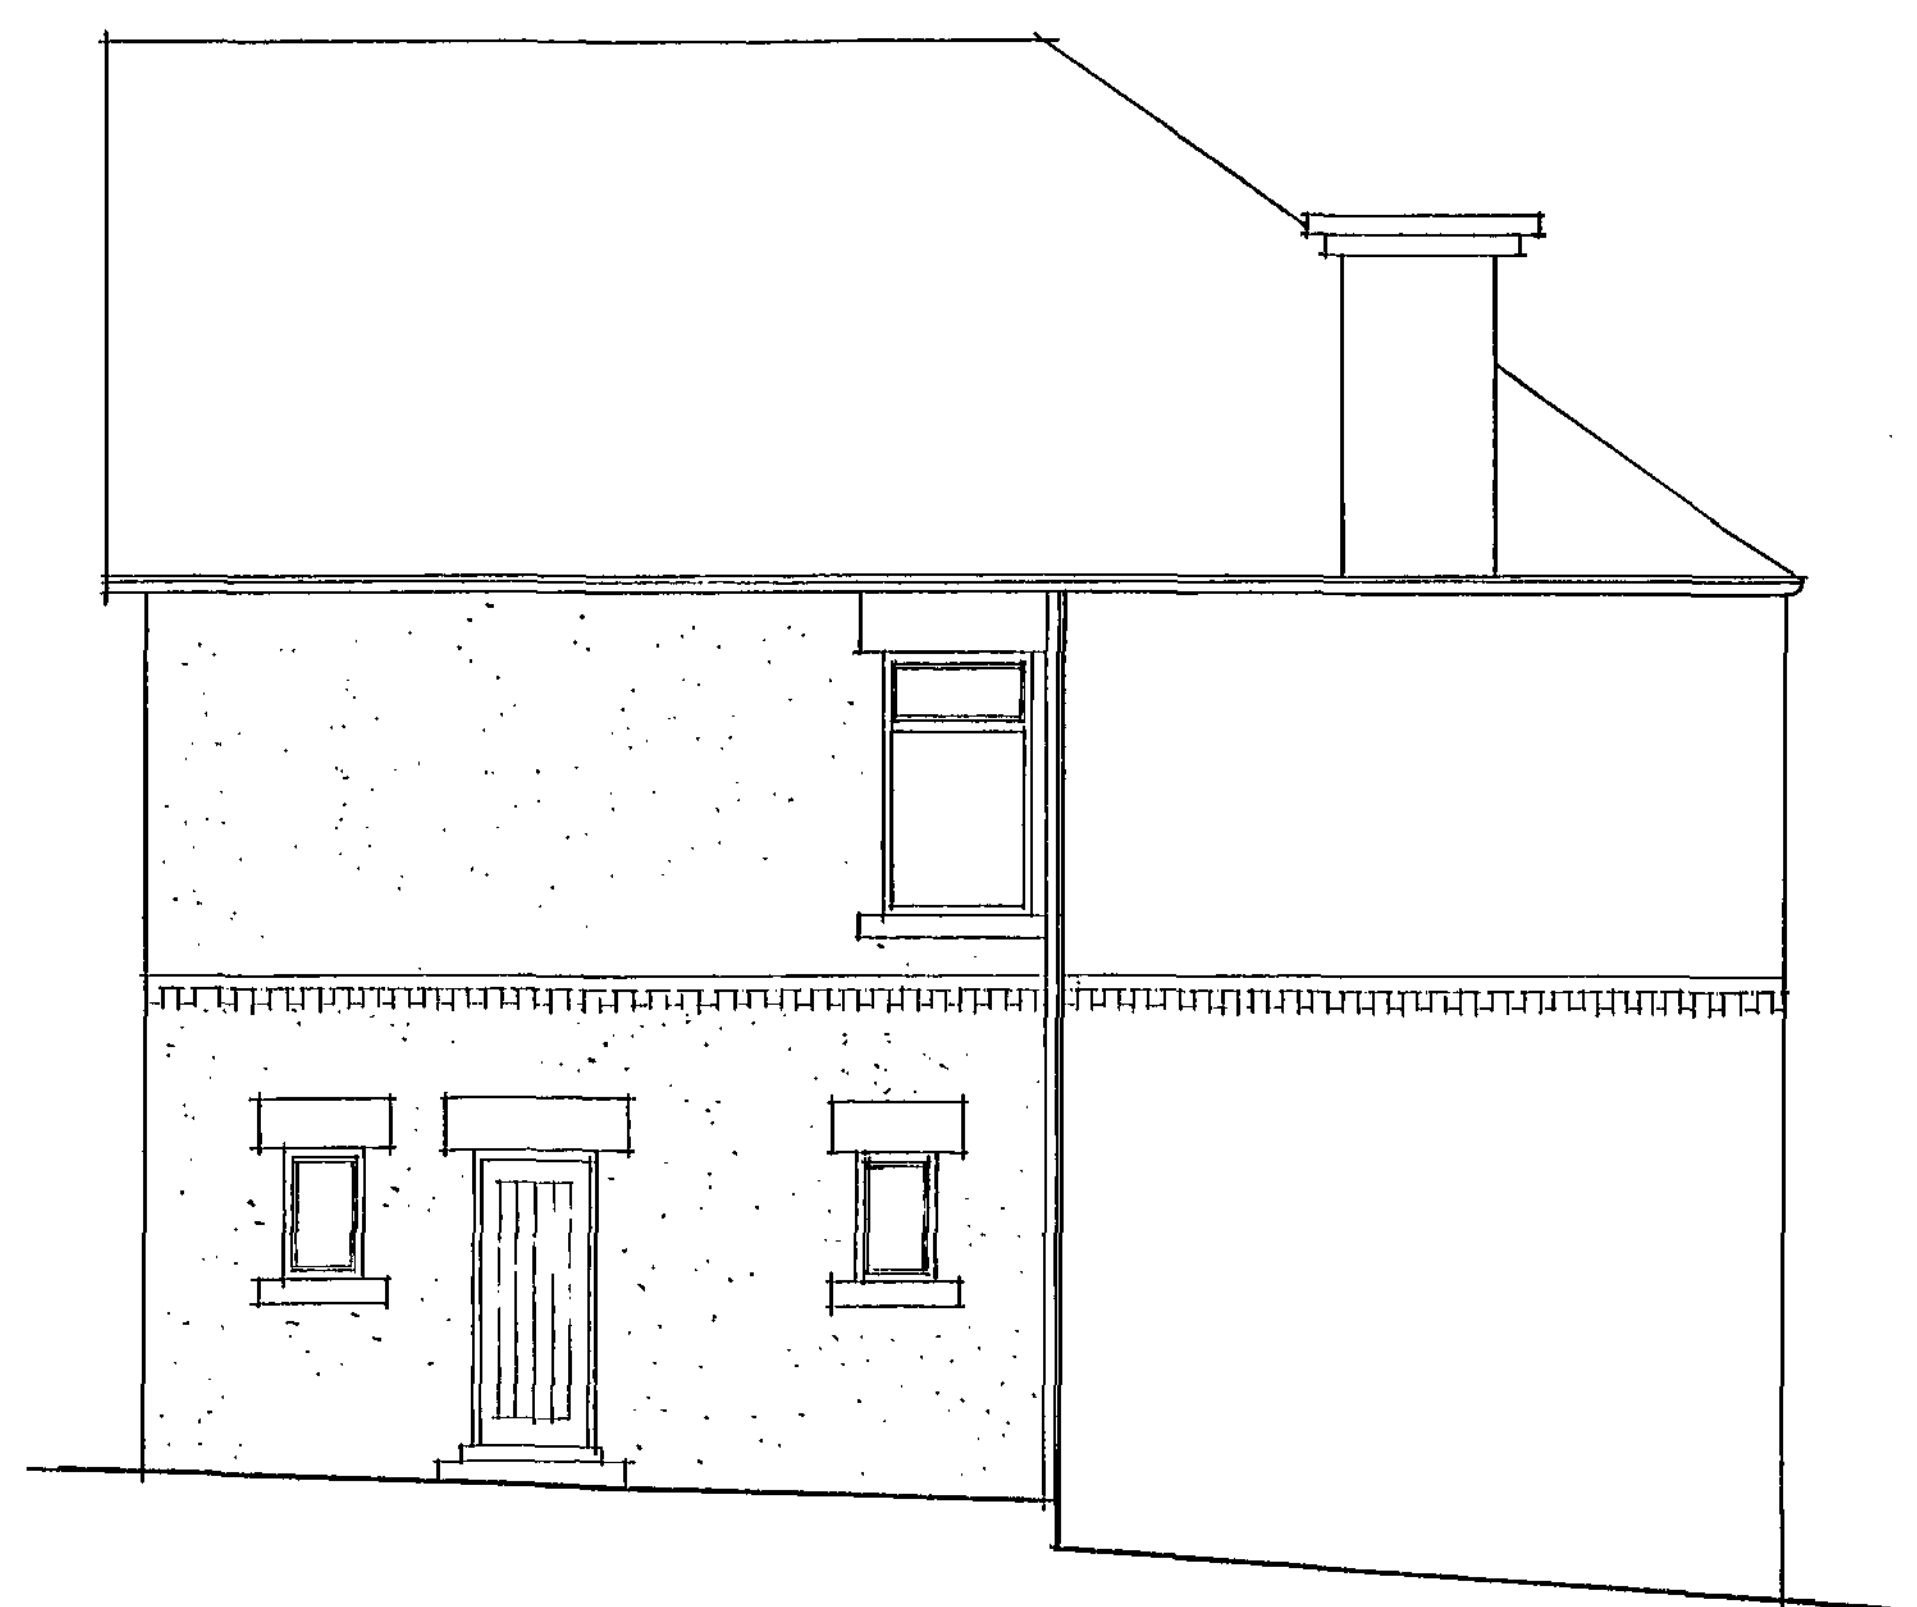

SIDE ELEVATION EAST

Extension materials to match existing
 Roof: Grey / blue slate
 Walls: Upper rear gable red brick, with
 render below to FF / GF rear and
 side elevations of extension,
 including dental brick string courses
 Windows & Doors: Hardwood / uPVC


Barnsley Metropolitan
 Council
 28 OCT 2009
 Corporate Mail Room

Do not scale
 Report all changes and omissions to designer
 Dimensions to be checked before fabrication



JOHN GOODYEAR & COMPANY LTD
 Architectural & Interior Design

William Goodyear Building, 200 Sheffield Road, Barnsley,
 South Yorkshire, England, S70 4PD
 Tel: +44(0)1226 731159 Fax: +44(0)1226 731157
 Email: design@johngoodyear.co.uk
 www.johngoodyear.co.uk


Project Title	
Dunvegan Lowe Lane Stainbrough Barnsley	
Drawing Title	
Proposed Elevations	
Scale	Date
1:50	October 2009
Drawing No.	Revision
W00-1009-03	@

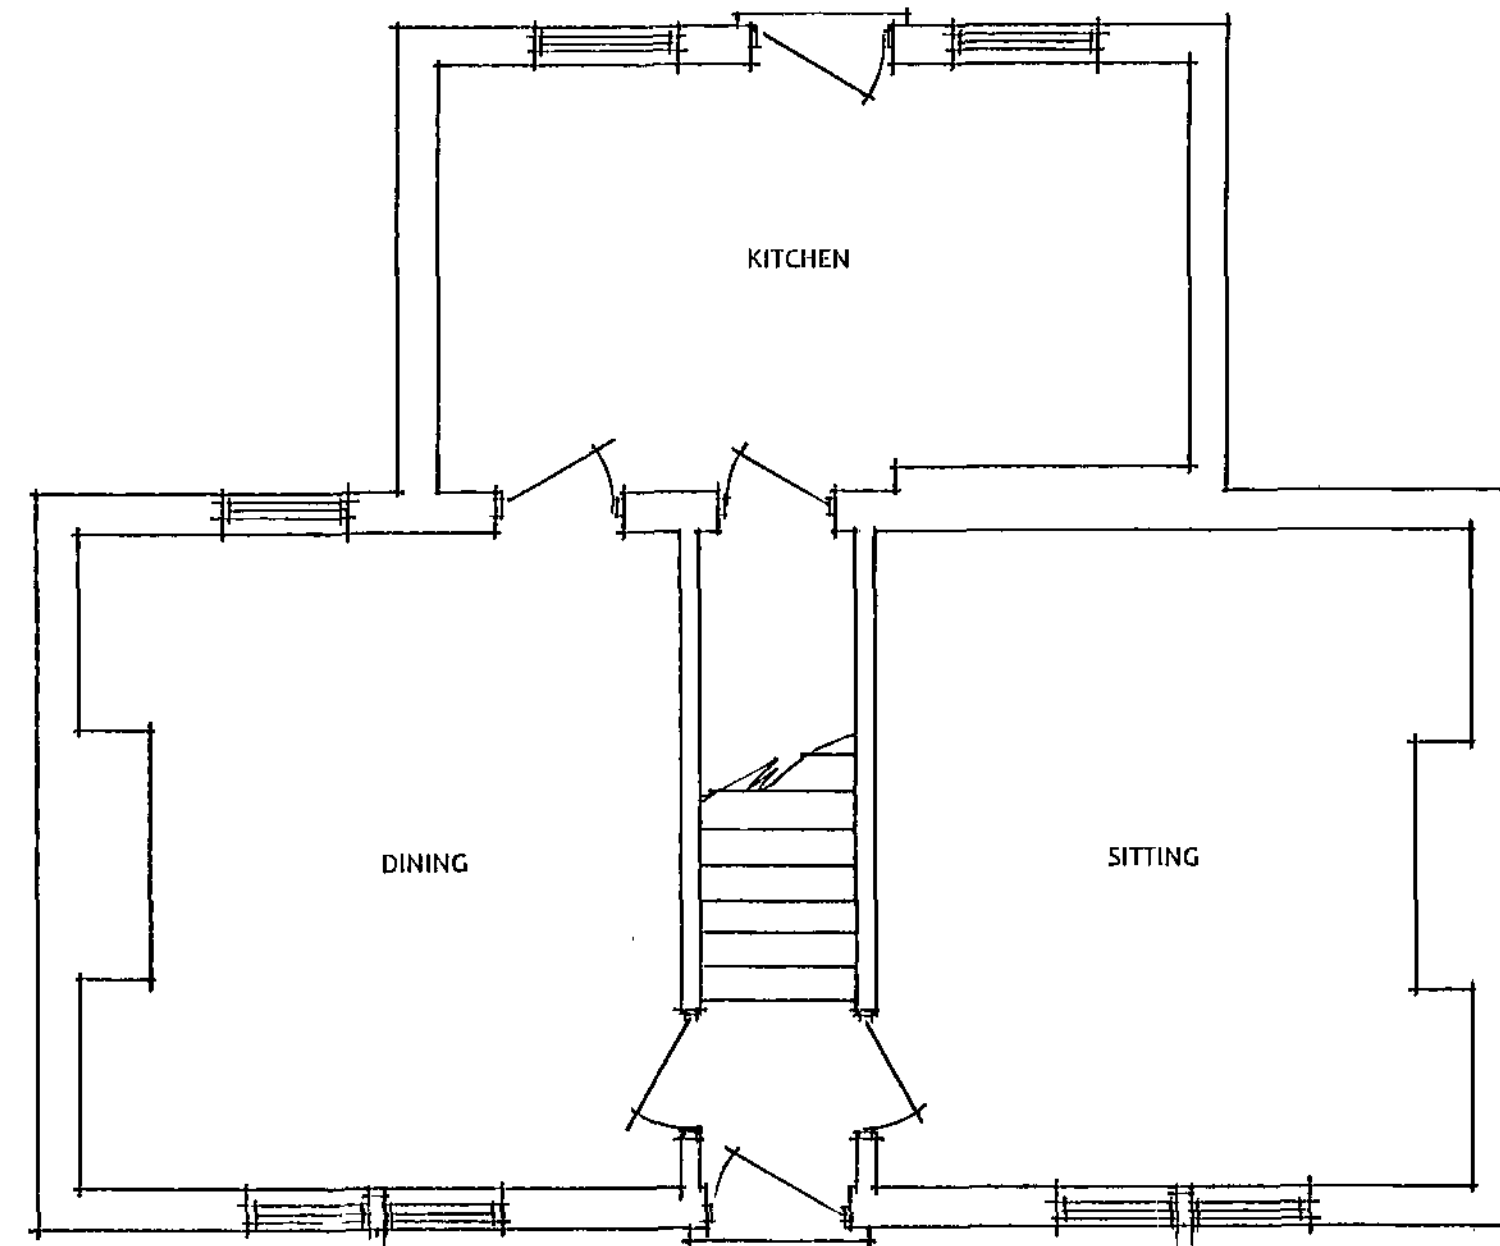


GROUND FLOOR EXISTING

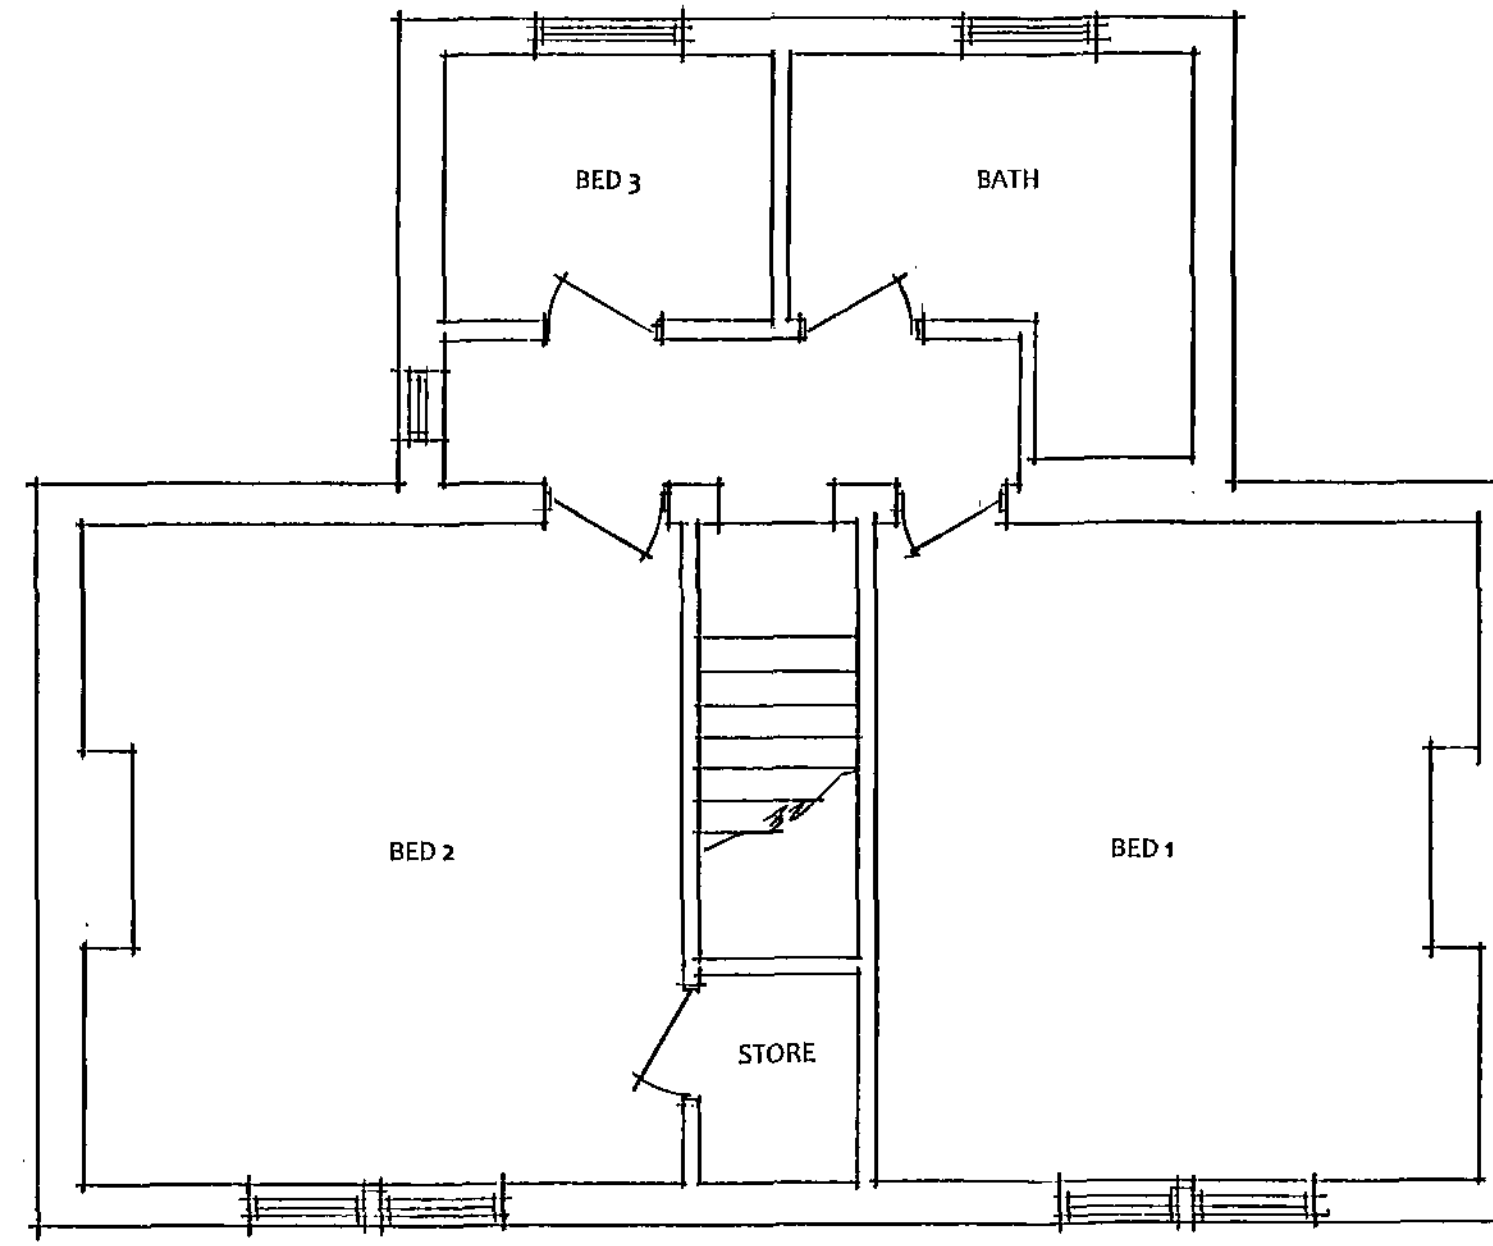


FIRST FLOOR EXISTING

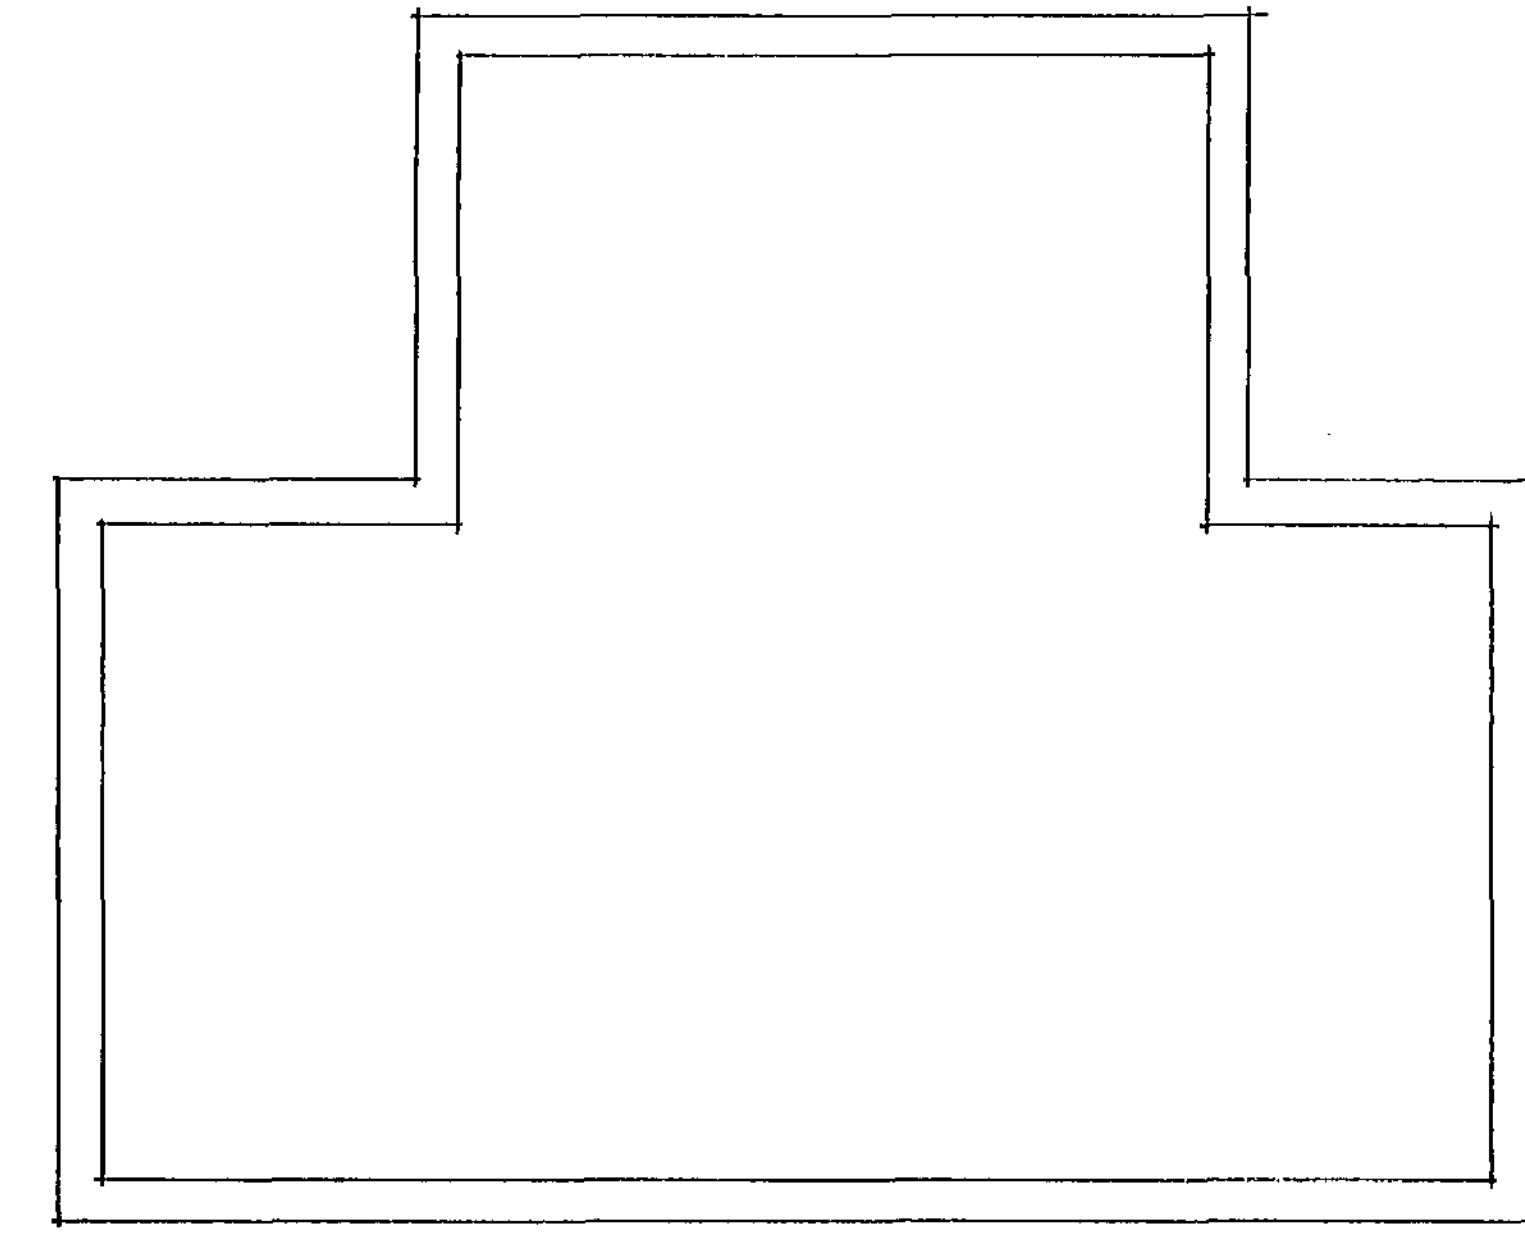


ATTIC EXISTING

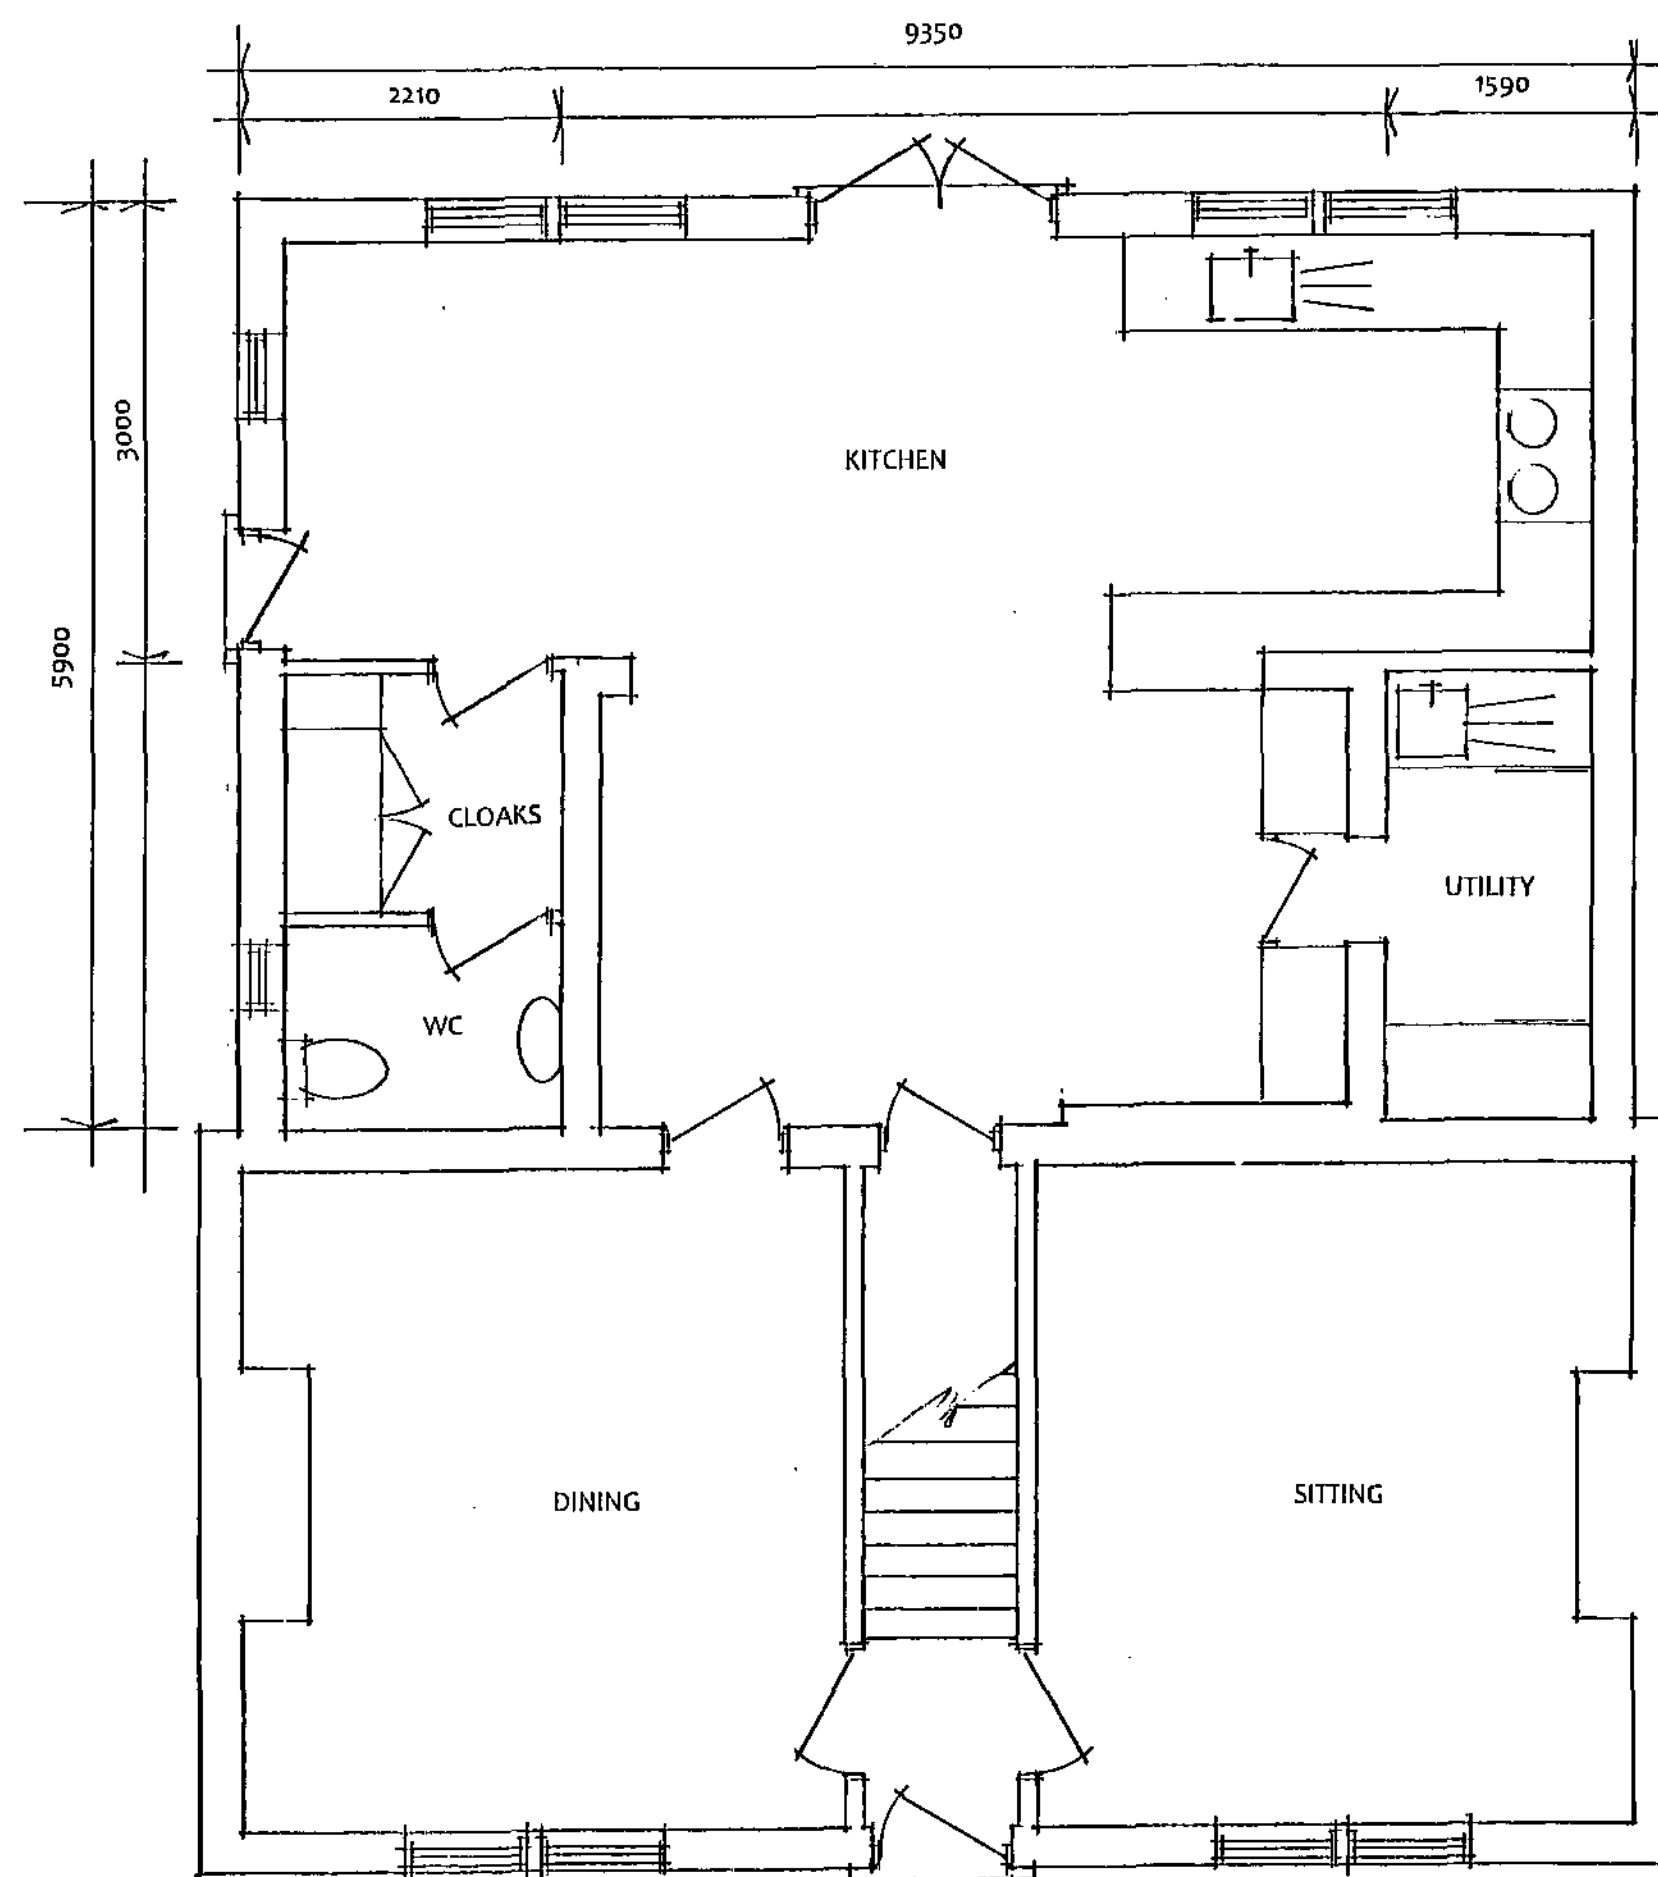

GROUND FLOOR PROPOSED

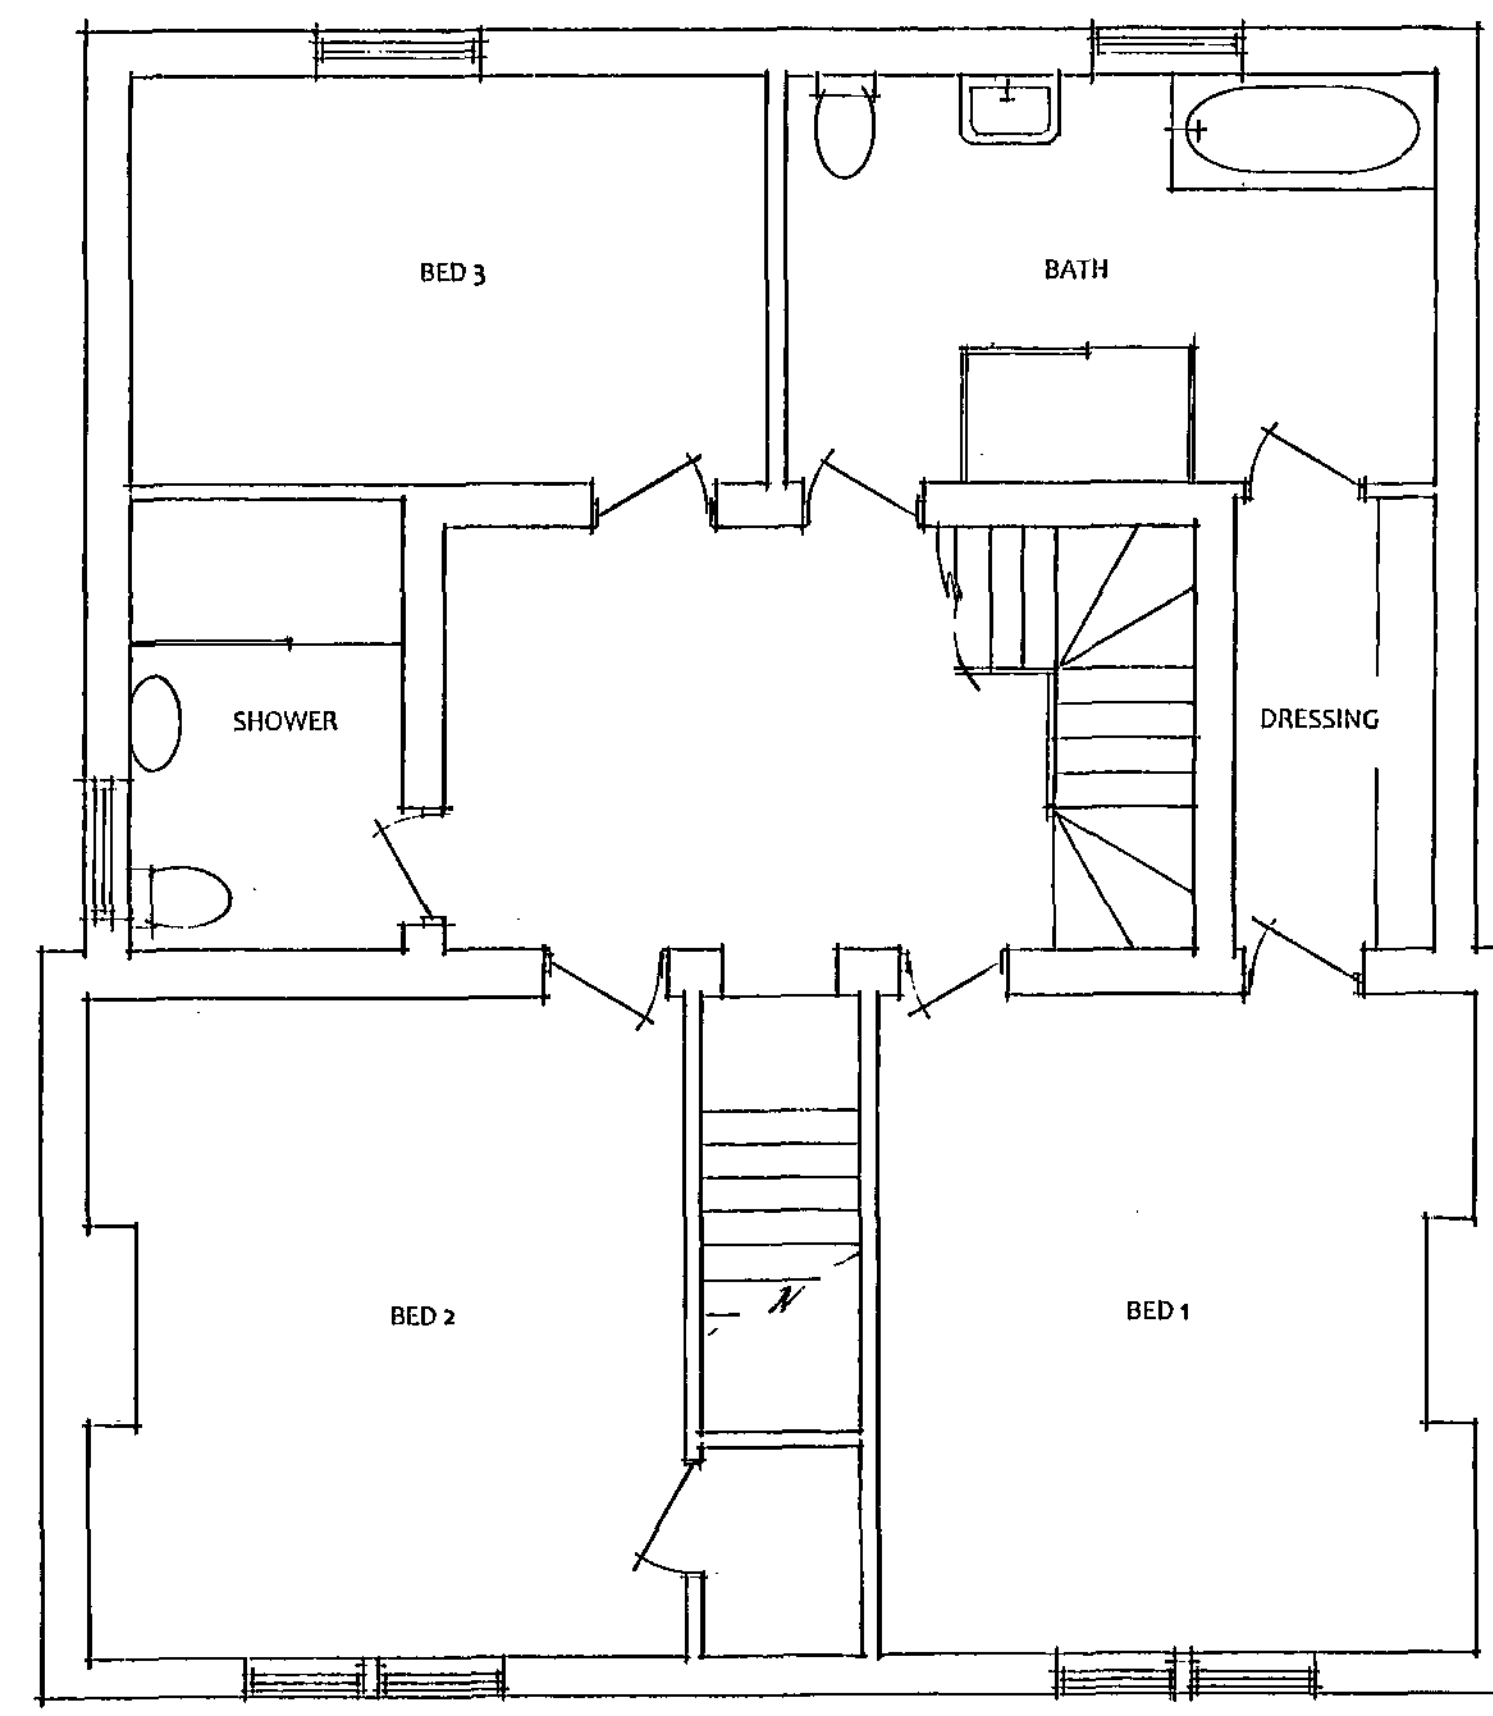

FIRST FLOOR PROPOSED

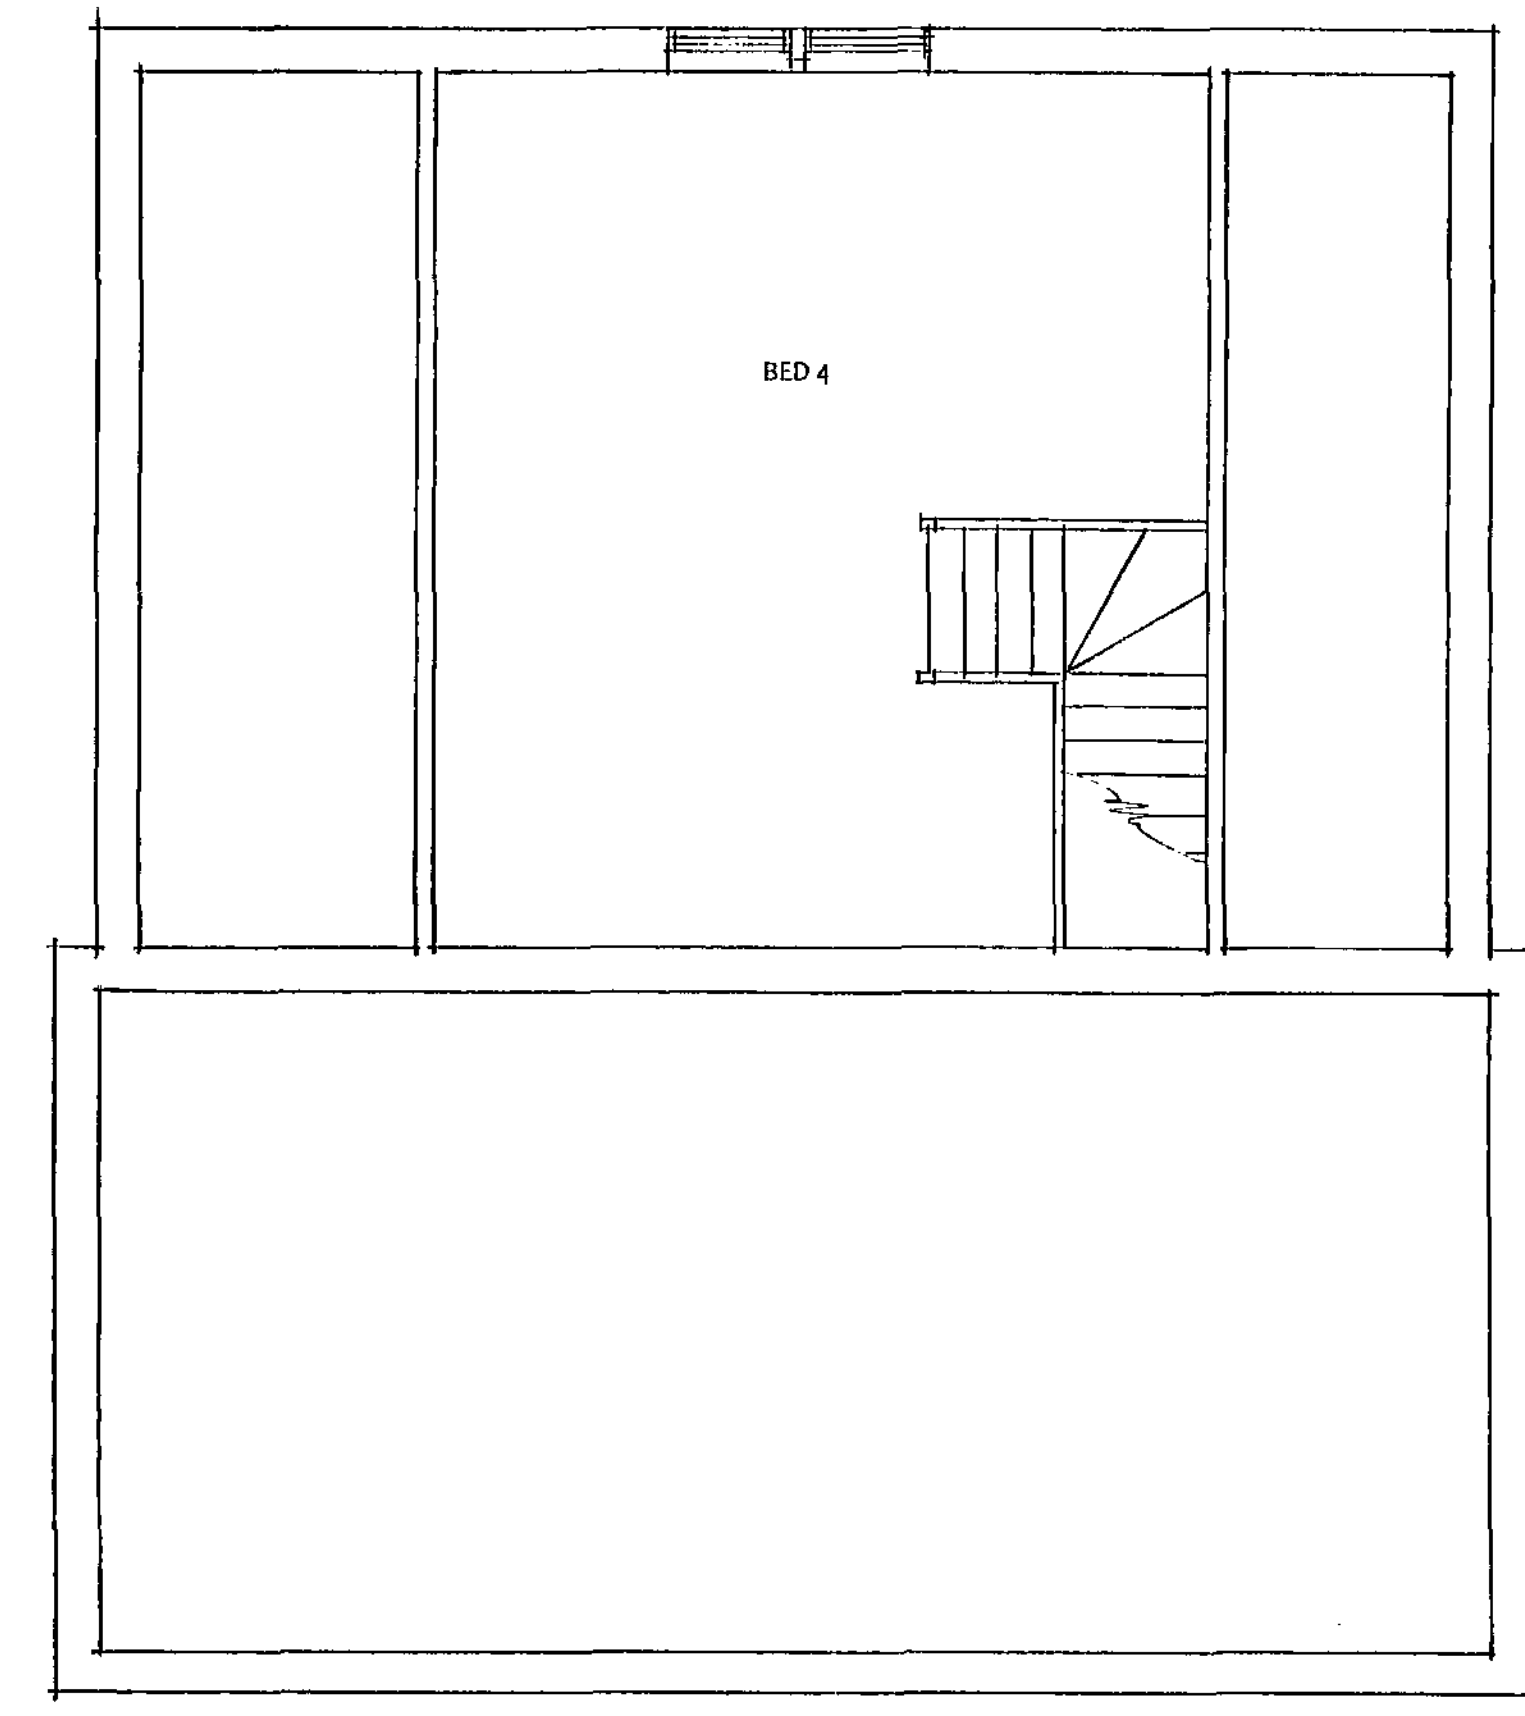

ATTIC PROPOSED

Barnsley Metropolitan
Council
28 OCT 2009
Corporate Mail Room

Do not scale

Report all changes and omissions to designer

Dimensions to be checked before fabrication



JOHN GOODYEAR & COMPANY LTD
Architectural & Interior Design

William Goodyear Building, 200 Sheffield Road, Barnsley,
South Yorkshire, England, S20 4PD
Tel: +44(0)1226 731159 Fax: +44(0)1226 731157
Email: design@johngoodyear.co.uk
www.johngoodyear.co.uk

Project Title
Dunvegan Lowe Lane Sjaibrough Barnsley

Drawing Title
Floor Plans Existing & Proposed

Scale
1:50


Date
October 2009

Drawing No.
W00-1009-01

Revision
©




FRONT ELEVATION

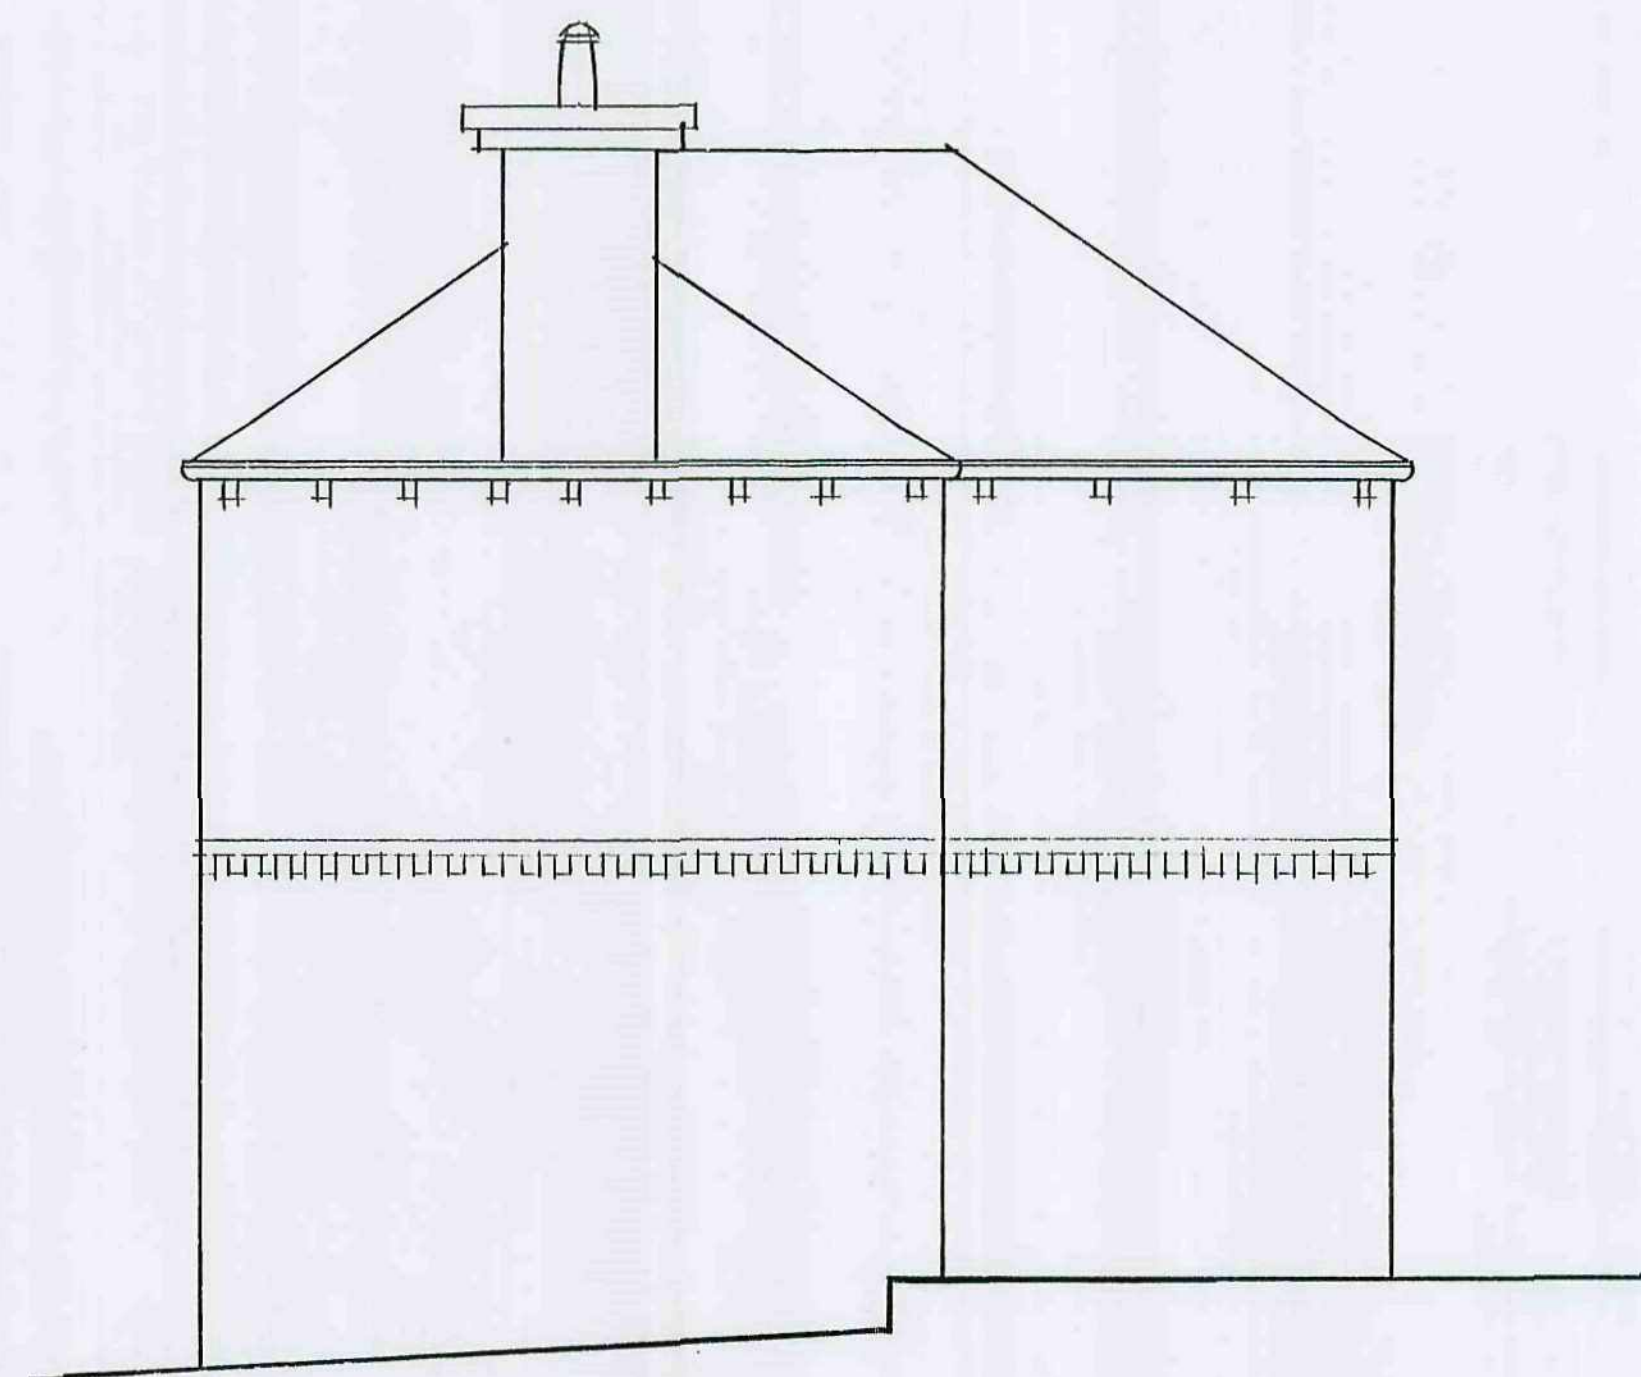



SIDE ELEVATION WEST



REAR ELEVATION

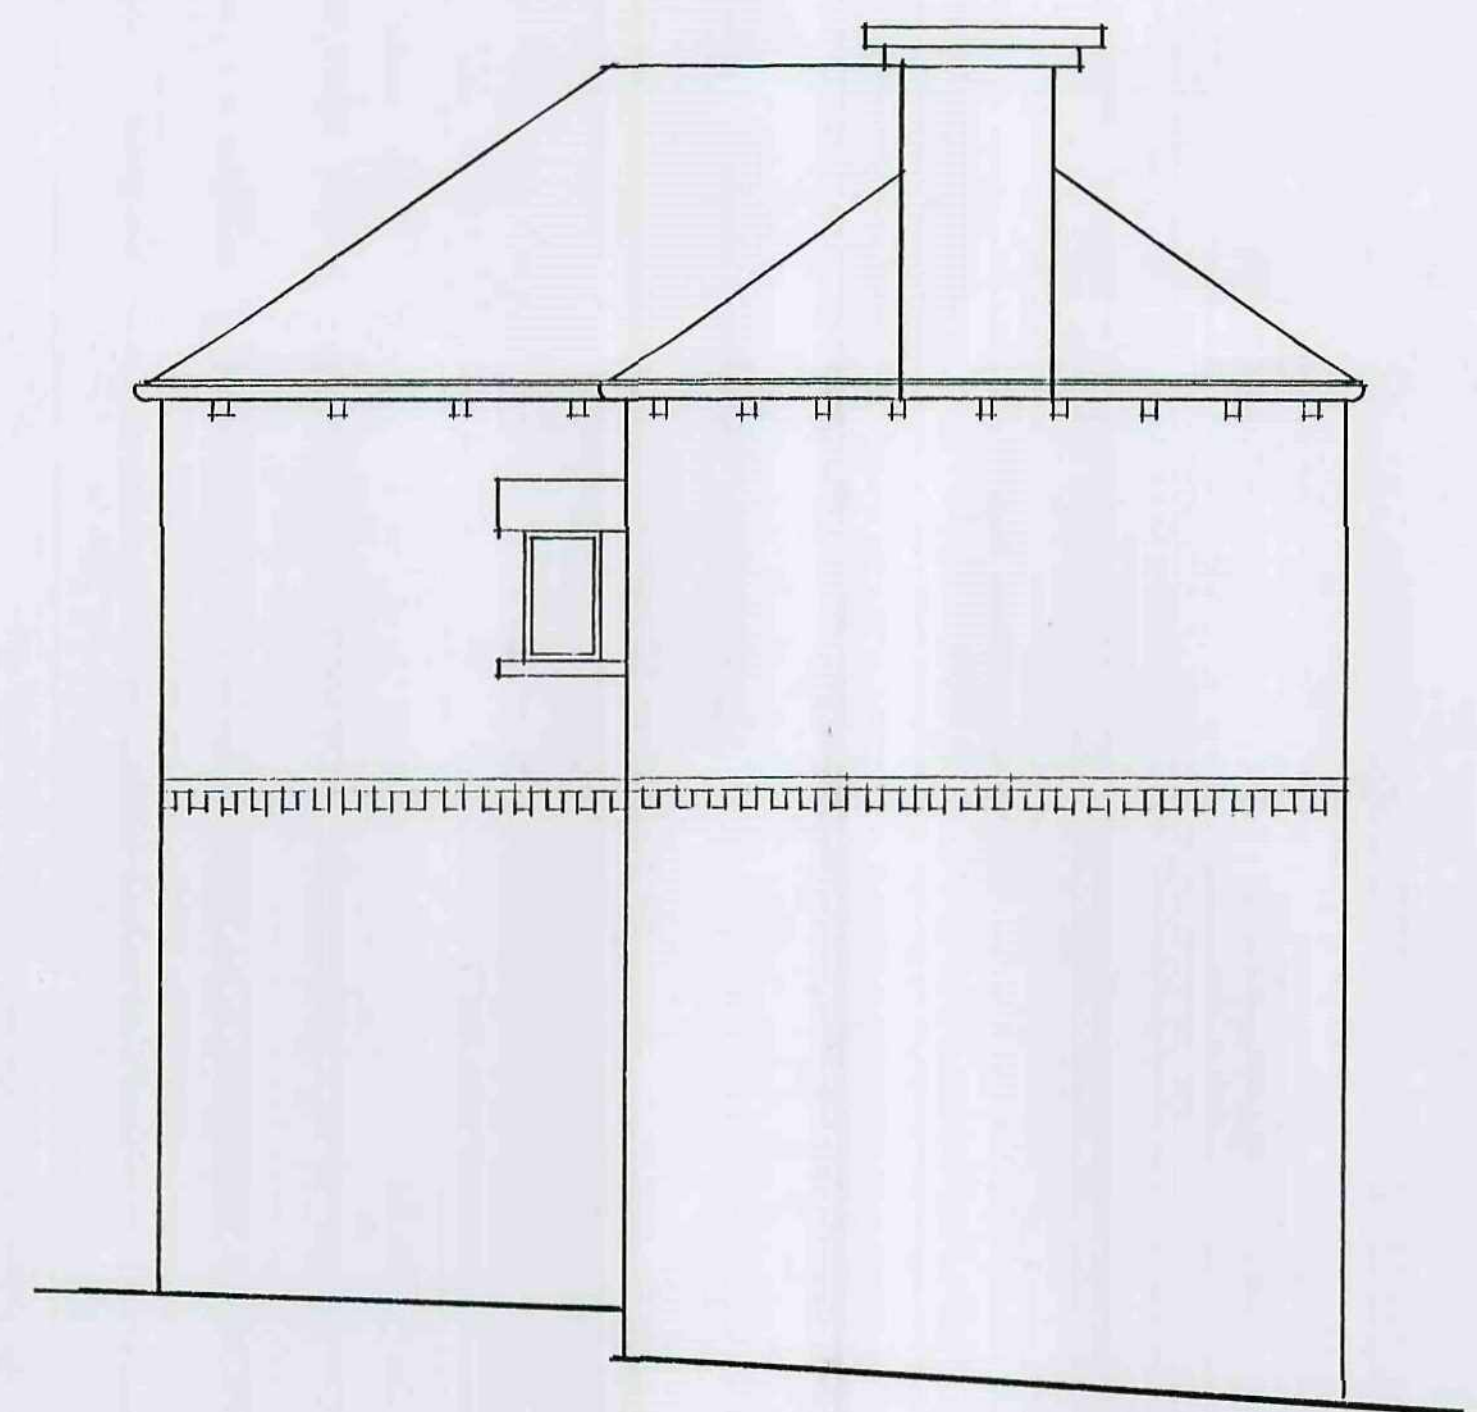

SIDE ELEVATION EAST

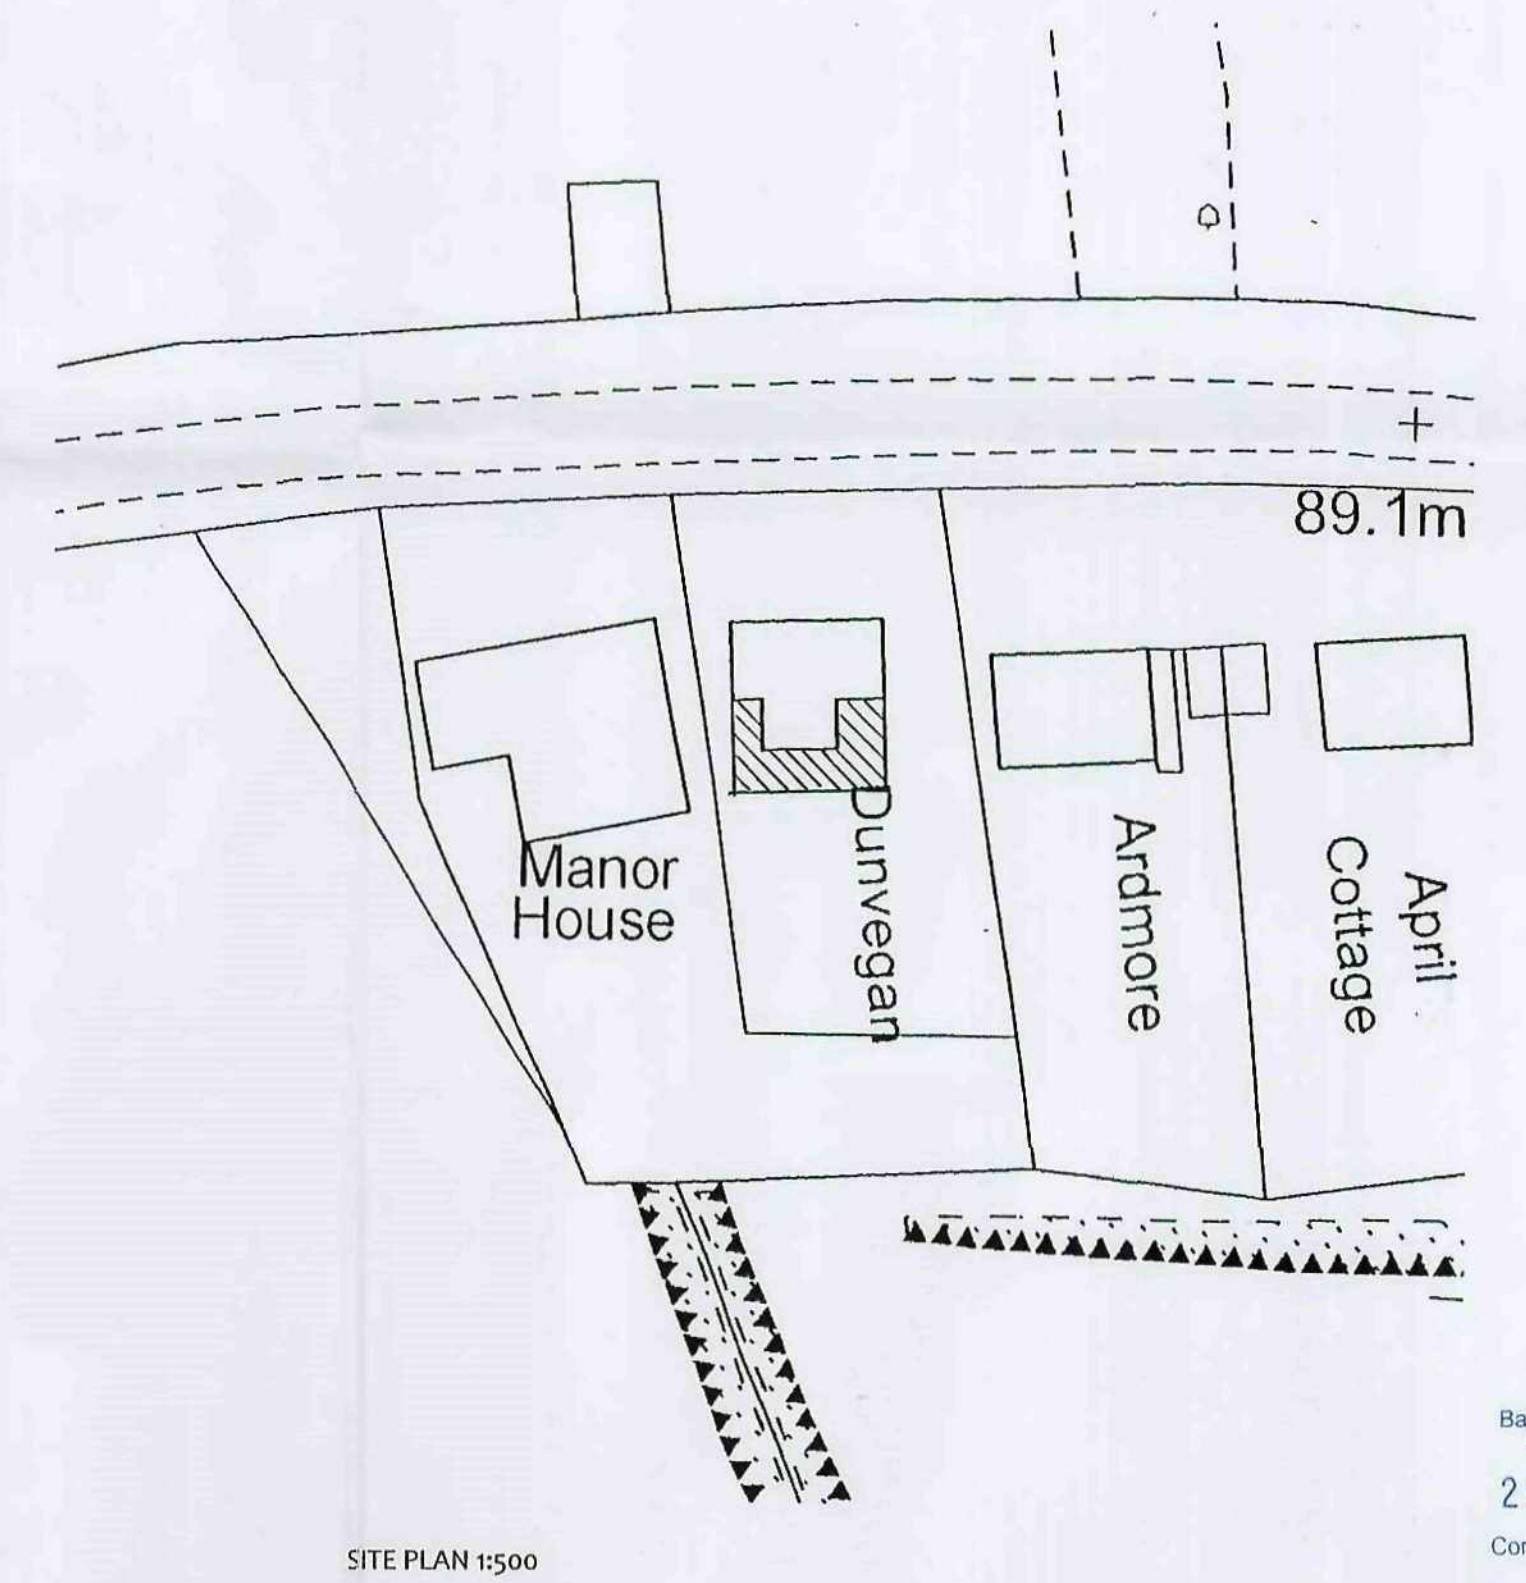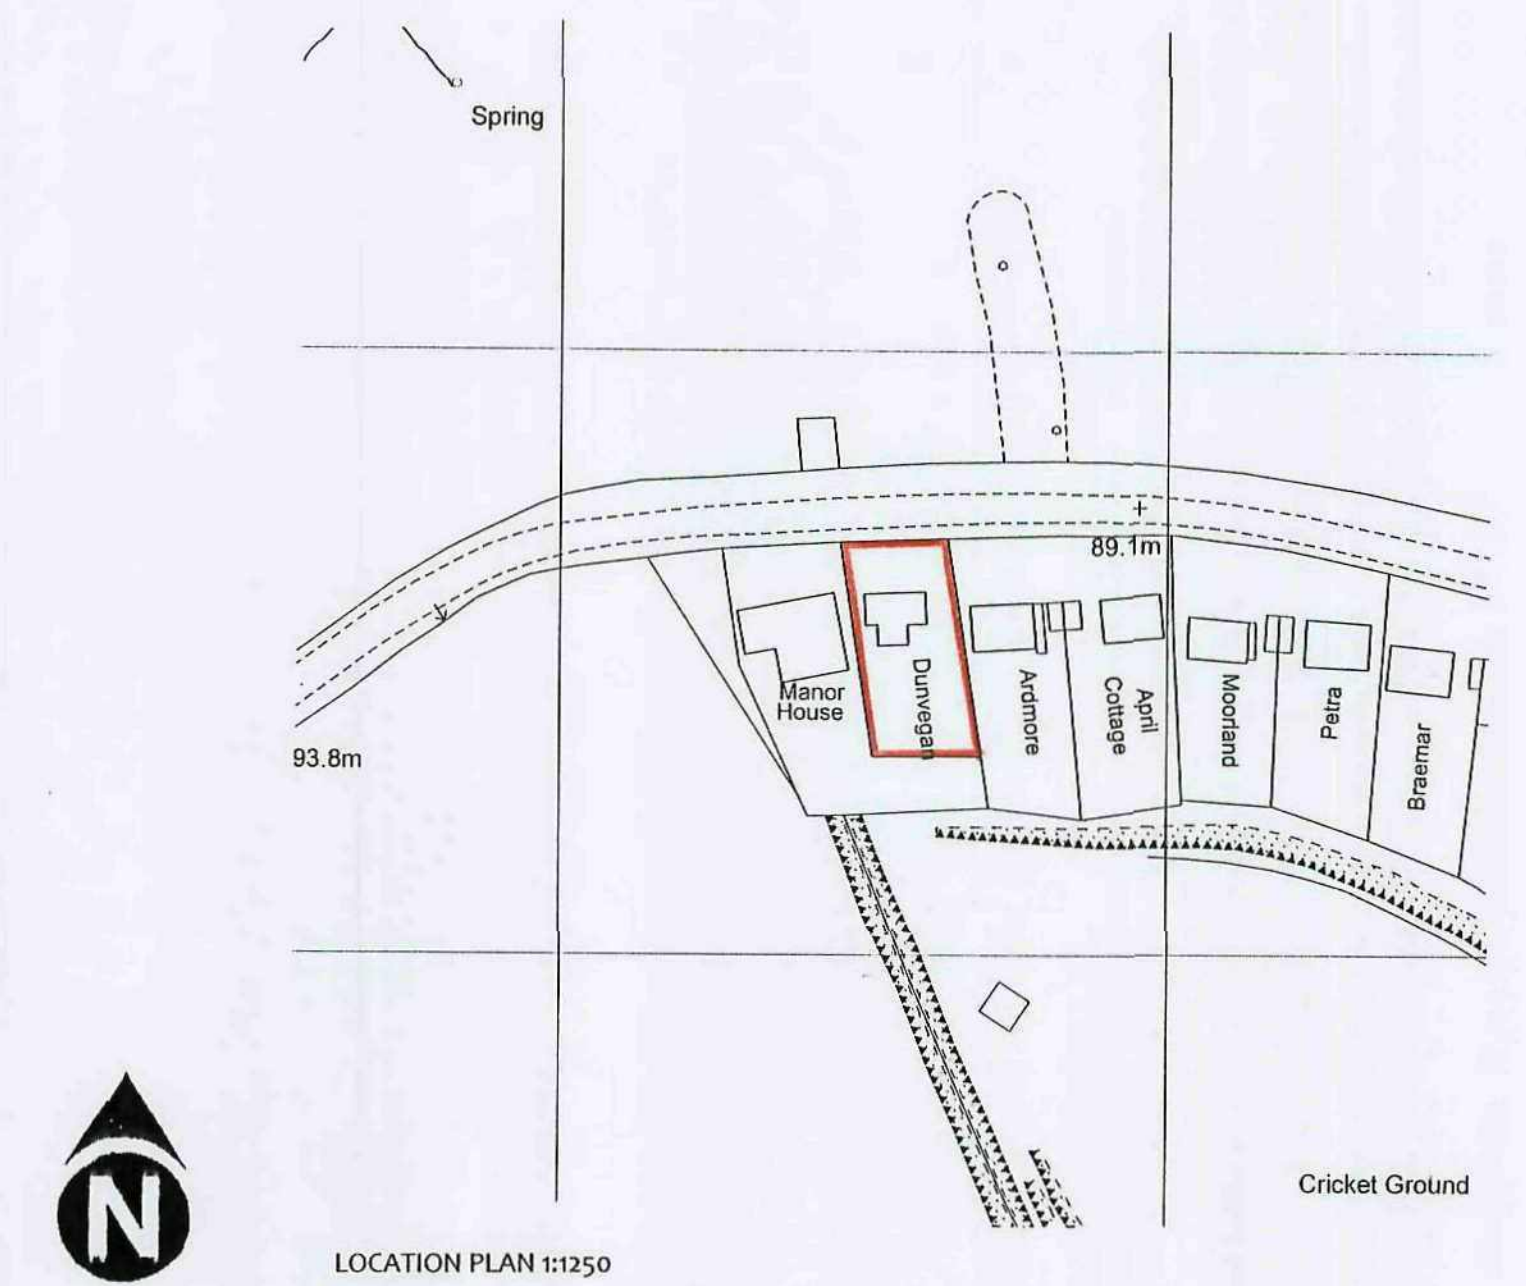

Barnsley Metropolitan
Council
28 OCT 2009
Corporate Mail Room

Do not scale
Report all changes and omissions to designer
Dimensions to be checked before fabrication

JOHN GOODYEAR & COMPANY LTD
Architectural & Interior Design

William Goodyear Building, 200 Sheffield Road, Barnsley,
South Yorkshire, England, S70 4PD
Tel: +44(0)1226 731159 Fax: +44(0)1226 731157
Email: design@johngoodyear.co.uk
www.johngoodyear.co.uk

Project Title Dunvegan Lowe Lane Stainbrough Barnsley		
Drawing Title Existing Elevations		
Scale 1:50	Date October 2009	
Drawing No. Woo-1909-02	Revision	©