




location plan 1/1250

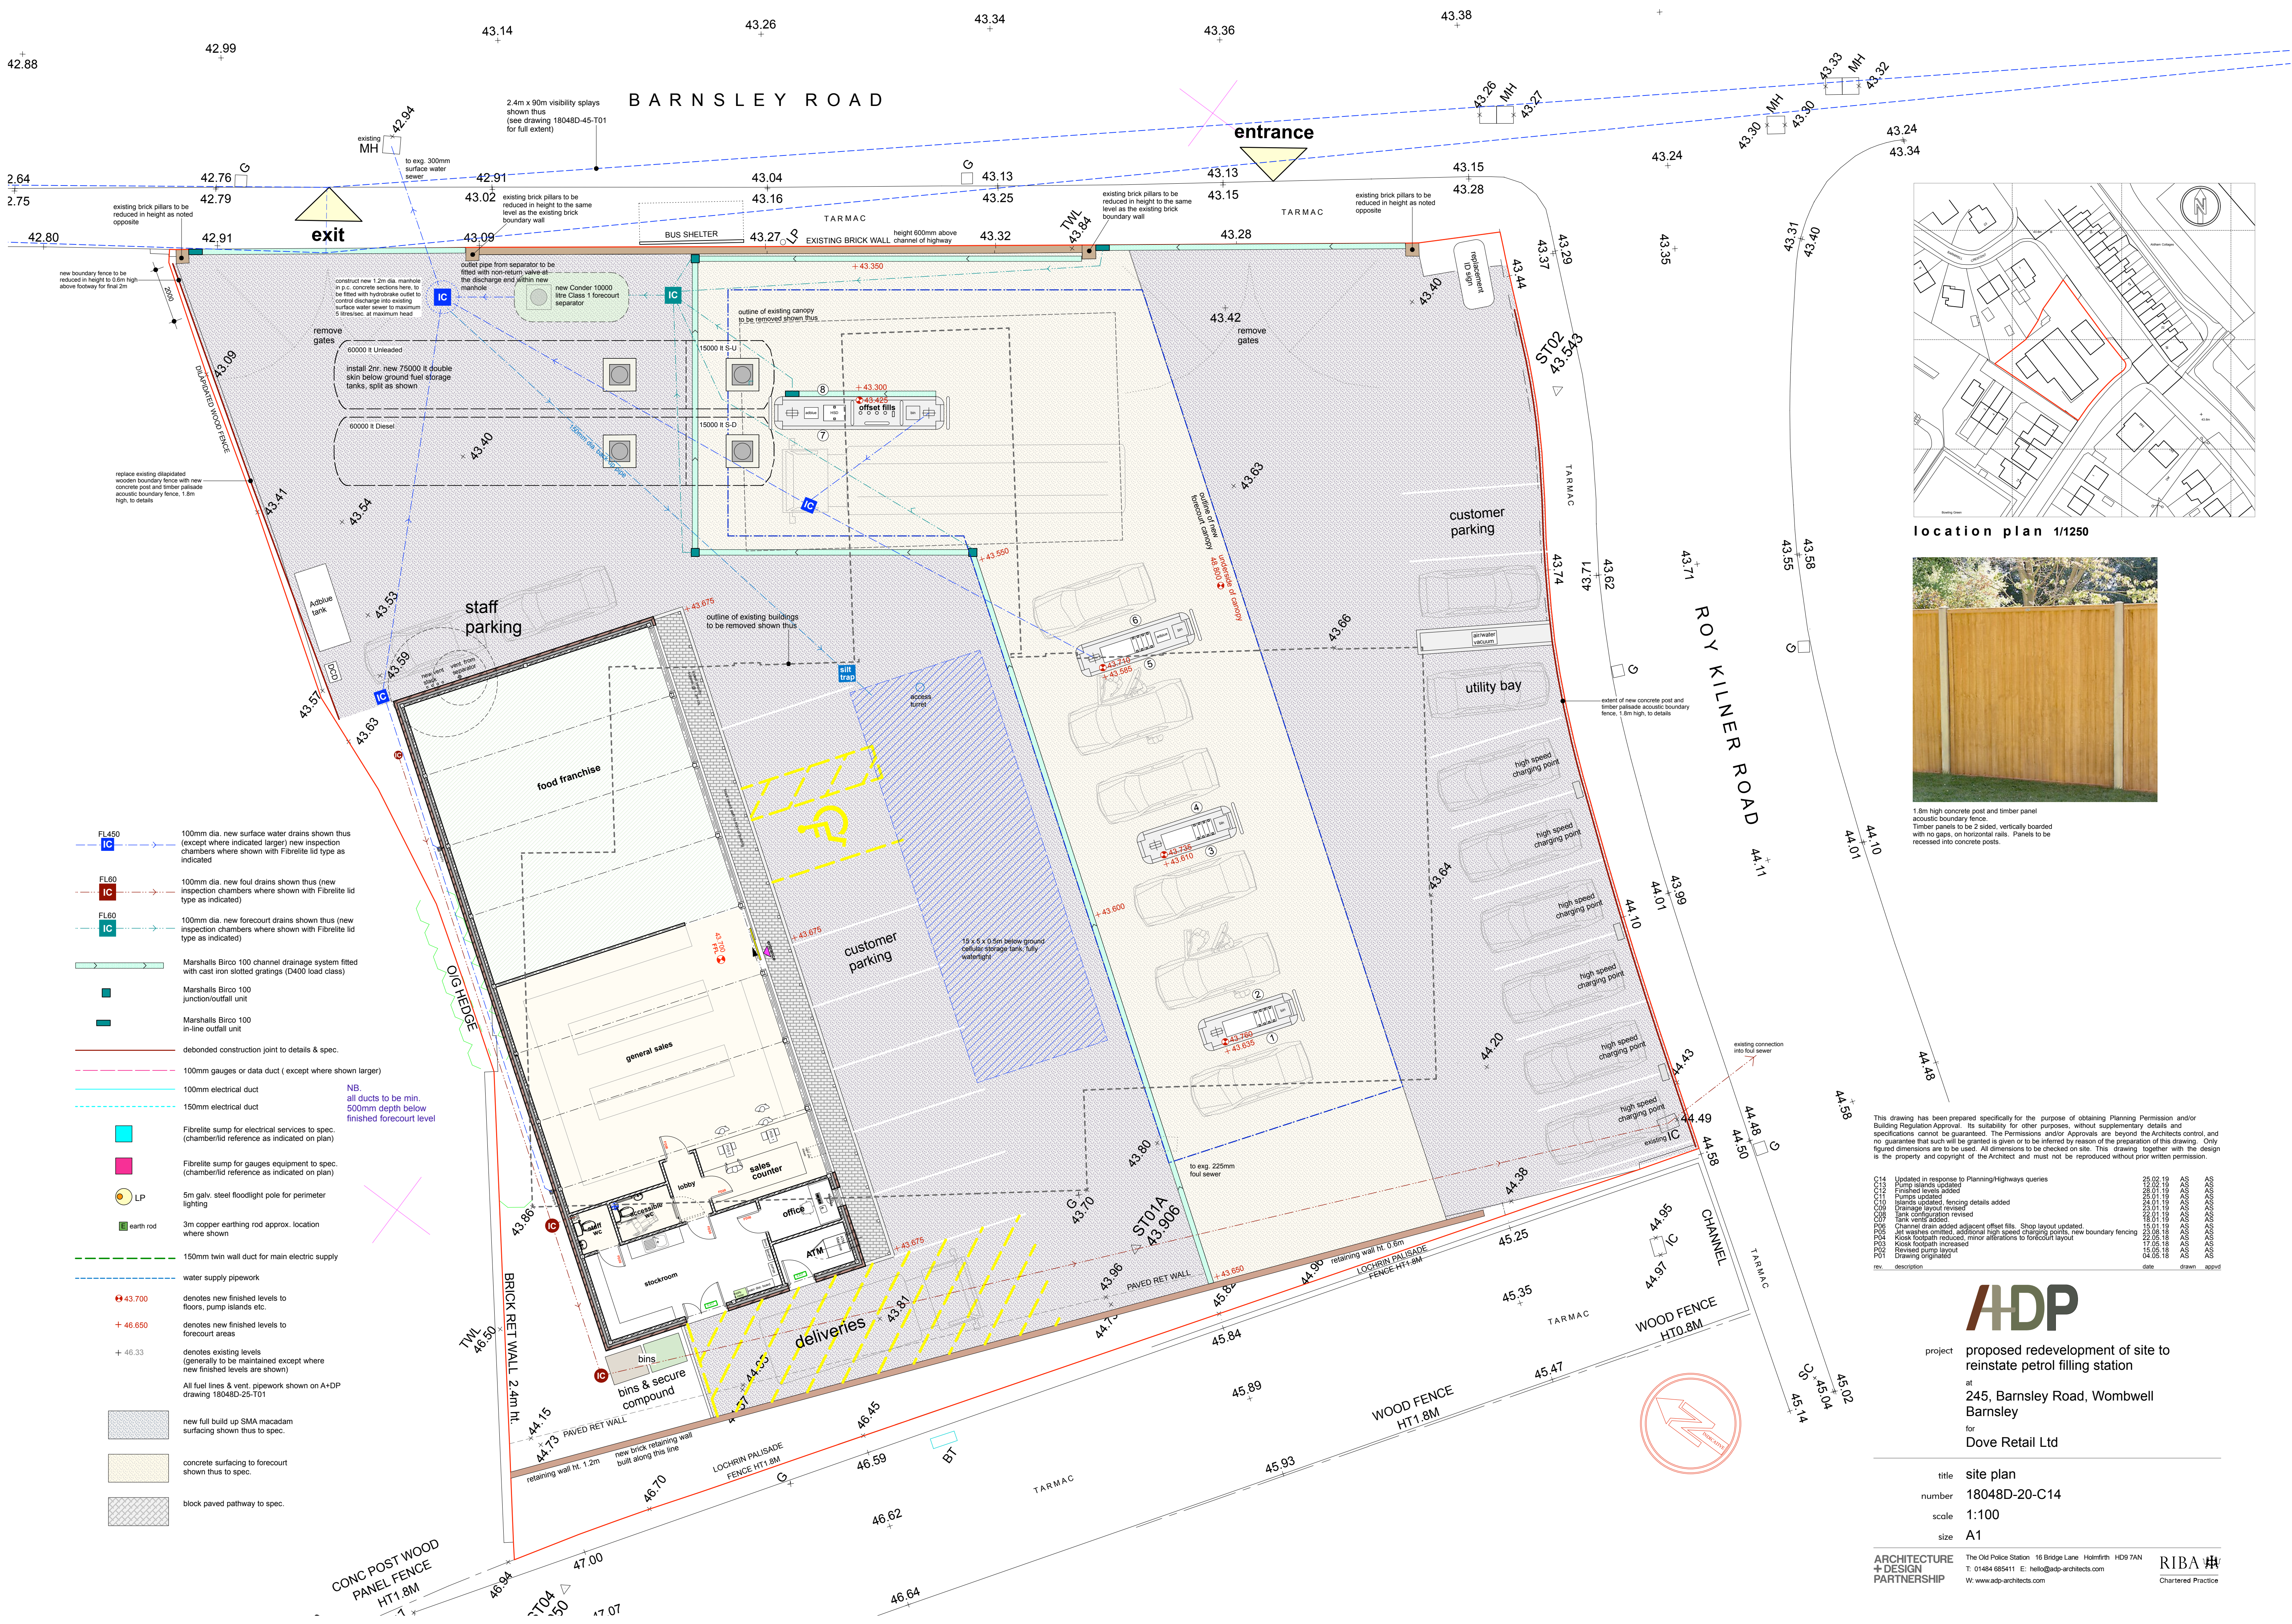

1.8m high concrete post and timber panel acoustic boundary fence. Timber panels to be 2 sided, vertically boarded with no gaps on horizontal rails. Panels to be recessed into concrete posts.

This drawing has been prepared specifically for the purpose of obtaining Planning Permission and/or Building Regulation Approval. Its suitability for other purposes, without supplementary details and specifications cannot be guaranteed. The Permissions and/or Approvals are beyond the Architects control and no guarantee that such will be granted is given or to be inferred by reason of the preparation of this drawing. Only figured dimensions are to be used. All dimensions to be checked on site. This drawing together with the design is the property and copyright of the Architect and must not be reproduced without prior written permission.

rev.	description	date	drawn	approved
C14	Updated in response to Planning/Highways queries	25.02.19	AS	AS
C13	Pump islands updated	12.02.19	AS	AS
C12	Finished levels added	28.01.19	AS	AS
C11	Pumps updated	25.01.19	AS	AS
C10	Islands updated, fencing details added	24.01.19	AS	AS
C09	Drainage layout revised	23.01.19	AS	AS
C08	Tank configuration revised	22.01.19	AS	AS
C07	Tank vents added.	18.01.19	AS	AS
C06	Channel drain added adjacent offset fills. Shop layout updated.	15.01.19	AS	AS
P03	air washes omitted, additional high speed charging points, new boundary fencing	22.05.18	AS	AS
P04	Kiosk footprint reduced, minor alterations to forecourt layout.	17.05.18	AS	AS
P02	Revised pump layout	15.05.18	AS	AS
P01	Drawing originated	04.05.18	AS	AS

ADP

project proposed redevelopment of site to reinstate petrol filling station at 245, Barnsley Road, Wombwell Barnsley for Dove Retail Ltd

title site plan
number 18048D-20-C14
scale 1:100
size A1