




Block 3

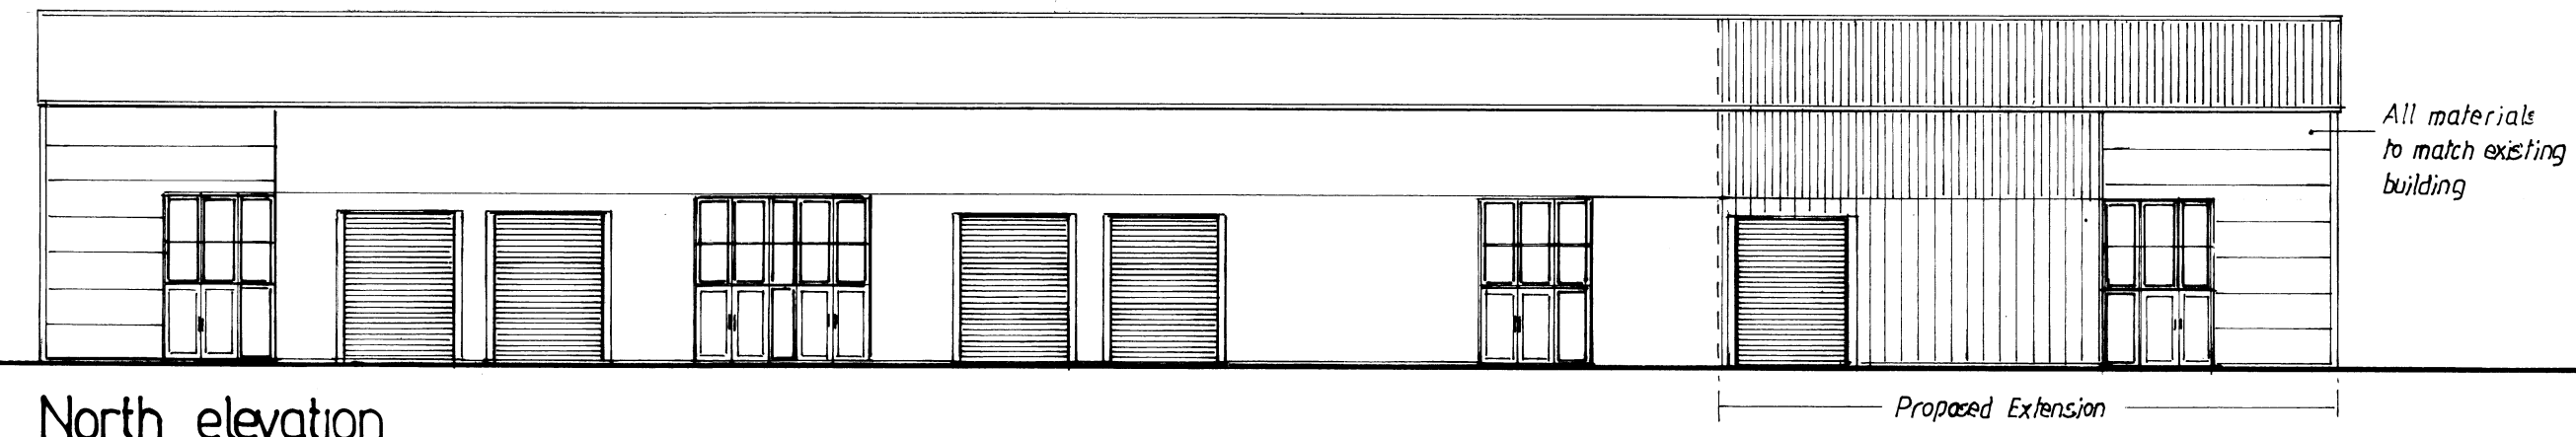


North elevation

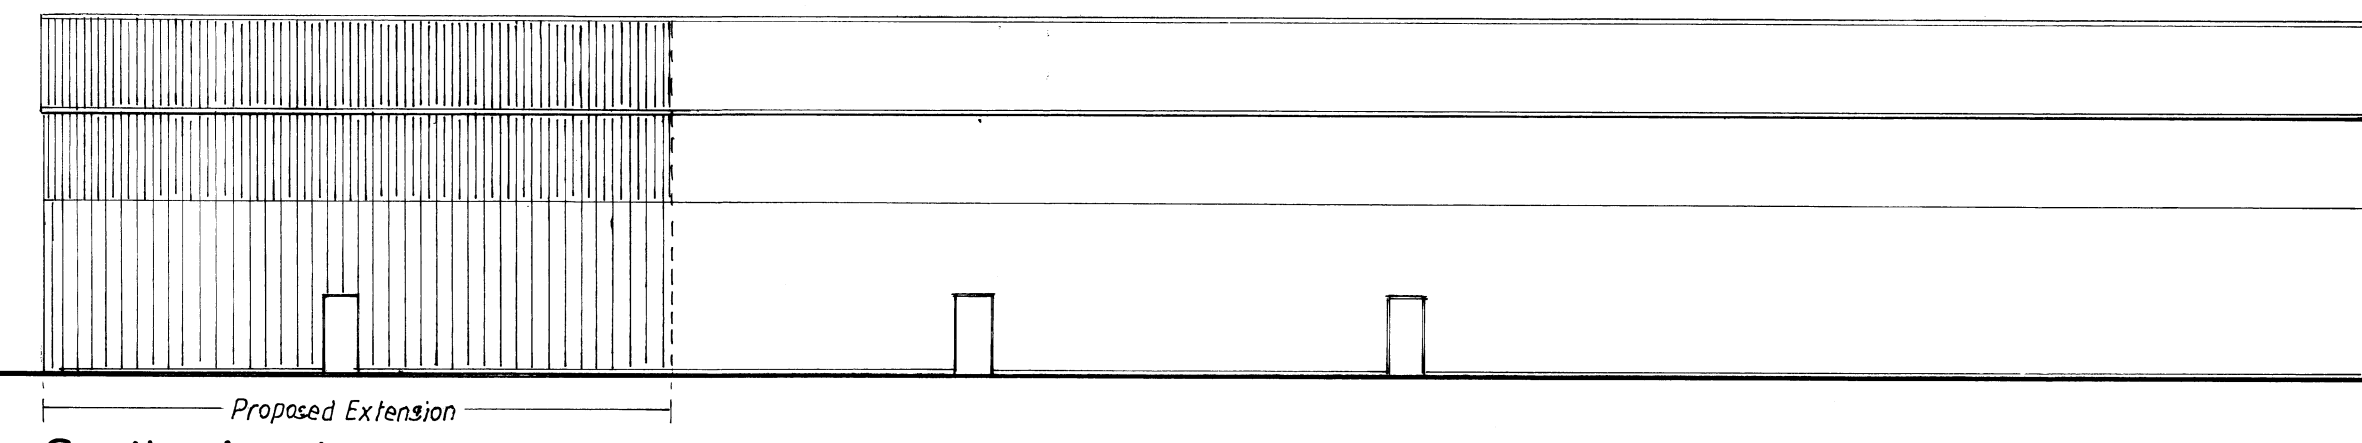


South elevation

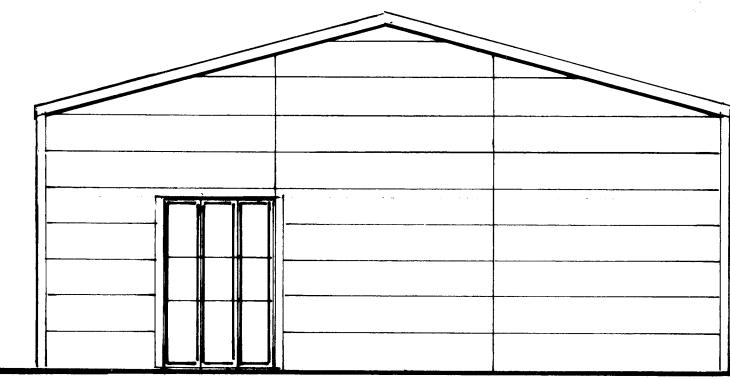


East elevation

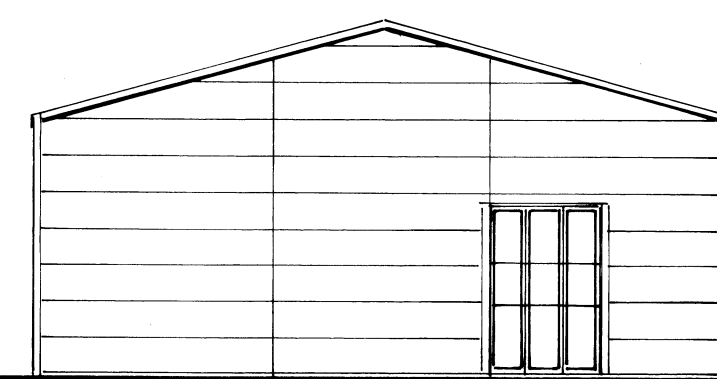


West elevation

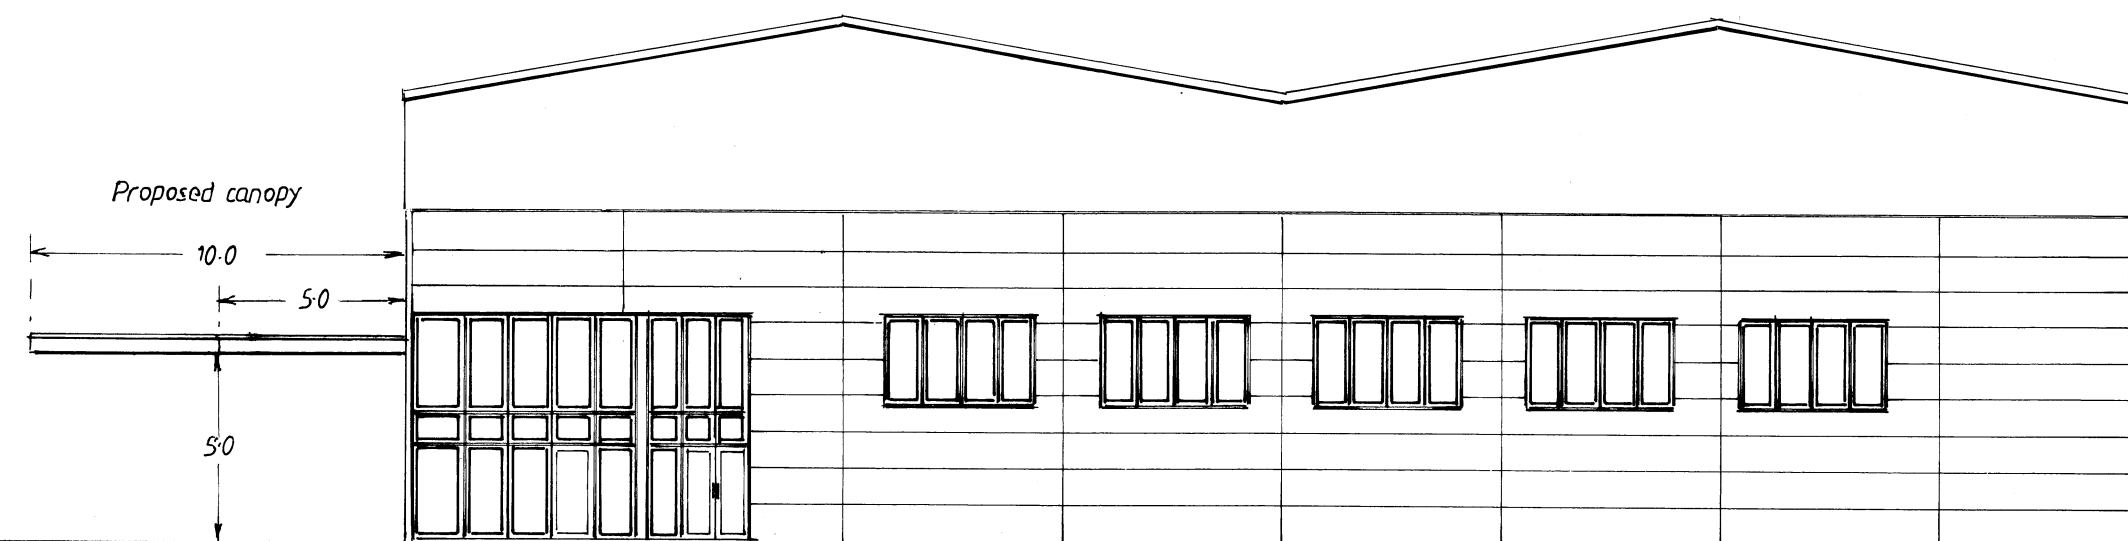

West elevation

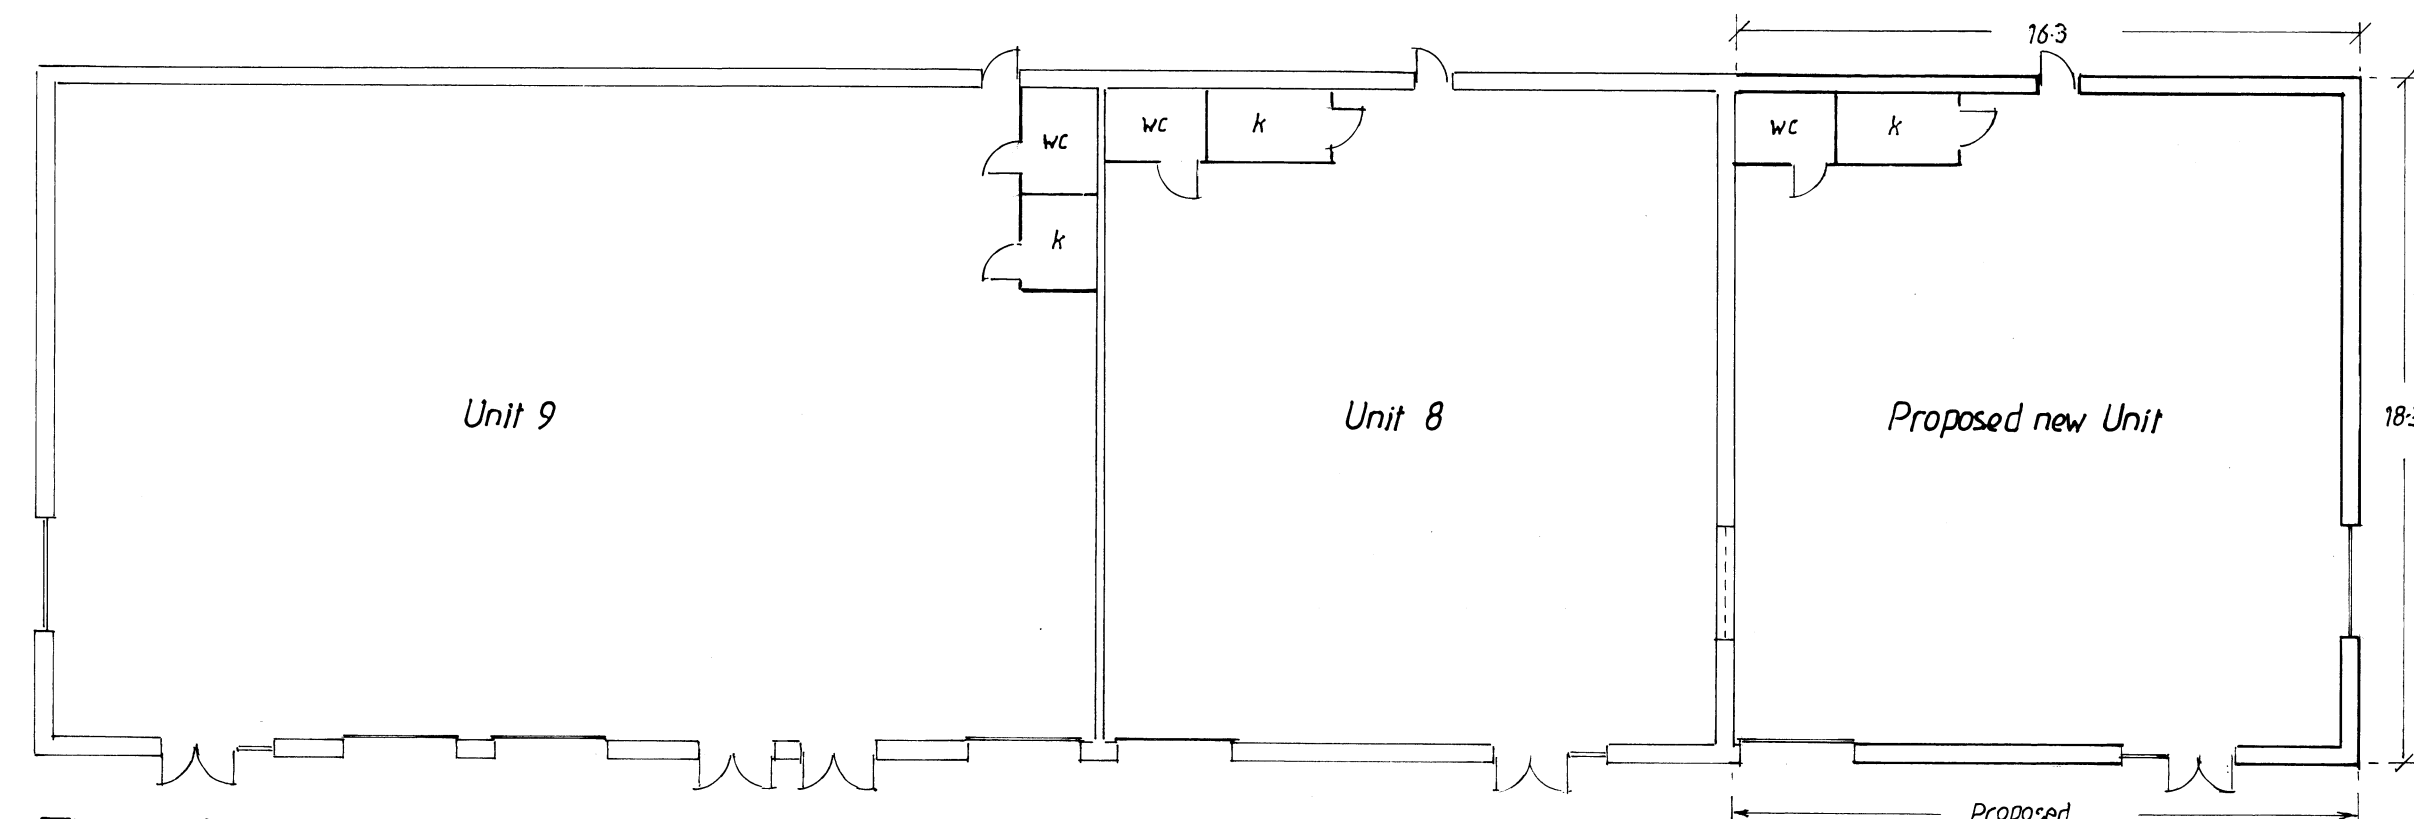


Floor plan

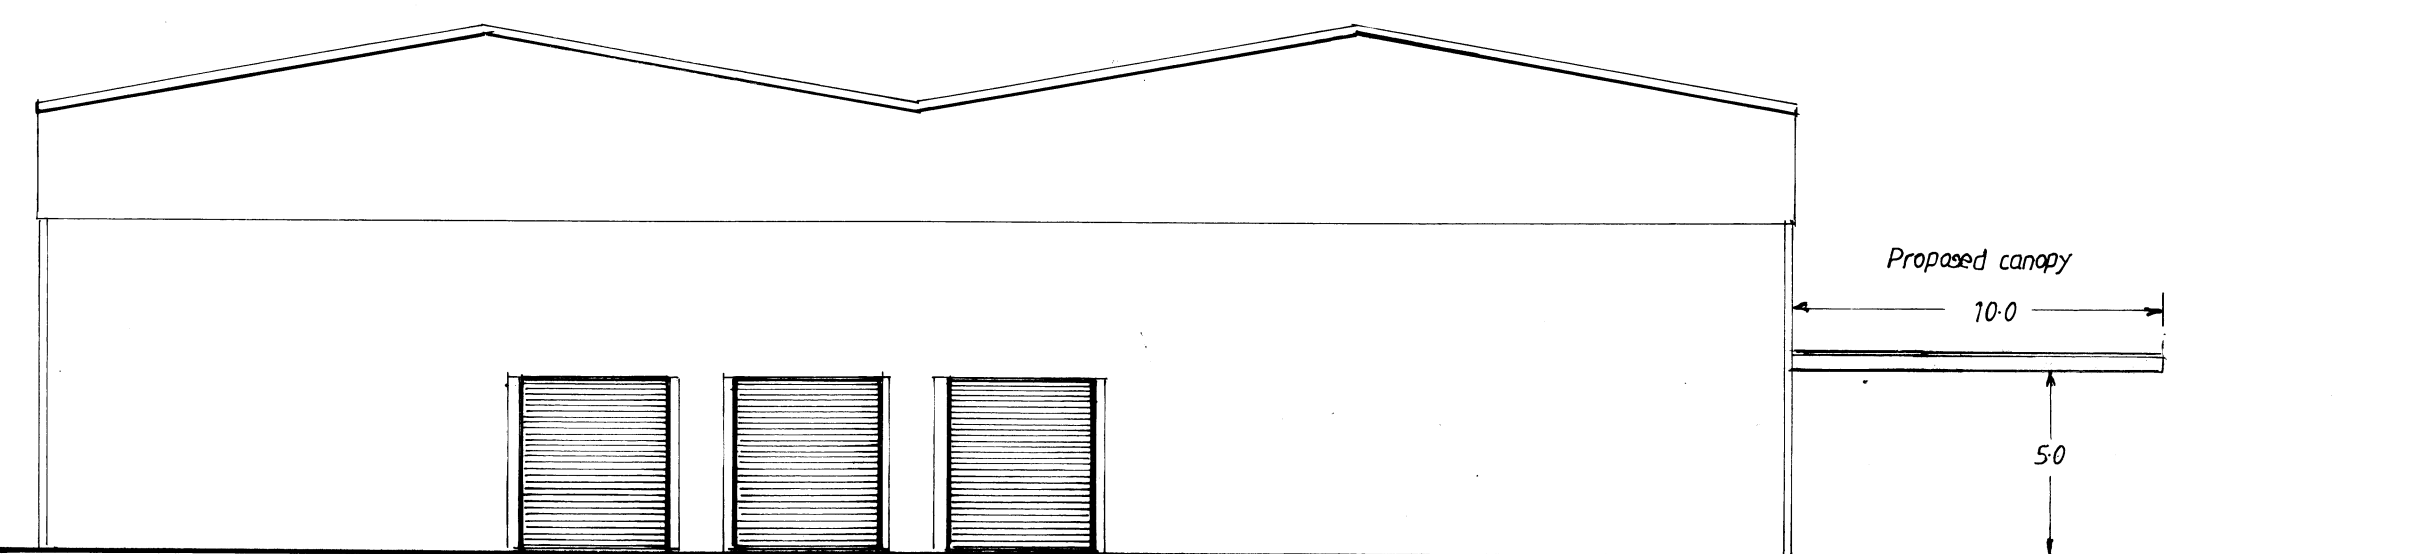


East elevation

Block 1

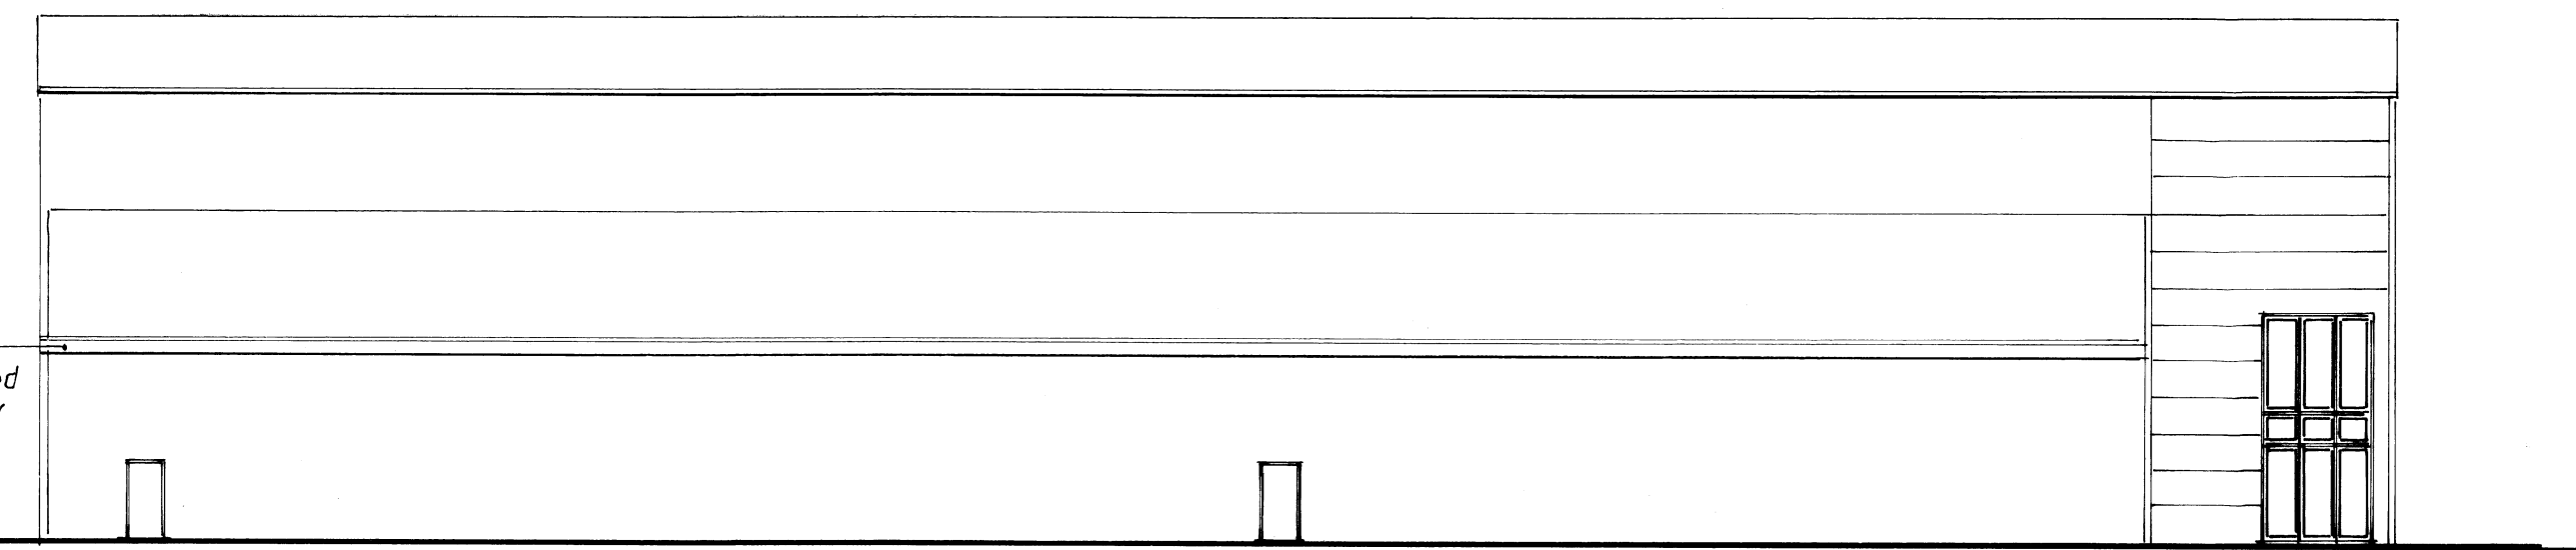


North elevation

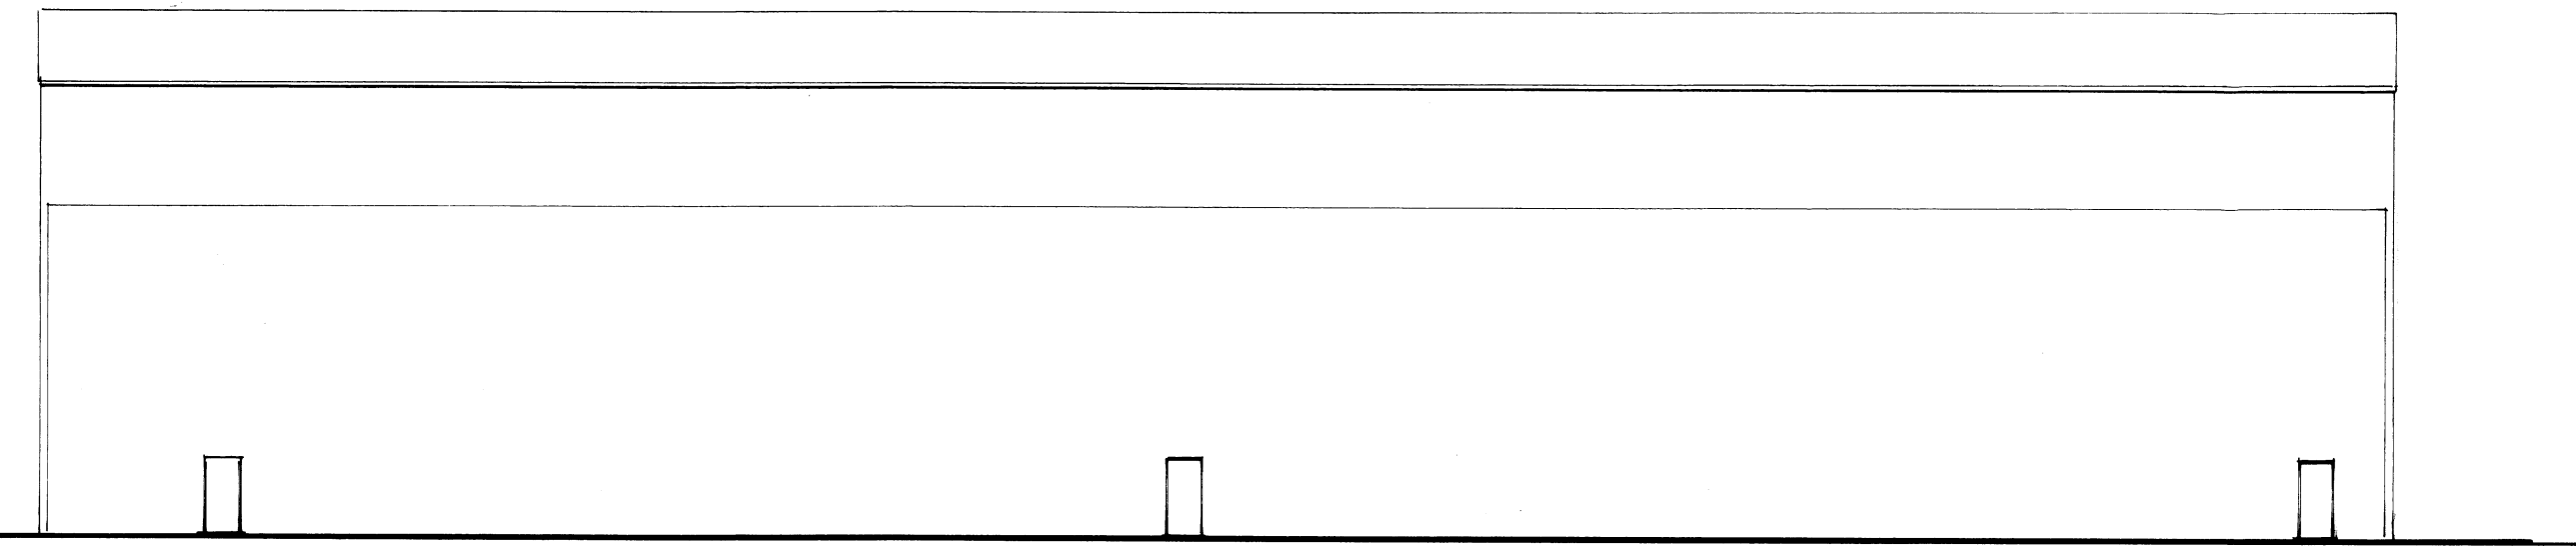

South elevation

Proposal: *Erection of Extension to Block 3 and Canopy to Block 1*
Everill Gale
Barnsley

Applicant: *Lazarus Properties Ltd*
Dwg. Title: *Elevations & Floor Plan*
Dwg. No: *115/22/2*

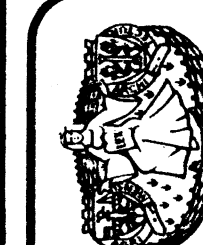

Tel: 01709 818747 E-mail: gplaning@gmail.com

Graham Raynor
Planning and Architectural Design Ltd.

Graham Raynor, B.Sc. Diploma in Town Planning, Member of the Royal Town Planning Institute

Scale: 1:200

Revision/Date: *October 2022*

All work to comply with Planning and Building Regulations. Dimensions and levels shown are in metric and should be checked prior to commencement or ordering materials. If in doubt ask. All materials and components to be used strictly in accordance with manufacturers instructions.
Copyright: This drawing is the copyright of GR-1 and may not be reproduced for use by a third party without the prior written approval of G. Raynor B.Sc. Dip T.P. M.R.T.P.I.