




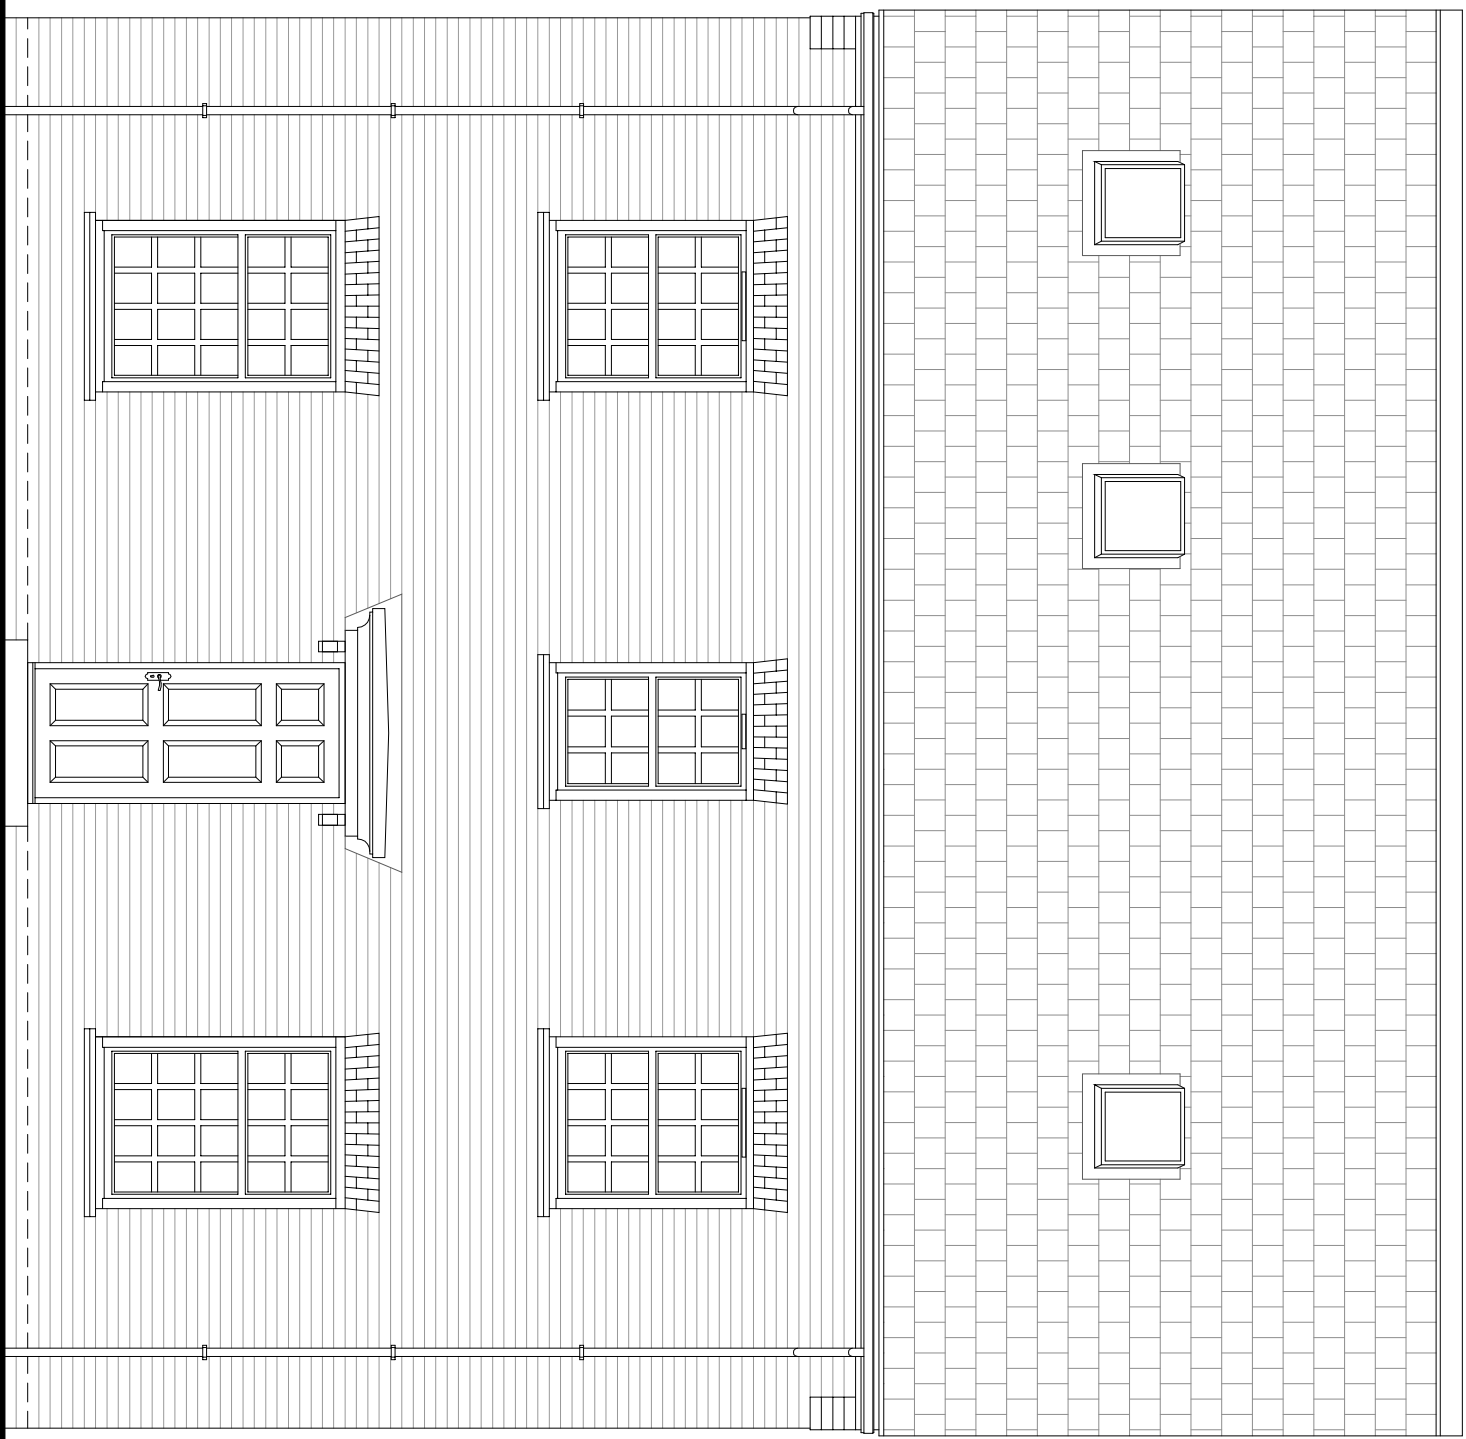


FRONT ELEVATION

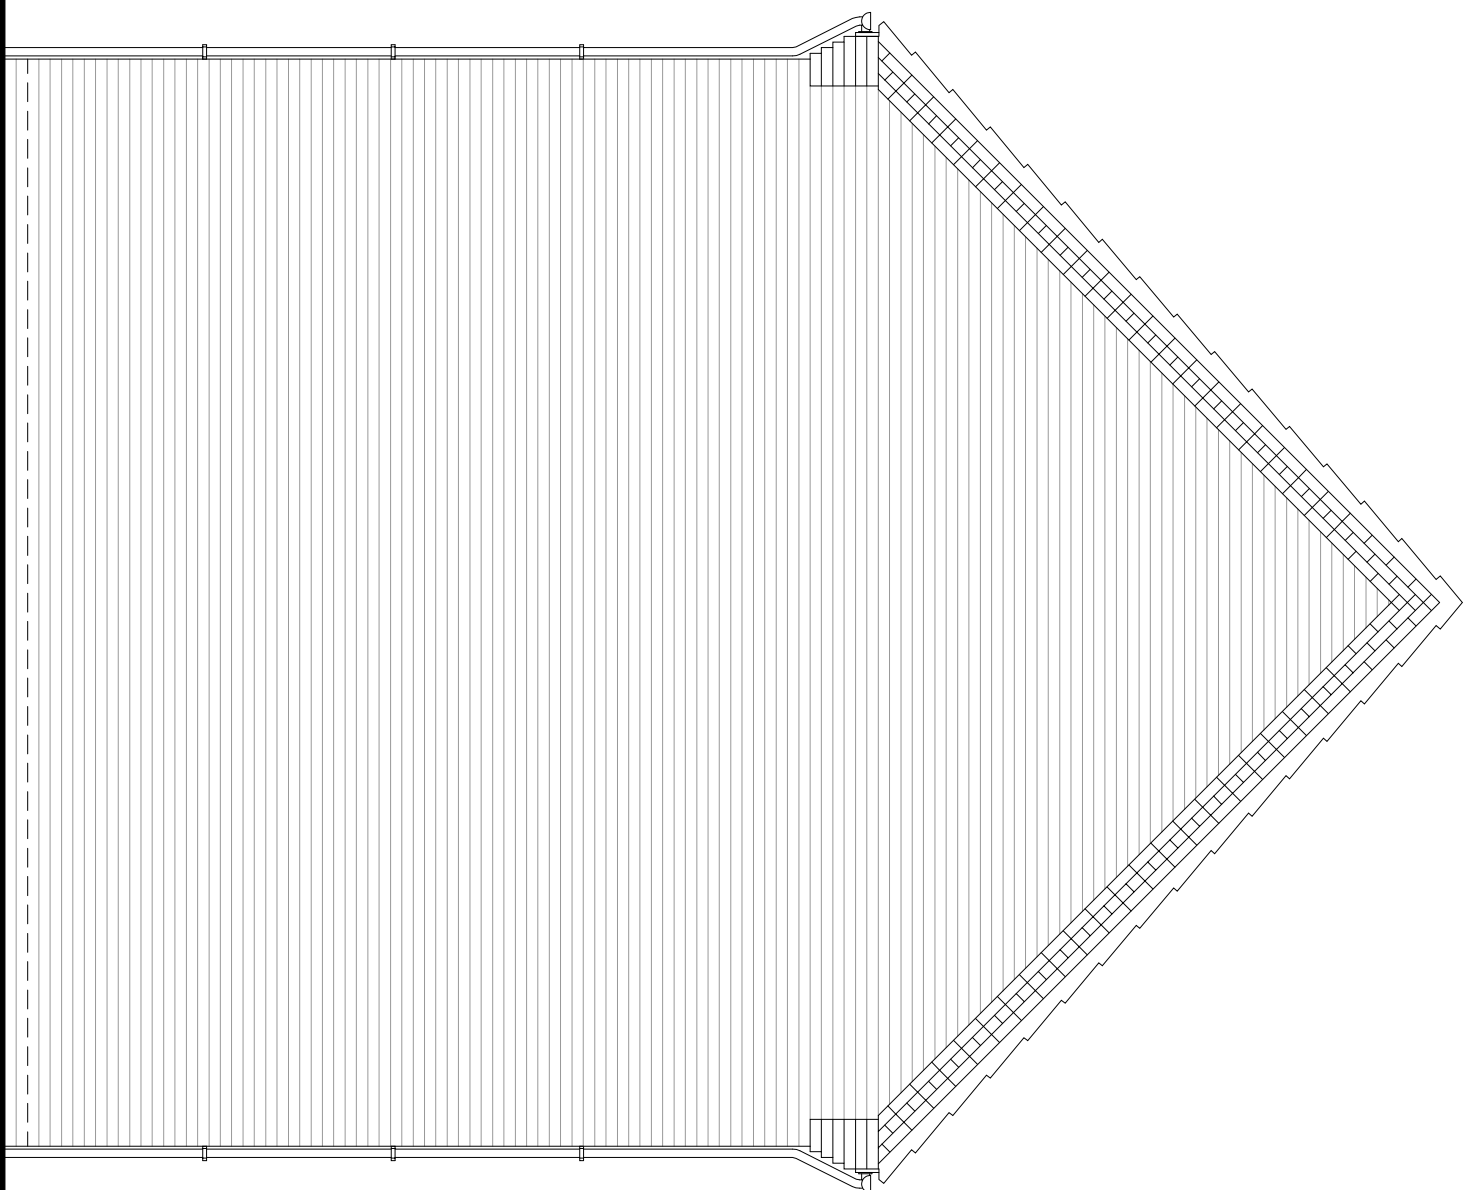


SIDE ELEVATION

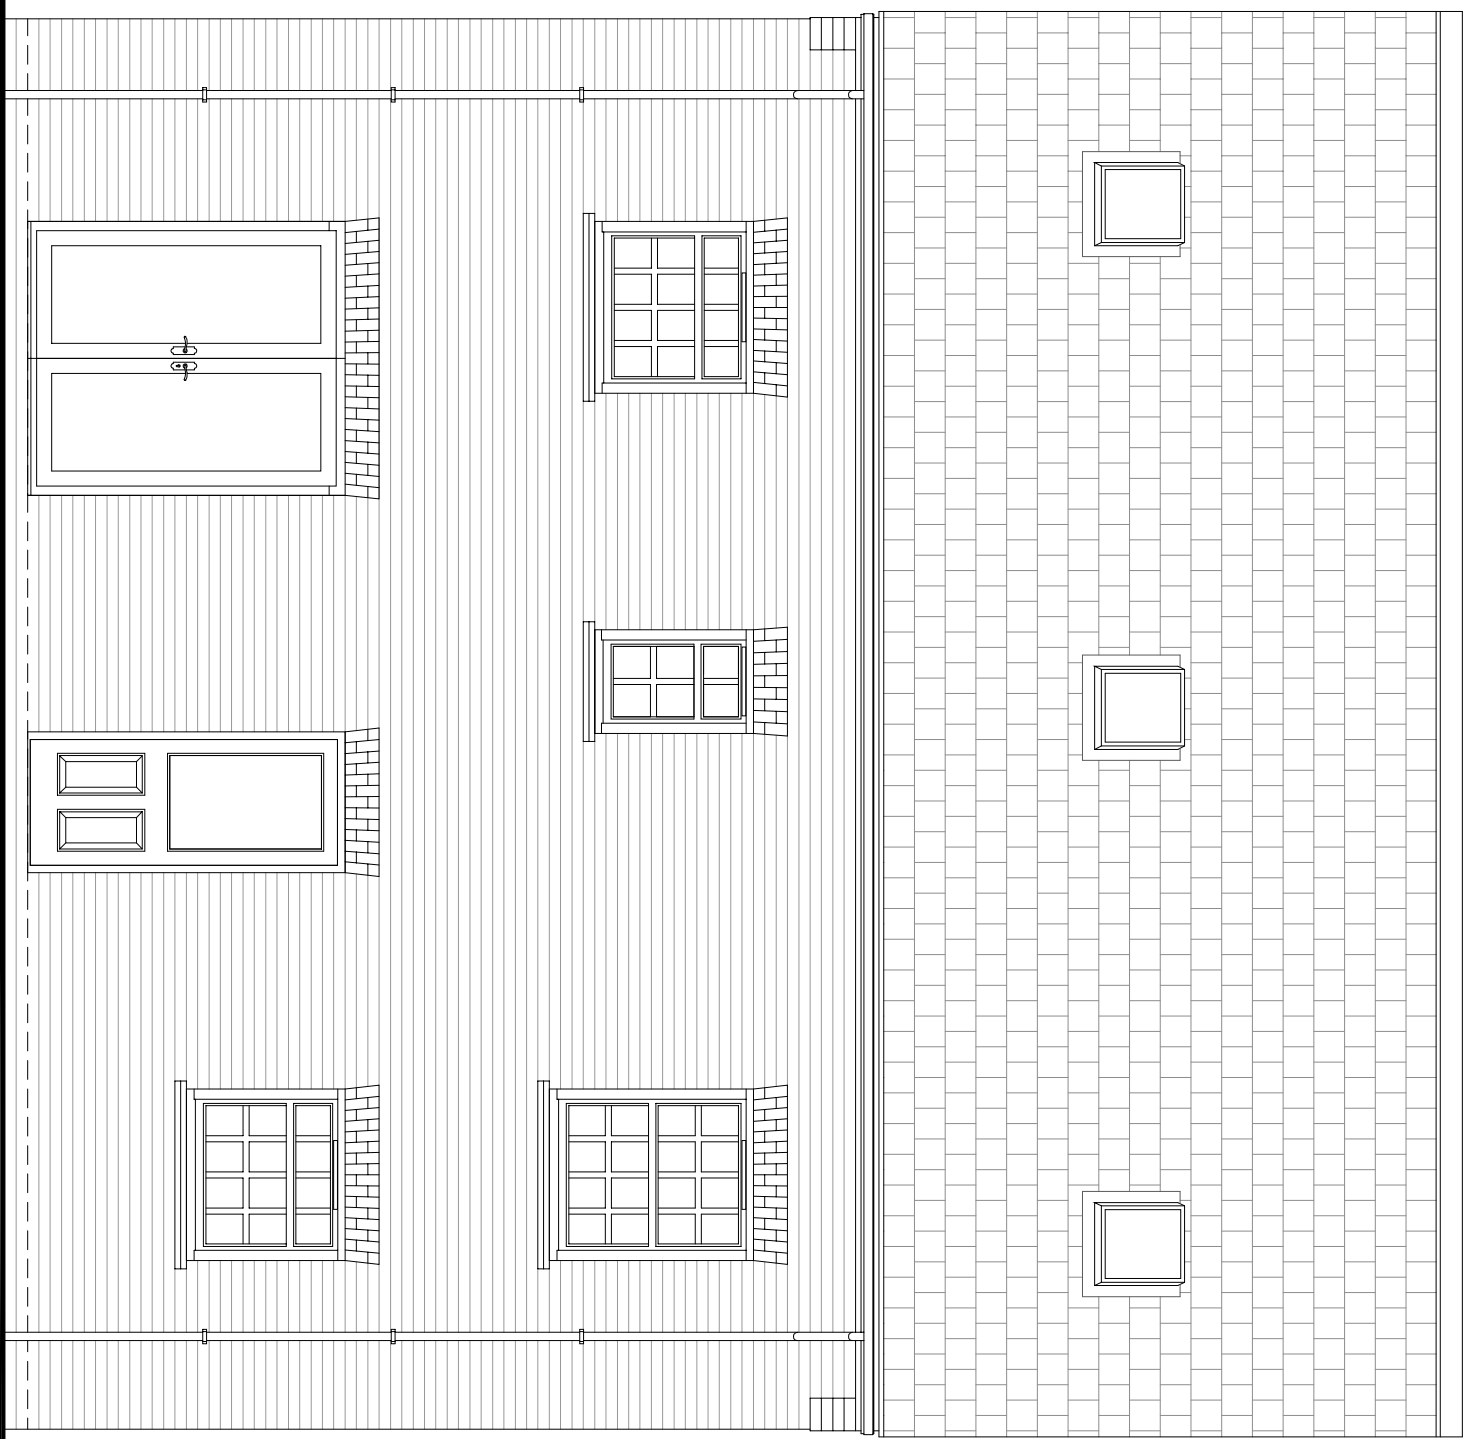


REAR ELEVATION

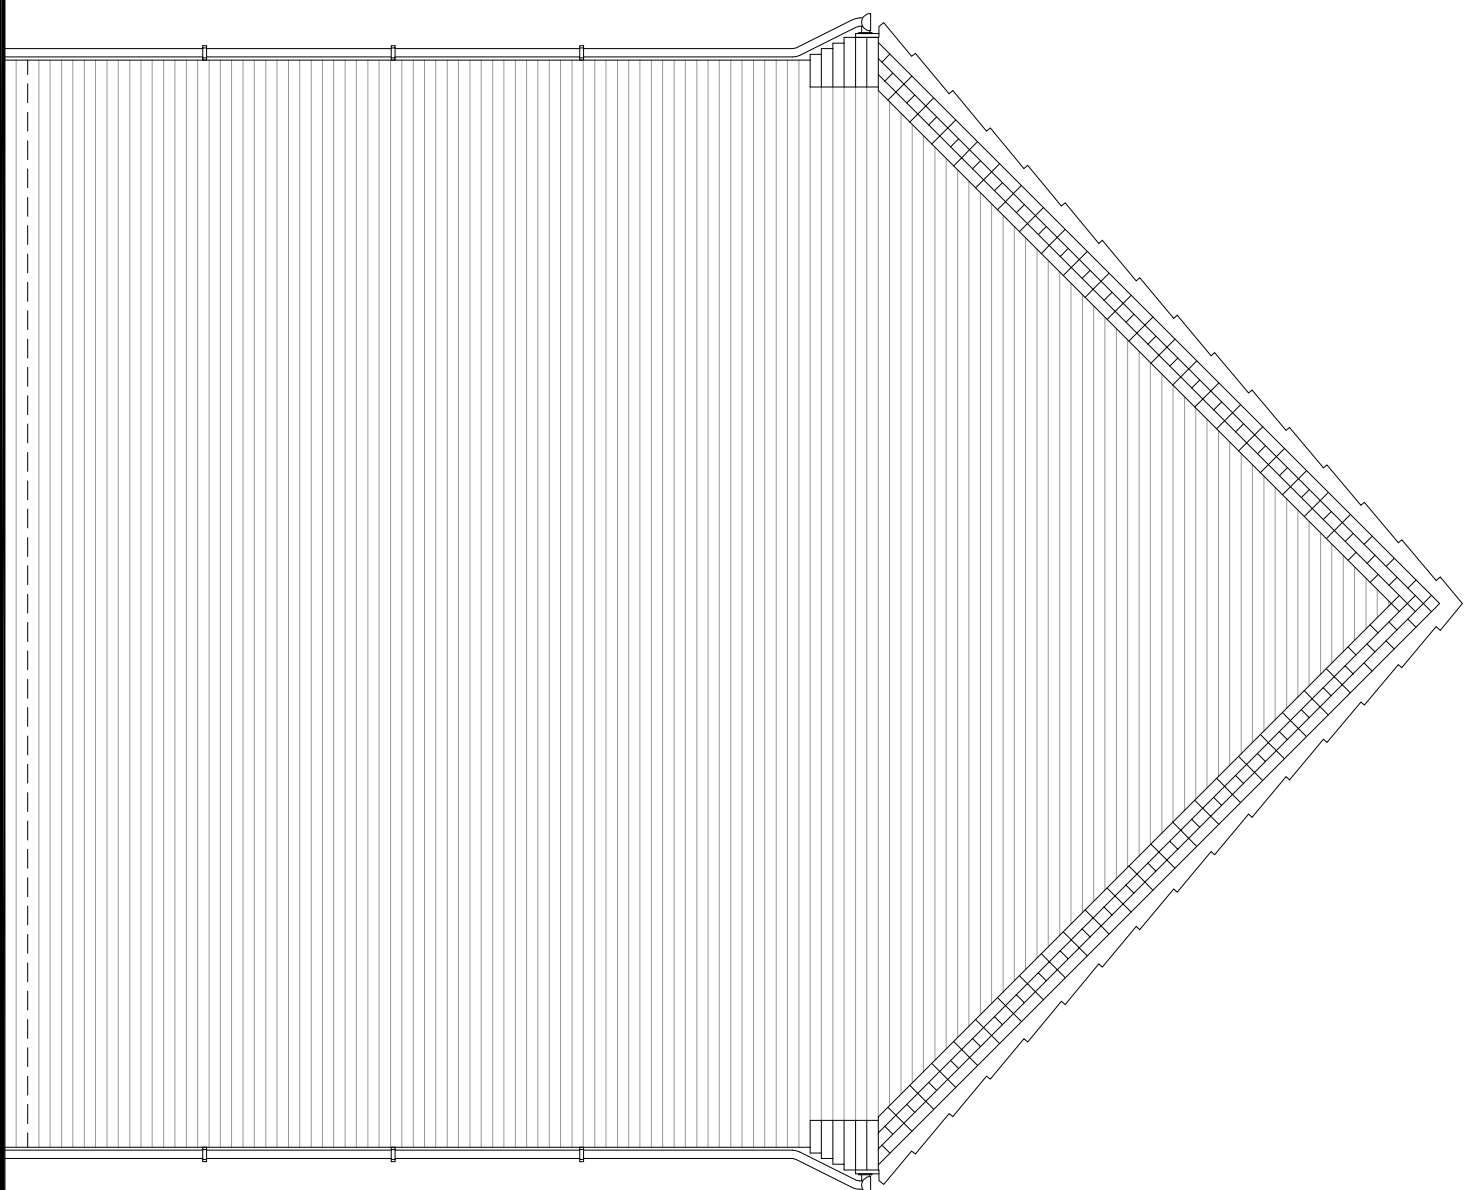


SIDE ELEVATION

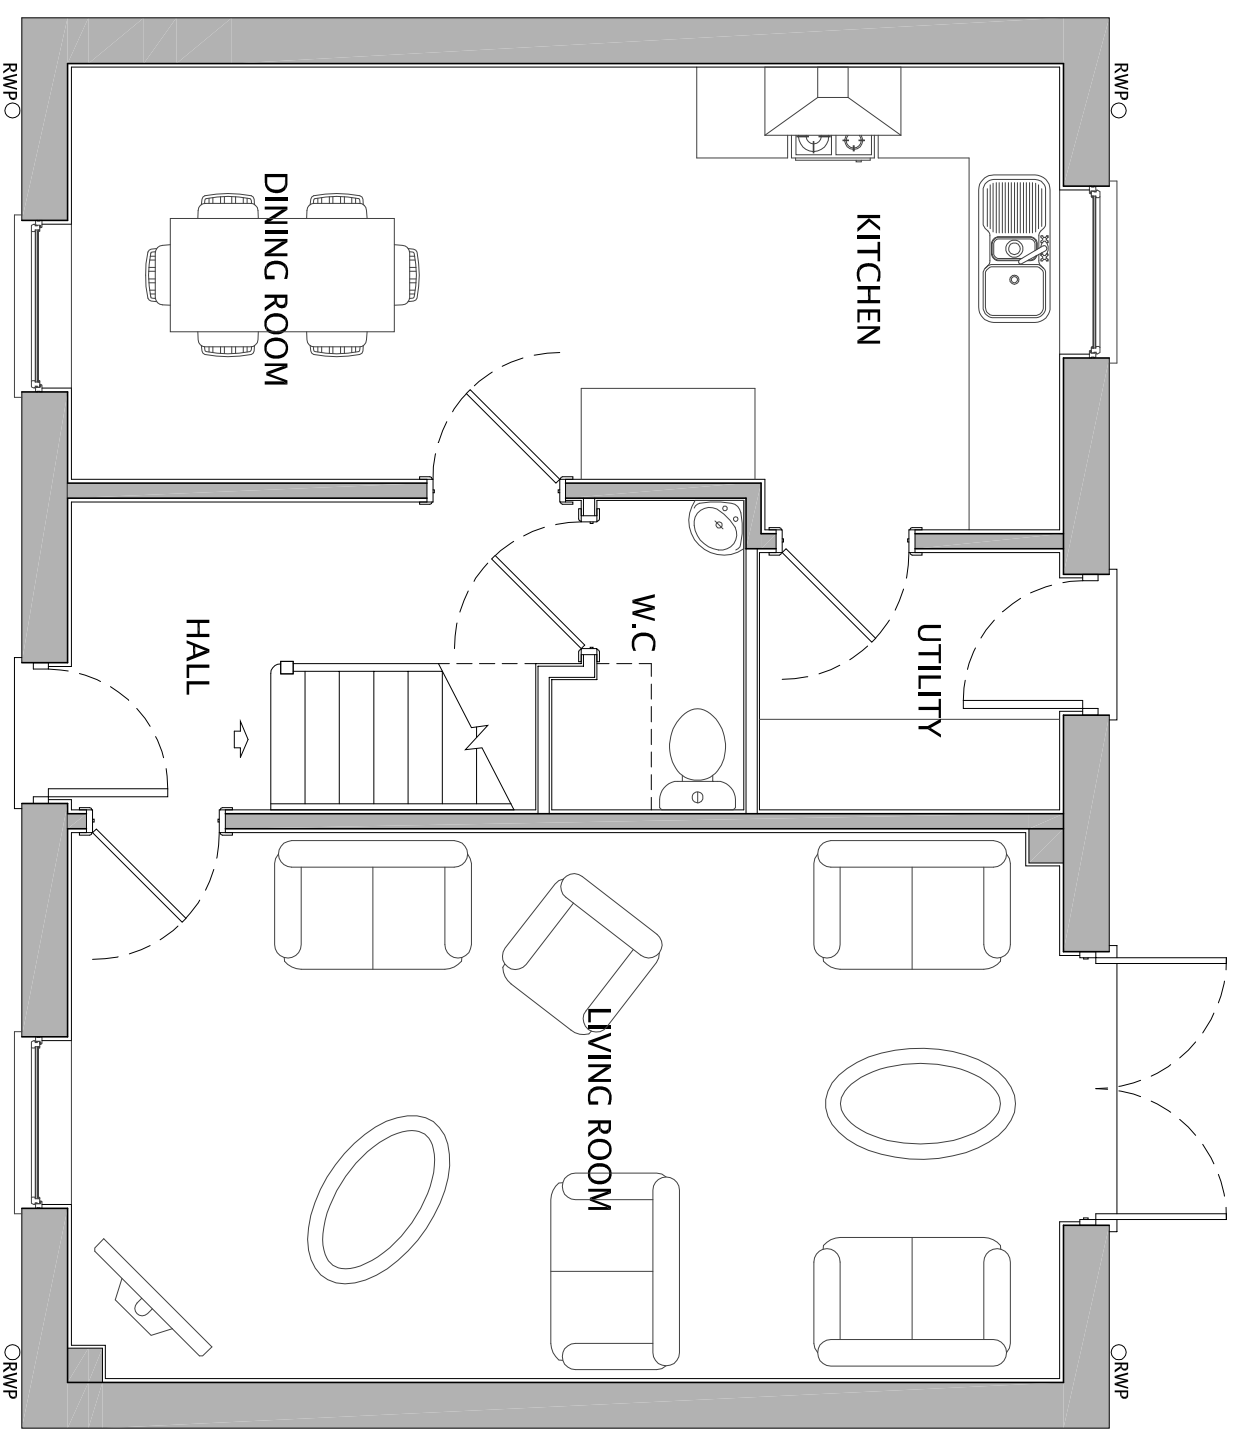


GROUND FLOOR

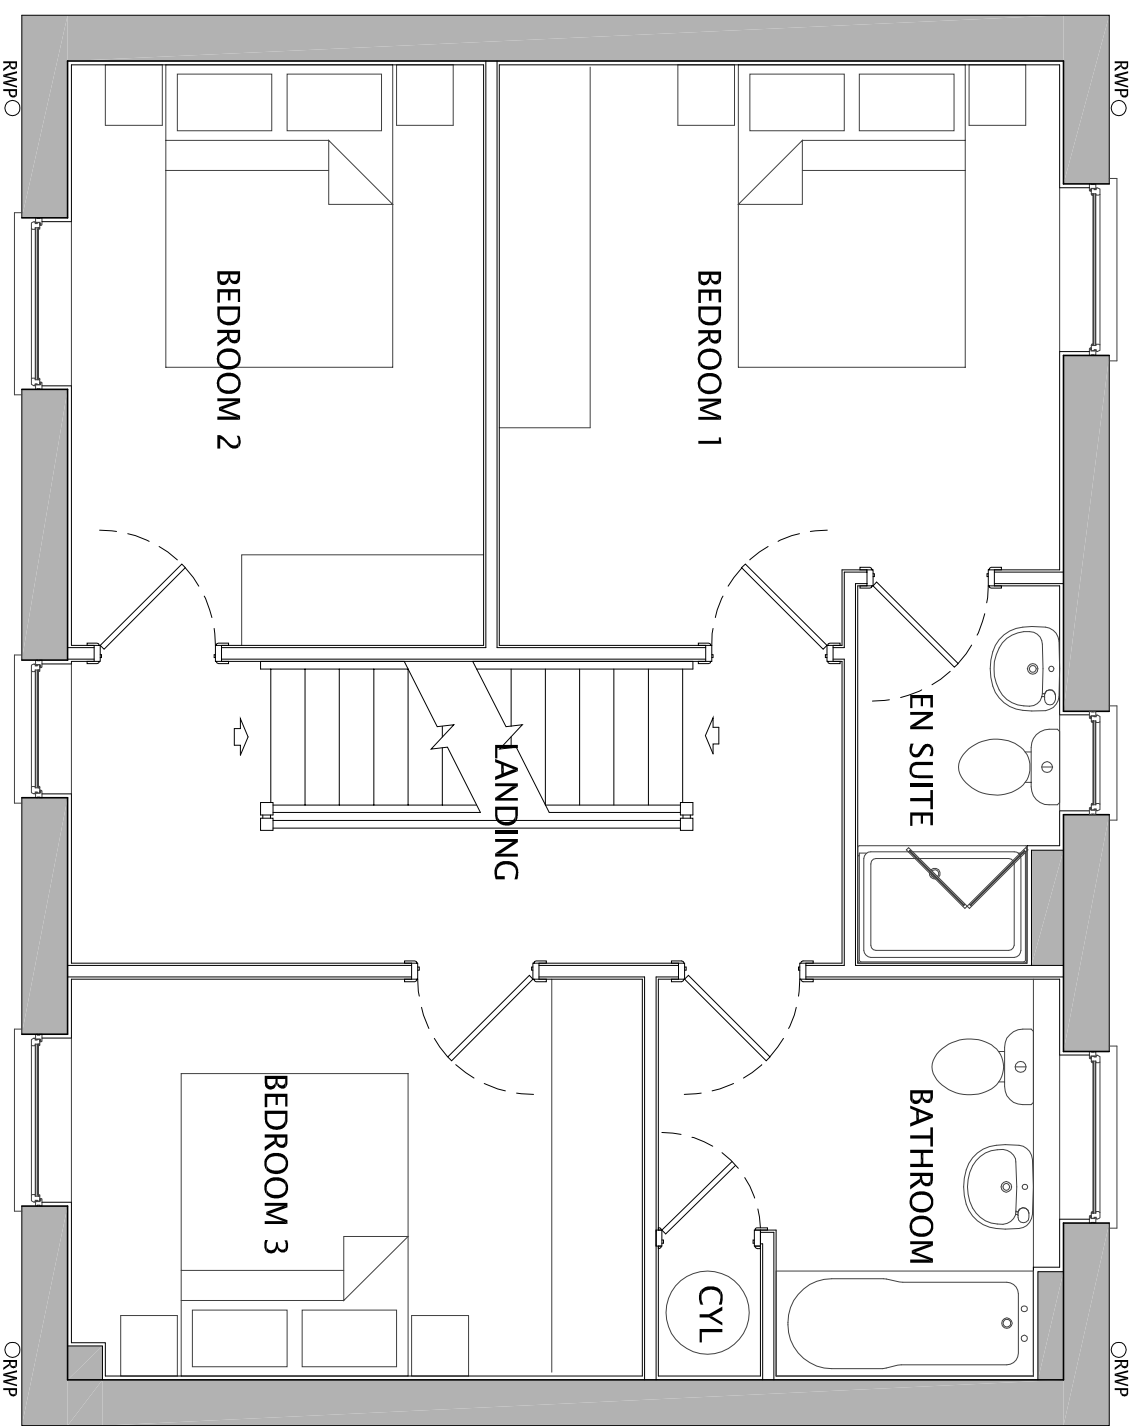

FIRST FLOOR

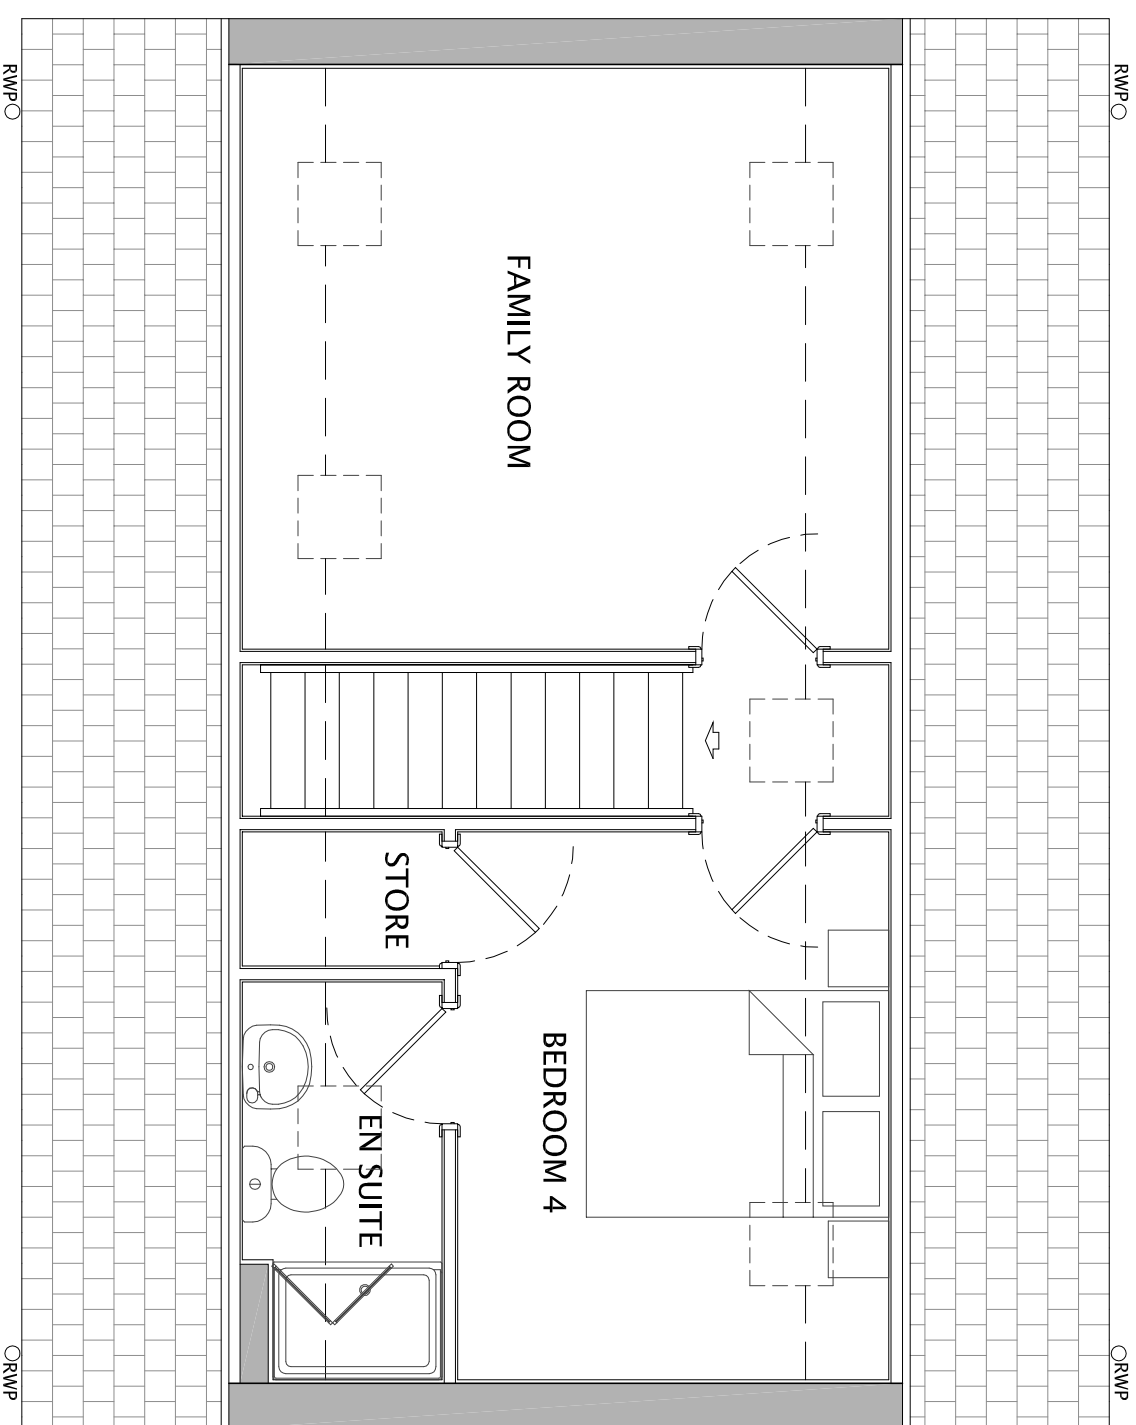

SECOND FLOOR

 

Do not scale of this drawing - Only figures dimensions to be taken from this drawing. Drawings based on Ordnance Survey and/or existing record drawings. Drawings and Drawing content subject to Site Survey, Structural Survey, Site Investigations, Planning and Statutory Requirements and Approval. Authorised reproduction from Ordnance Survey Maps with permission of the Controller of Her Majesty's Stationery Office. Crown Copyright reserved.



CLIENT:
NETHERTON HOMES

DRAWING NUMBER:
P14.4905.15

PROJECT:
PROPOSED RESIDENTIAL DEVELOPMENT,
WEST OF WAKEFIELD ROAD, MAPLEWELL

SCALE @ A1:
1:50

DRAWN:
RUB

DATE:
OCT 15

DRAWING:
KINGSLEY HOUSETYPE (AS)

CHECKED:
RUB

DATE:
OCT 15

PLANNING DRAWING

14 MARIBER COURT / CALDER PARK / WAKEFIELD / WF4 3FL

01924 383322 / www.jpssoc.co.uk / info@jpssoc.co.uk

Preparation is made by the client and is the responsibility of the client.

15 / KINGSLEY HOUSETYPE PLANNING DRAWING (AS)