




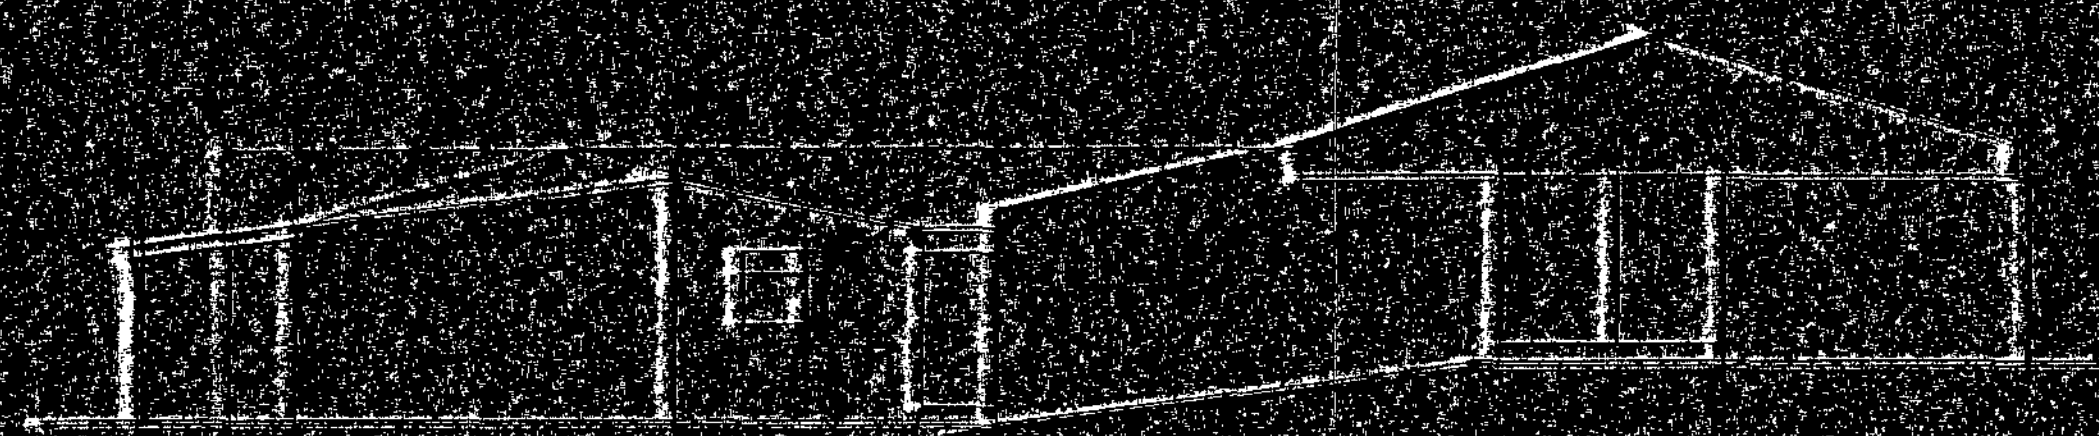


EXISTING FRONT ELEVATION

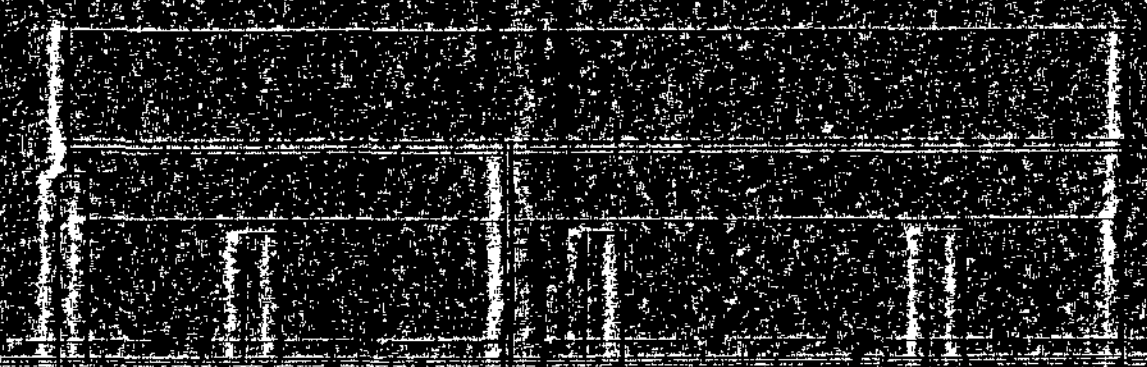

EXISTING SIDE ELEVATION

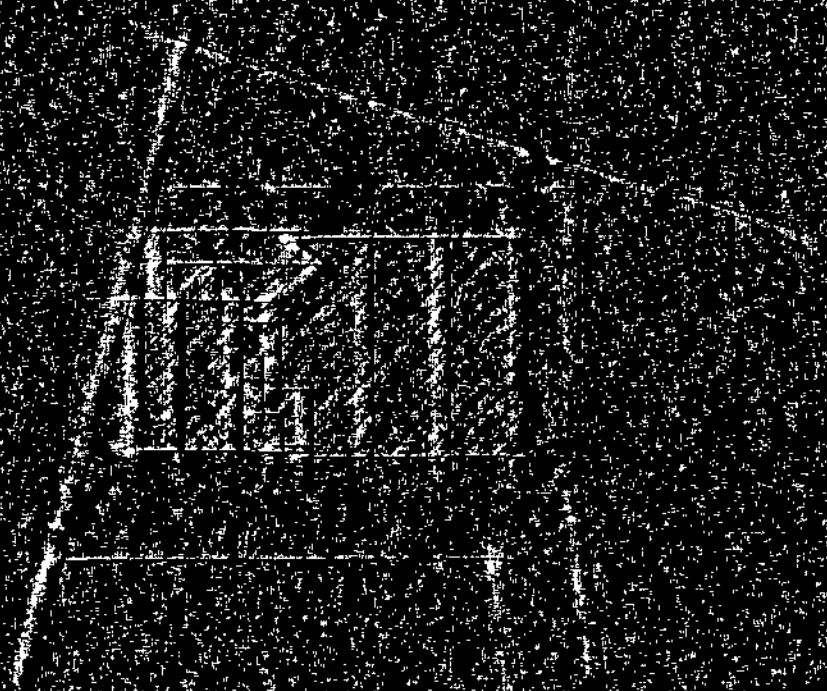

EXISTING BACK ELEVATION

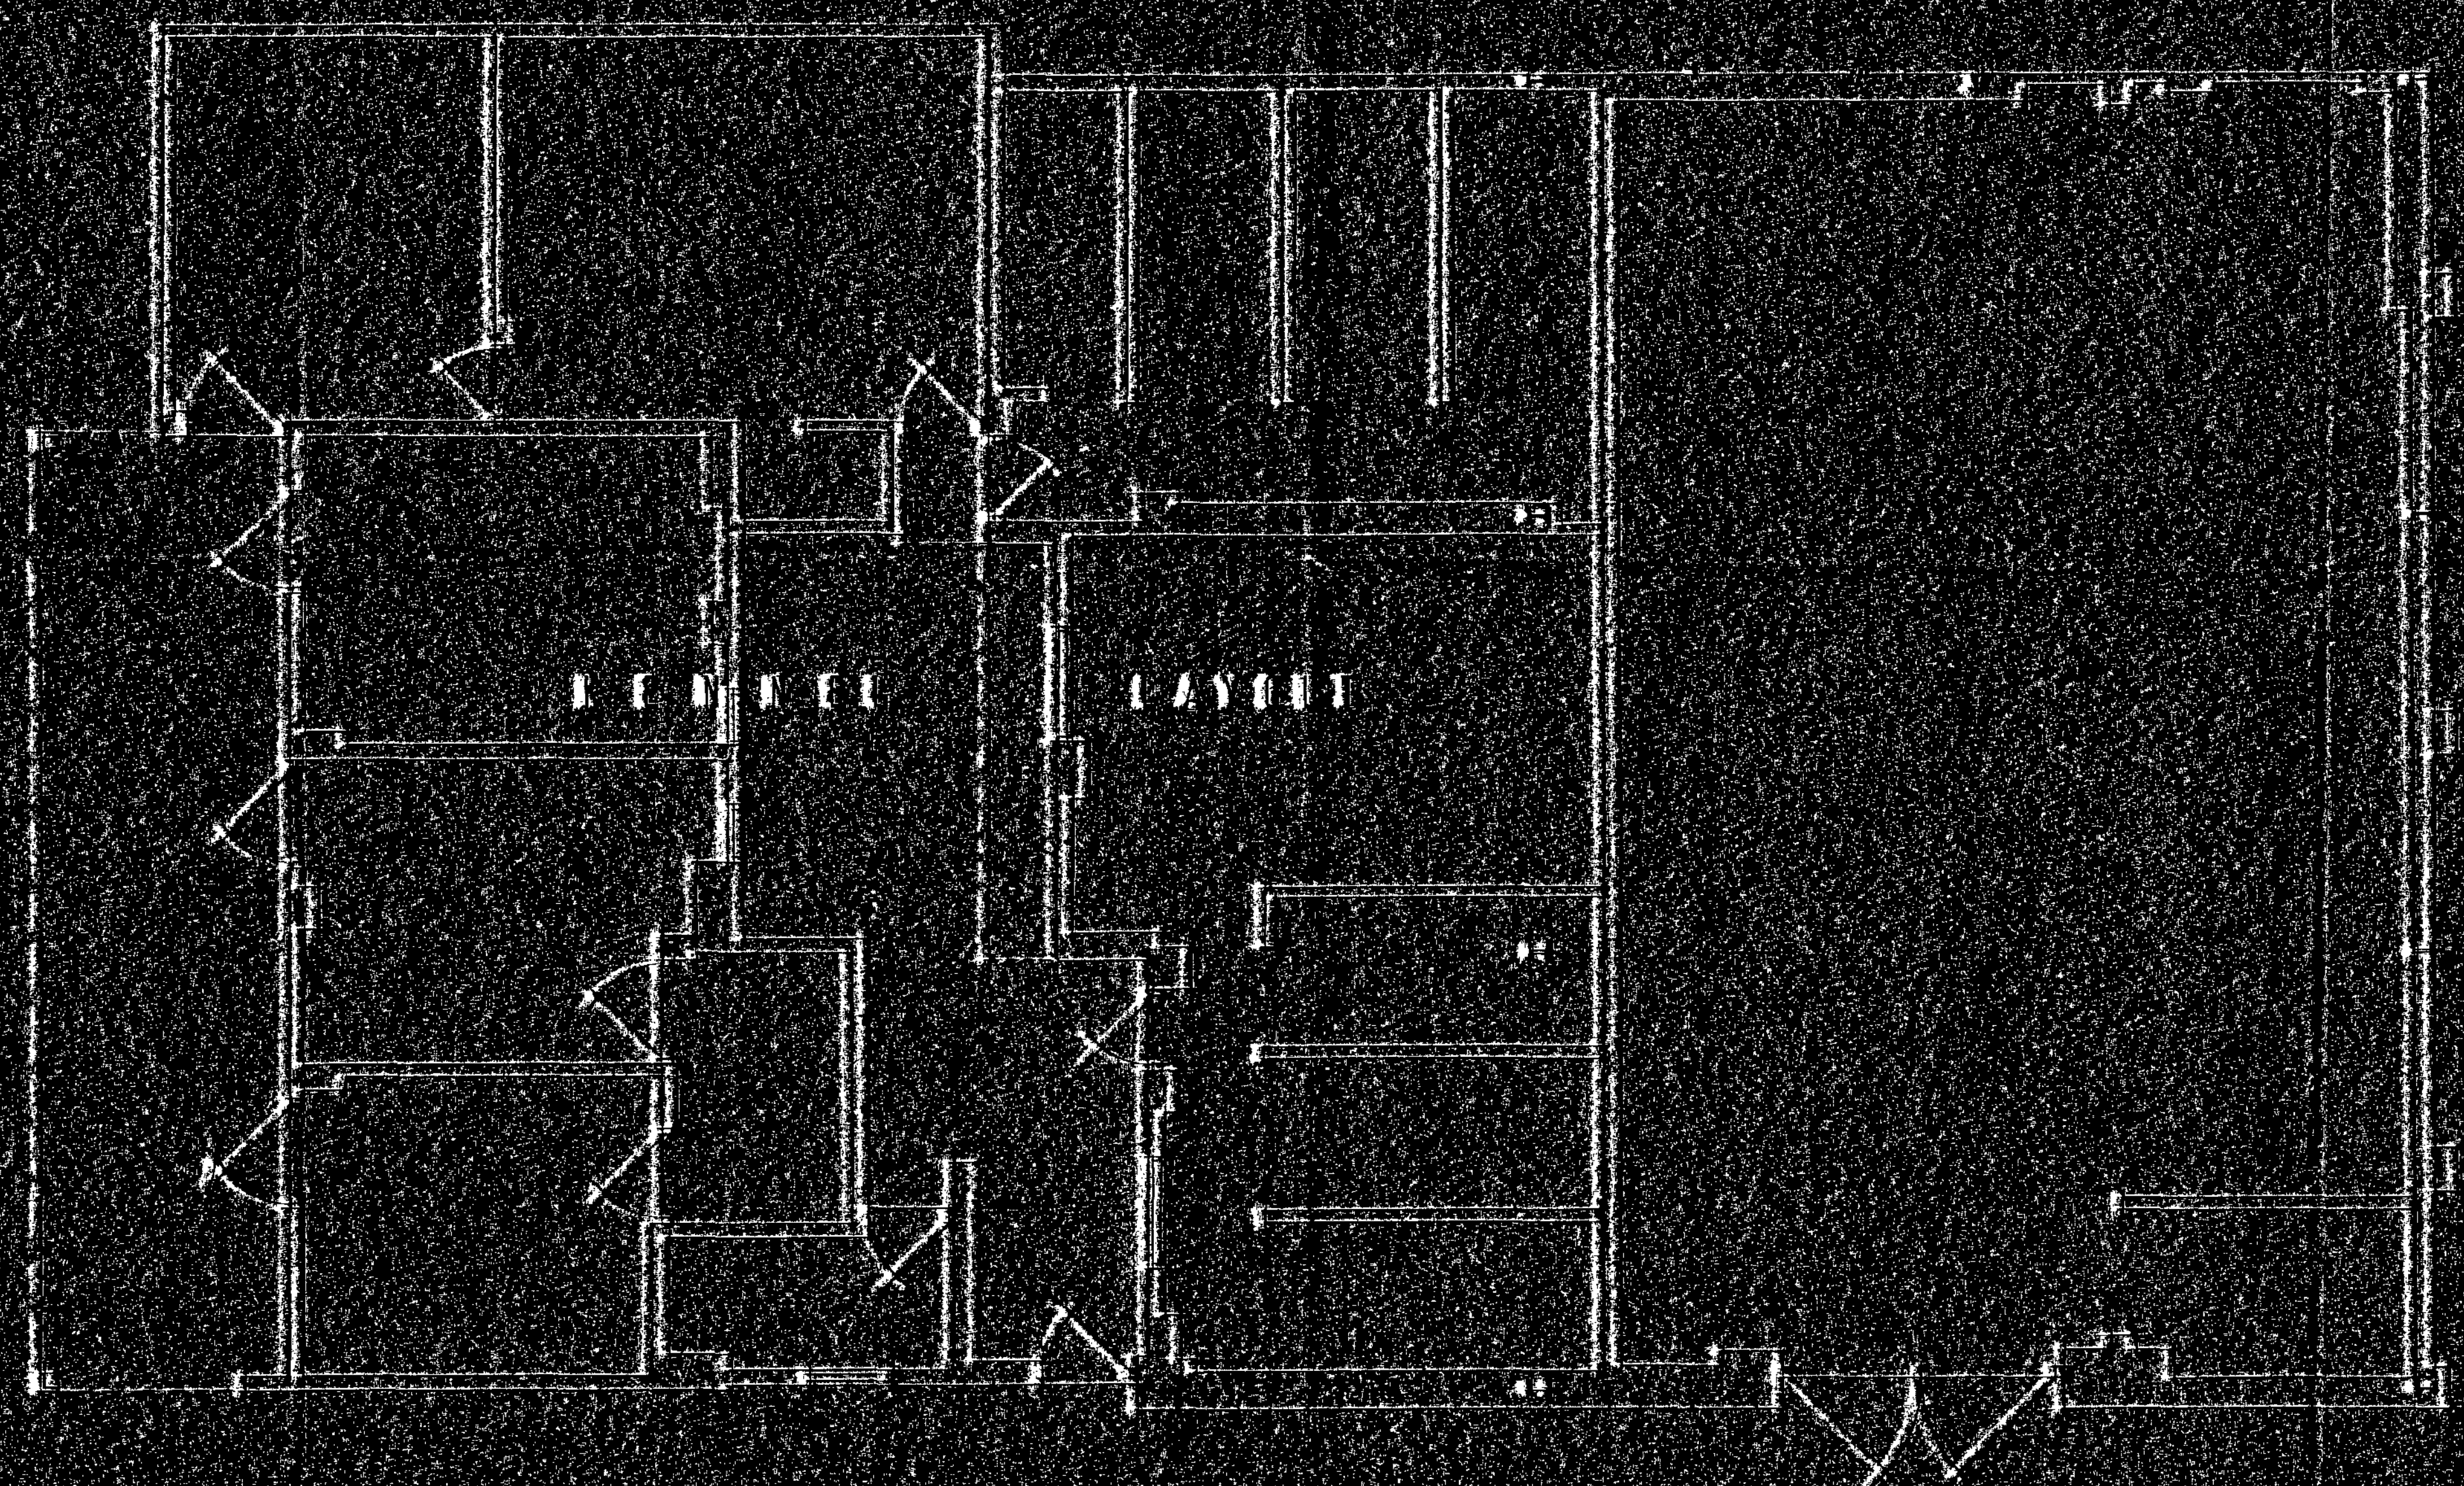


EXISTING FLOOR LAYOUT

NOTES
1. All dimensions are in feet and inches.
2. All work to be done in accordance with the Building Regulations.
Architectural drawing showing a small structure, possibly a shed or outbuilding, with a gabled roof and a chimney.

Architect	CONVERSION
Client	DI. S. M. S. S. S.
Building	EXISTING BUILDING
Scale	1/4" = 1'-0"


IAN WILLIAMS
DESIGN AND BUILD
FAIRFIELDS, CHURCH ROAD,
ALTOFTS, W. YORKS WF6 2NU
Telephone: 01924 893311

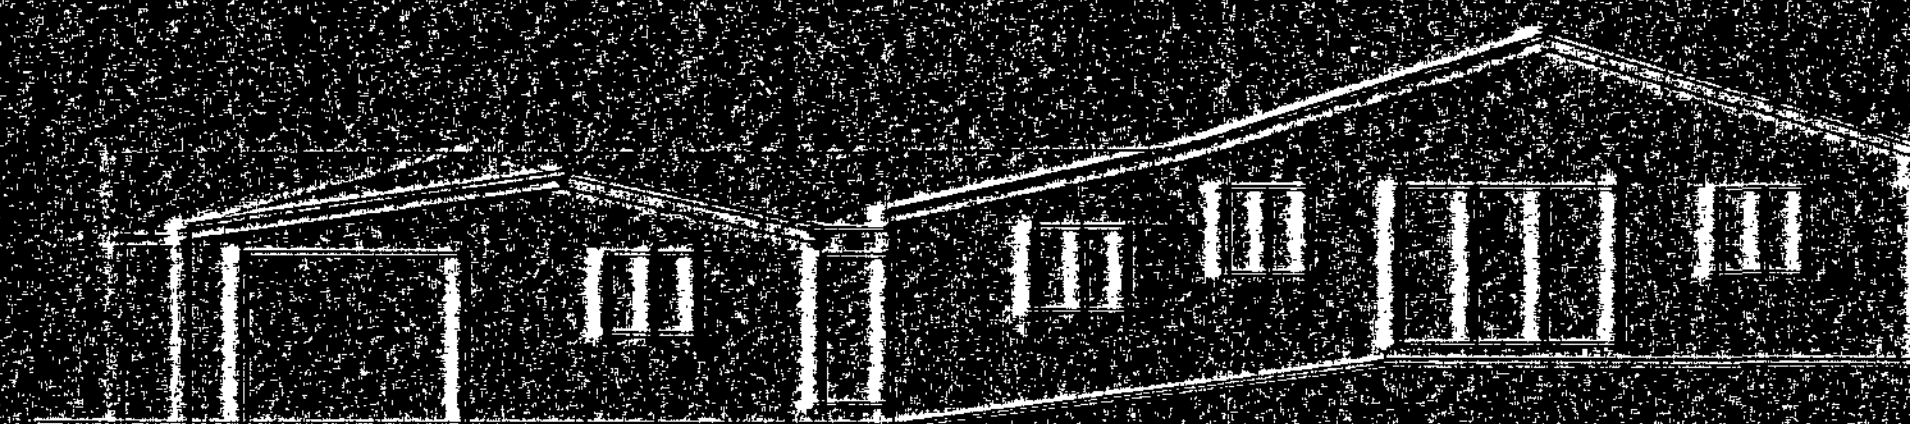


PROPOSED FRONT ELEVATION



PROPOSED SIDE ELEVATION

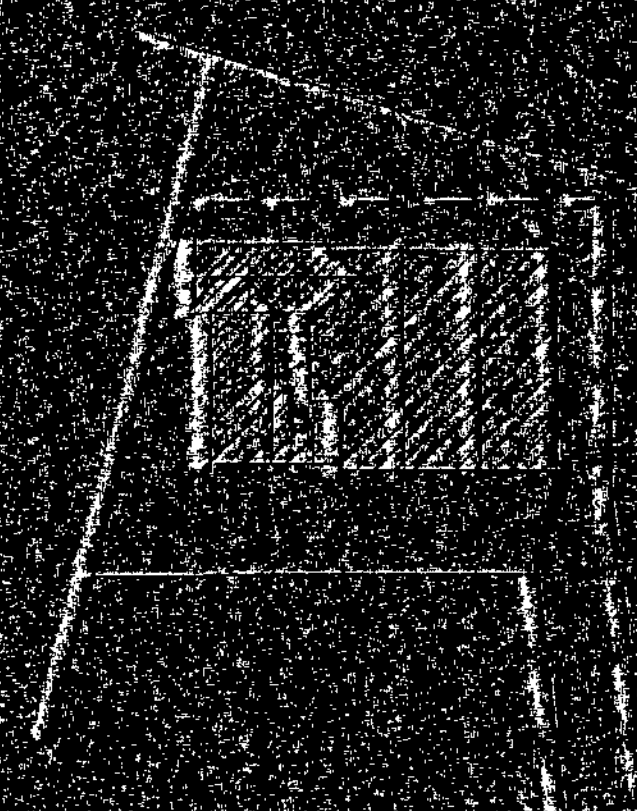

PROPOSED REAR ELEVATION

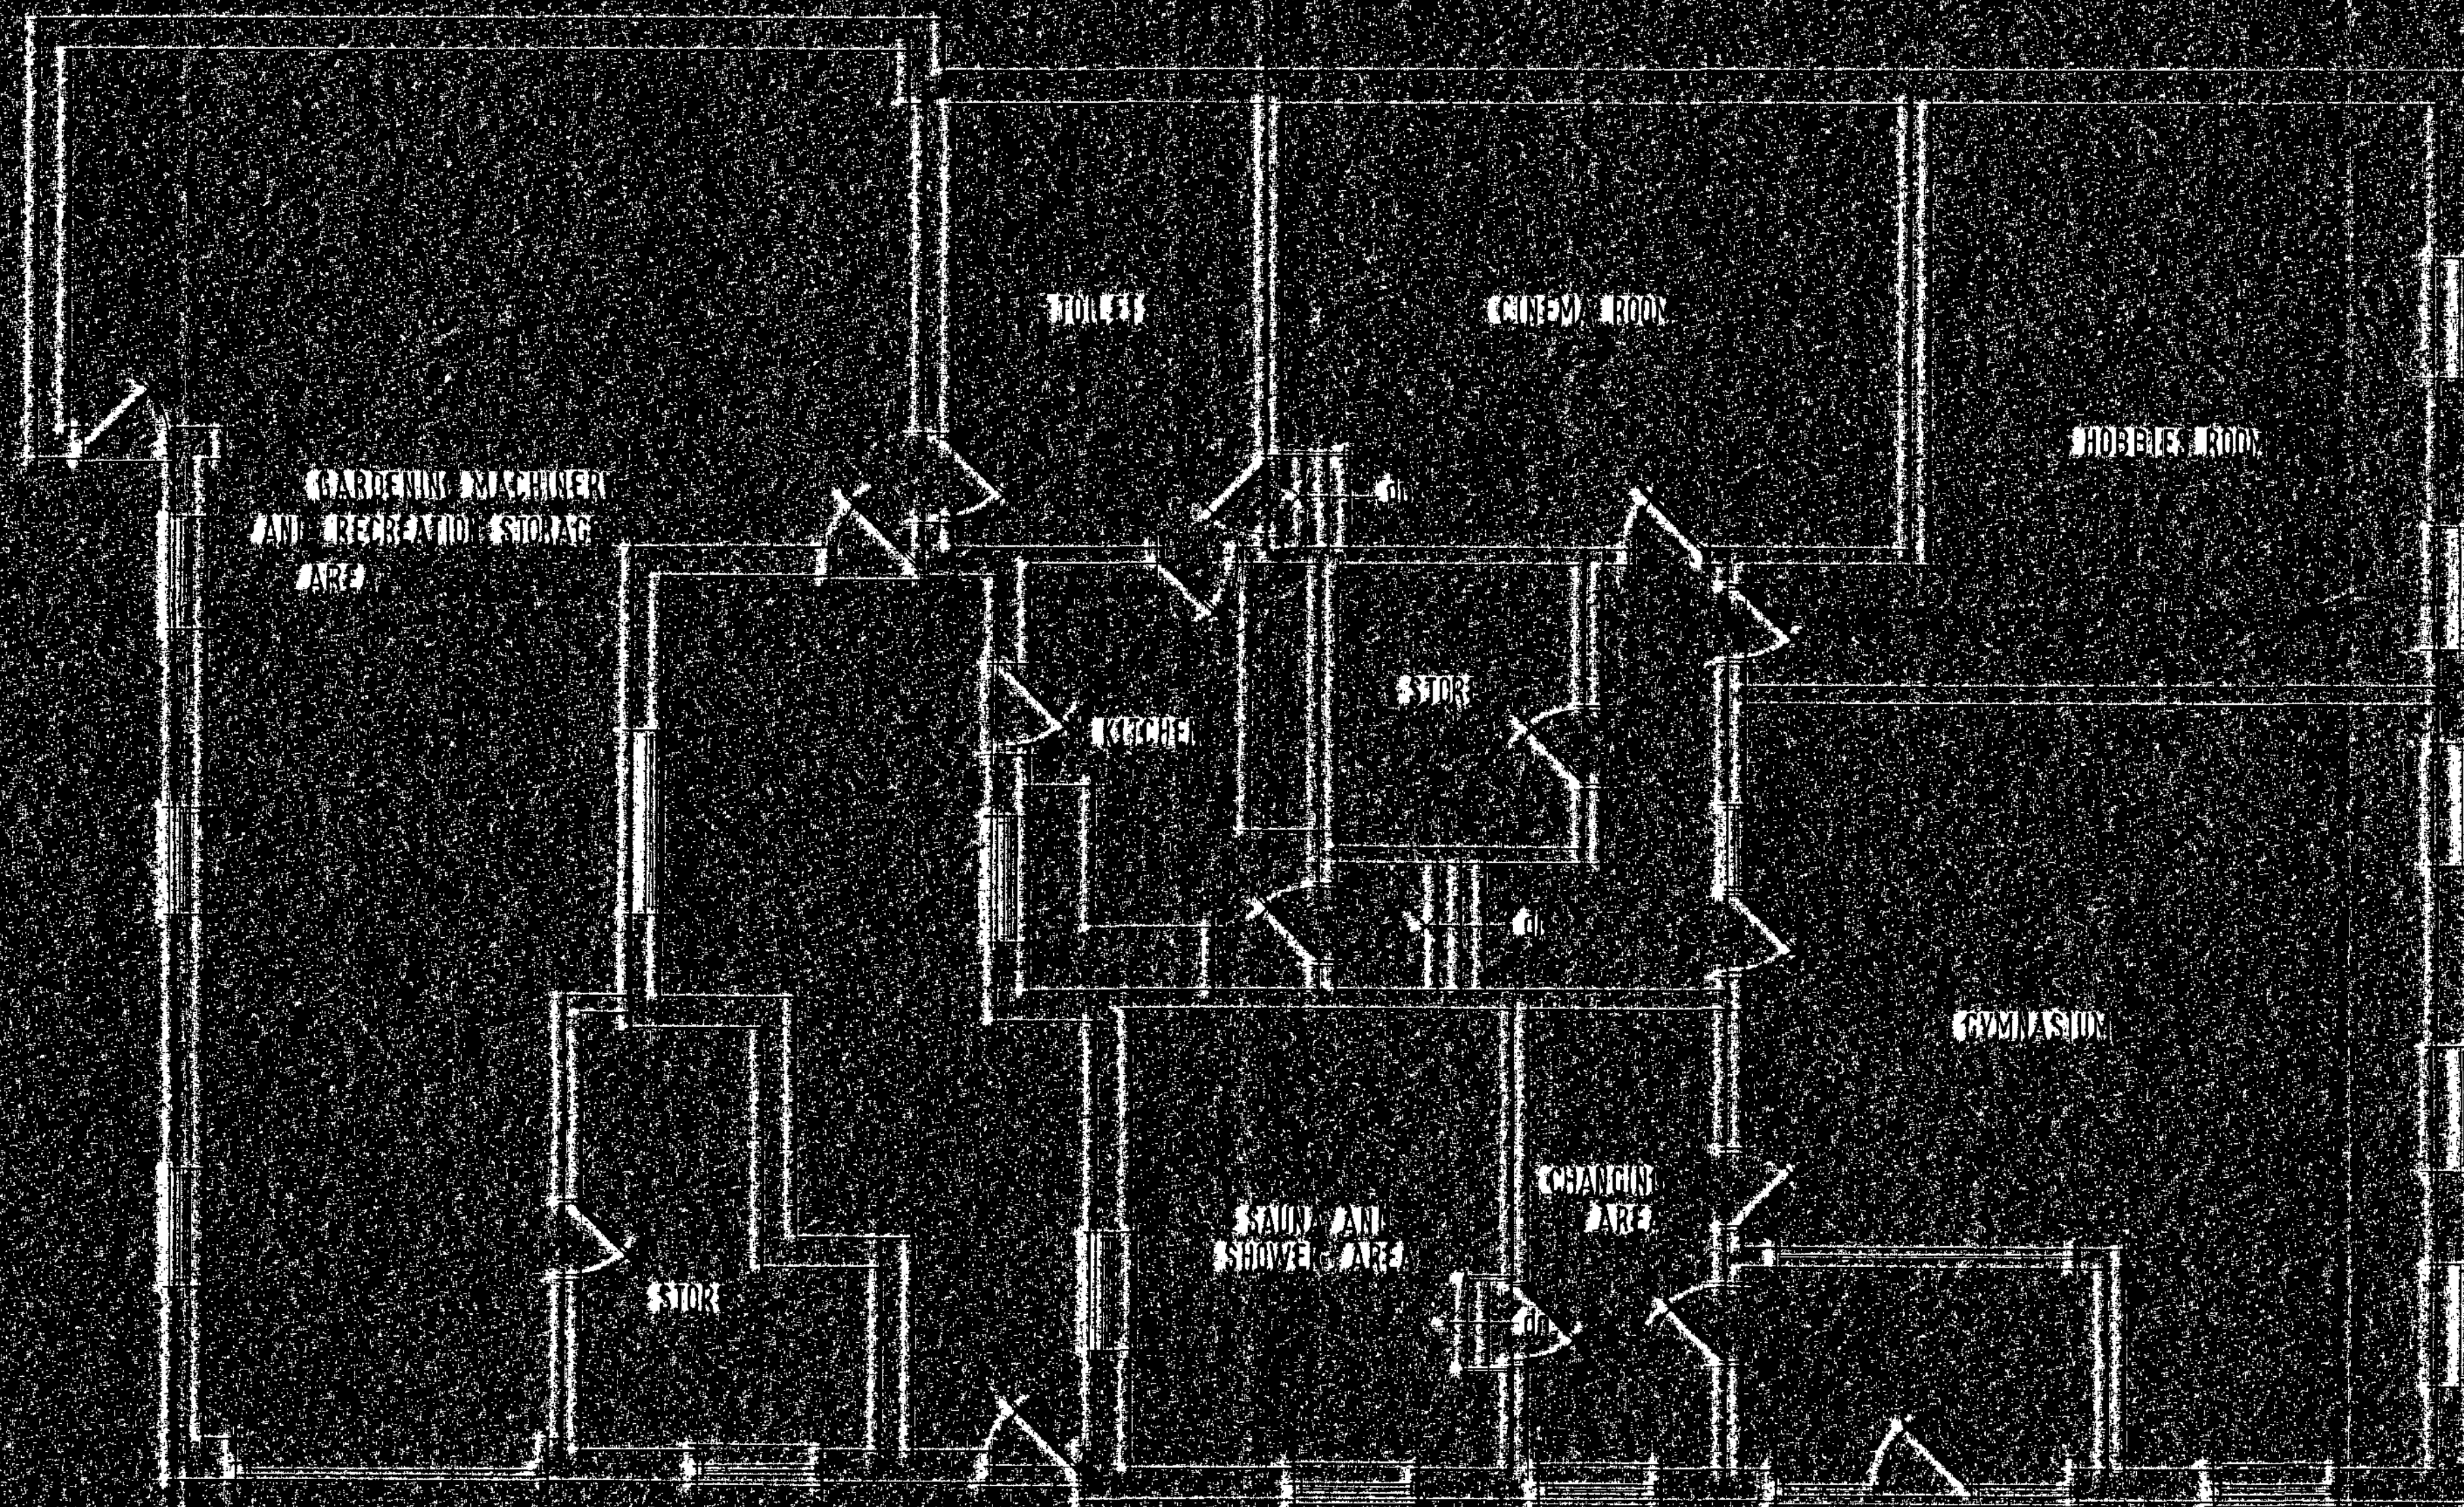

PROPOSED FLOOR LAYOUT

NOTES:
1. The proposed building is to be constructed of brick with a gabled roof.
2. The proposed building is to be constructed of brick with a flat roof.
Architect	IAN WILLIAMS
Client	MR & MRS J. JONES
Project Name	PROPOSED BUILDING
Address	123 MAIN STREET, LONDON

IAN WILLIAMS
DESIGN AND BUILD
FAIRFIELDS, CHURCH ROAD,
ALTOFTS, W. YORKS WF6 2NU
Telephone: 01924 893311

DRG 01/01/01