



Rev	Date	By	Description
A	27.07.2017	VY	Tender Issue
B	18/09/2017	JC	Desk Type Change / General Clarification Issue.
C	20/10/2017	VF	Canopy signage added
D	01/11/2017	AH	GF MEC Door note revised
E	07/02/2018	VF	Planning issue

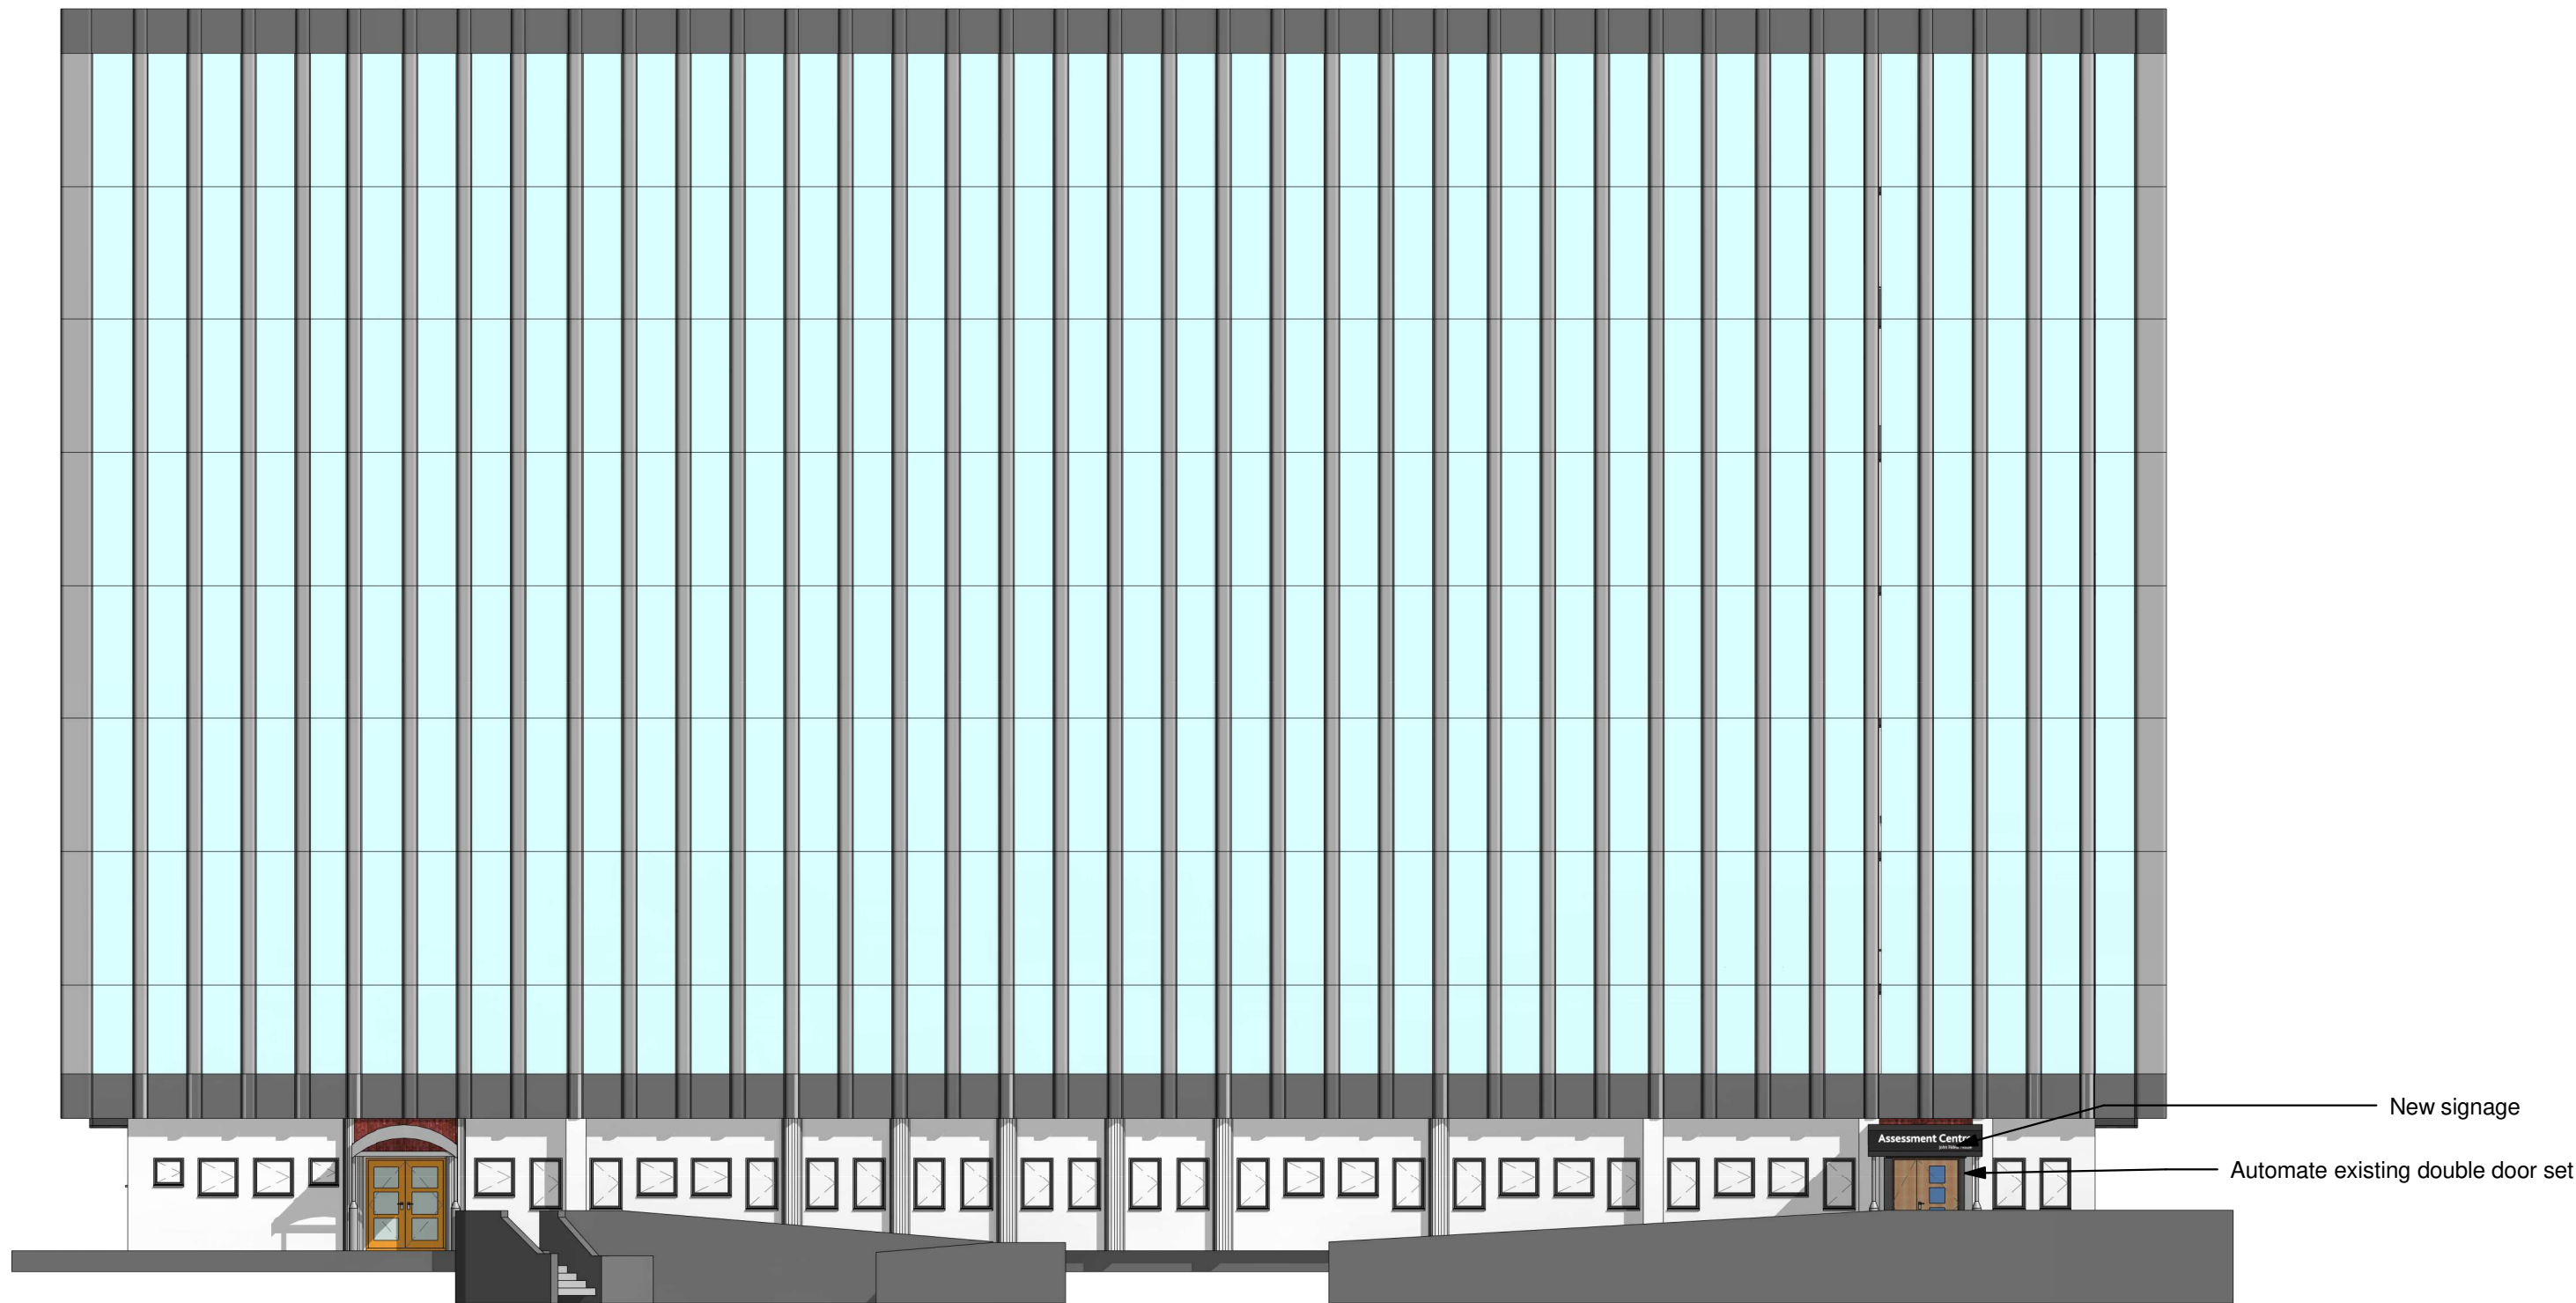

1 Proposed Front Elevation
1 : 150

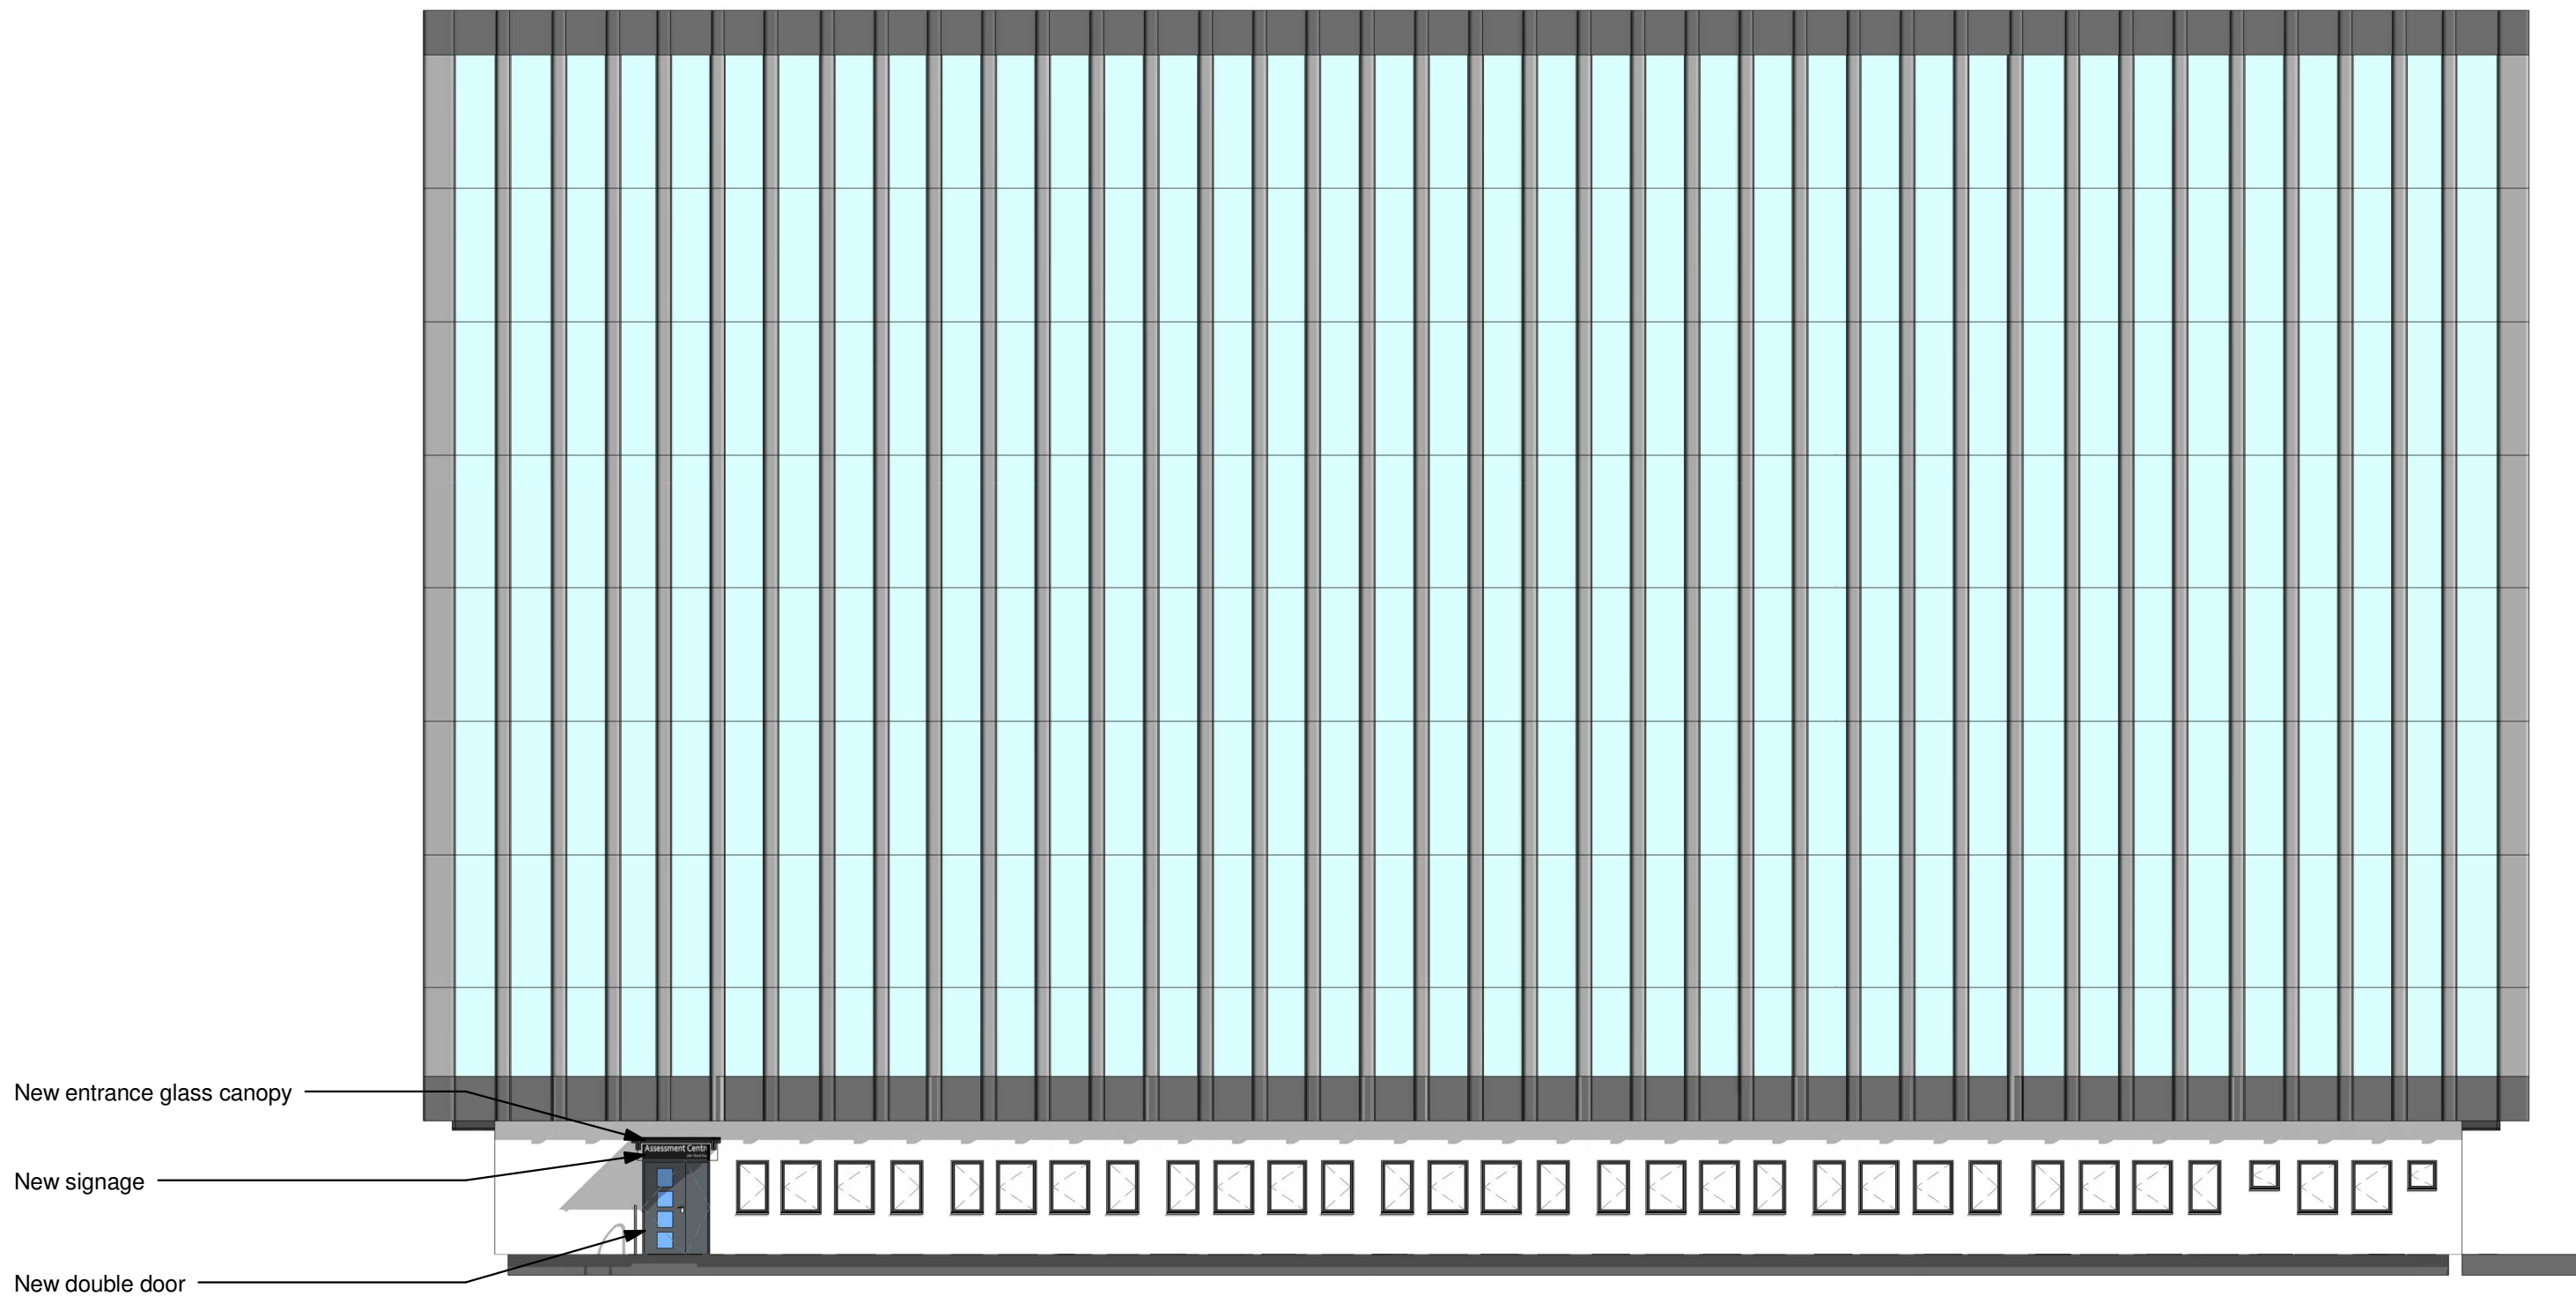

2 Proposed Rear Elevation
1 : 150



Stephen George
+ Partners LLP
Architects + Masterplanners
33 Park Place
Leeds LS1 2RY
t: +44 (0)113 246 7969
www.stephengeorge.co.uk

Barnsley, John Rideal House

Proposed Elevations

CDE Reference: PRJ-SGP-ZN-B036-E			
Drawing Status:	Planning		
Model Reference:	16-265		
Drawn:	ADH / VKY		
Team:	Leeds		
Date:	12.07.2017		
Scale:	1 : 150@A1		
Project:	Dwg no:	Status:	Rev:
16-265	B036		E