


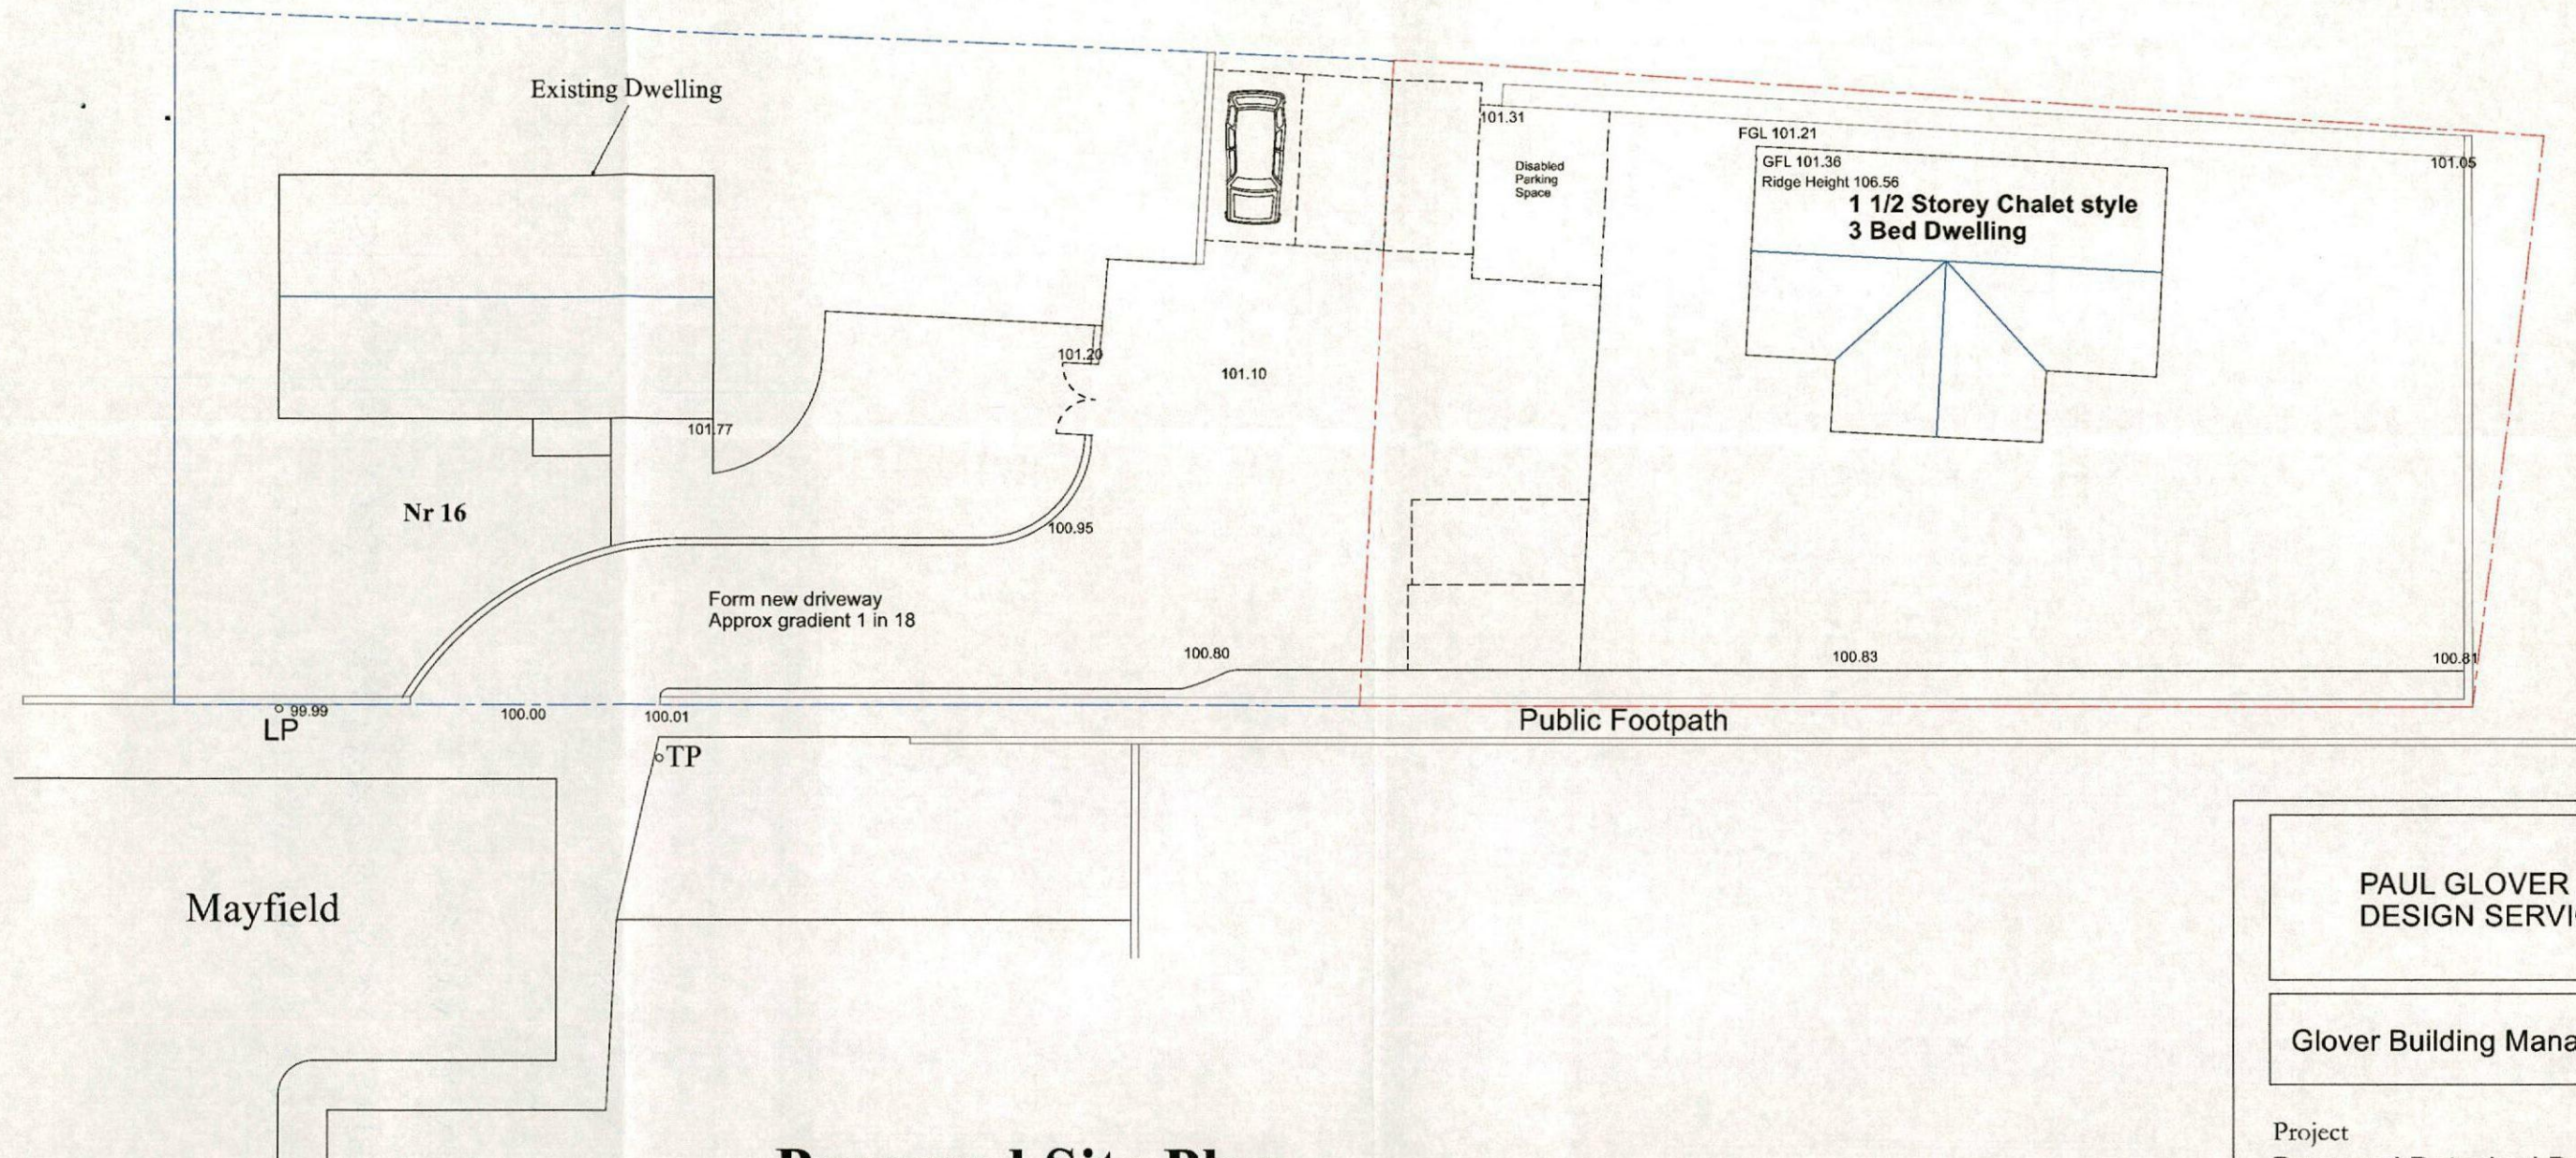

Proposed Site Plan

Scale 1:200

Boundary shown in red indicates extent of site for which residential Outline Planning Permission is being sought

The site would be accessed by a new shared private drive with a widened access in the same position as the current access to Nr 16

PAUL GLOVER
DESIGN SERVICES

Glover Building Management

Project
Proposed Detached Dwelling
16 Mayfield
Monk Bretton
Barnsley S71 2DB
Outline Proposal
Proposed Block Plan

Client
Mr S Jones
Drawing No.
PG 149-2


Date
June 2014
Drawn by
P Glover

Scale
1:200
Checked by

Page Size - A3

4000mm

6 Beaulieu Close, Mapplwell, Barnsley
Tel 01226 387491 Mob 07730258347
Email paulglover555@btinternet.com

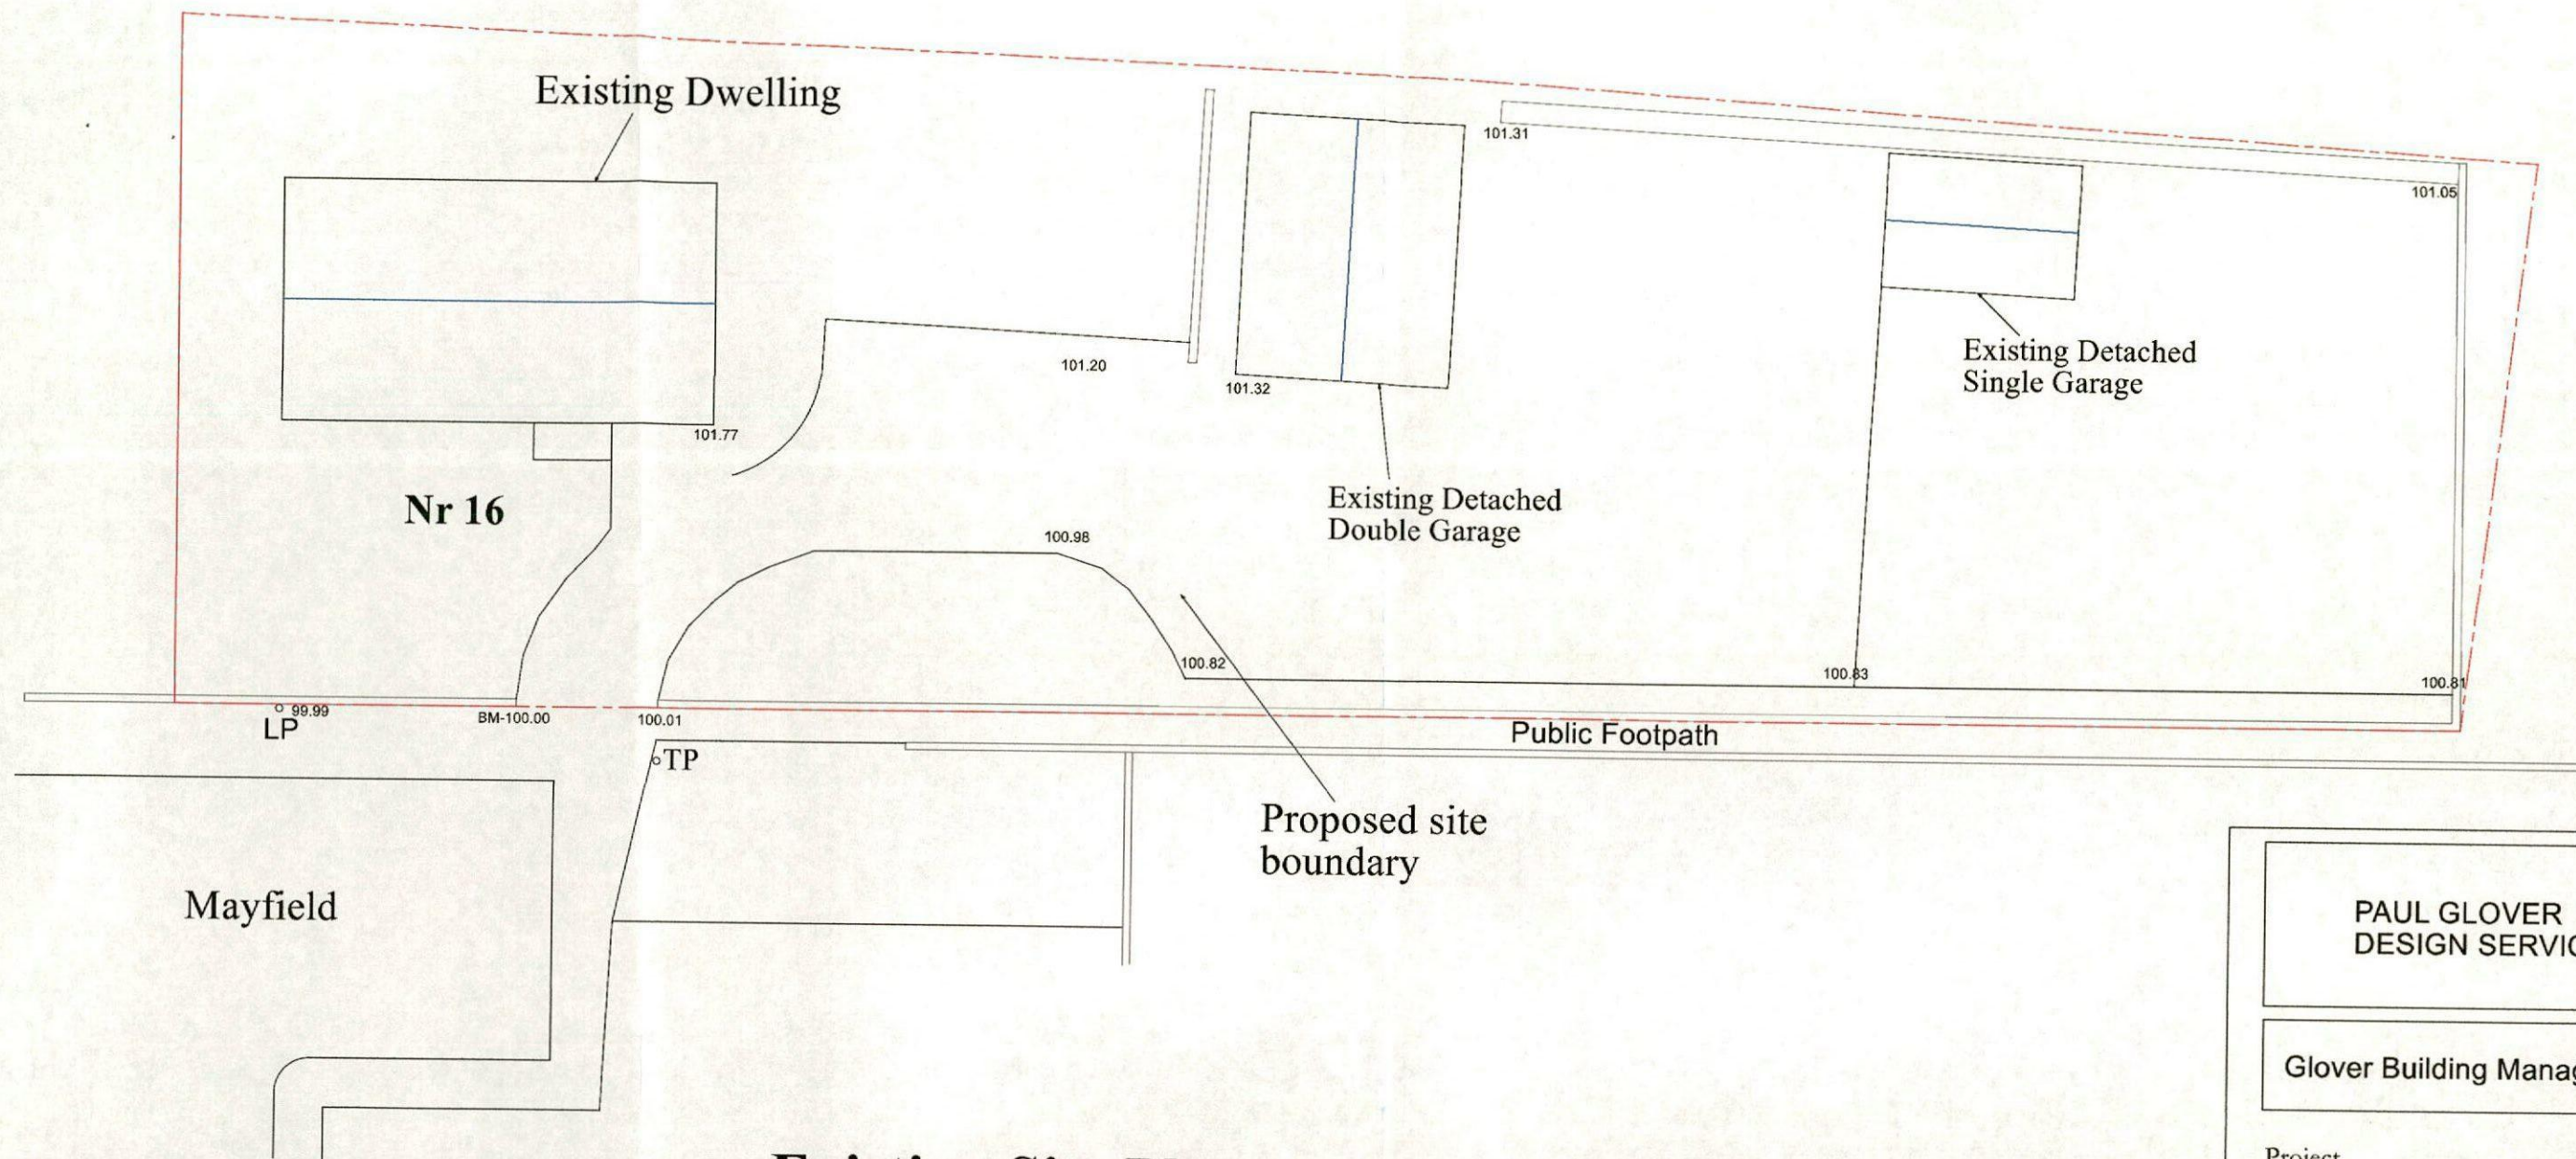

Existing Site Plan

Scale 1:200

Property boundary shown in red.

PAUL GLOVER
DESIGN SERVICES

Glover Building Management

Project
Proposed Detached Dwelling
16 Mayfield
Monk Bretton
Barnsley S71 2DB
Outline Proposal
Existing Block Plan

Client
Mr S Jones
Drawing No.
PG 148-1

Date
April 2014
Drawn by
P Glover

Scale
1:200
Checked by

Page Size - A3

4000mm

6 Beaulieu Close, Mappillwell, Barnsley
Tel 01226 387491 Mob 07730258347
Email paulglover555@btinternet.com