



Drawing No.	Rev No.
MVW001 -003	

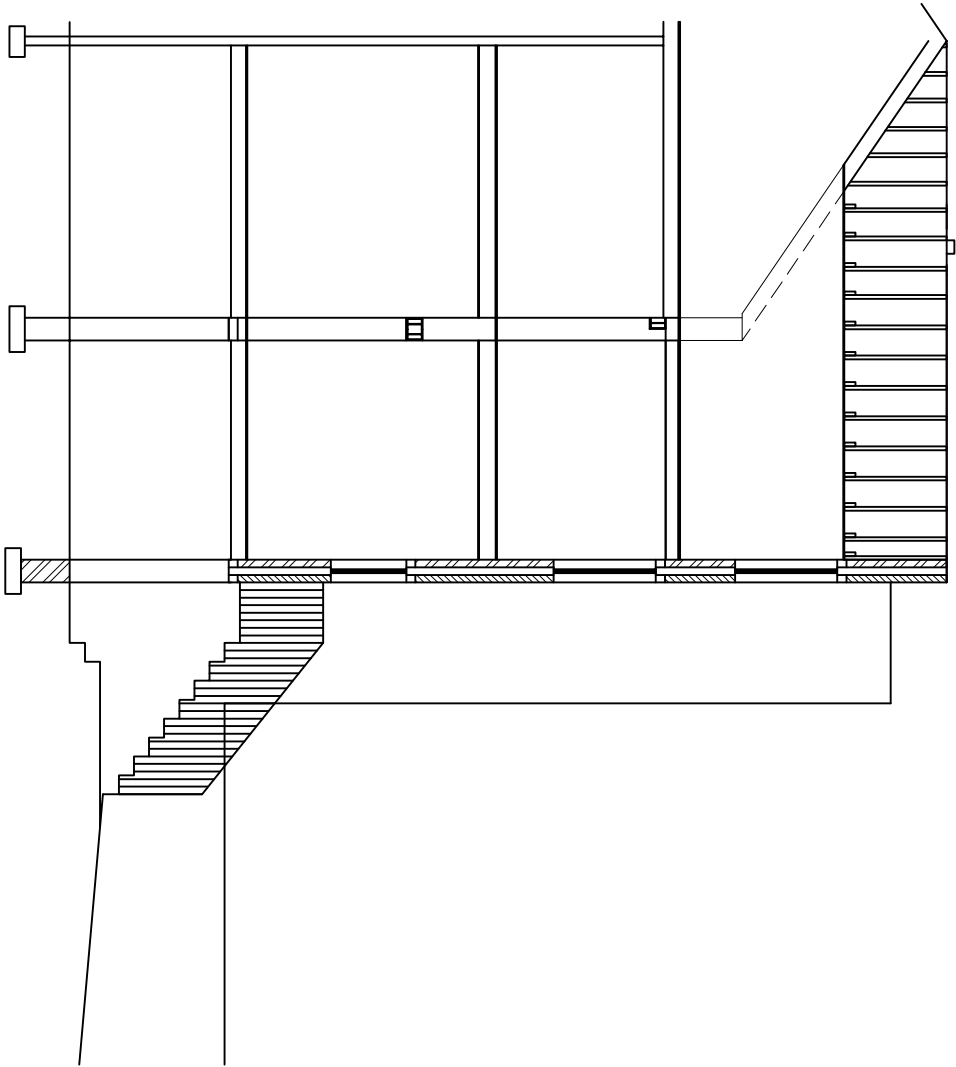

SECTION A-A
SCALE 1:100 AT A3

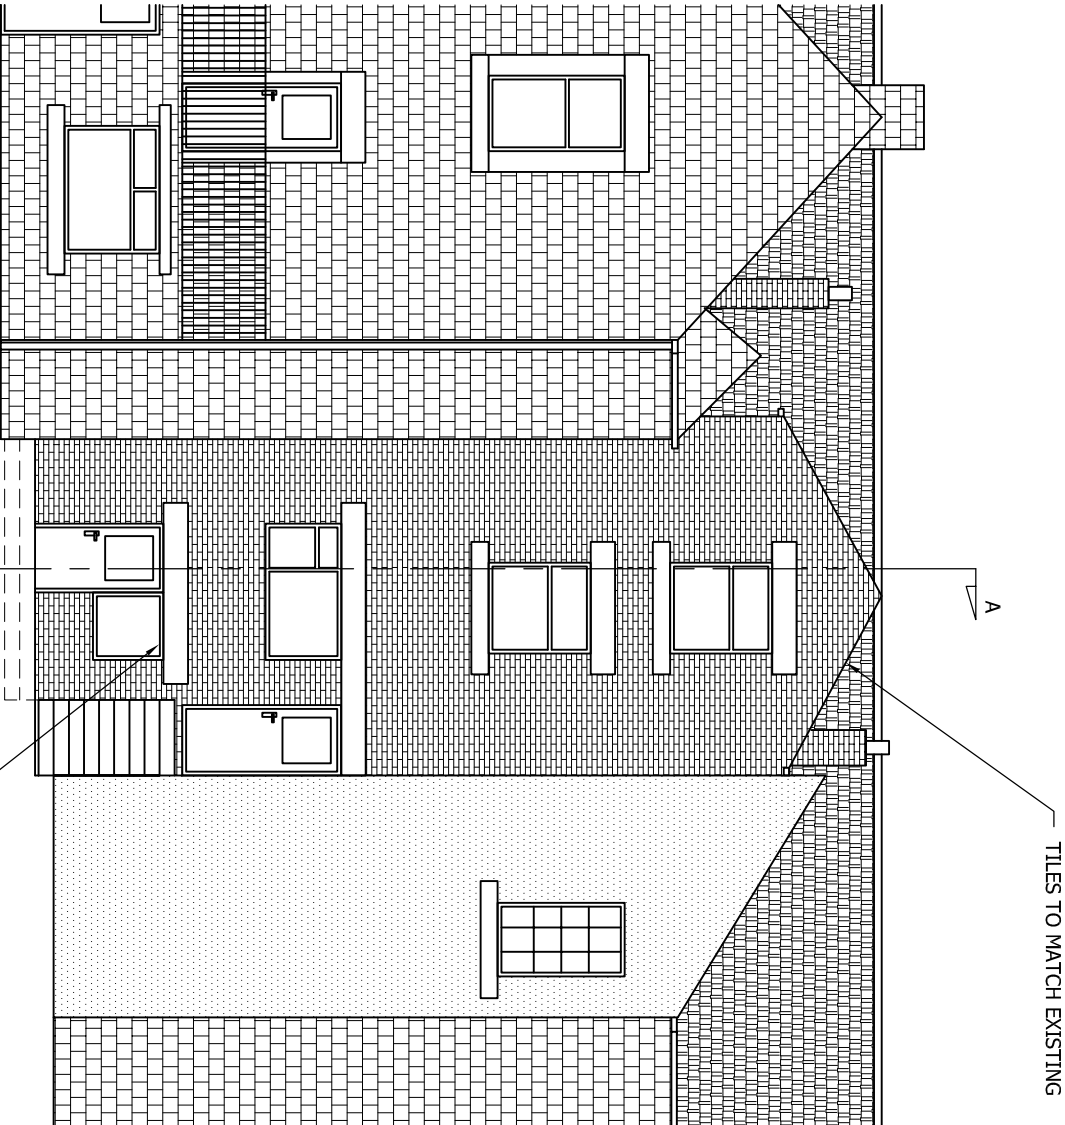

PROPOSED REAR ELEVATION
SCALE 1:100 AT A3

DO NOT SCALE: Contractor to check all dimensions and report any omissions or errors

NOTES

Rev	Description	By	CHK	App	Date
-----	-------------	----	-----	-----	------

JRB DESIGNS LTD
1 Saville Road
Cudworth
Barnsley
S72 8LT
Tel: 01226 383542
Fax: 01226 380078
Mob: 07970 541192
Email: joinie@jrbdesigns.co.uk

This drawing is copyright. © Jrbdesigns Ltd.

Client

MRS V WINFIELD

Drawing Title

PROPOSED ELEVATIONS

Address

121 DODWORTH ROAD
BARNSLEY
S70 6HL

Project Title:

PROPOSED FOUR STOREY
REAR EXTENSION

Purpose of Issue:

CONSTRUCTION

Drawing Status

FIRST ISSUE

Scale at A3 AS SHOWN	Drawn By JRB	Date 31/03/2014	
Checked By	Date 31/03/2014	Approved By	Date 31/03/2014
Project No. MVW001	Drawing No. 003	Revision -	

APPROVAL ☒ INFORMATION ☐ TENDER ☐ CONTRACT ☐ CONSTRUCTION ☐