

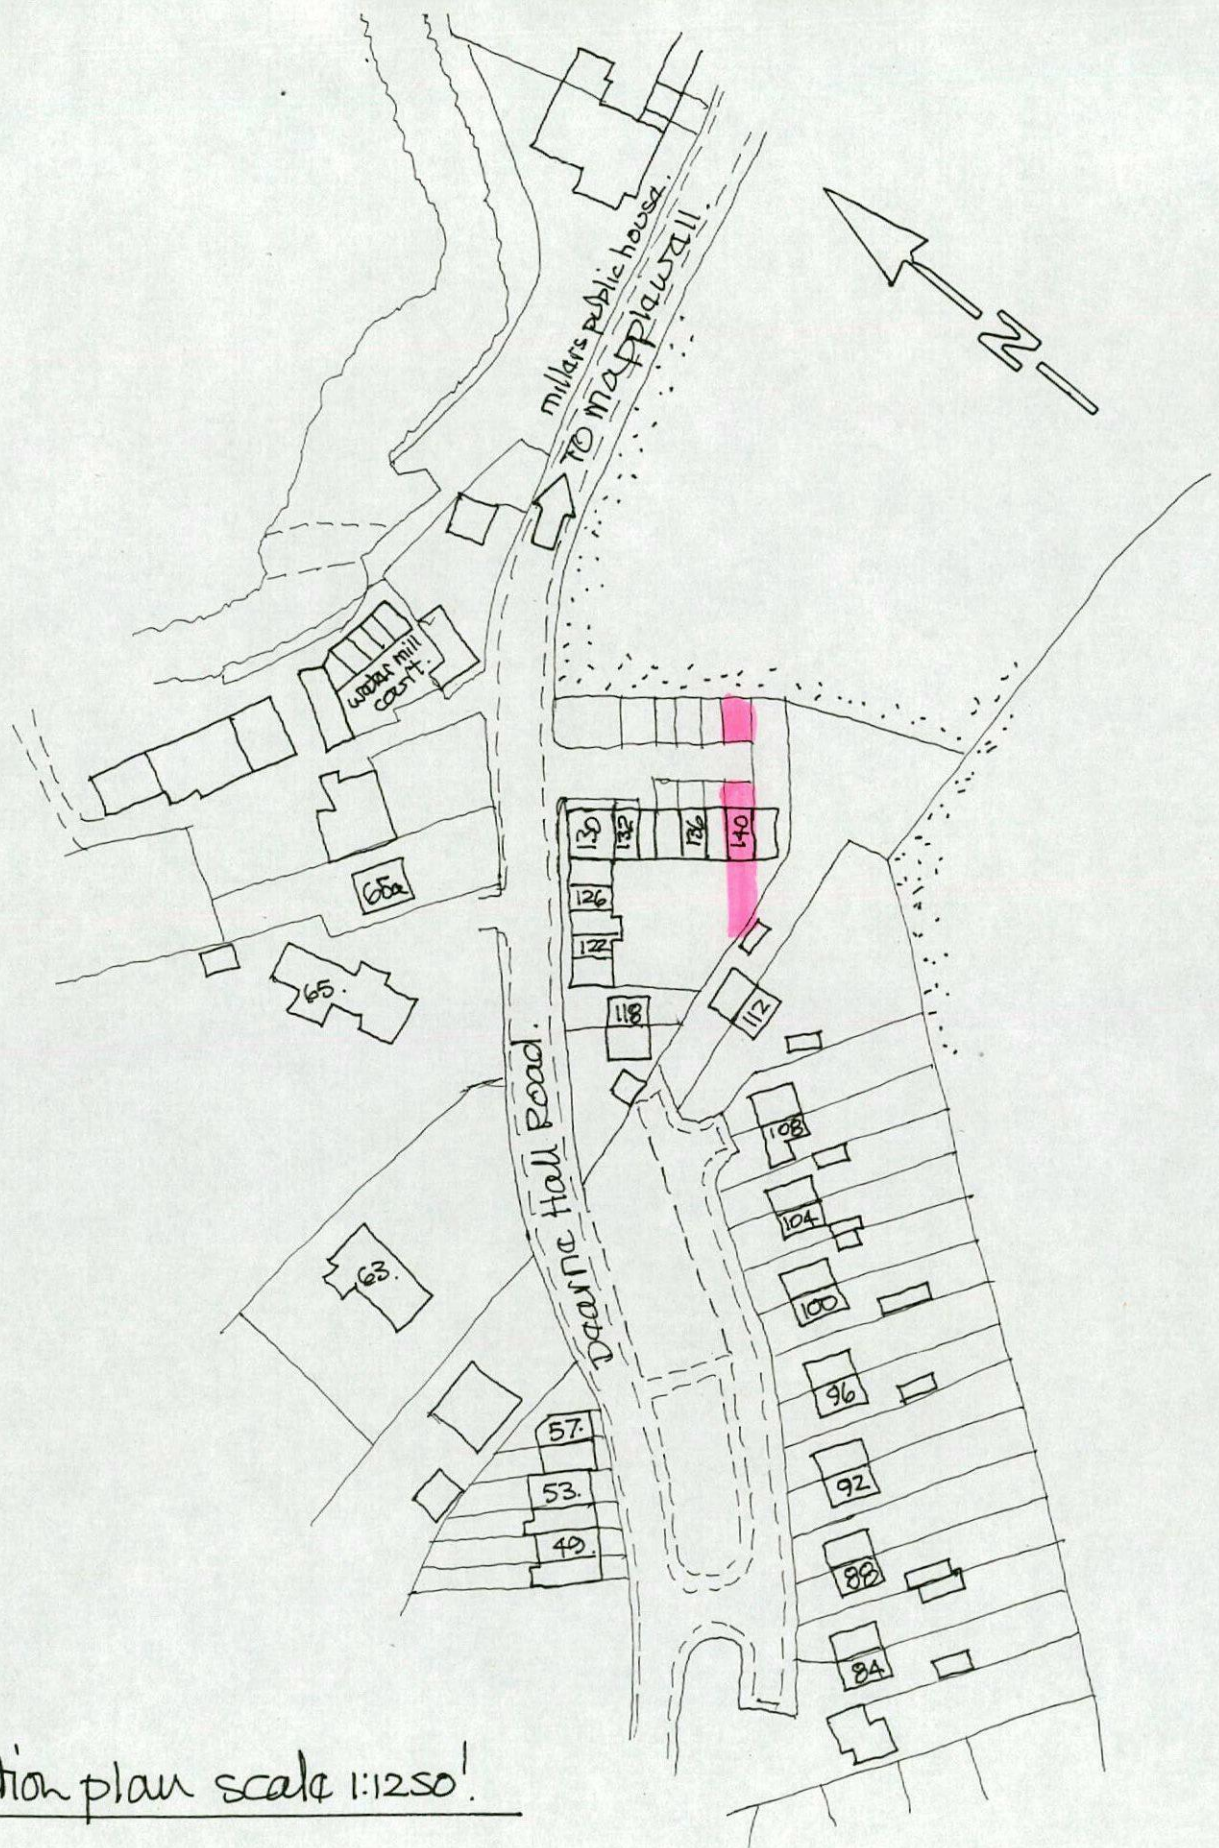
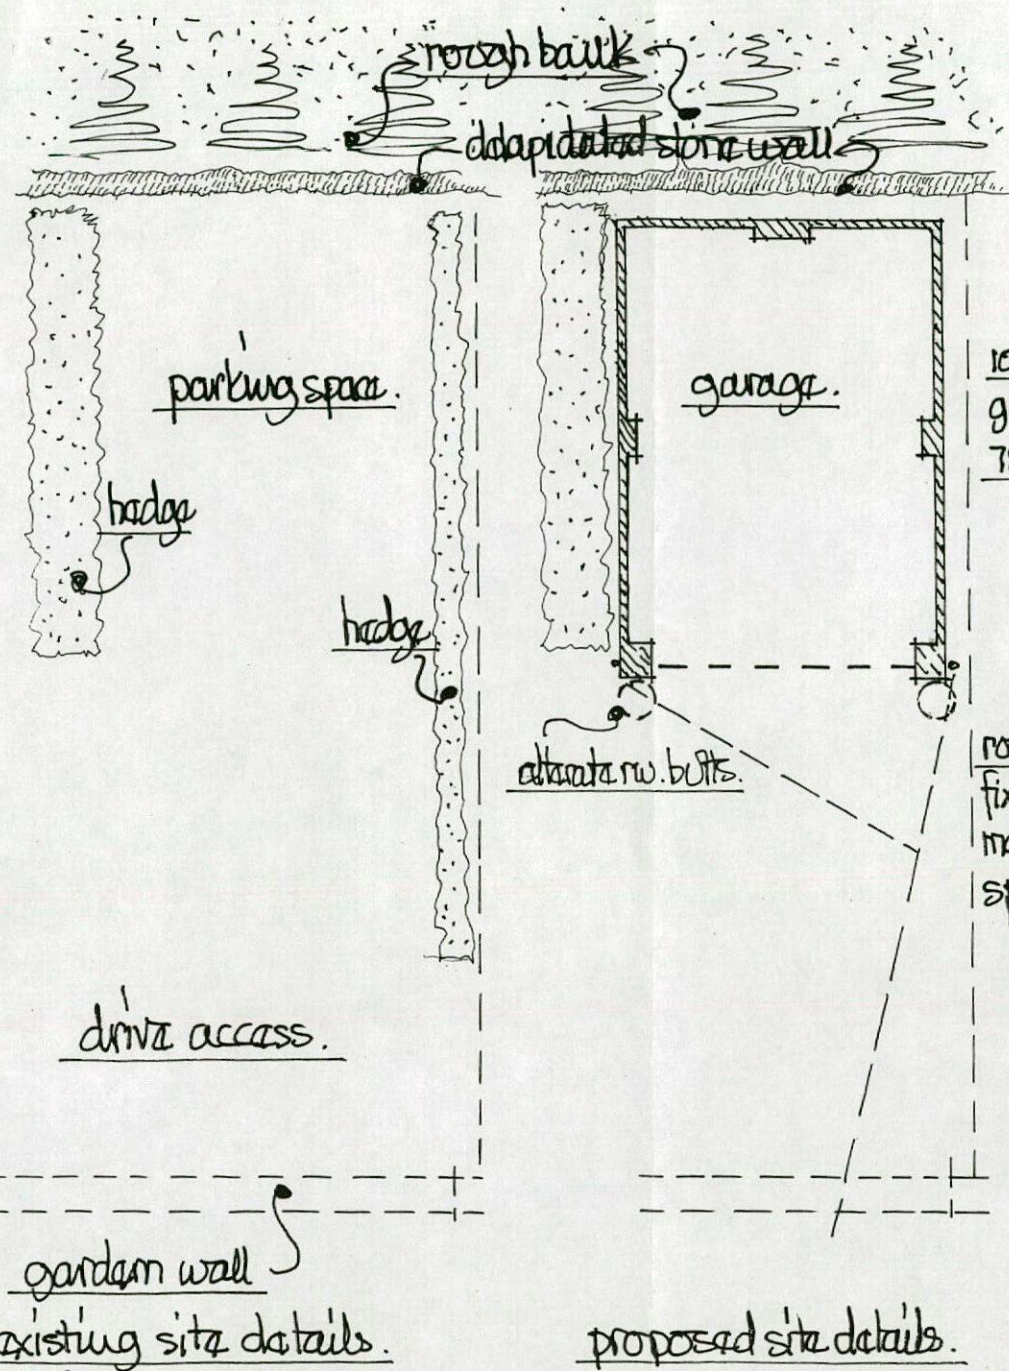


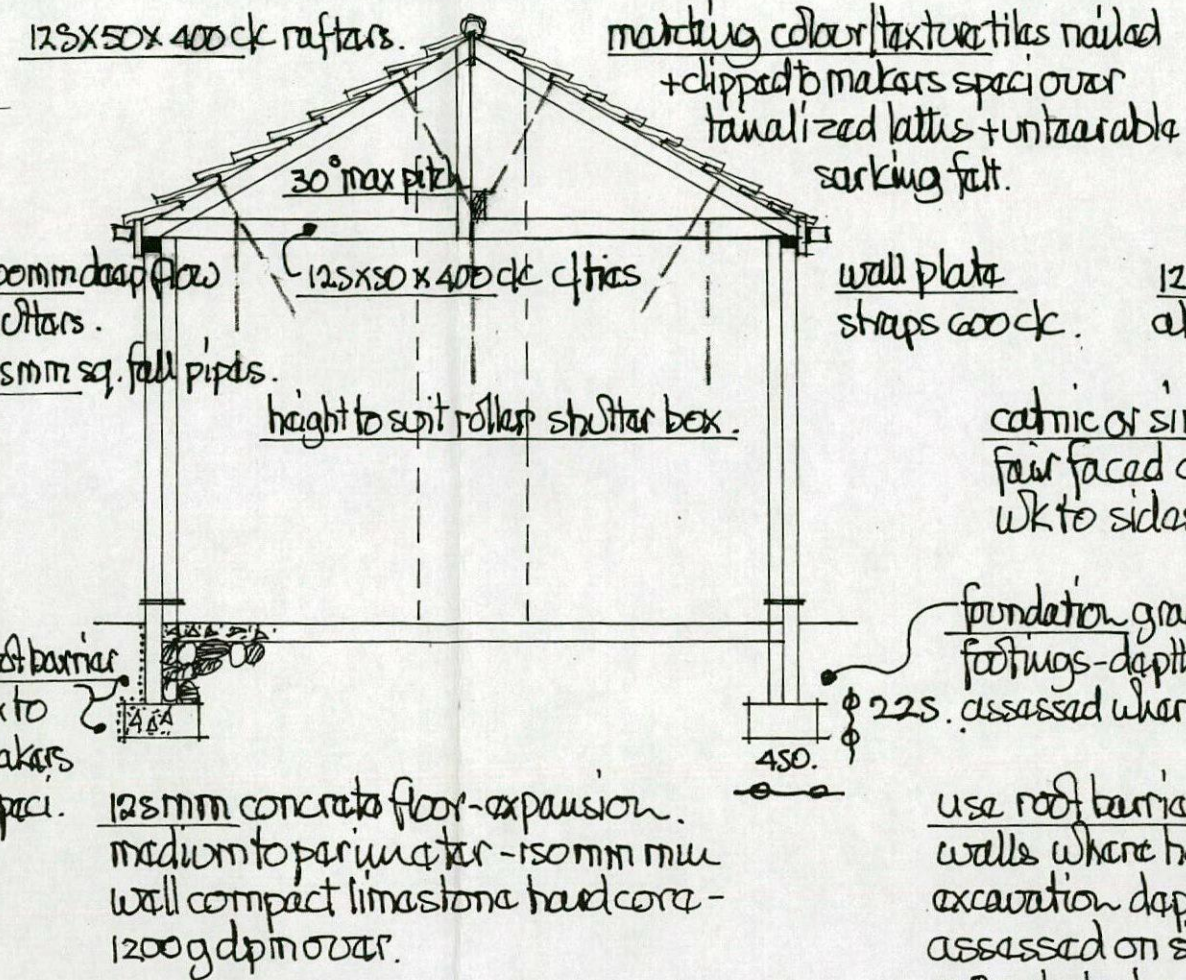

location plan scale 1:1250!

section / construction details:-

scale 1:50m.

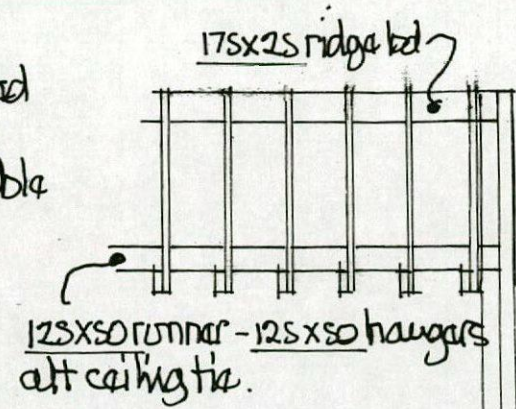

30x6 galv. m. steel lateral restraint straps 2m max c/c screwnailed over 3 no members + solid timber rogs to front - 1 to each pier - ck one towards ridge bd.

dpc 150mm above ground level


rough banking

to base / field level


* surface water disposal alternatives:-

- via 100mm ϕ aw drains 1:40 fall to existing with concrete protection in vehicle access area.
- to front narrow rainwater butts for re-use in garden.


site plan 1:500m

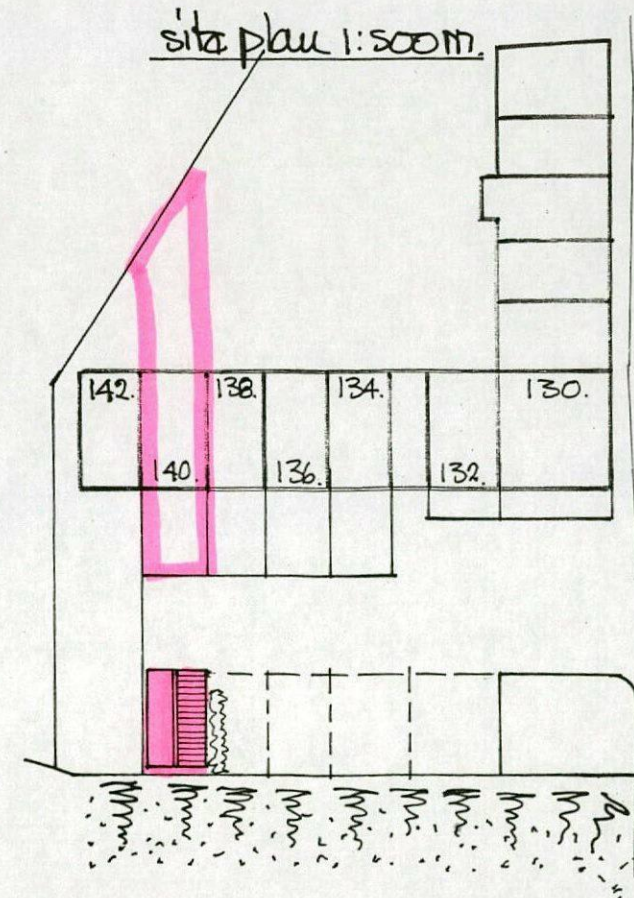


front view

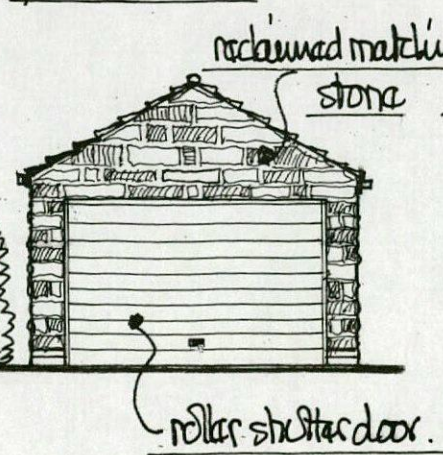

side view (from 142)

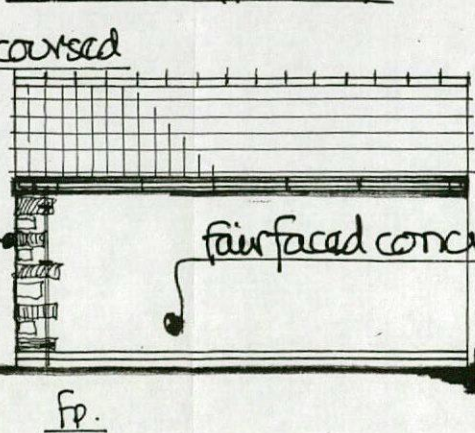

rear view

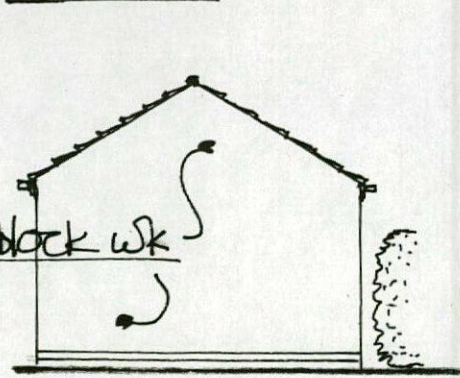

side view (from 138 parking area)

