


Scale: 1:100 @A3


Purpose: PLANNING

 application boundary

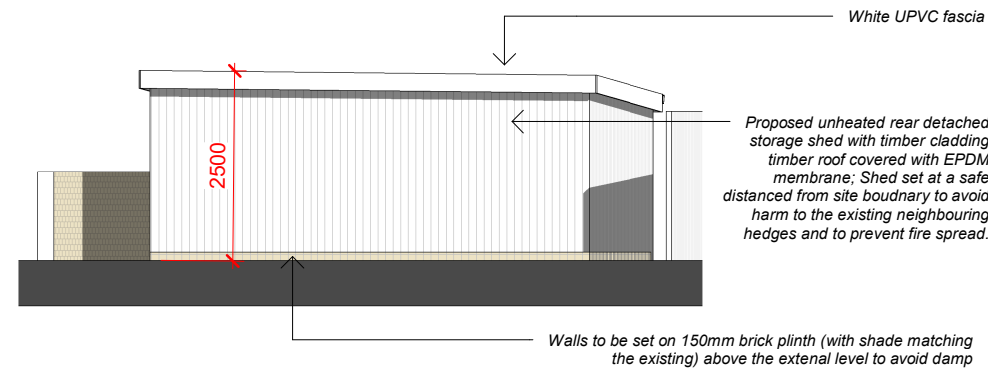


D - North Elevation - Shed

1 : 100

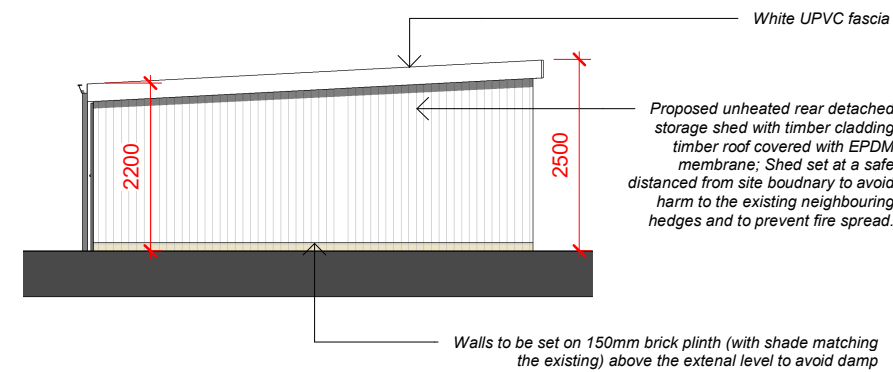


E - East Elevation - Shed

1 : 100

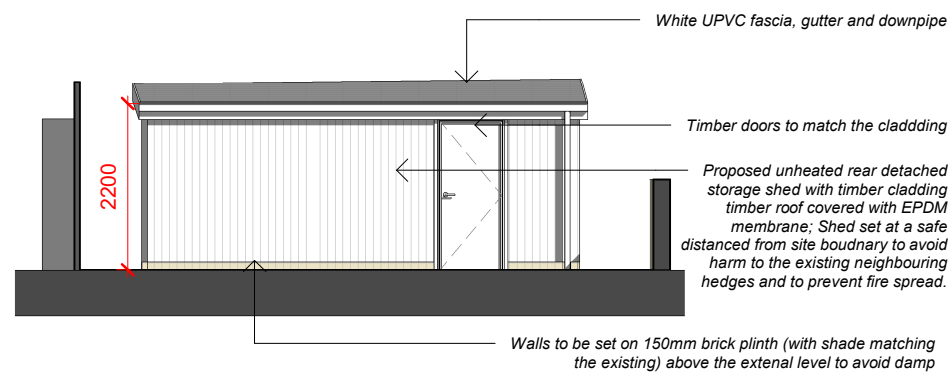


F - South Elevation - Shed

1 : 100

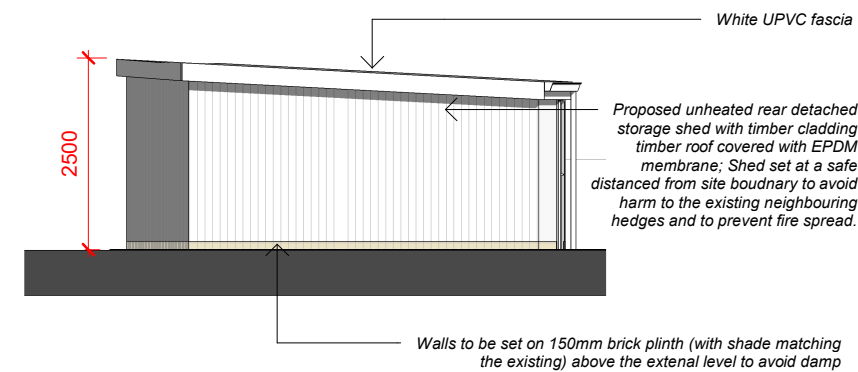

G - West Elevation - Shed

1 : 100

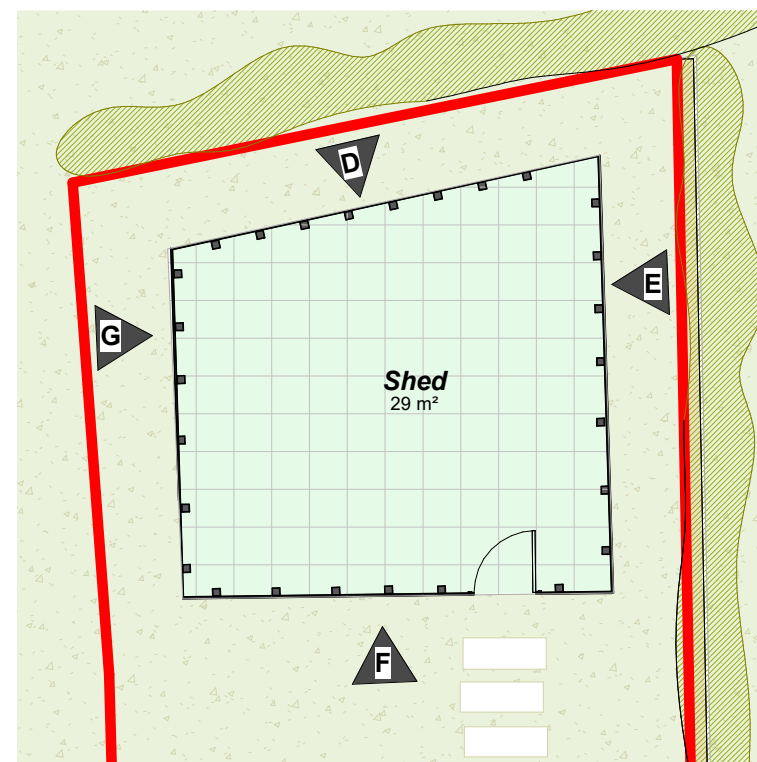

Shed - Key Plan

1 : 100



MIU
ARCHITECTURE

A Proposals updated to reflect client's comments 08/08/23 AS

Shed

Rev. A

1 Primrose Avenue, Darfield, Barnsley, S73 9QL

0323-MIU-ZZ-ZZ-DR-A-P203

Shed - Proposed Elevations

09/09/23

AS

AS

Drawn by:

Checked by :

NOTE:

Drawing indicative based on limited information available hence the architect takes no responsibility for the accuracy of information provided.
Full building survey is required.
All information should be verified on site and architect informed of any discrepancies.
Do not scale from this drawing.