

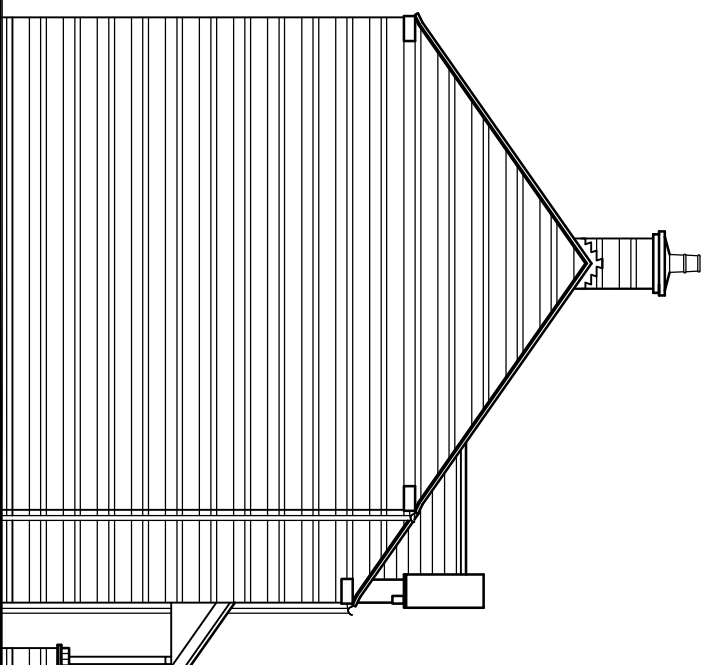
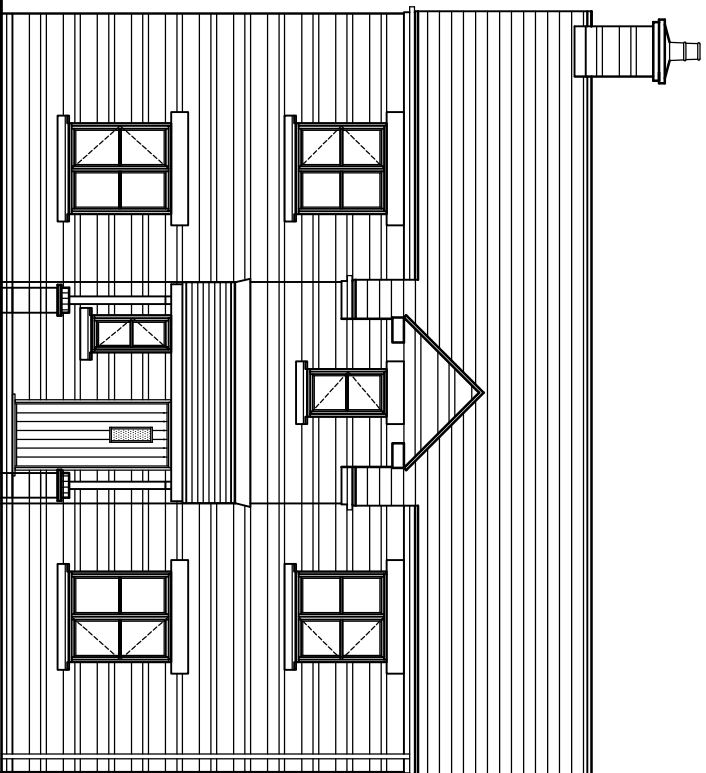


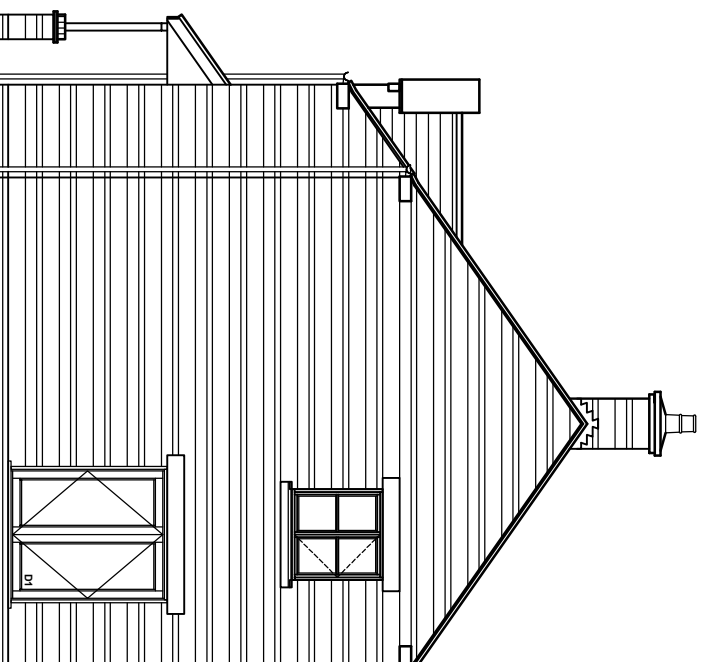

FRONT ELEVATION

SIDE ELEVATION

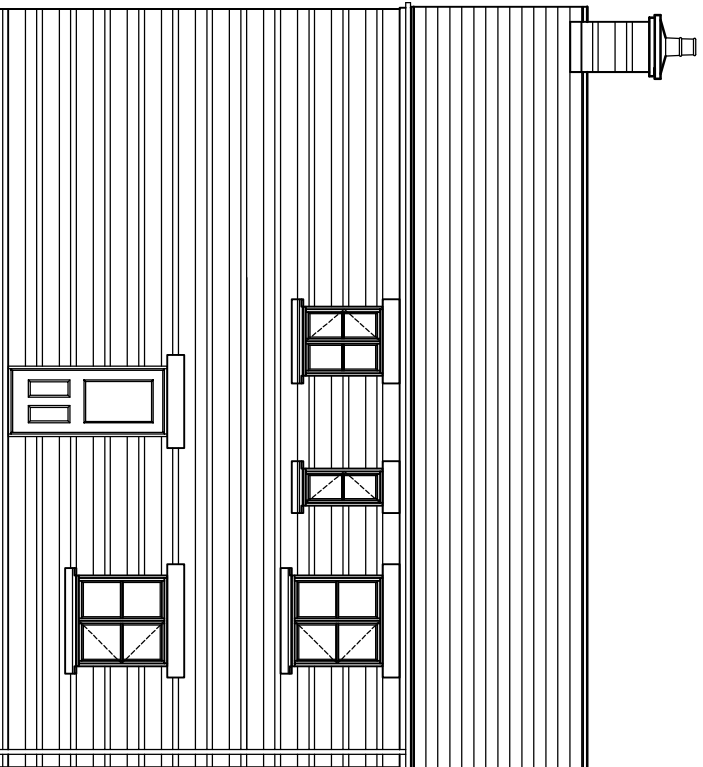

REAR ELEVATION

SIDE ELEVATION

Rev	Date	Details



RIPPON HOMES

Leeming Lane South, Mansfield Woodhouse
Nottinghamshire, NG19 9AQ
Tel: 01623 659000 Fax: 01623 420807

PROJECT TITLE

LAND AT CLAYTON LANE,
THURNSCOE. S63 0BG

DRAWING TITLE

Scale : 1 : 100

Ref : RH/TH/C2

Revision : -

Date : 07.12.2015

Drawn By : CDAL

HOUSETYPE C
PLOT 7 & 19
ELEVATIONS

Carlton Design
Architecture Ltd

Architectural Consultants
7 The Old Dairy Buildings, Winkburn, Nottinghamshire, NG22 8PQ.
tel:- 01636 636333 Facsimile:- 01636 636123
E MAIL: carlton.design@virgin.net