







EXISTING

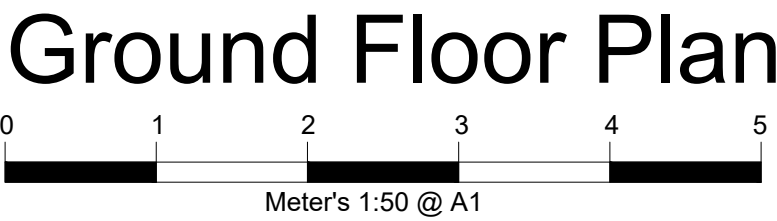


Outbuilding




PROPOSED

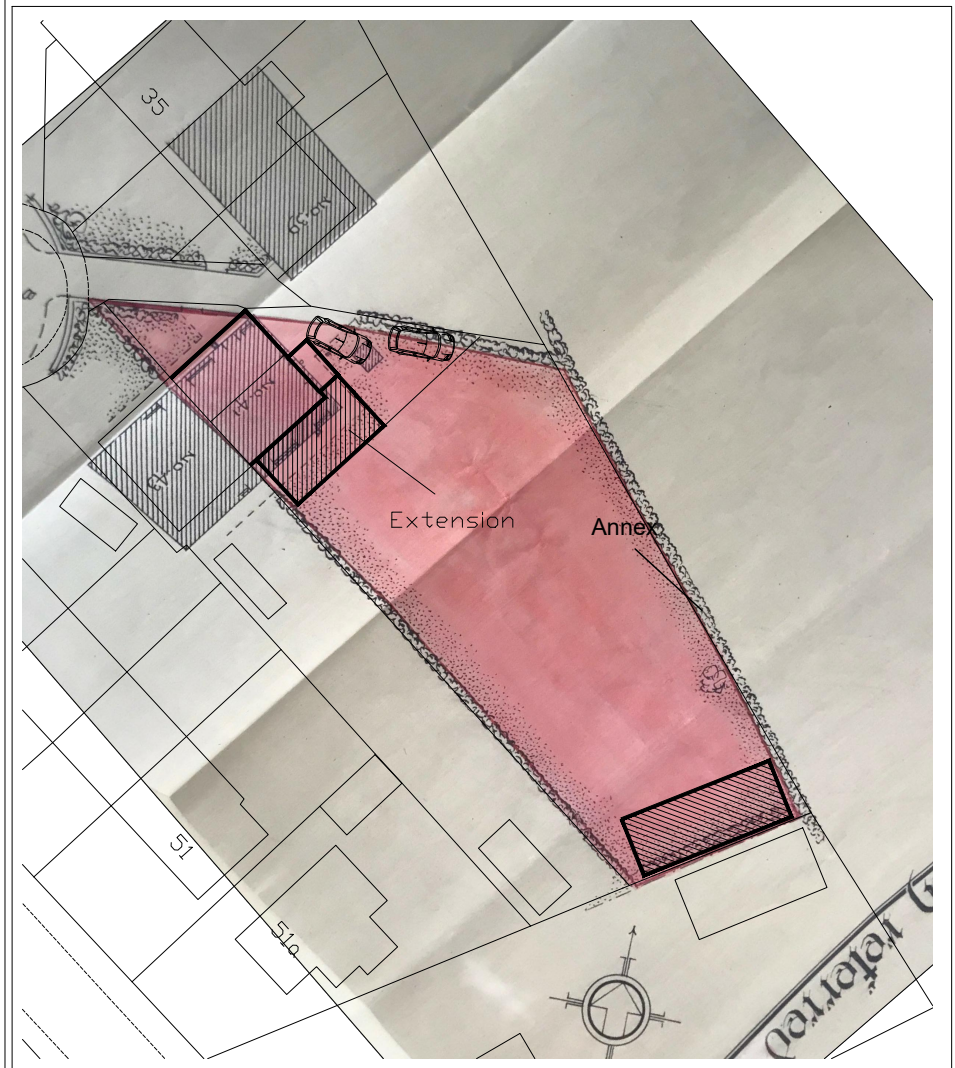 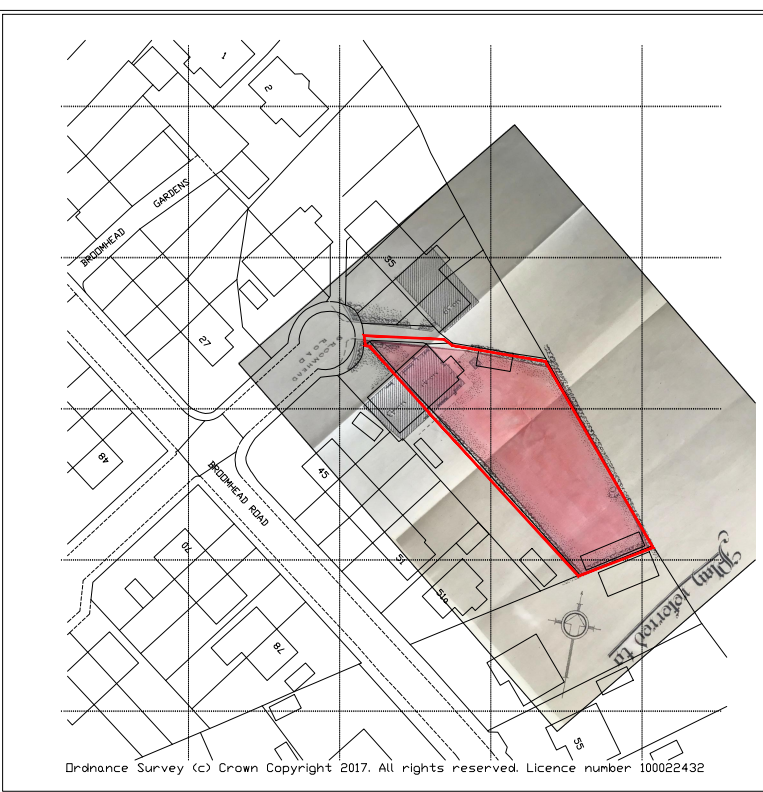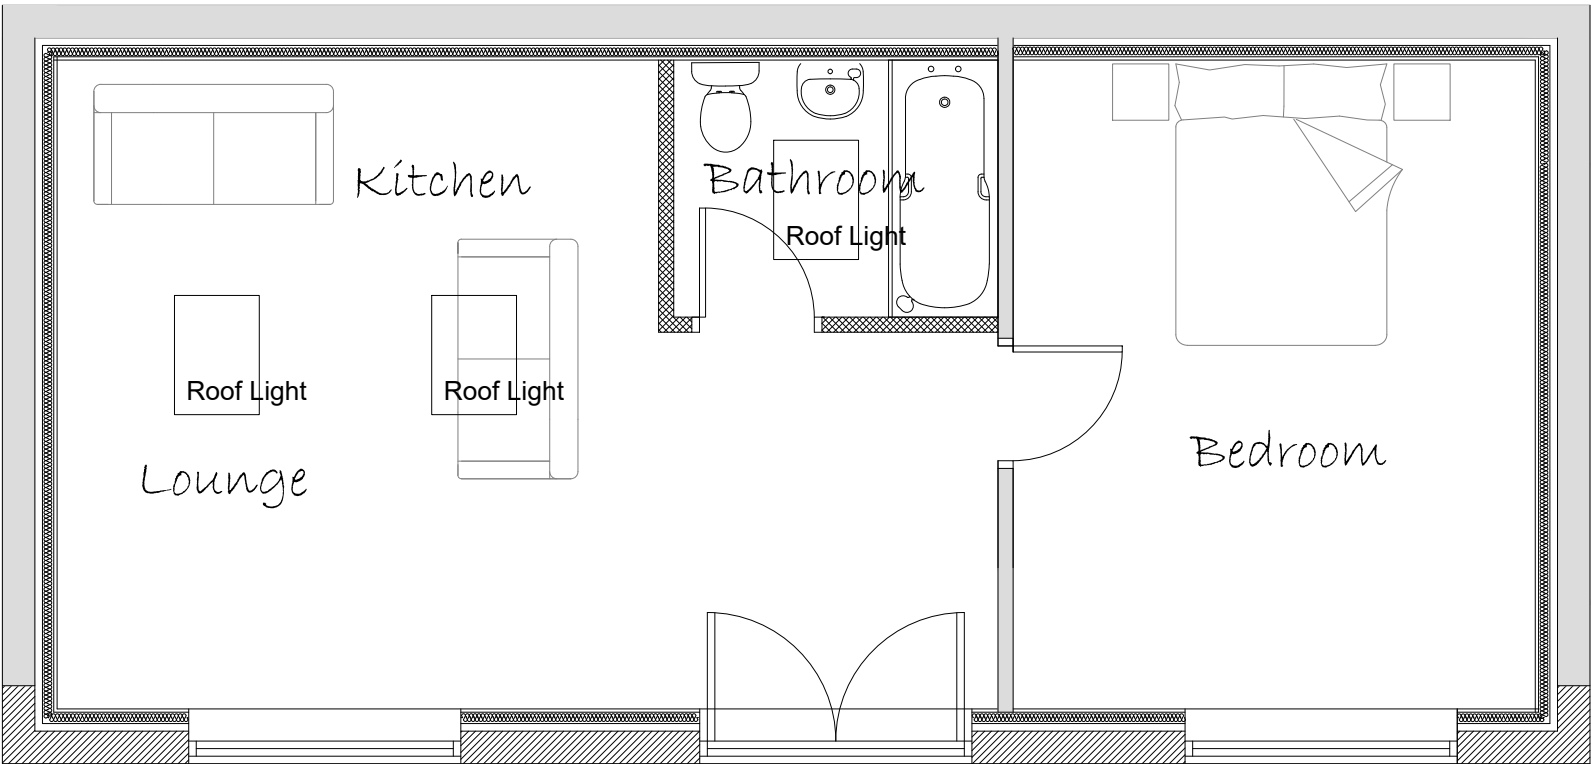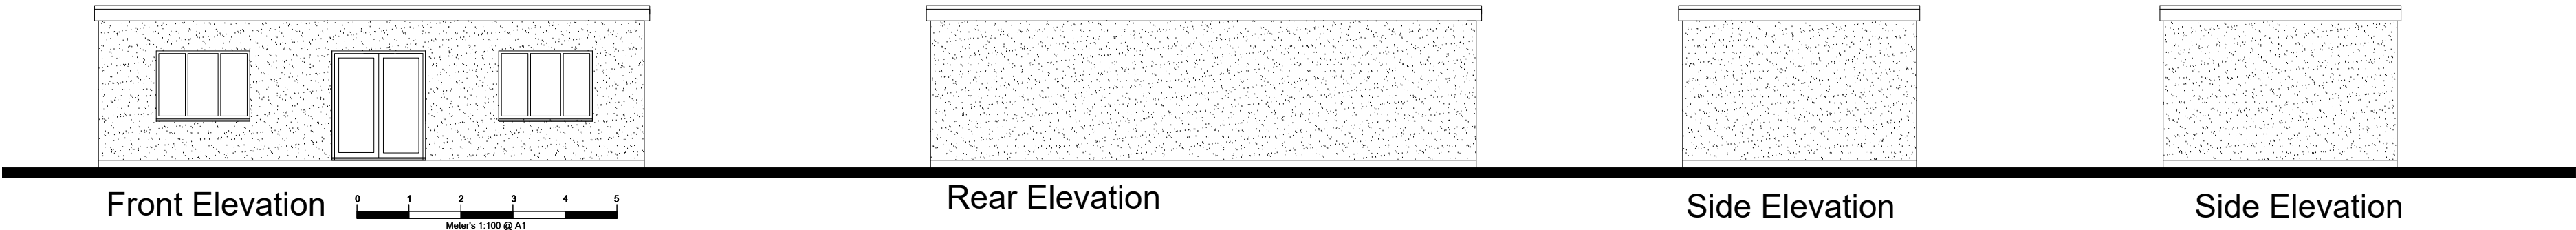


UPGRADING EXISTING SOLID WALL

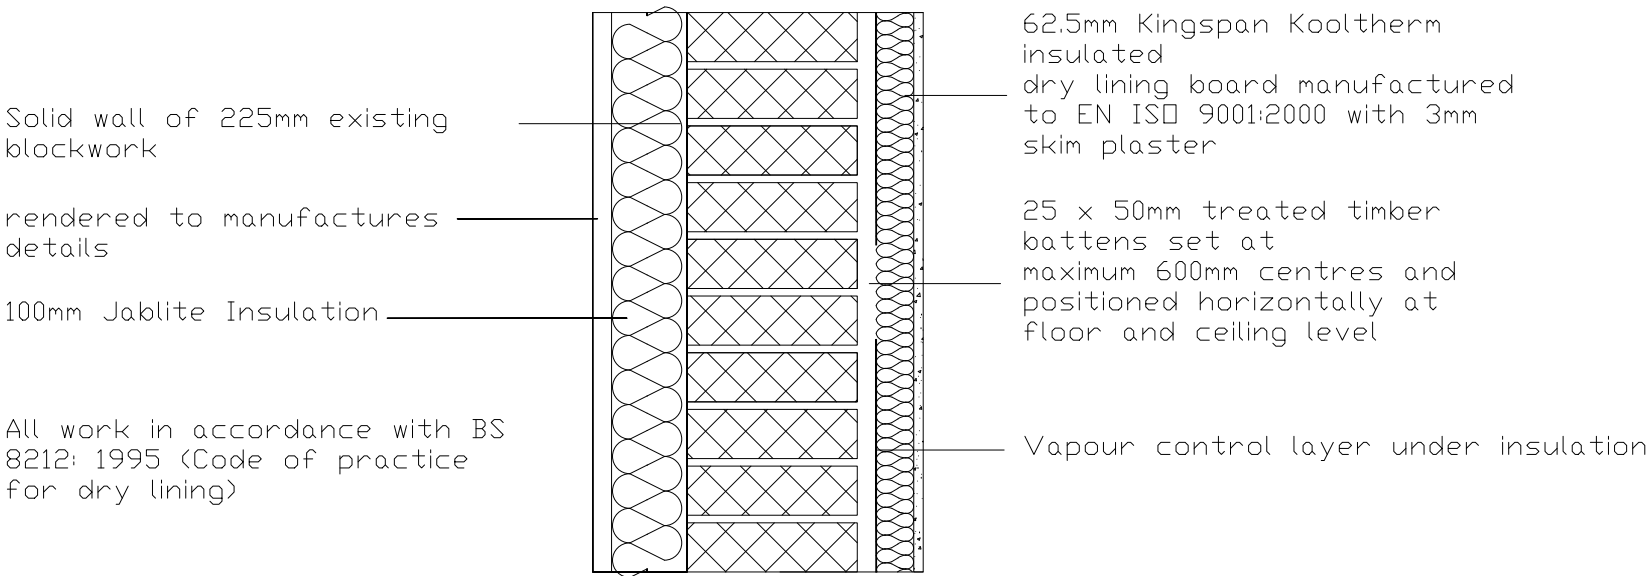

UPGRADE OF FLAT ROOF

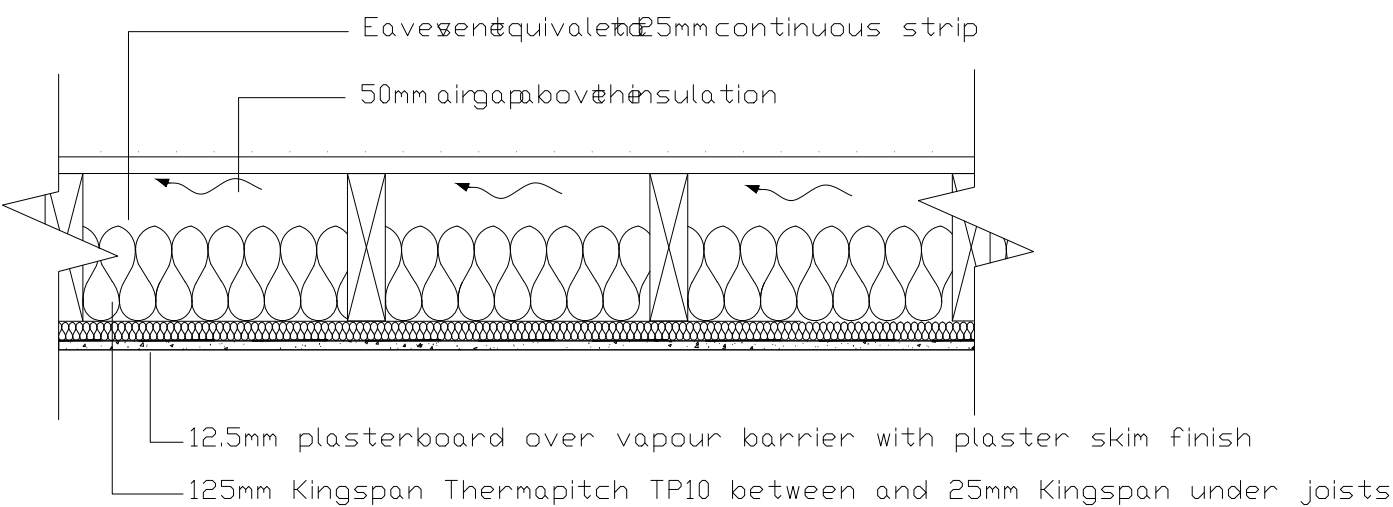

UPGRADE OF GROUND FLOOR

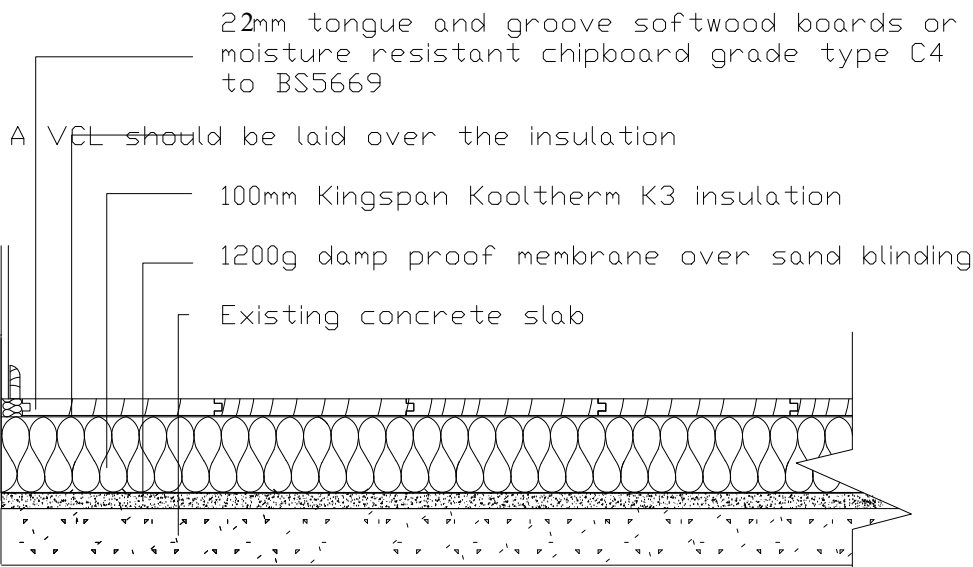

SUBJECT TO PLANNING APPROVAL

SUBJECT TO BUILDING REGS APPROVAL

NOTES

This drawing and all the information shown is the property of DK Designs and shall not be copied whole, or in part, or used for any other purpose without written permission of the Company.

ALL DIMENSIONS TO BE CHECKED ON SITE

ALL SUBJECT TO STRUCTURAL ENGINEERS CHECKS AND CALCULATIONS

DO NOT SCALE FROM THIS DRAWING EXCEPT FOR THE PURPOSES OF LOCAL AUTHORITY PLANNING

IF ANY VARIATIONS ARE MADE TO SPECIFICATION DRAWINGS WITHOUT DK DESIGNS KNOWLEDGE, DK DESIGNS WILL NOT BE HELD ACCOUNTABLE FOR NON COMPLIANCE OF PLANNING AND BUILDING REGULATIONS

TO BE READ IN CONJUNCTION WITH CONSTRUCTION SPECIFICATION

Note:- All subject to Structural Engineers Calculations

Rev.	Date.	Remarks
DK DESIGNS FUTURE PROJECTS TODAY THE STUDIO, 49 BURN CROSS ROAD CHAPELTOWN SHEFFIELD S35 1RX TEL OFFICE:- 07591 2065852 EMAIL :- DESIGNS@DK-DESIGNS.CO.UK WEB:- WWW.DK-DESIGNS.CO.UK		
Client. Marcin Jeziorek		
Project/Title. 41 Broomhead Road, Wombwell, S73 0SA Existing and Proposed Floor Plans and Elevations Annex		
Scales. 1:50 1:100 1:500 1:1250 @ A1		
Drawing Number. 2017-093-05		Date. July 17
Revision.		Drawn by.