




Rear Elevation (North Facing)
1 : 50

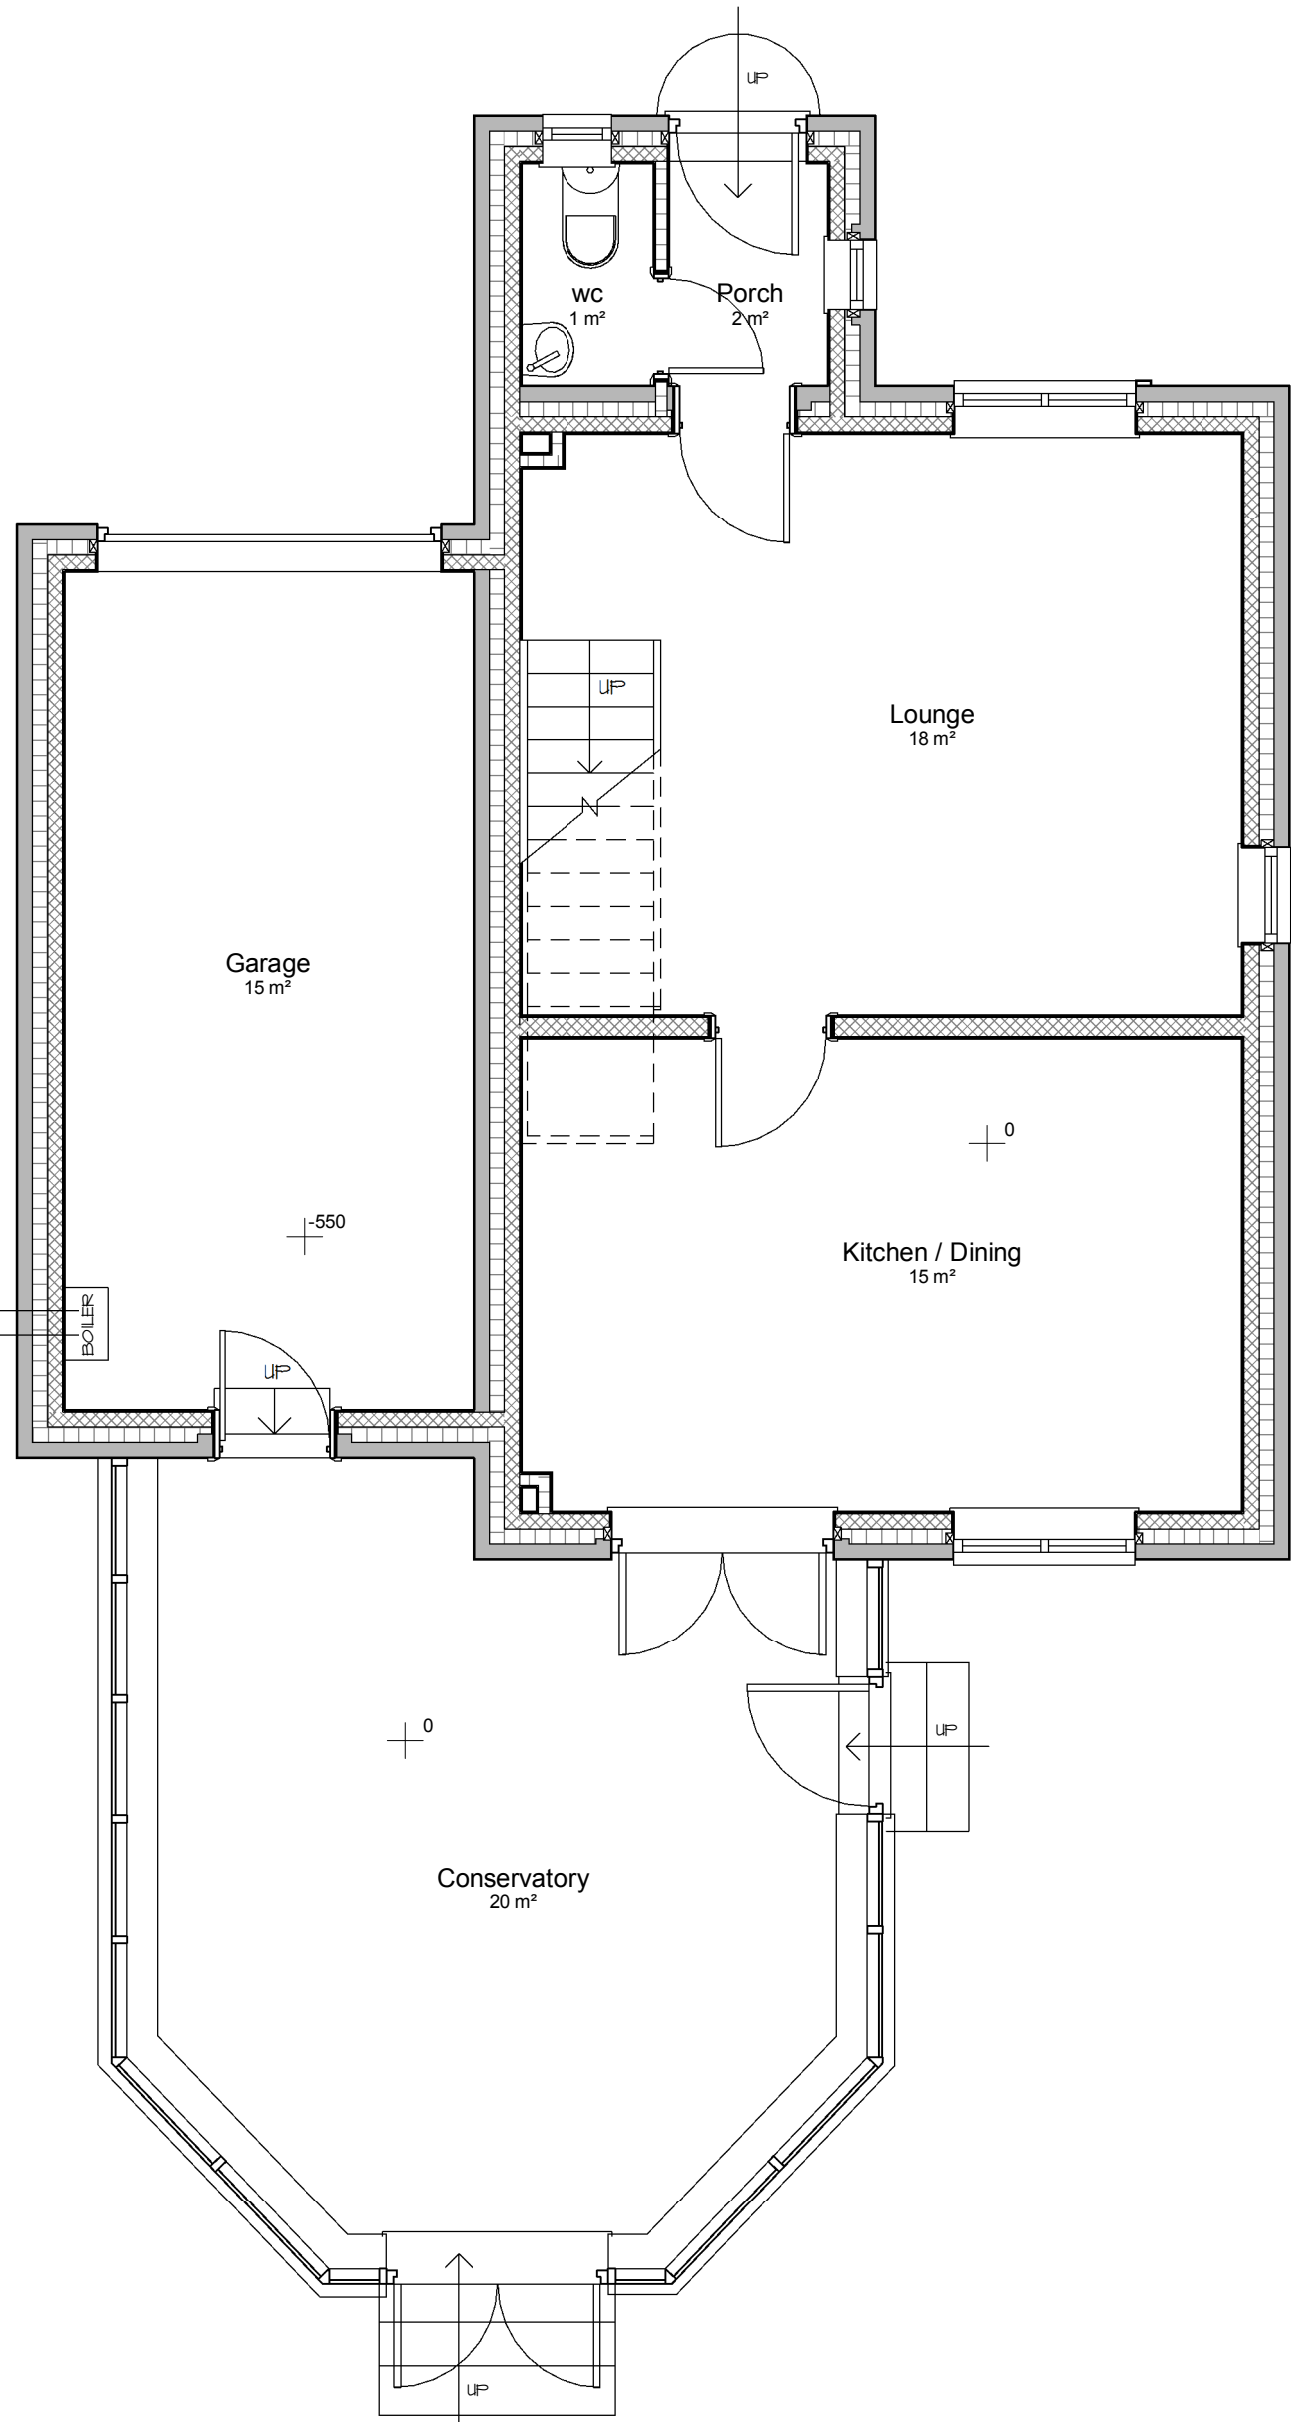


Ground Floor
1 : 50




Side Elevation (West Facing)
1 : 100




Side Elevation (East Facing)
1 : 100

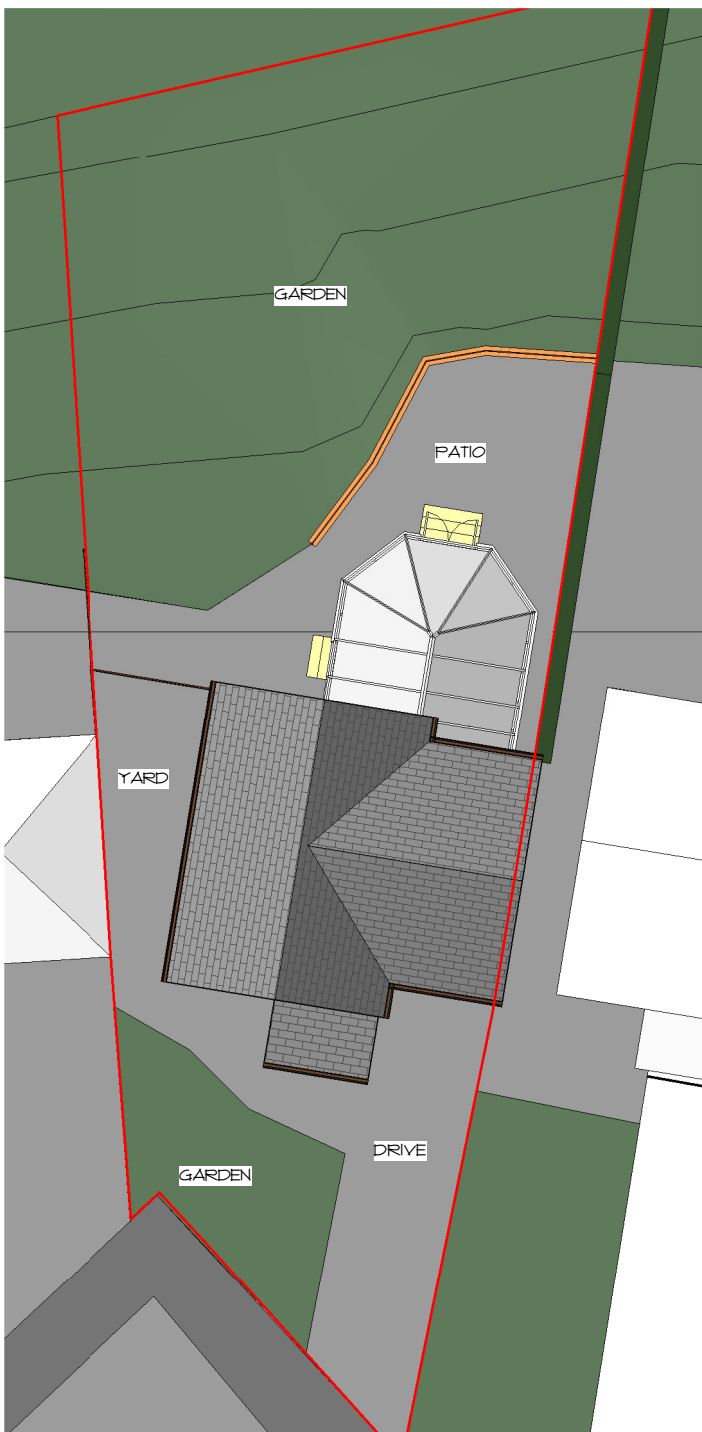


Site Plan
1 : 200

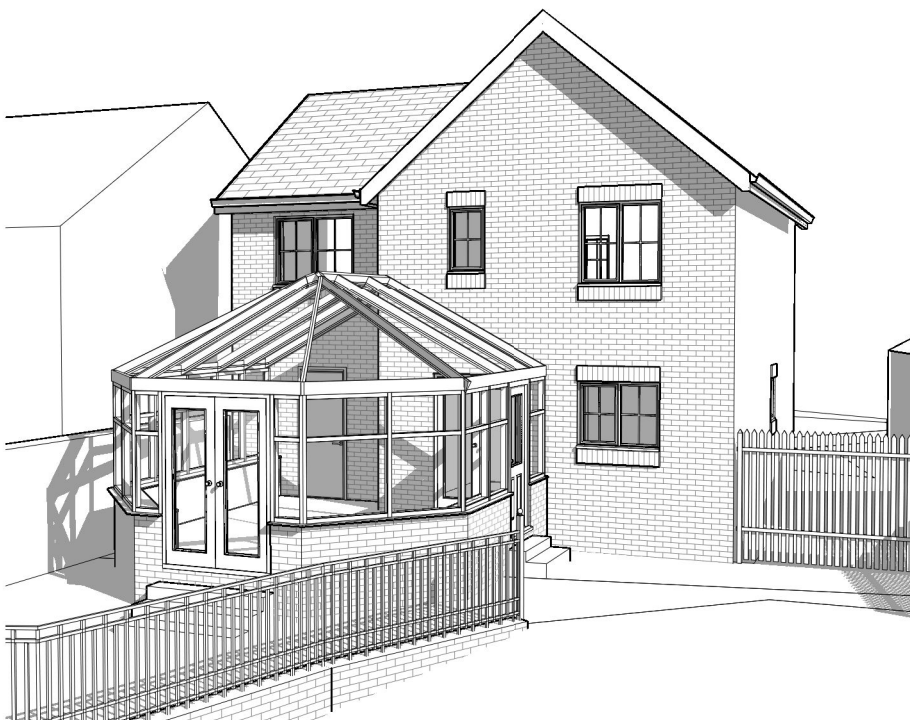

Rear Perspective 1

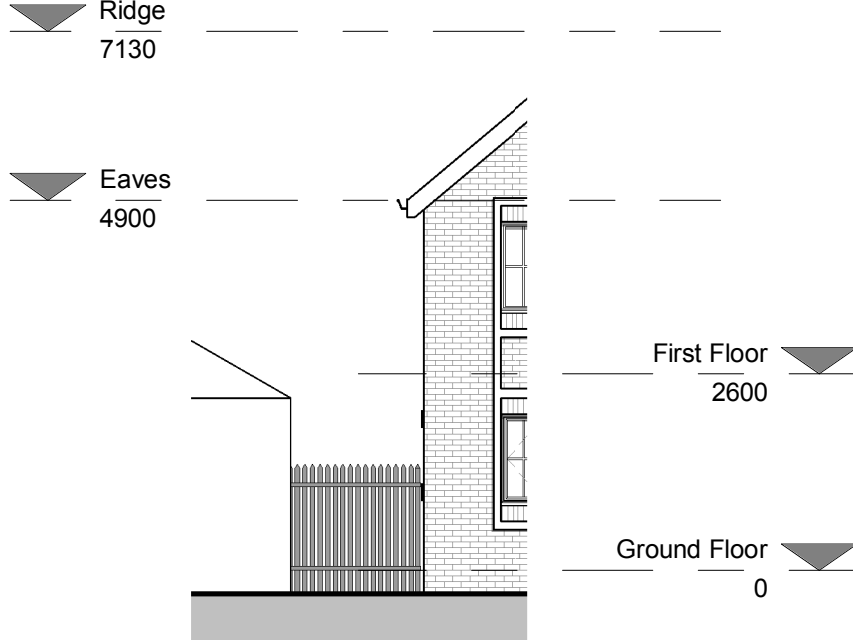

Front Elevation (South Facing)
1 : 100

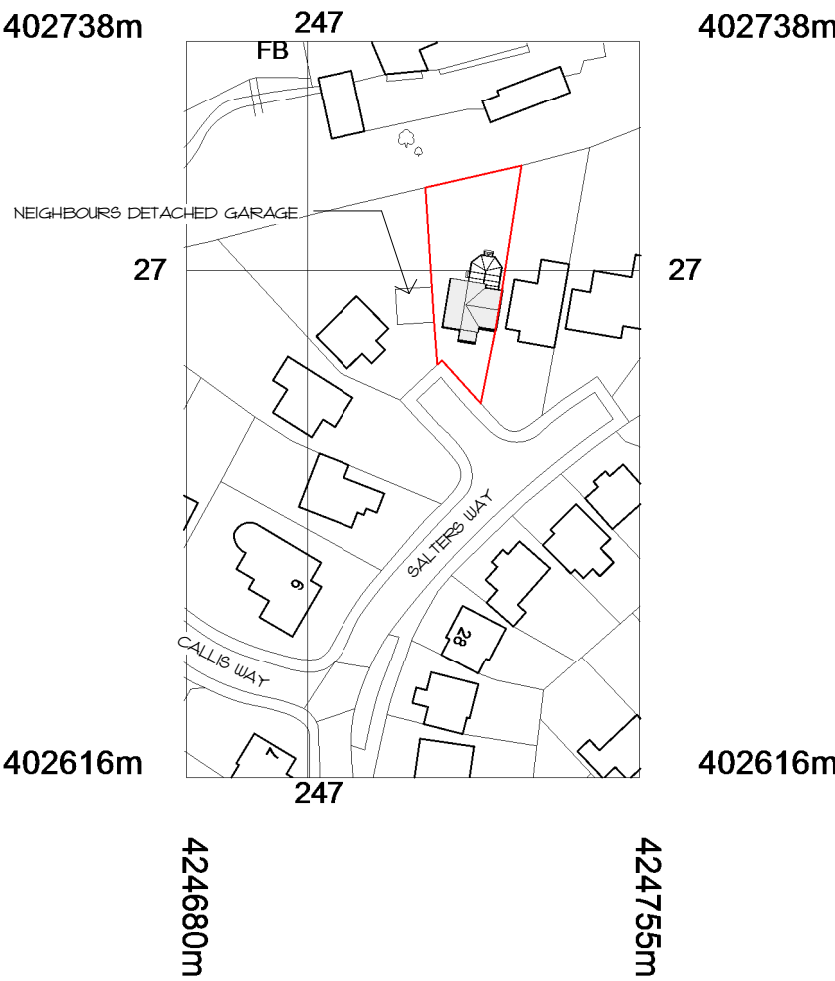

Site Location Plan
1 : 1250

rev	date	dr	app	notes
scale	As indicated	drawn	PSI	apprv AW
date	JAN 2015	path	C:\work\docs\Architectural\2014\1424 - Whiston, Cubley\Arch\Existing\1424 - existing.rvt	
status	PLANNING			
job no	1424	dwg no	A(00)-01	rev -

Cadvis3d
...making dreams happen
ARCHITECTURAL DESIGN SERVICES
The Towers, 237 Wakefield Rd, Lepton,
Huddersfield, West Yorkshire, HD8 0DH
3-5 Wormalds Yard, 1st Floor, King Street
Huddersfield, West Yorkshire, HD1 2QR
Tel: 01484 937123 / 07955 898269
Email: info@cadvis3d.co.uk
www.cadvis3d.co.uk

project
Residential House Extension,
19 Salters Way, Cubley,
Penistone, S36 6UE
client
Mr & Mrs Whiston
title
Plans & Elevations - As Existing