
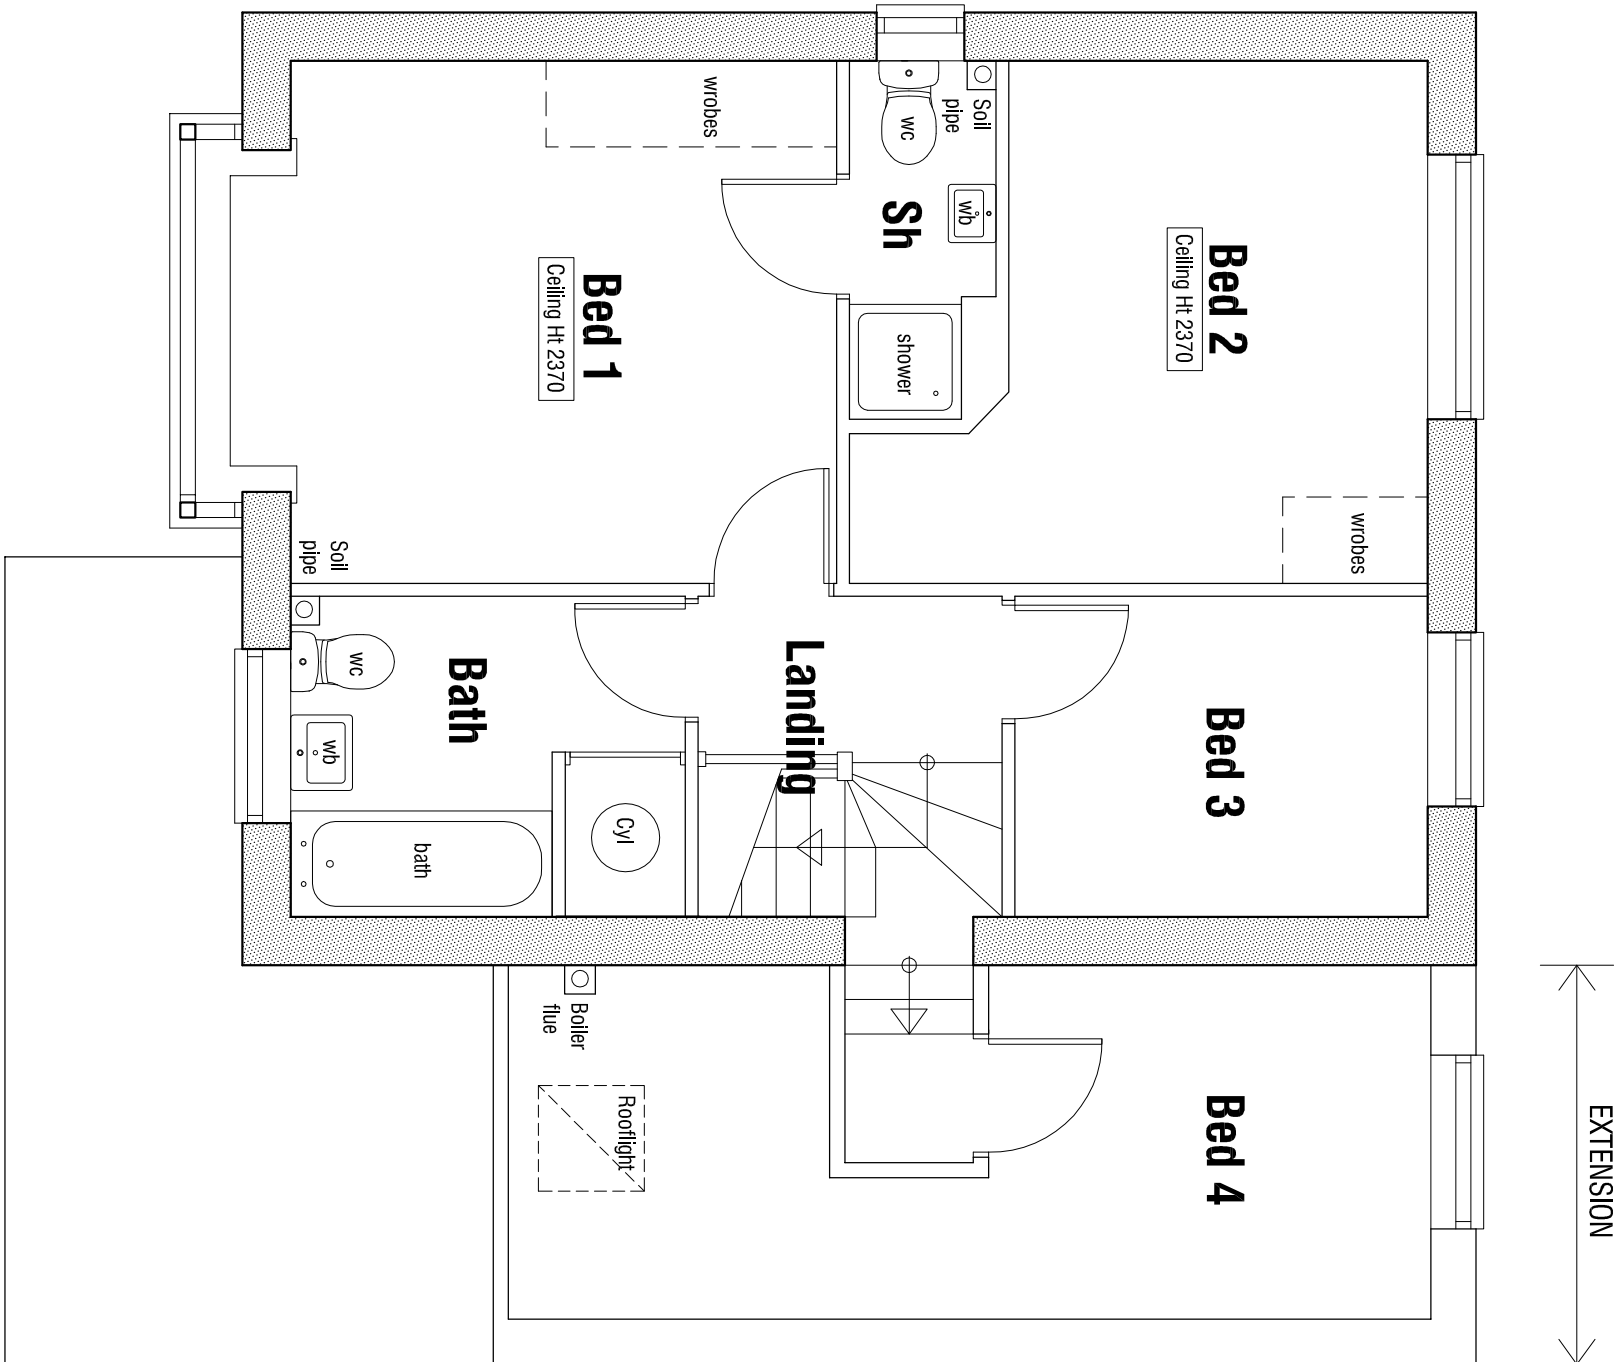
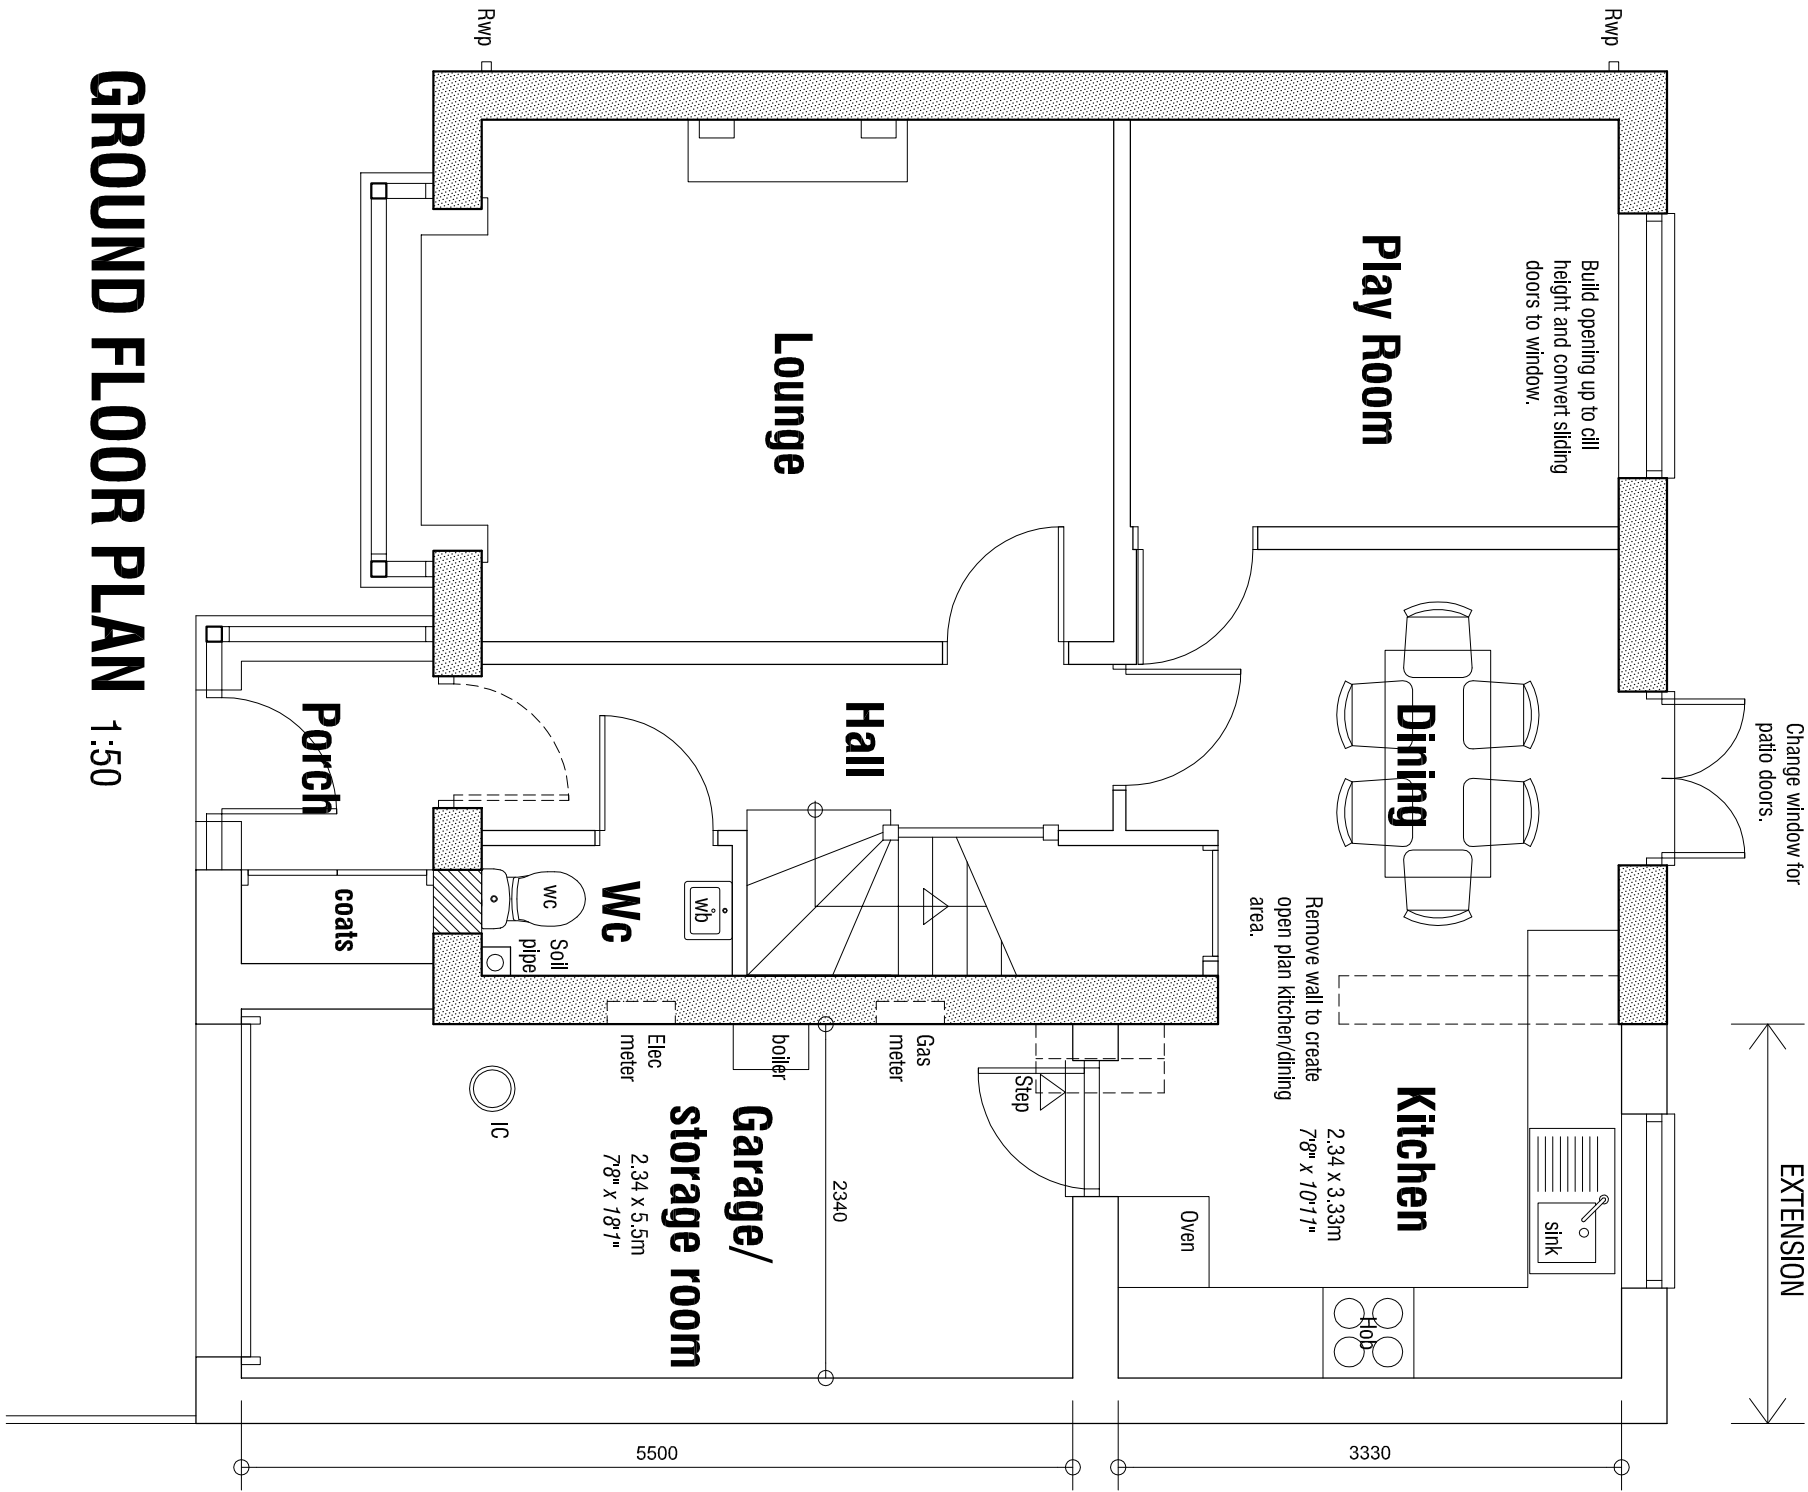
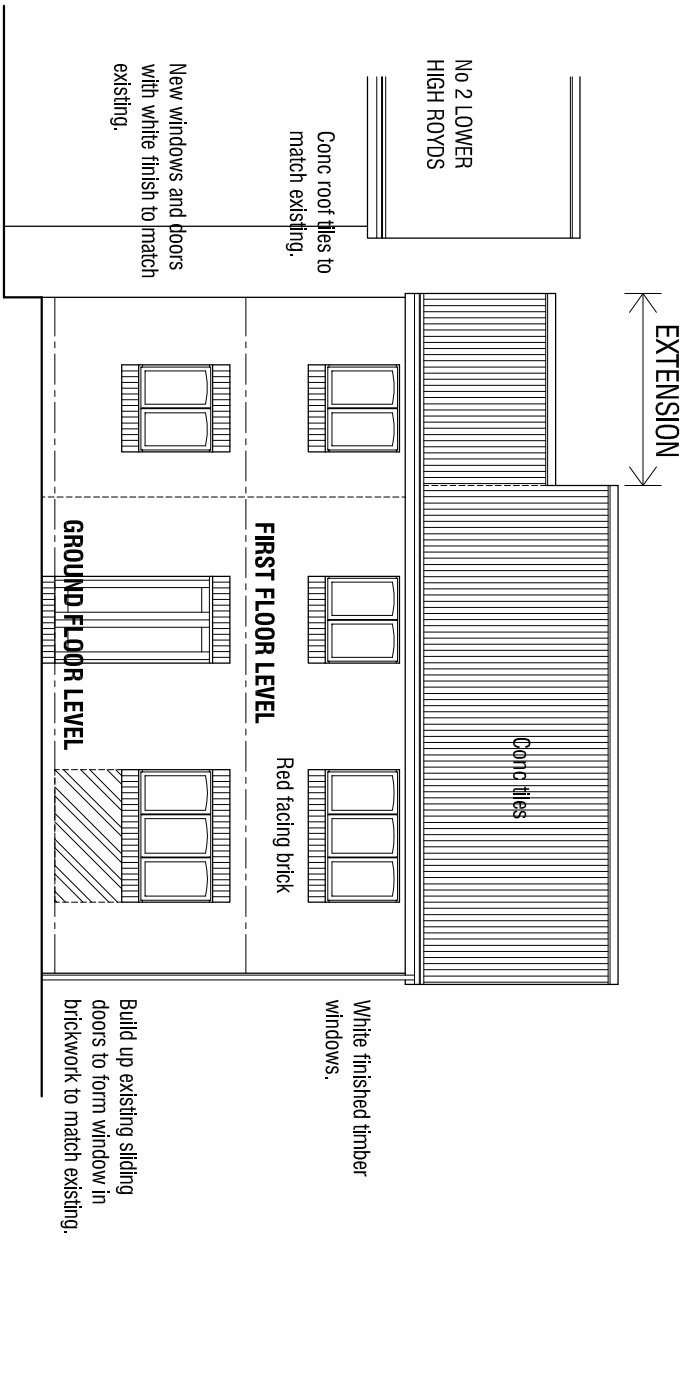
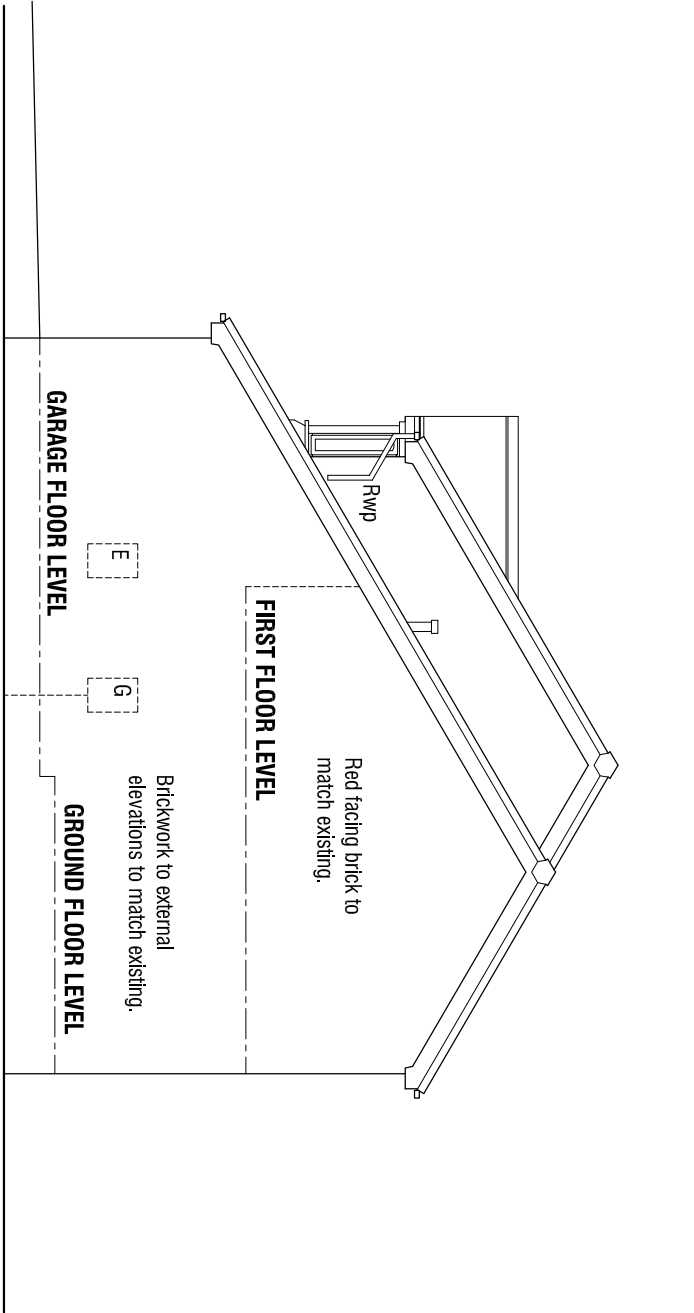


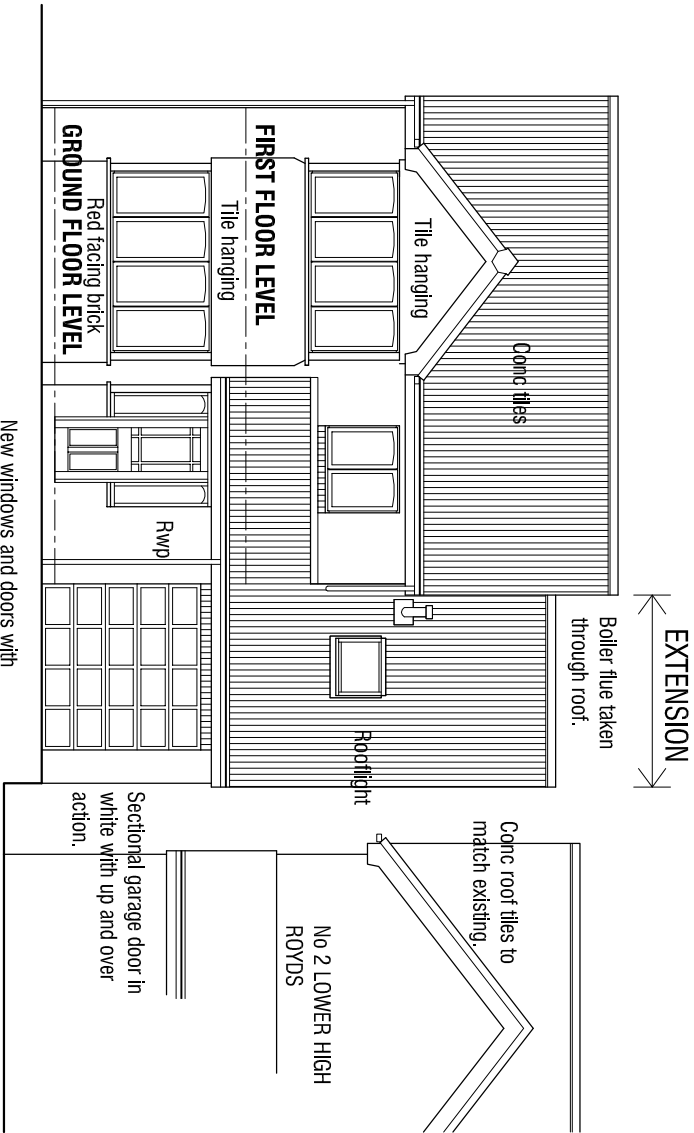

4 LOWER HIGH ROYDS				
DARTON				
BARNISLEY				
PROPOSALS				
PLANS & ELEVATIONS				
mboothdesign architectural design and building consultants				
Fairfield House Barneslai Close Barnsley S70 2FL T: 01226 286256 M: 07681 898300 E: mboothdesign@btconnect.com				
Scale 1:50 1:100 @A2 Drawn MJB				
Date	APRIL 2012	Ref:	12.13	
Dwg No.	P2	Rev.	B	
0cm	2cm	4cm	6cm	
Copyright mboothdesign. All dimensions in millimeters unless otherwise stated. Dimensions for setting out in existing buildings are to be checked and verified on site. To be observed on site.				

GROUND FLOOR PLAN 1:50

FIRST FLOOR PLAN 1:50