



Drawing No.	Rev No.
MMD001 -003	

DO NOT SCALE: Contractor to check all dimensions and report any omissions or errors


NOTES

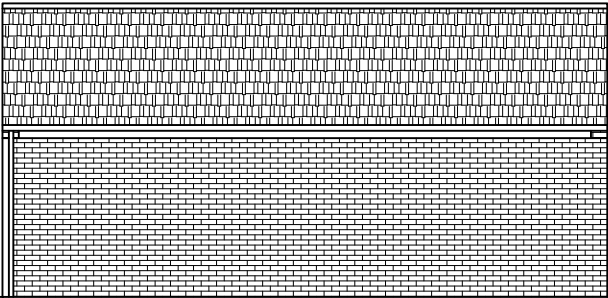


PROPOSED SIDE ELEVATION
SCALE 1:100 AT A3

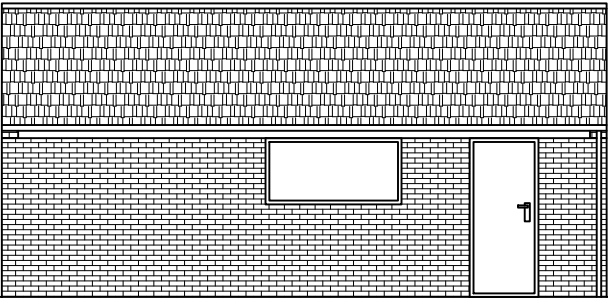


PROPOSED SIDE ELEVATION
SCALE 1:100 AT A3

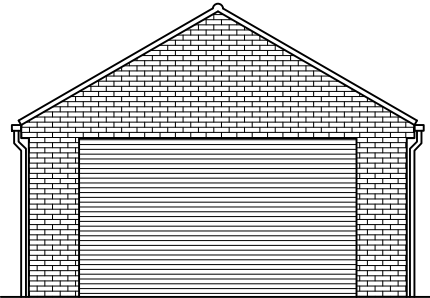

PROPOSED FRONT ELEVATION
SCALE 1:100 AT A3

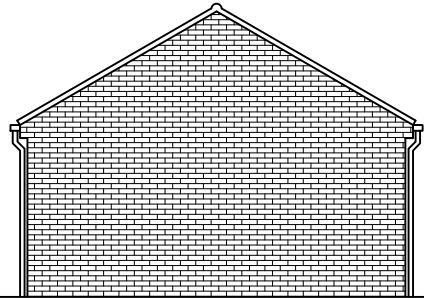

PROPOSED REAR ELEVATION
SCALE 1:100 AT A3

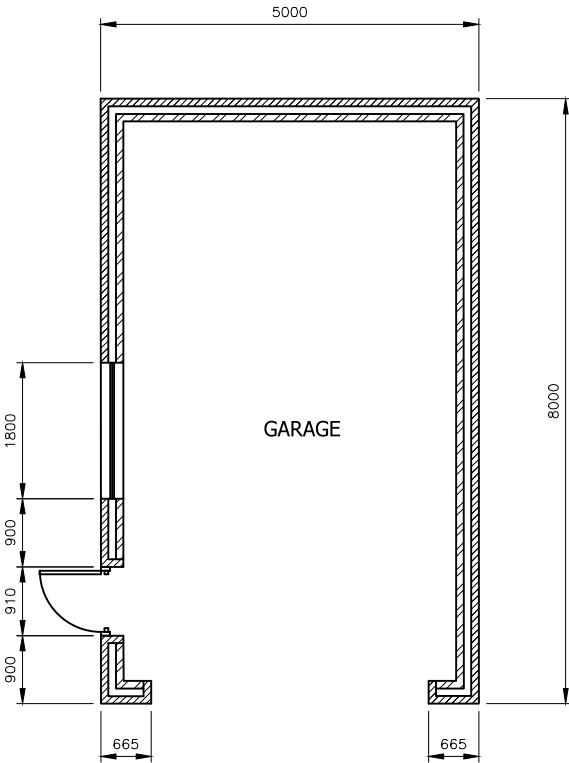

PROPOSED PLAN
SCALE 1:100 AT A3

Rev	Description	By	Chk	App	Date
JRB DESIGNS Ltd 1 Saville Road Cudworth Barnsley S72 8LT Tel: 01226 383542 Fax: 01226 380078 Mob: 07970 541192 Email: john@jrbdesigns.co.uk This drawing is copyright. © jrbdesigns Ltd.					
Client		MR. DOUGHERTY			
Drawing Title					
PROPOSED PLANS					
Address					
188 HIGH STREET WORSBROUGH DALE BARNSELY S70 4SQ					
Project Title:					
PROPOSED DETACHED GARAGE					
Purpose of Issue:					
PLANNING					
Drawing Status					
FIRST ISSUE					
Scale at A3 AS SHOWN	Drawn By JRB	Date 17/01/2017			
Checked By	Date 17/01/2017	Approved By	Date 17/01/2017	Revision	
Project No. MMD001		Drawing No. 003		Revision -	
APPROVAL ☐ INFORMATION ☐ TENDER ☐ CONTRACT ☐ CONSTRUCTION ☐					