



PROPOSED SOUTH EAST ELEVATION

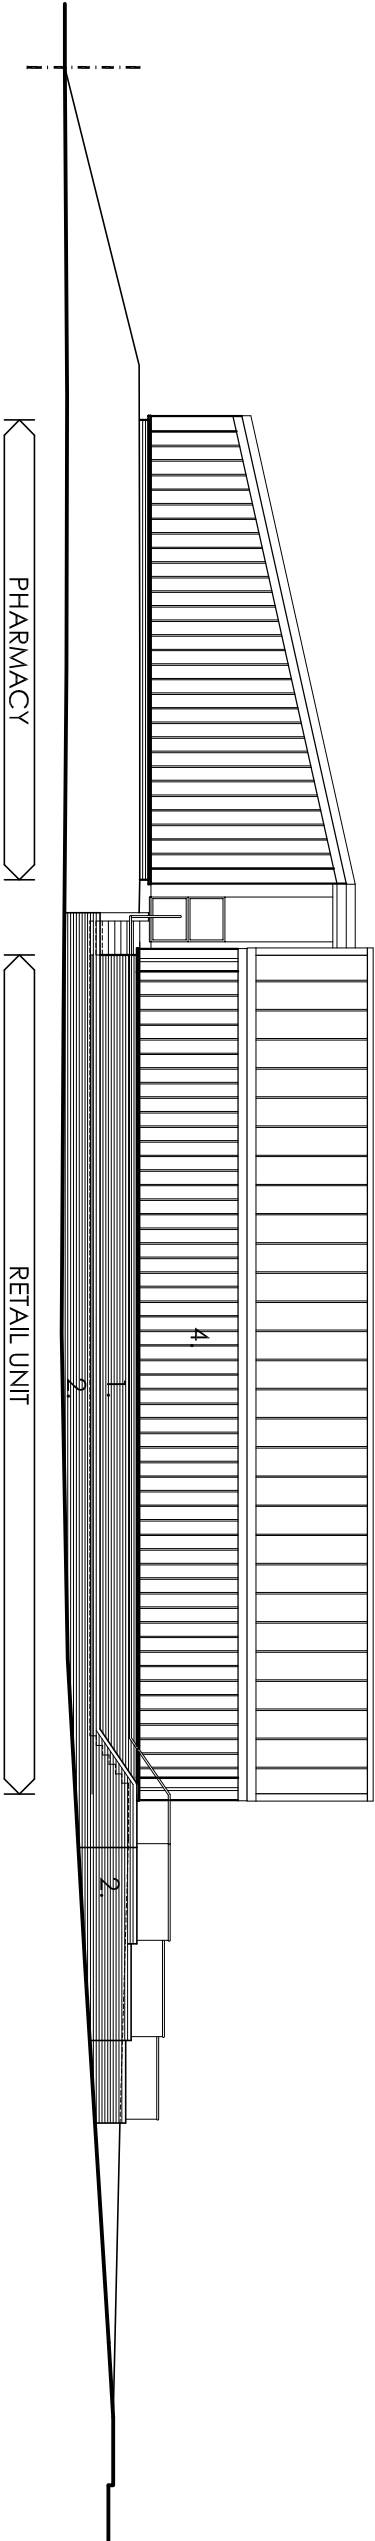


PROPOSED NORTH WEST ELEVATION

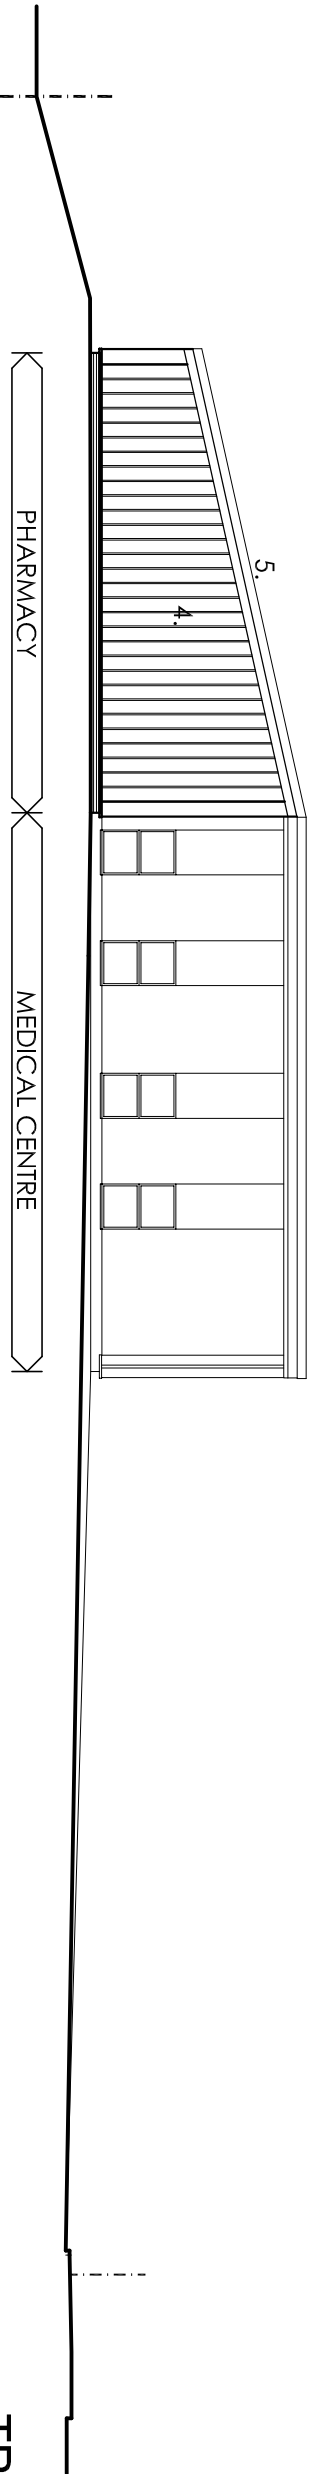

EXISTING NORTH WEST ELEVATION

KEY

- 1 GREY BRICKWORK PLINTH
- 2 BUFF BRICKWORK
- 3 COLOURED RENDER
- 4 SILVER PROFILED METAL WALL CLADDING
- 5 PROFILED METAL ROOF CLADDING WITH PPC METAL EAVES PROFILE
- 6 PPC ALUMINIUM FRAMED SHOPFRONTS/WINDOWS/DOOR

 

TP ARCHITECTURE

2 STRICKLAND AVENUE
LEEDS
LS17 8JU

T: 0113 2732706
M: 07766 015350
E: tony@tparchitecture.co.uk

PROPOSED DEVELOPMENT
WOODLAND DRIVE MEDICAL CENTRE
BARNESLEY
for
LO'S PHARMACY

EXISTING AND PROPOSED ELEVATIONS

Date:	Scale (at A3):
DECEMBER 2016	1:100
Project no:	Drawing no:
1271	011
Revision:	-