




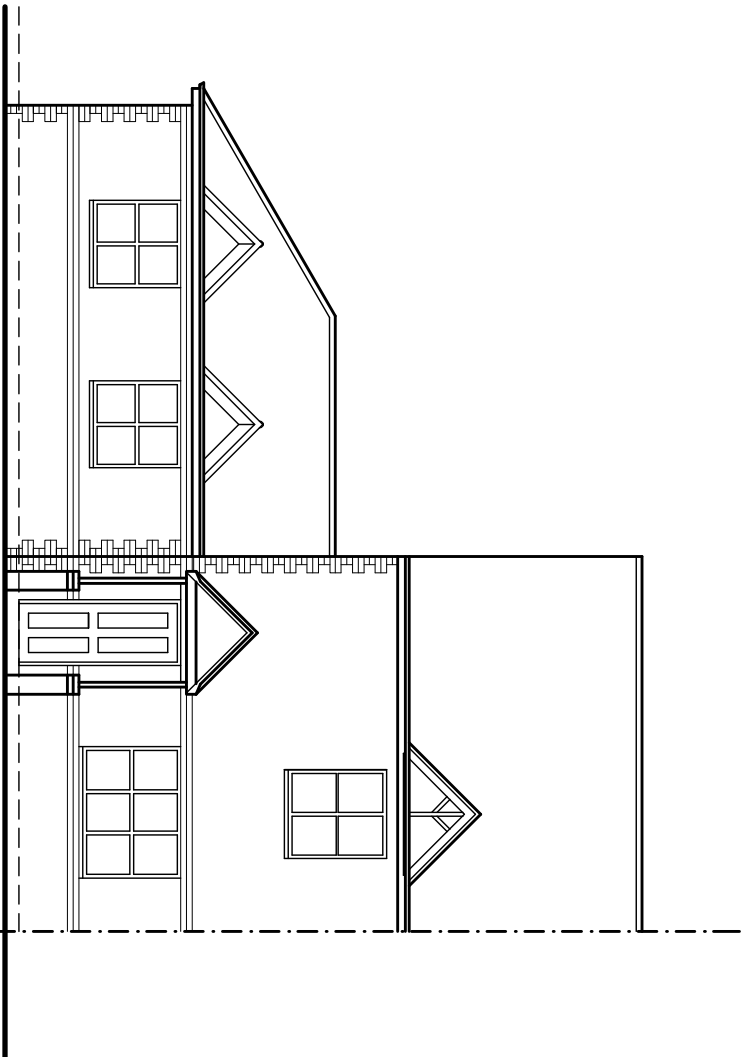


EXISTING FRONT
ELEVATION

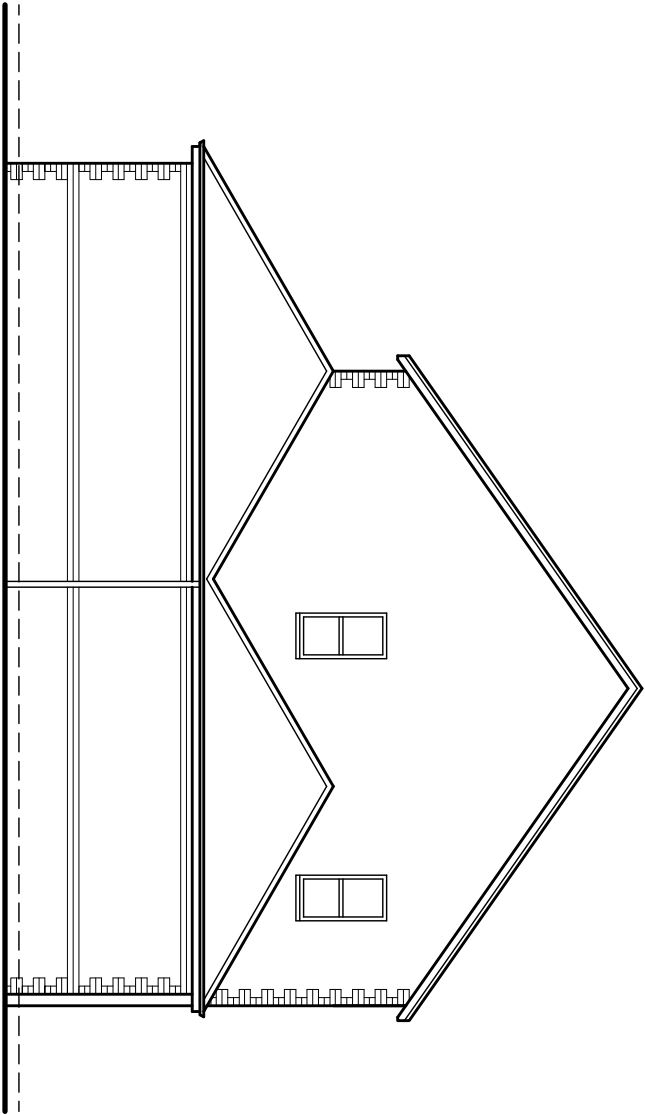


EXISTING SIDE
ELEVATION

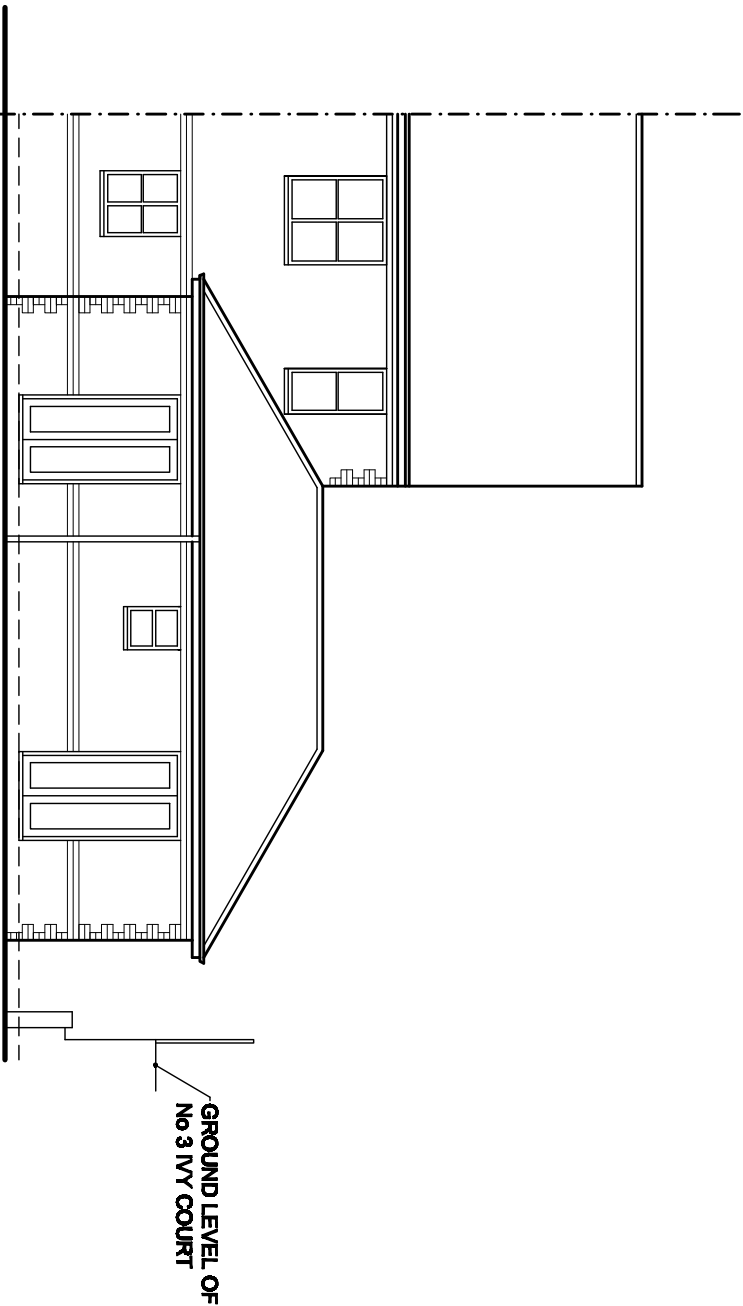


EXISTING REAR
ELEVATION

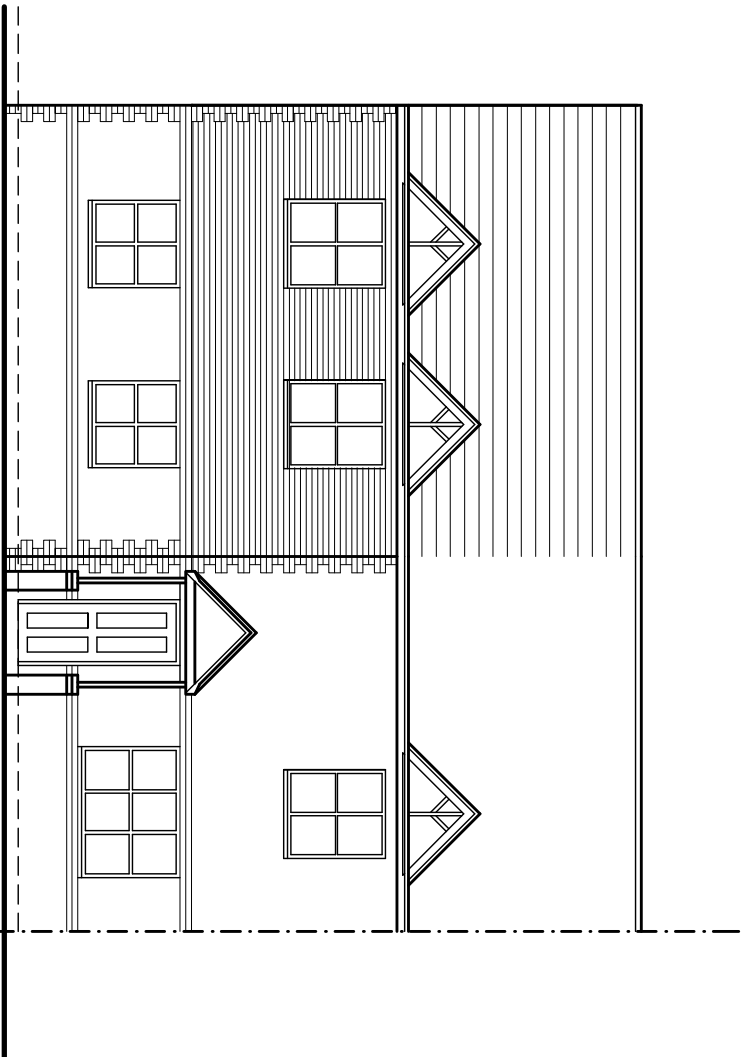


PROPOSED FRONT
ELEVATION

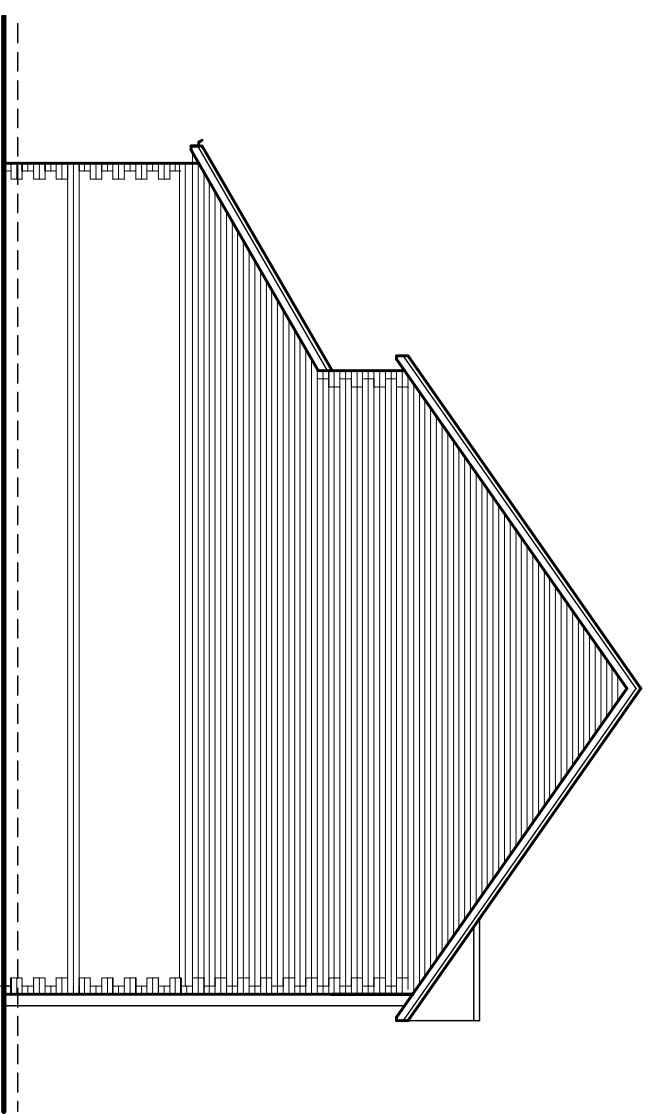


PROPOSED SIDE
ELEVATION

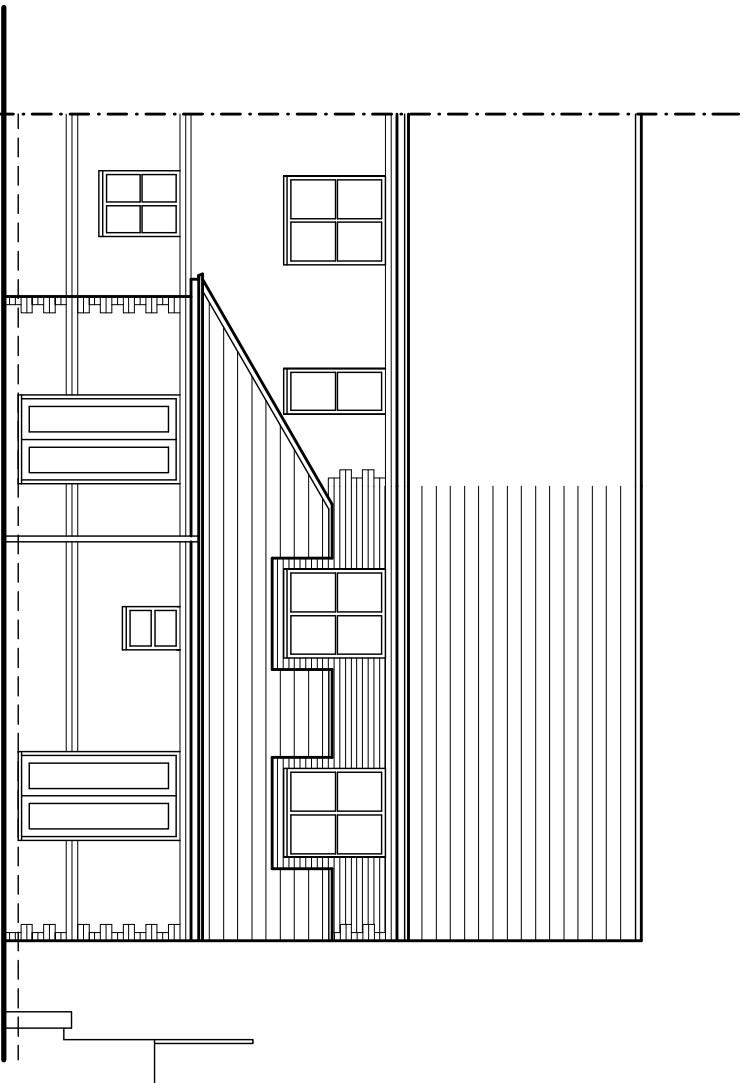


PROPOSED REAR
ELEVATION

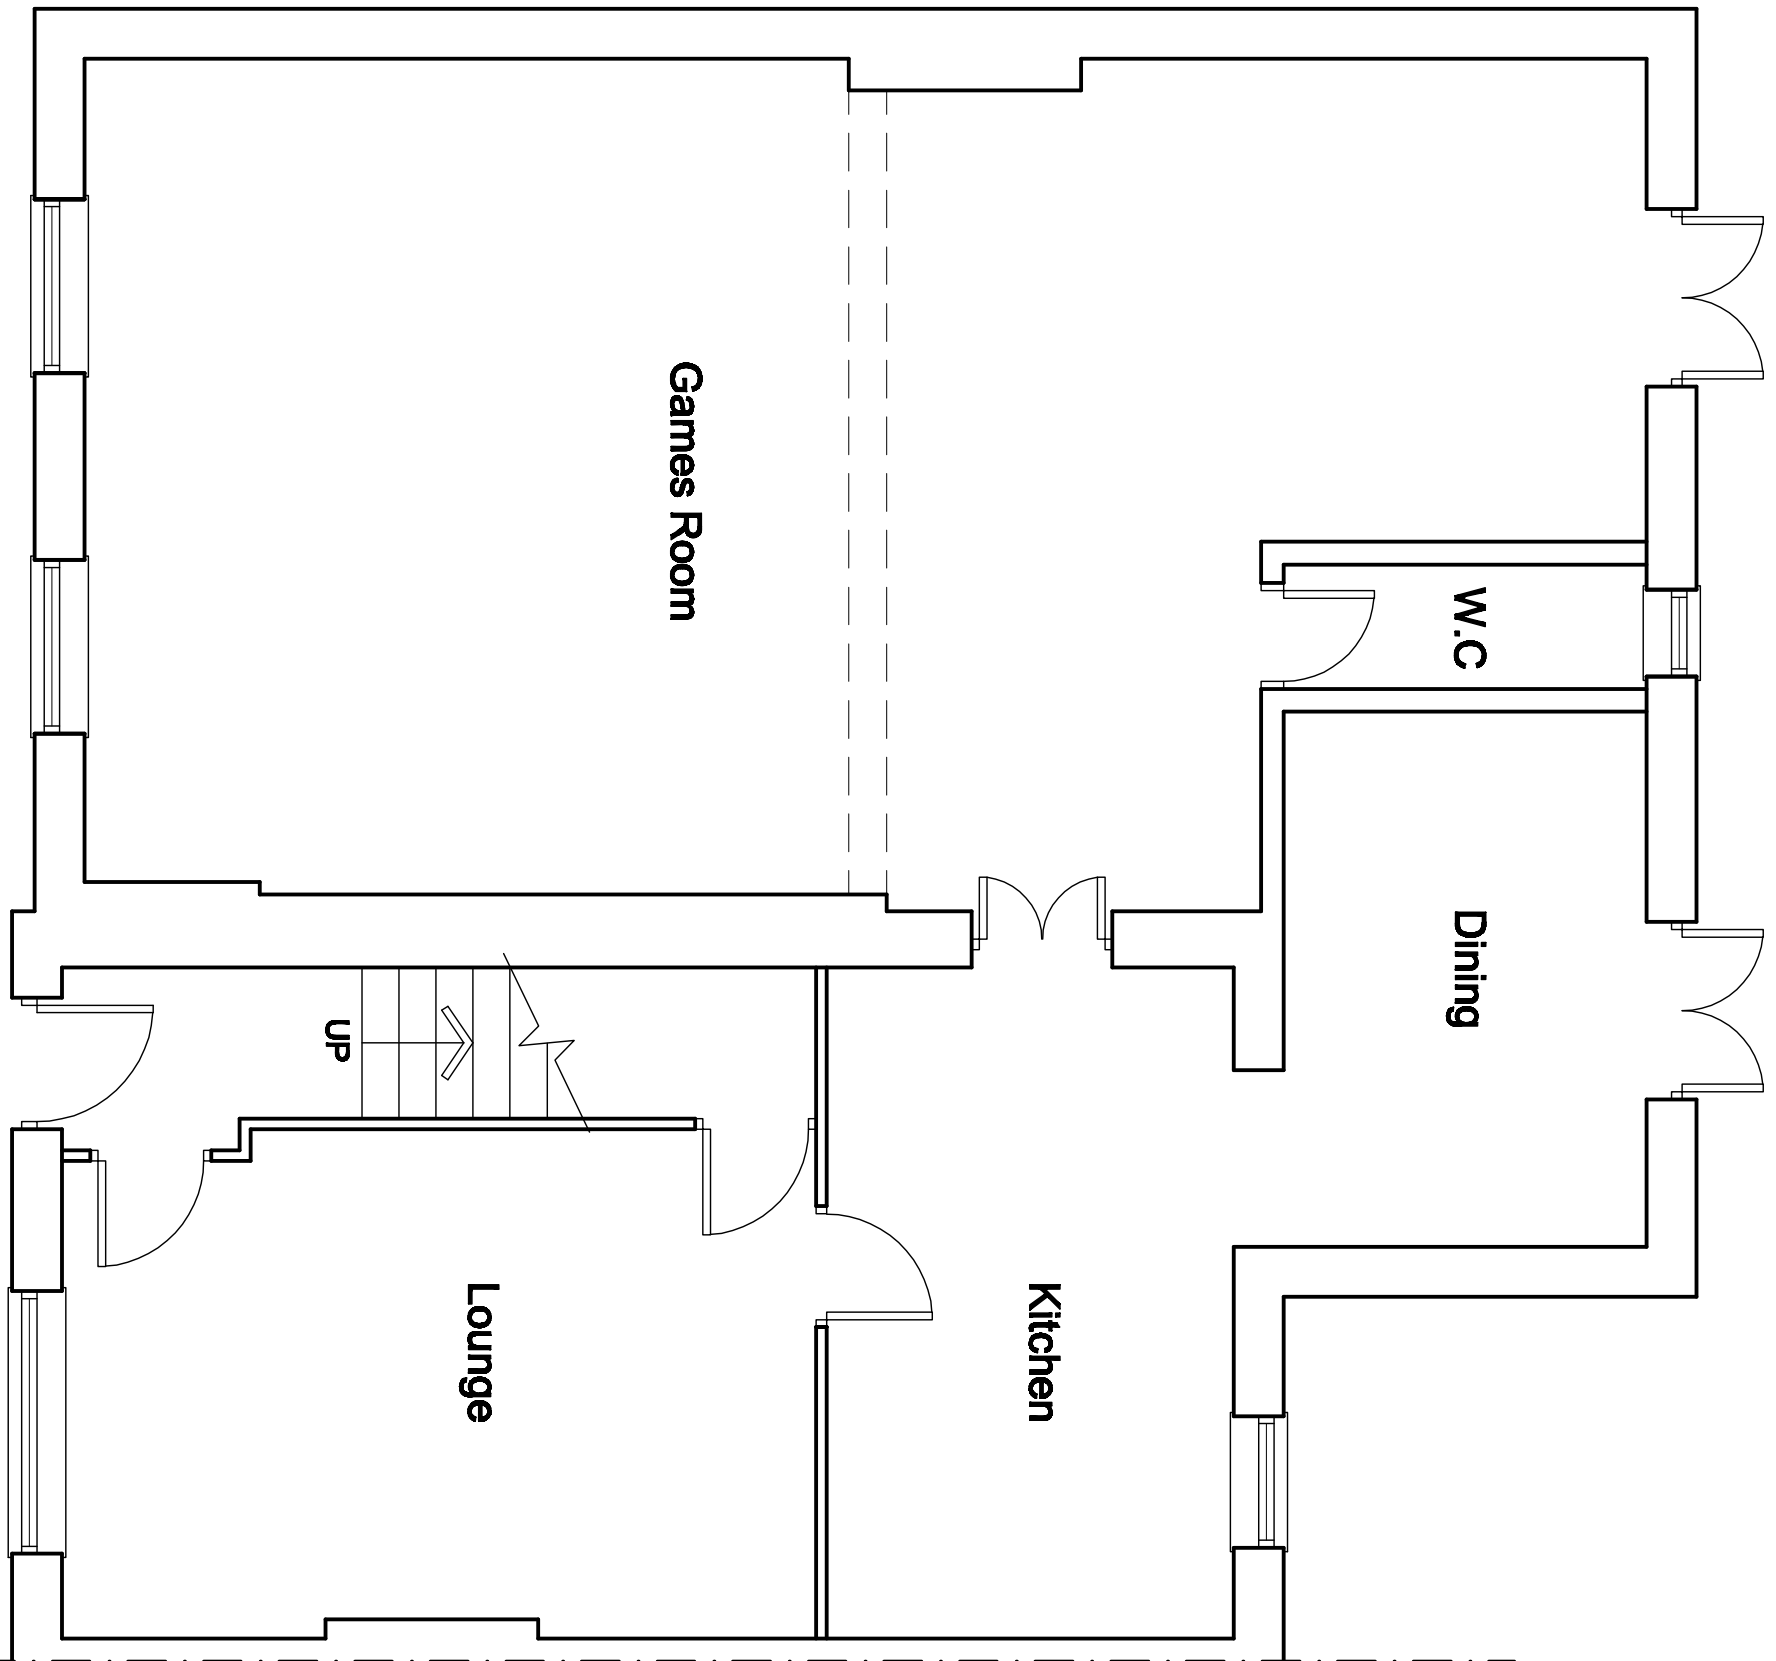

GROUND FLOOR PLAN

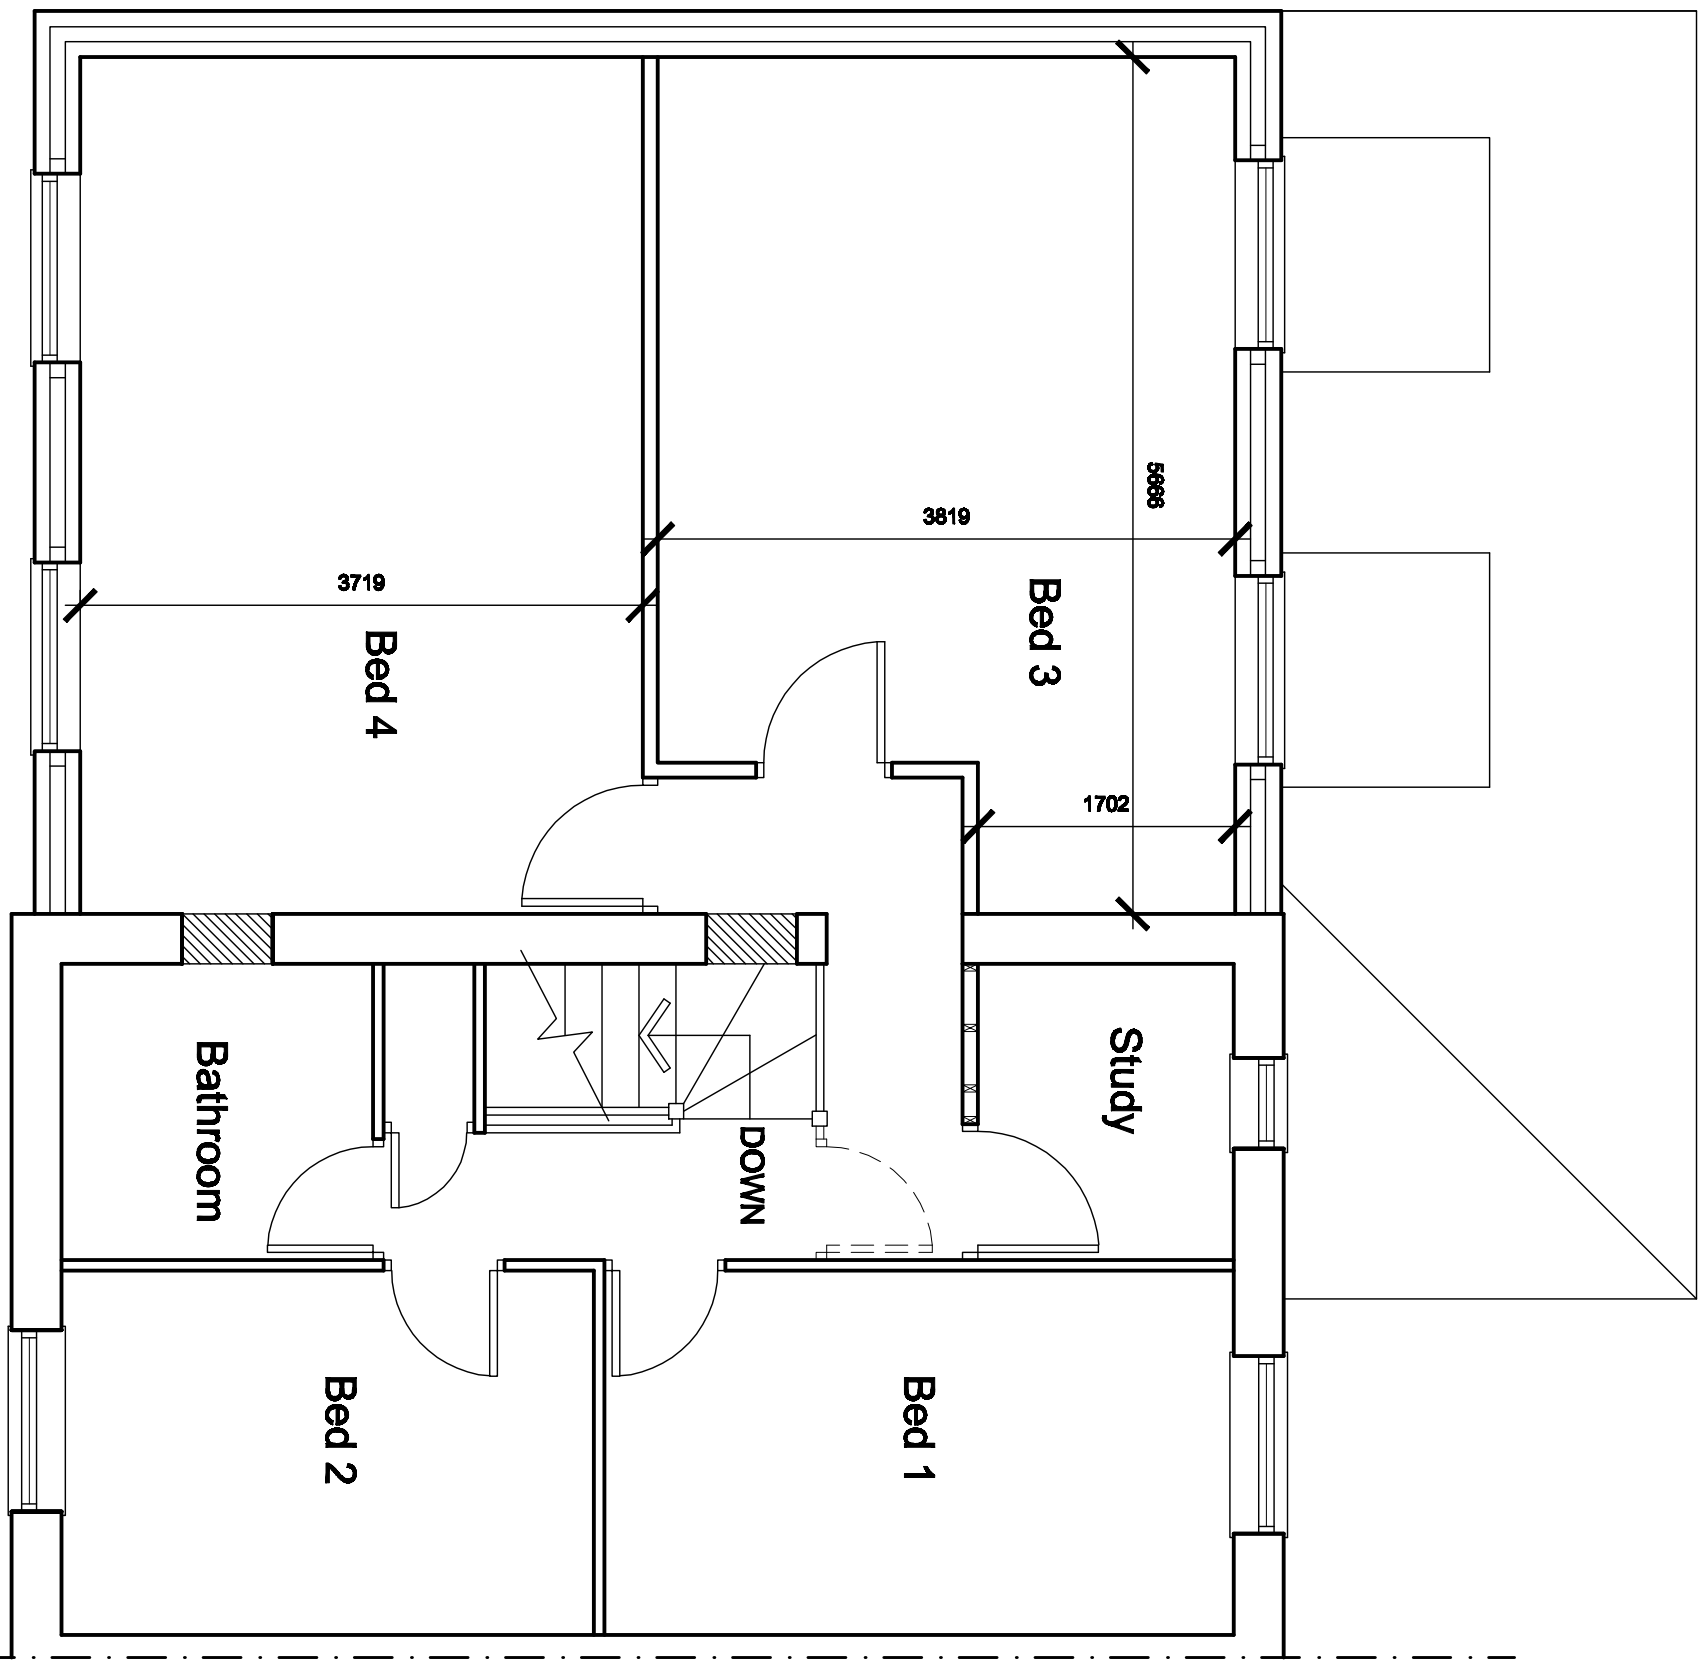

FIRST FLOOR PLAN

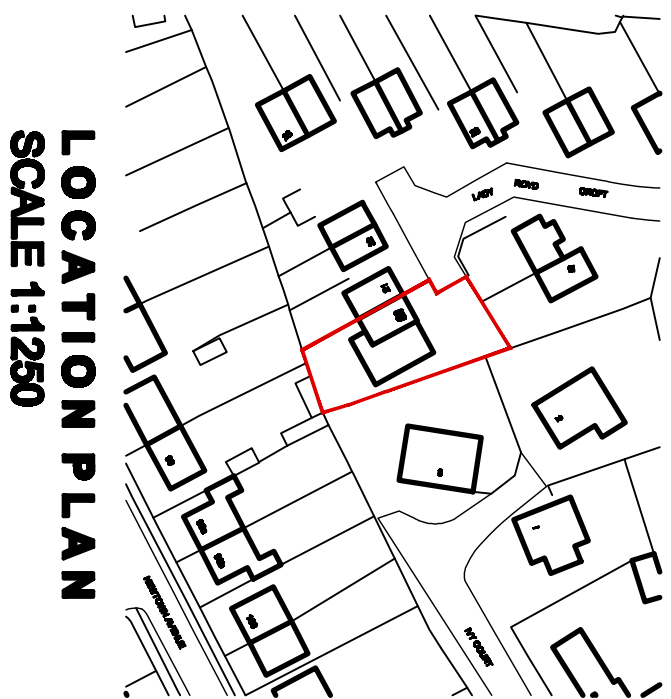

LOCATION PLAN
SCALE 1:1250

White Agus Partnership				PROVIDENCE VILLA, 42 SACKVILLE STREET, BARNESLEY, S70 2DB SURVEYORS AND BUILDING DESIGN CONSULTANTS			
Project: PROPOSED EXTENSION 19 LADYFORD CROFT, CUDWORTH BARNESLEY, S72 8FB				Client: MR PAUL GOODYEAR			
Drawing Title: PLANS & ELEVATIONS				Date: JUNE 2010 Ref: 09-115 Dwg. No: 03			
Date				Scale: 1:50 & 1:100			
Suffix				Rev.			
Description				Description			