
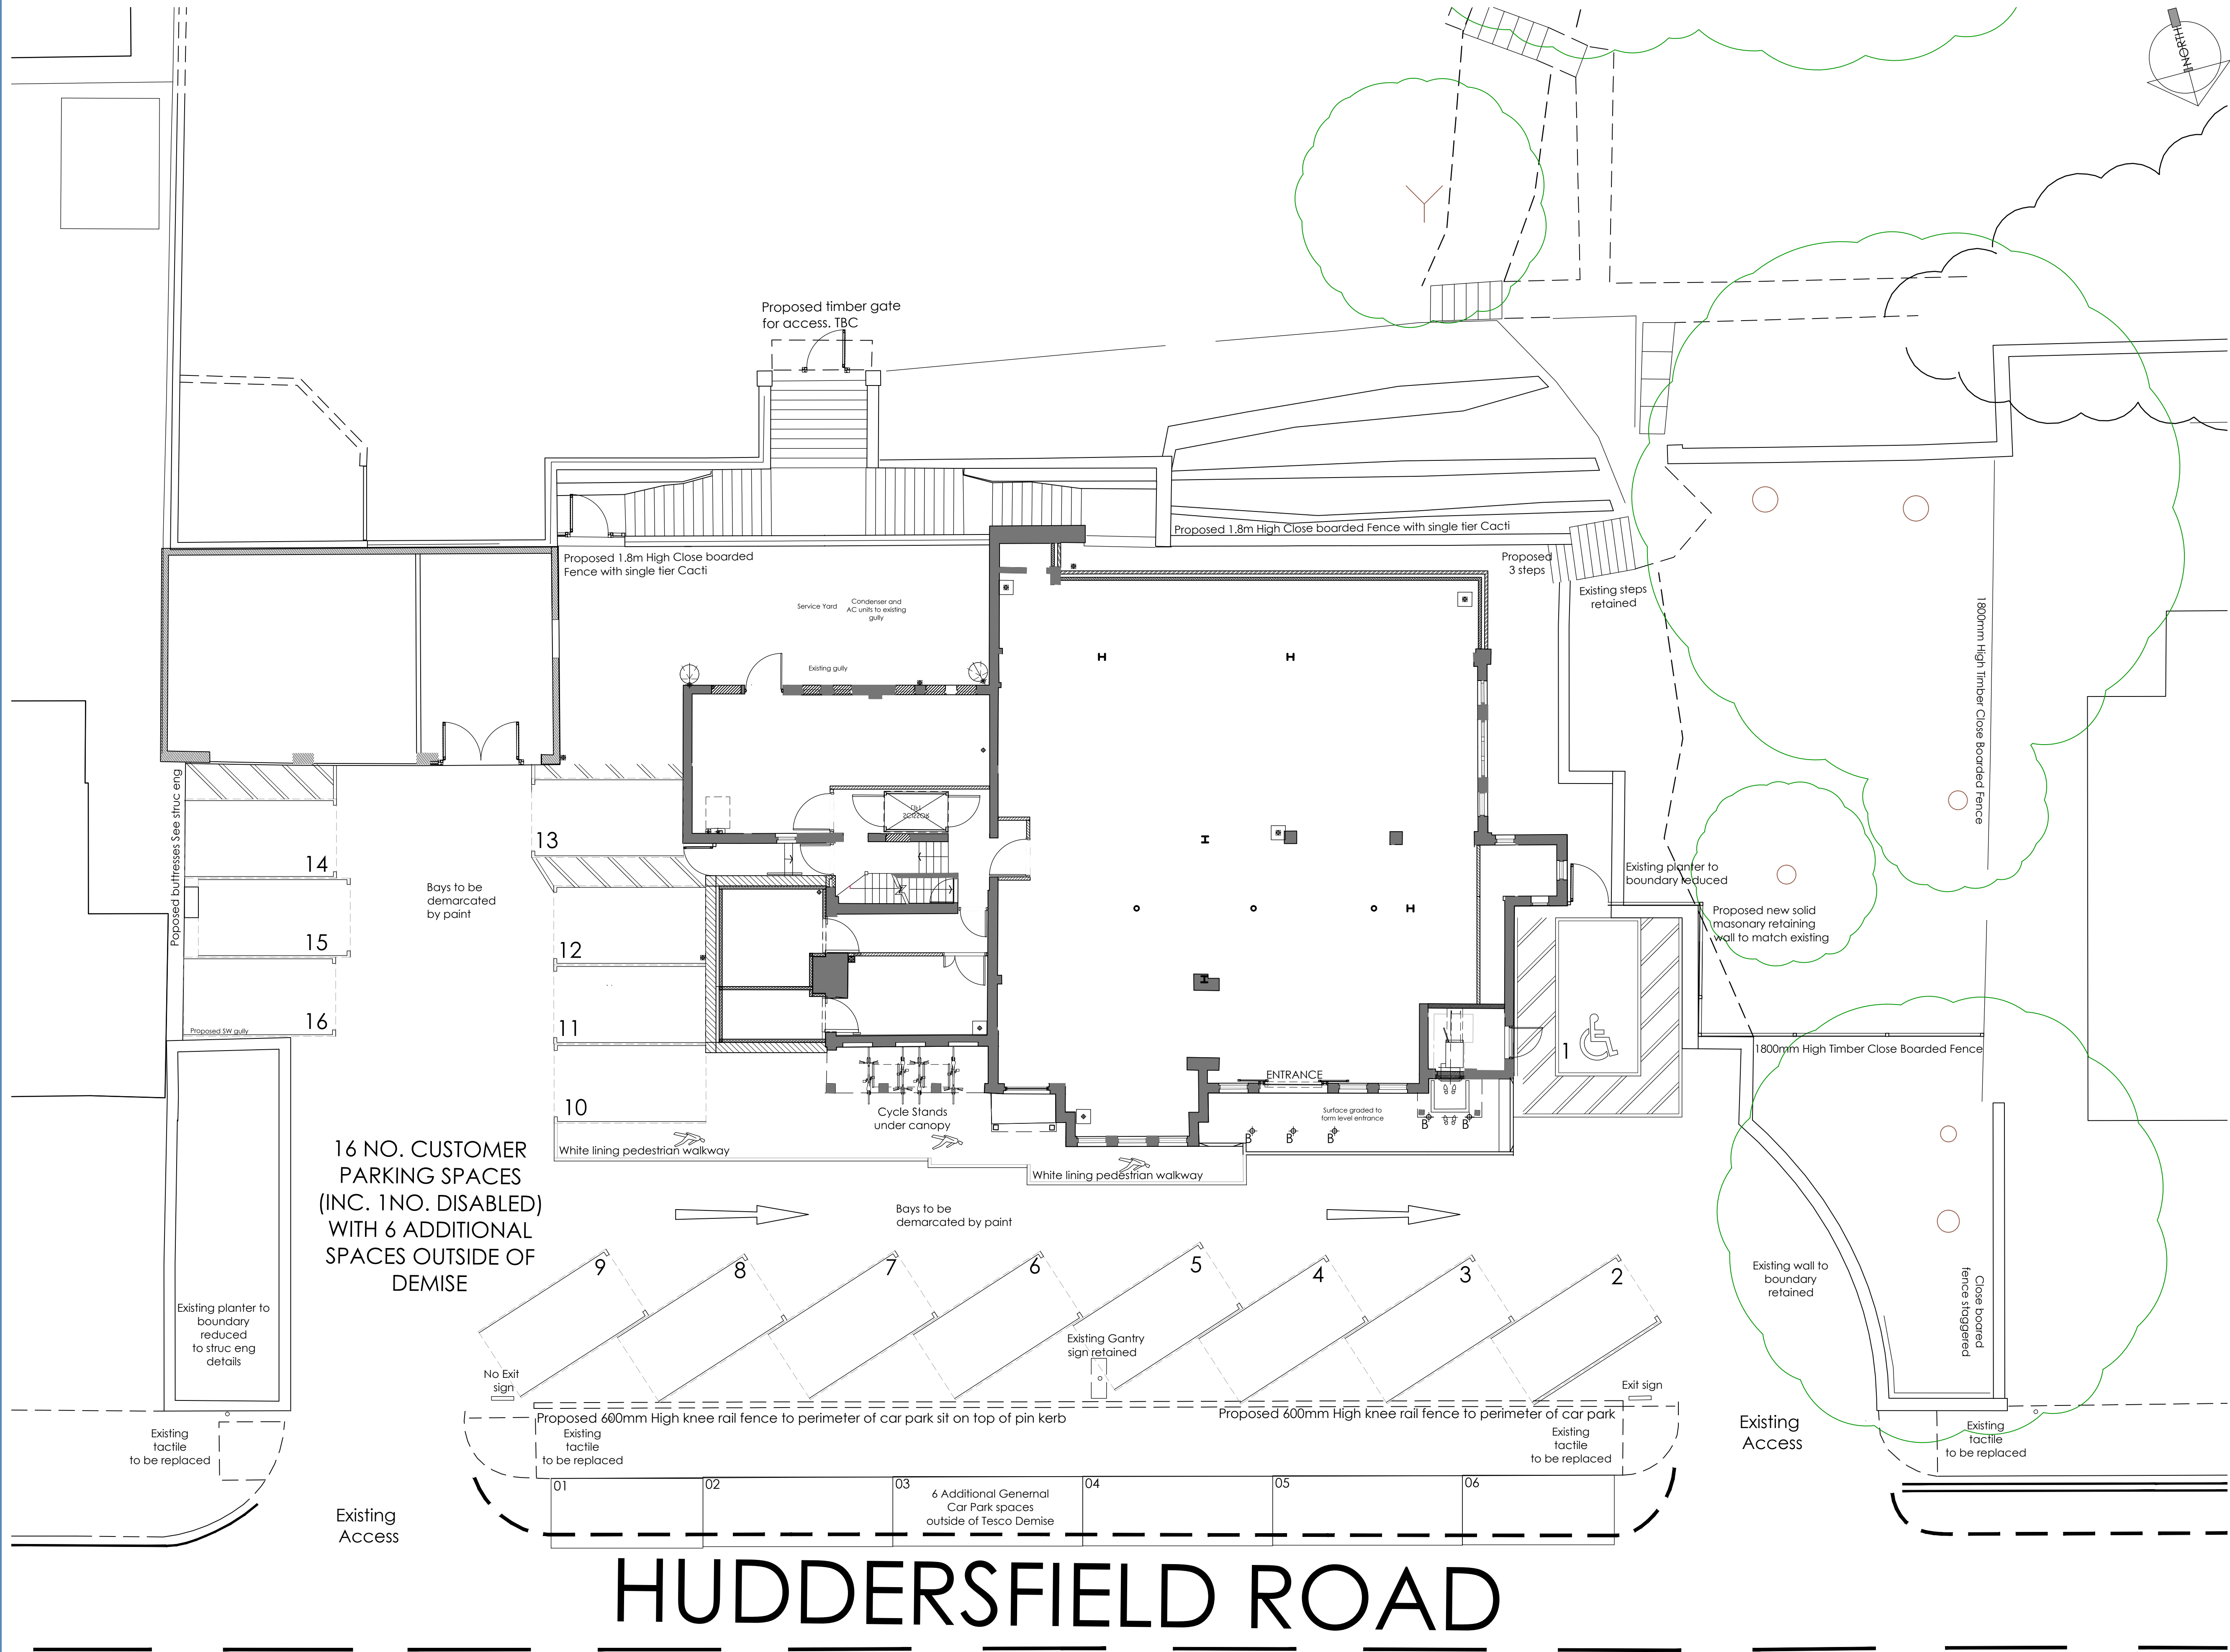


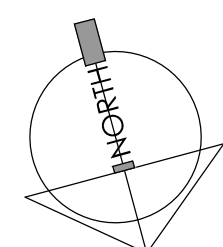

For PLANNING Purposes

C. 06.09.12
2 additional car spaces, part removal of planter RHS of site
B. 03.09.12
Amendments to scheme following ID1
A. 23.05.12
Ramp and signage subject to separate applications removed
Revision: By Approved

Office 7, Gateway 1000
Arlington Business Park
Whittle Way
Stevenage
Hertfordshire
SG1 2FP
t: 01438 749400
f: 01438 749591
e: arc@archer.uk.com
www.archerarchitects.co.uk

archer
architects

Client:
TESCO express

Project:
**THE WILTHORPE PH
HUDDERSFIELD ROAD, BARNSELY**
Drawing Title:
PROPOSED SITE PLAN

Scale:	Date:	Drawn:	Checked:
1:100@A1	17.05.12	MED	DJF
Project No:	Drawing No:	Revision:	
4582	(P) 503	C	