


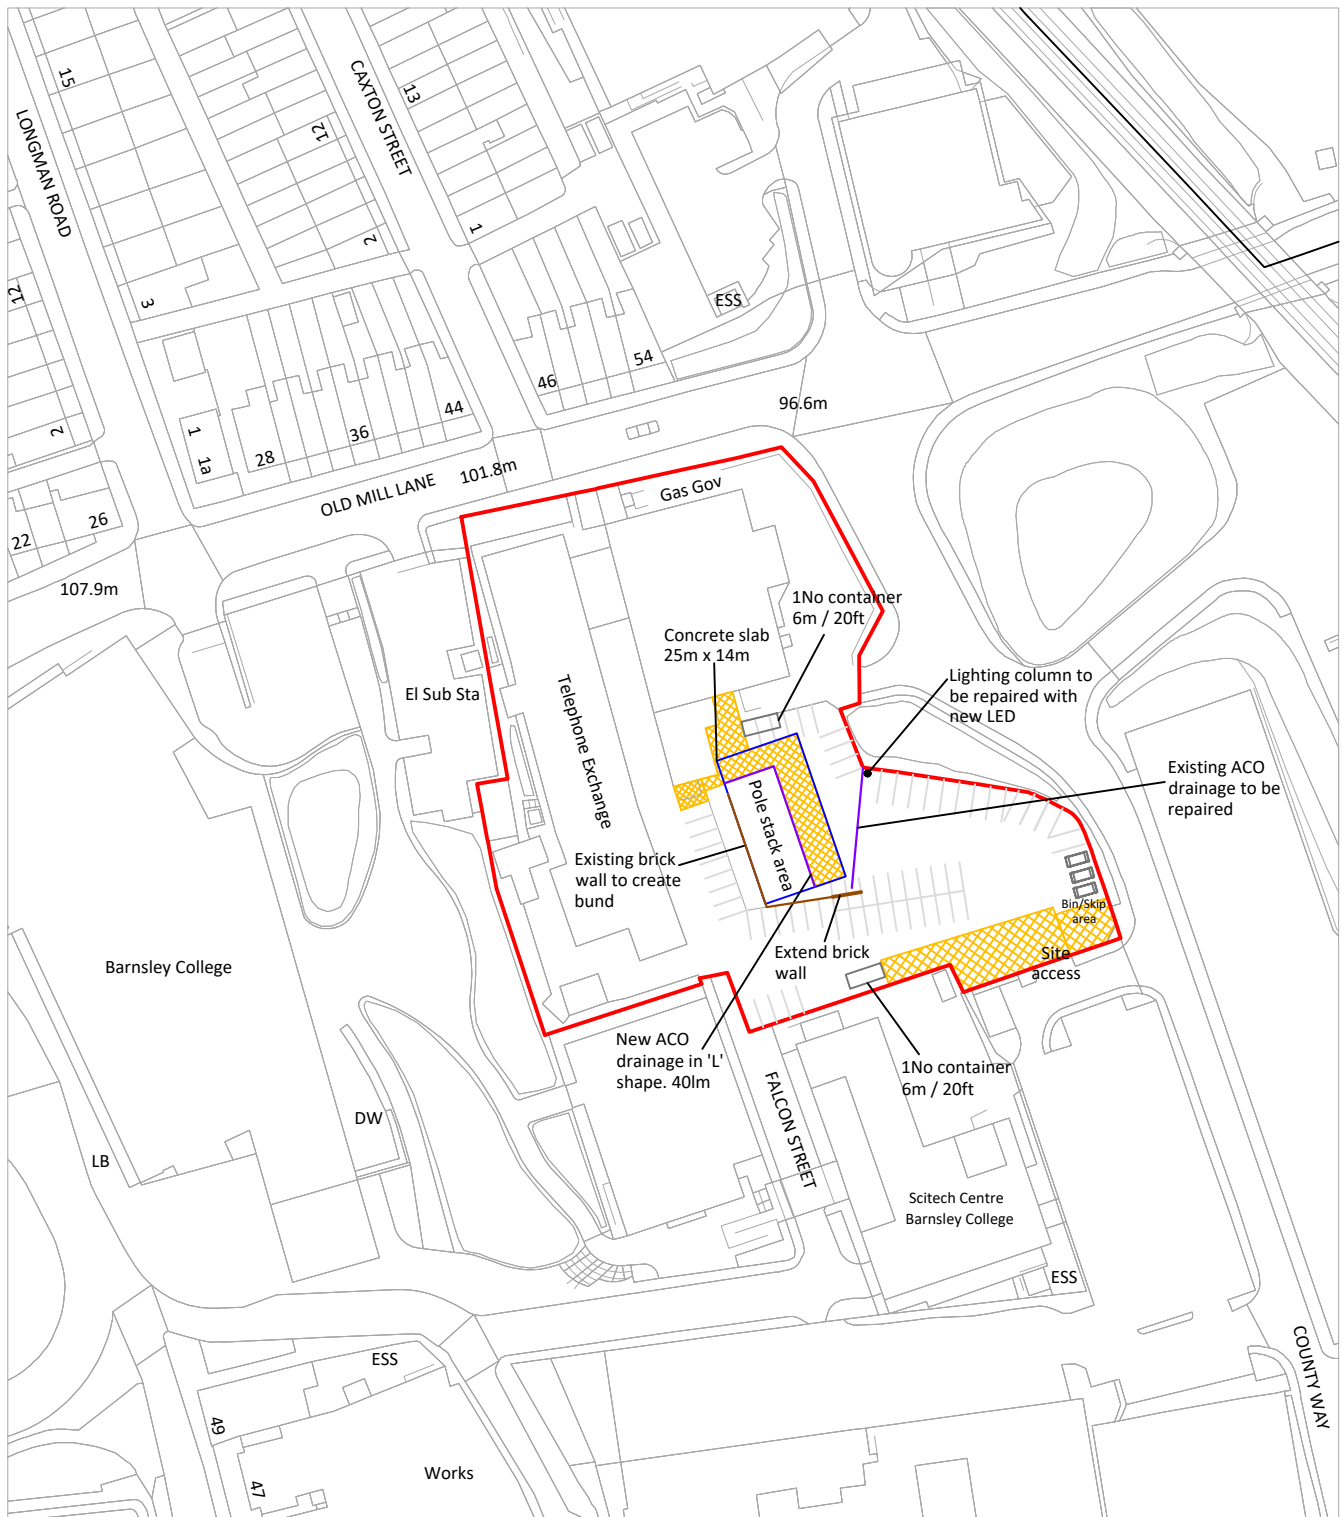

ReQuestAPlan
 Map number: TQRQM22306154557645
 Title: Barnsley TE
 Map Produced for: BT
 © Crown copyright and database rights 2022 OS 100042766
 Date of Purchase: 02-11-2022
 1 Years subscription from 02-11-2022 for 1 workstation.



PROJECT:	Openreach Civils Depot - K1087446	CLIENT:	Barnsley TE/TRS Off County Way Barnsley South Yorkshire S70 2EY
SITE:	Barnsley TE/TRS	 This drawing has been produced using a DWG purchased from RequestAPlan. Dimensions to be confirmed on site. The copyright of this drawing is the property of CBRE, without whose written consent, it may not be used, published or reproduced in any form.	
TITLE:	002-Site plan as proposed		
SCALE:	1:1250 @ A4		
DRAWN BY:	BP	CHECKED BY:	GS