




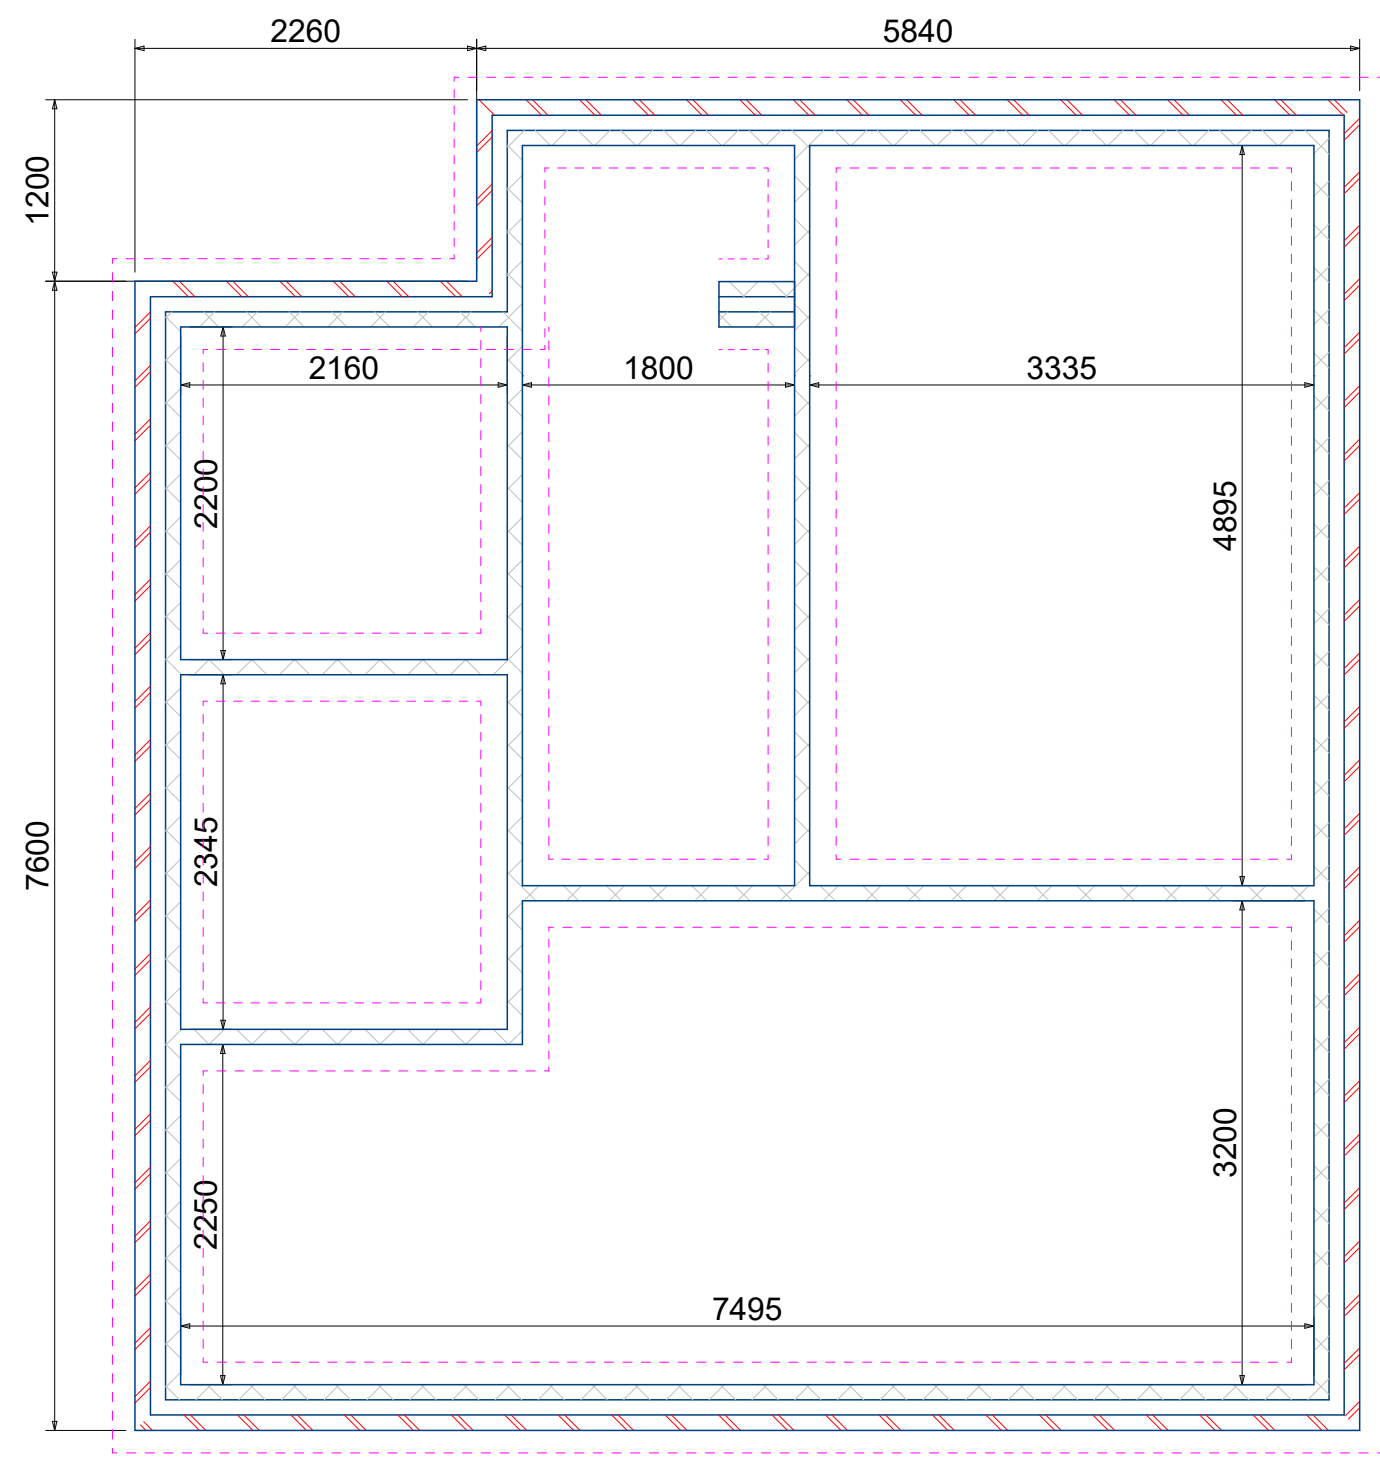


Foundation Plan

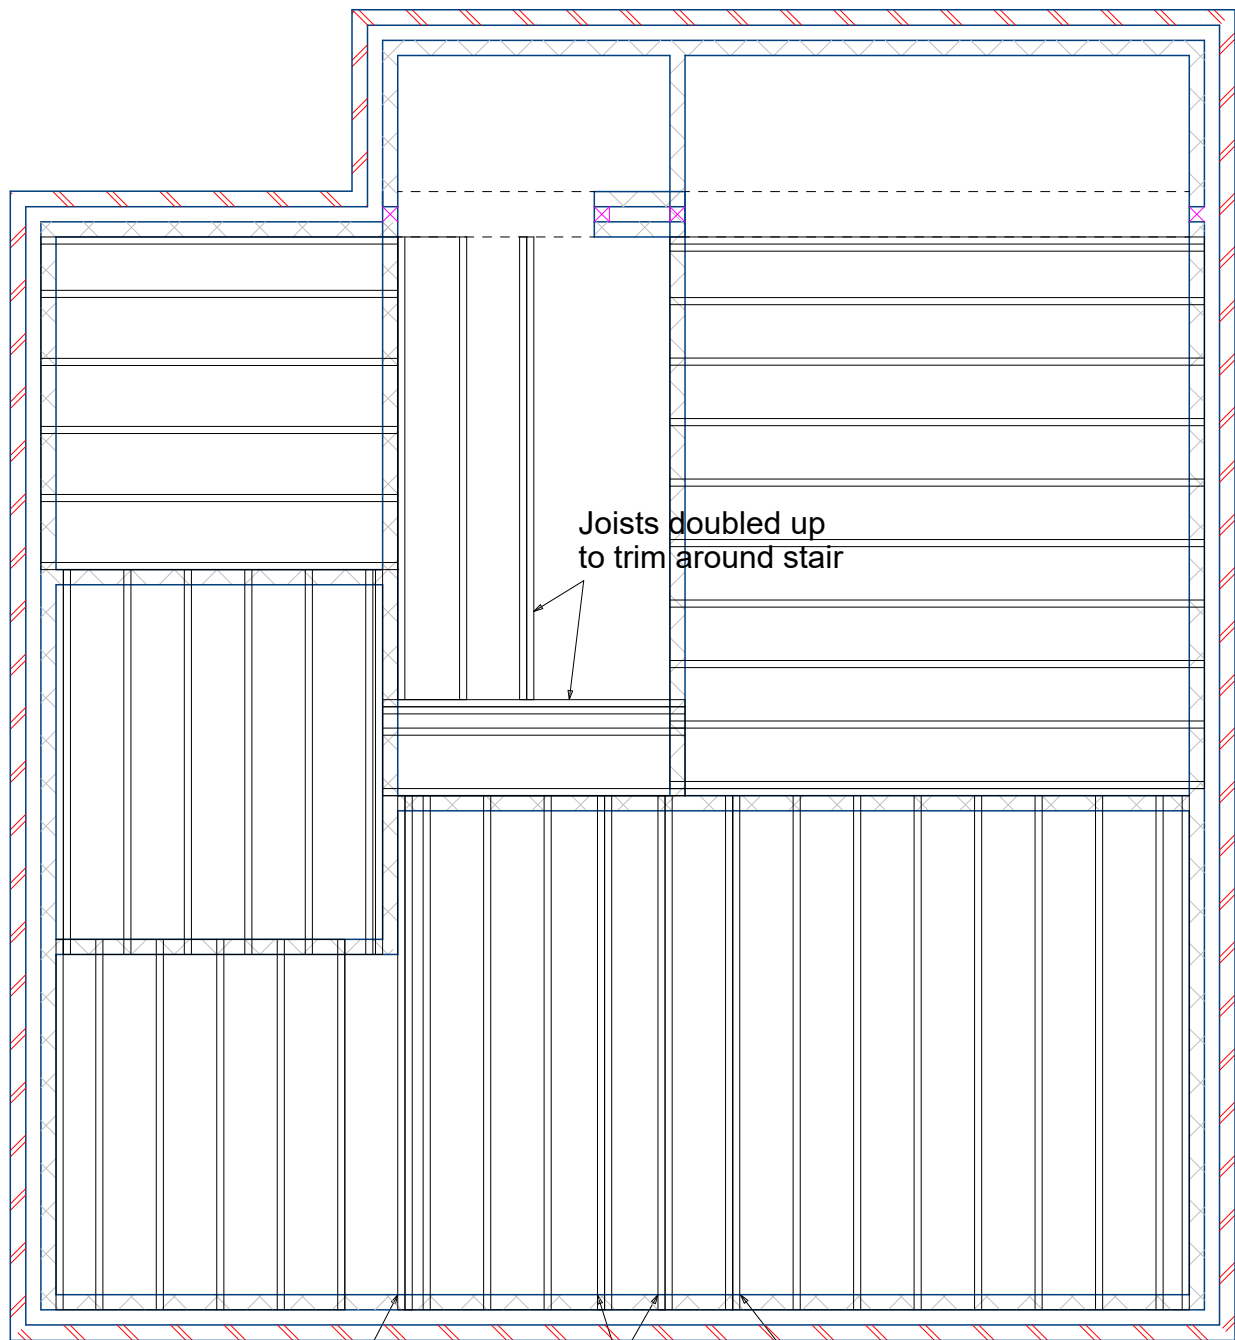

First Floor Joist Layout

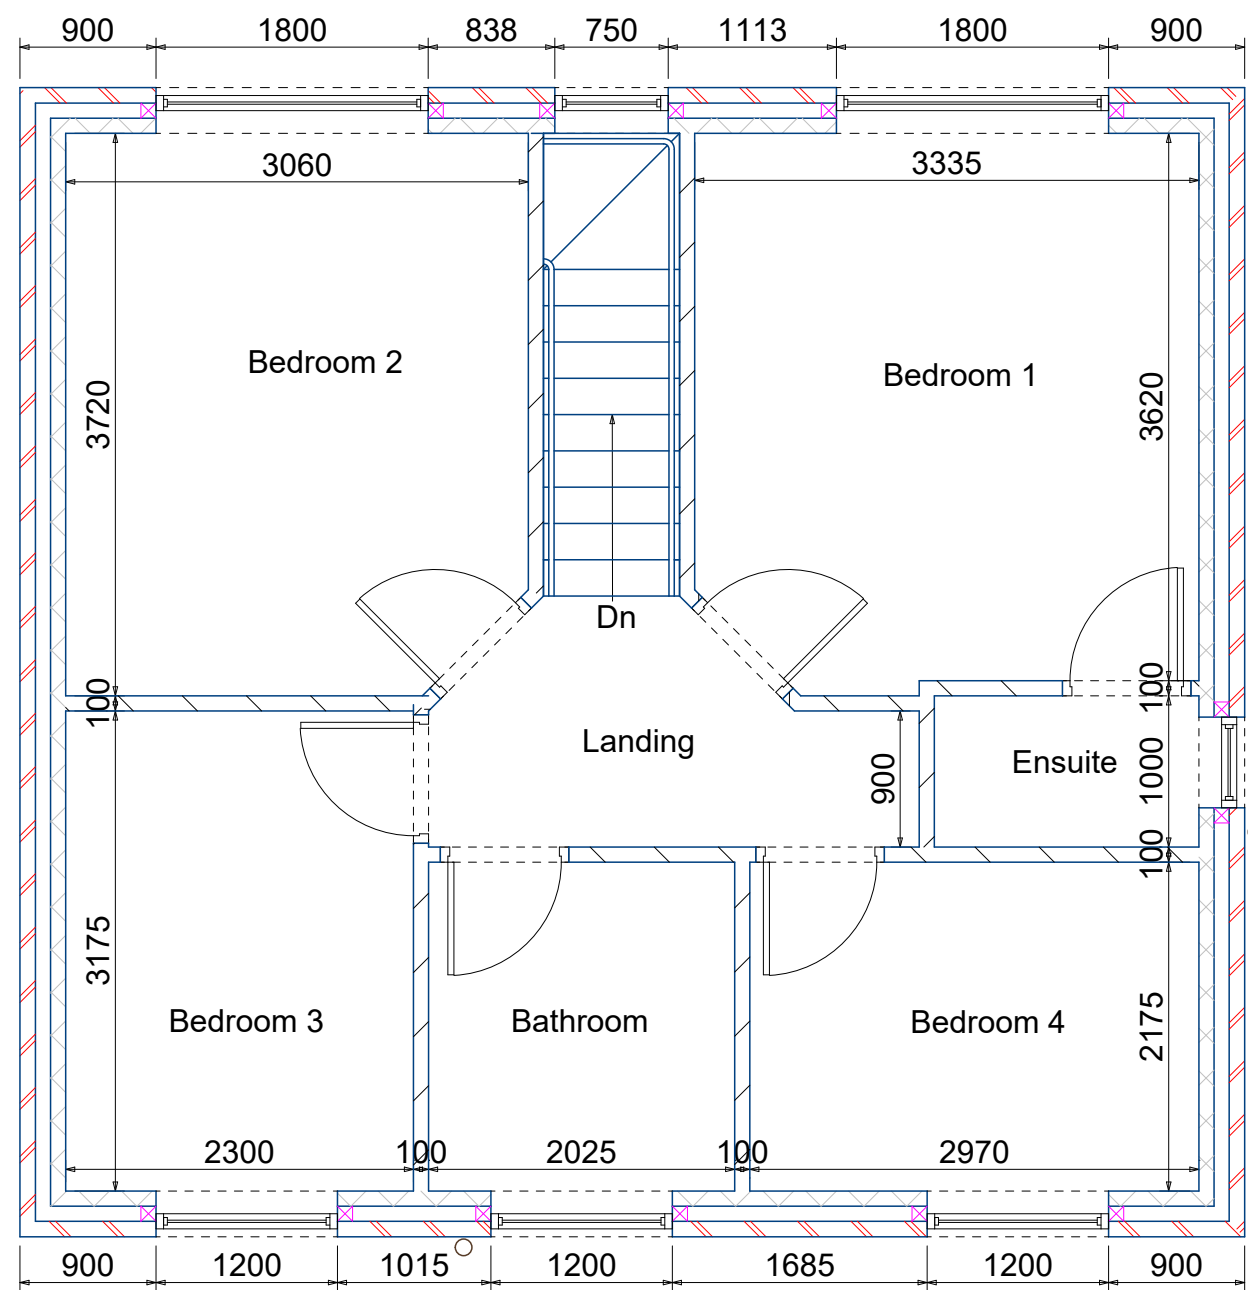

First Floor Stud Wall Layout

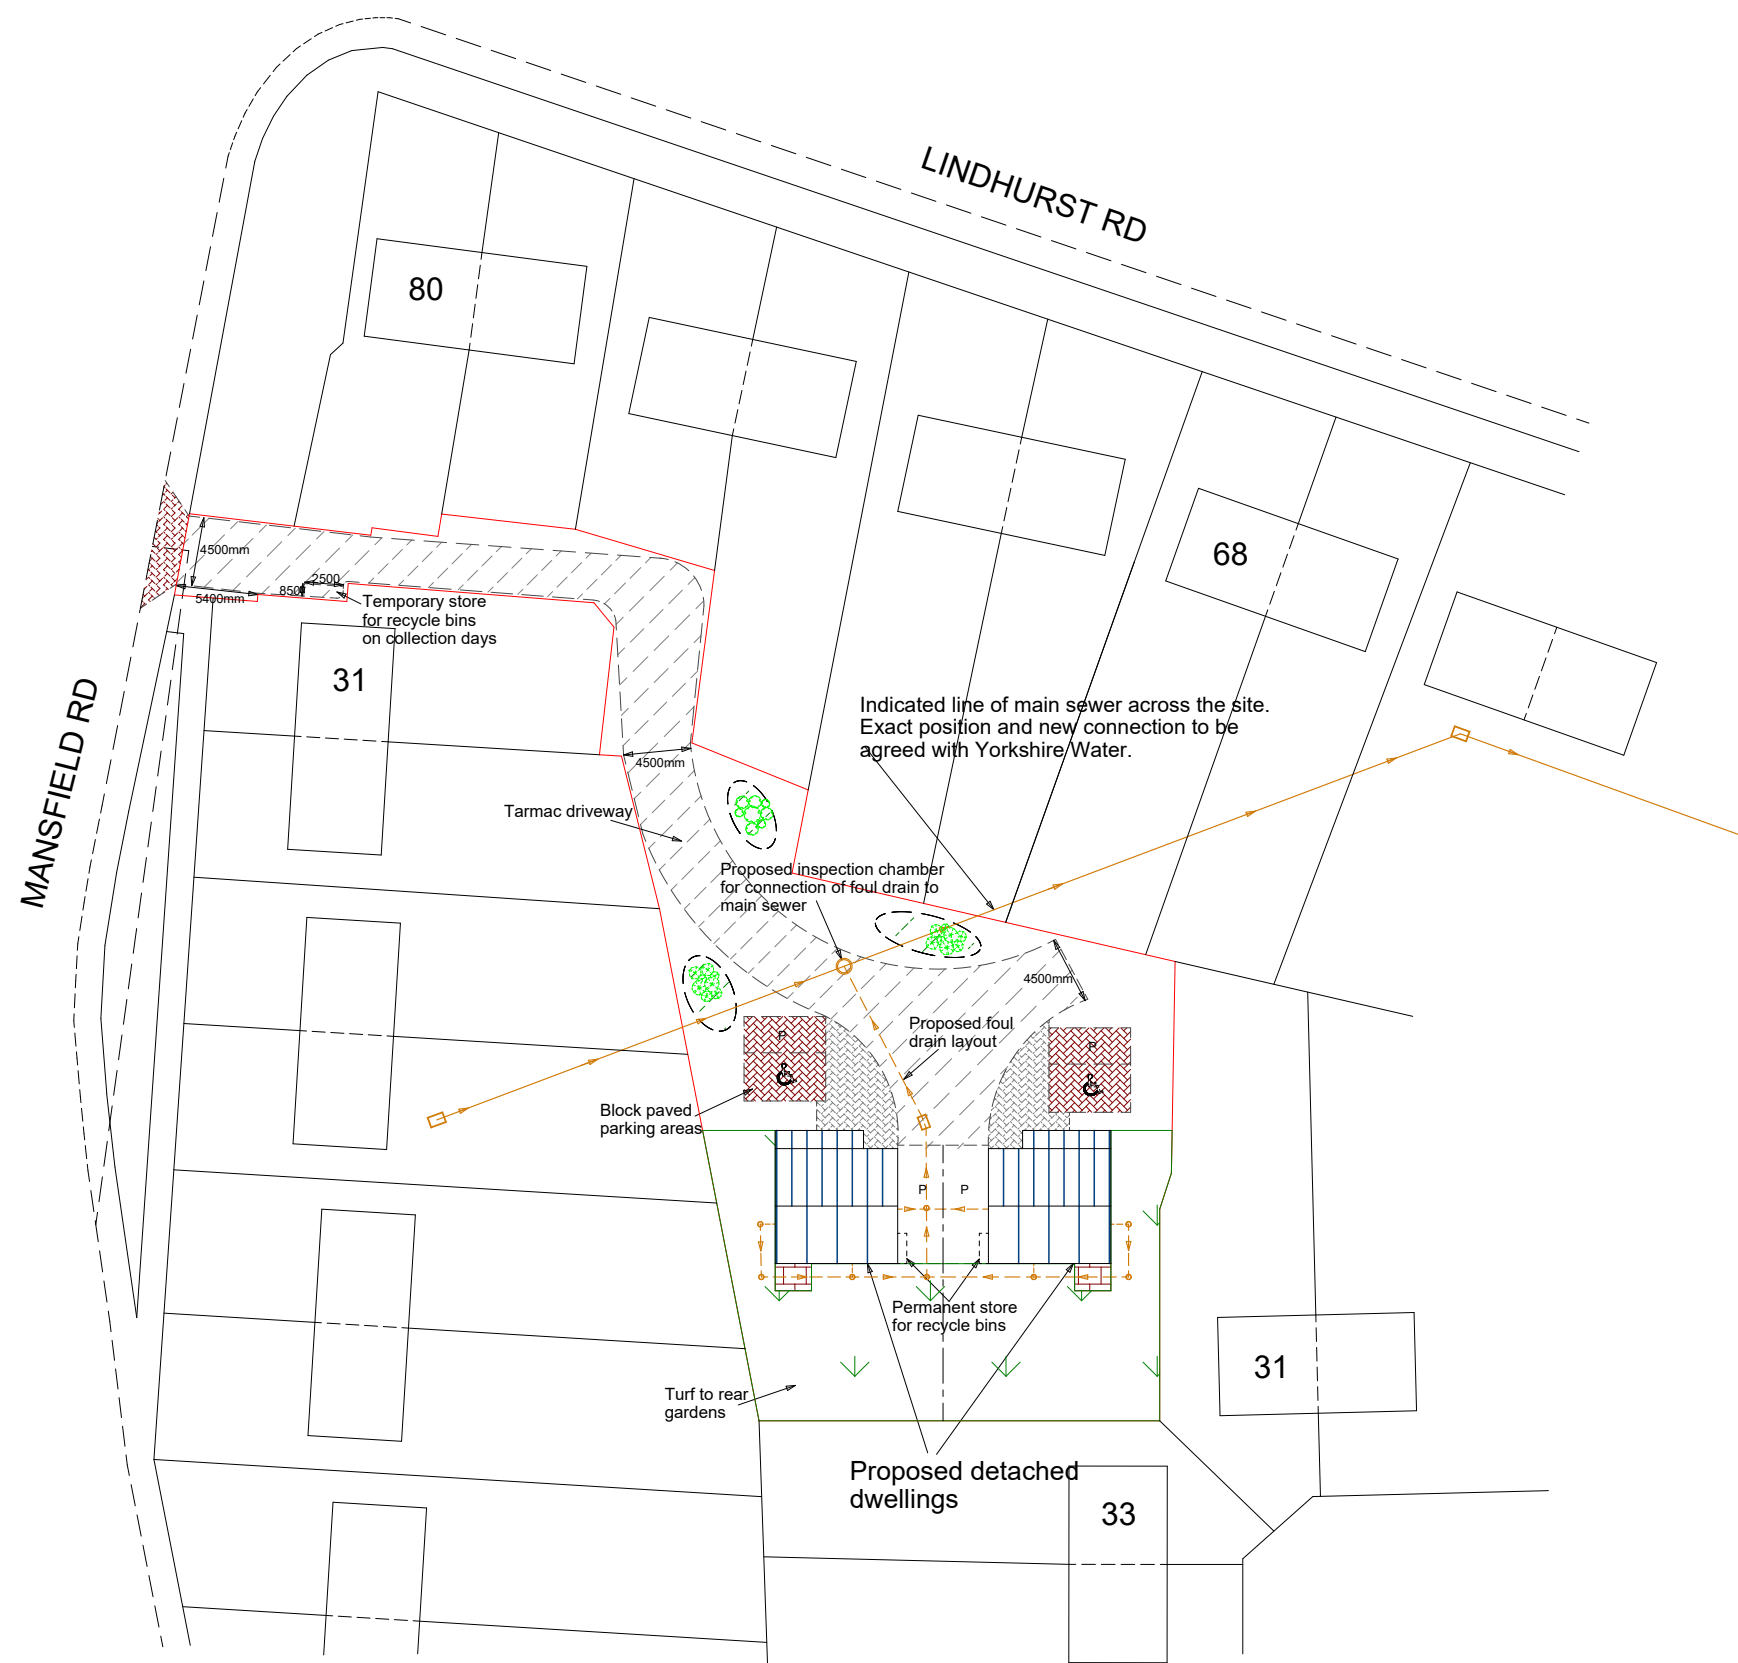

Proposed Site Layout

Scale 1:500

Notes

PAUL GLOVER  
DESIGN SERVICES

Glover Building Management

Project  
**Proposed New Dwellings**  
Land Adjacent & Behind  
31 Mansfield Rd  
Athersley, Barnsley  
Drawing Title  
**Construction Detail**  
Floor Plans & Elevations  
Client  
**Mr Kajani**  
Drawing No.  
**PG 172-3**

Date  
March 2019  
Drawn by  
P Glover  
Scale  
1:50  
Checked by  
PG

Page Size - A1 3000 mm

6 Beaulieu Close, Mapplewell  
Barnsley S75 6FJ  
Tel 01226 387491/07730258347  
Email paulglover555@btinternet.com