

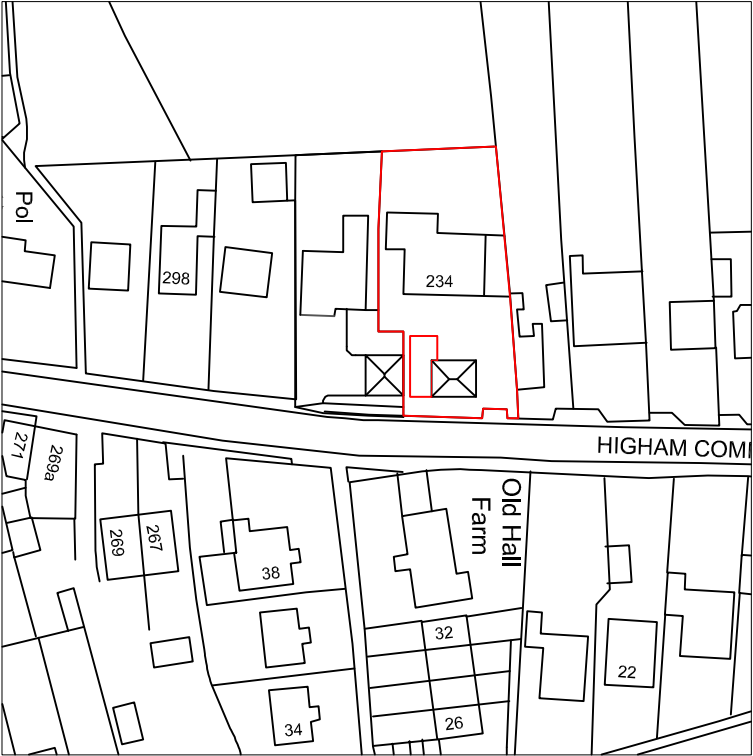


Drawing No.	Rev No.
MAS001 -001	

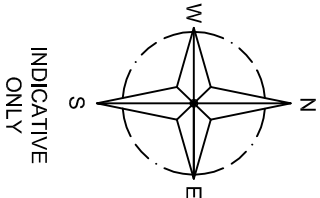

LOCATION PLAN
SCALE 1:1250 AT A3

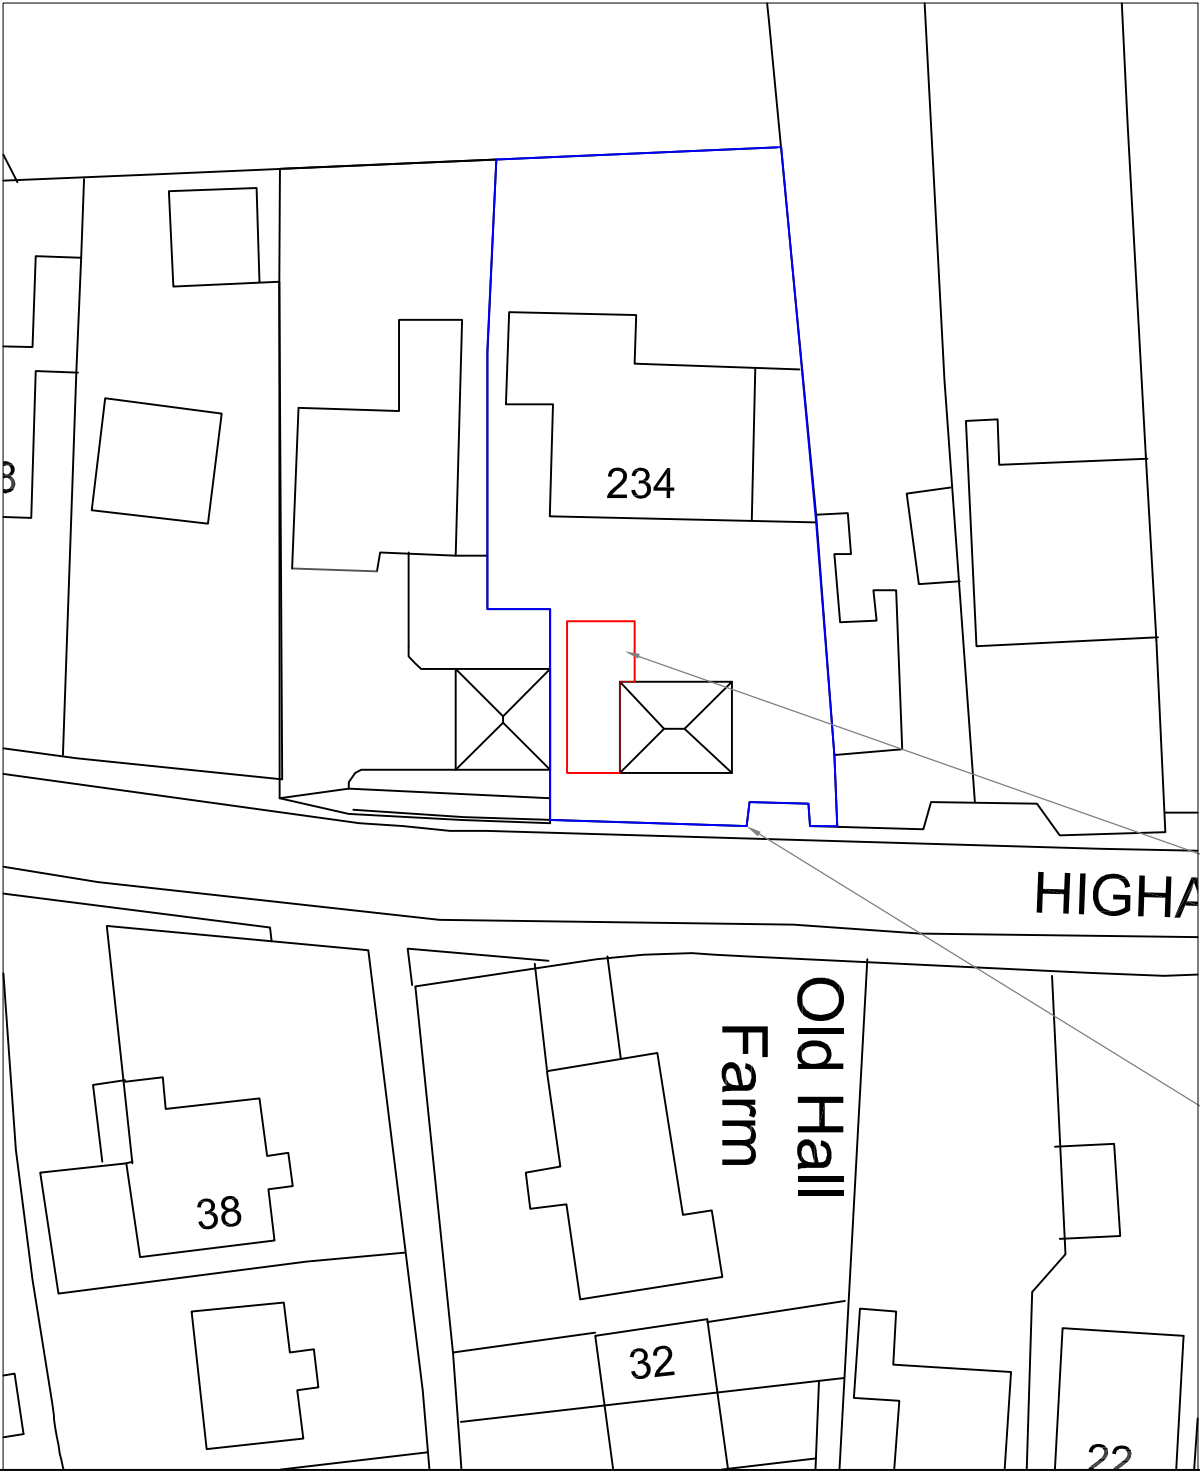

SITE PLAN
SCALE 1:500 AT A3

DO NOT SCALE: Contractor to check all dimensions and report any omissions or errors

NOTES

Rev	Description	By	CHK	App	Date
-----	-------------	----	-----	-----	------

JRB DESIGNS LTD
1 Saville Road
Cudworth
Barnsley
S72 8LT
Tel: 01226 383542
Fax: 01226 380078
Mob: 07970 541192
Email: joine@jrbdesigns.co.uk

This drawing is copyright. © Jrbdesigns Ltd.

Client

MR A SHUFFLEBOTTOM

Drawing Title

SITE PLANS

Address

234 HIGHAM COMMON ROAD
HIGHAM
BARNSELEY
S75

Project Title:

PROPOSED GARAGE
EXTENSION

Purpose of Issue:

CONSTRUCTION

Drawing Status

FIRST ISSUE

Scale at A3	Drawn By	Date
AS SHOWN	JRB	15/01/2013
Checked By	AS	15/01/2013
Project No.	MAS001	001
Revision	-	-

APPROVAL ☒ INFORMATION ☐ TENDER ☐ CONTRACT ☐ CONSTRUCTION ☐