

Notes:

PLANNING DRAWINGS, NOT TO BE USED FOR BUILDING REGULATIONS OR CONSTRUCTION PURPOSES
COPYRIGHT OF THIS DRAWING BELONGS TO DESIGNSPACE ARCHITECTS, STRICTLY NO COPYING, HIRING OR LENDING
WITHOUT AUTHORISATION

Revision: --

Revision List:

0 5m

PROPOSED MATERIALS

Walls - Coursed stone to match
Roof - Artstone slates to match
Windows - White PVCu to match
Fascias - Black timber or PVCu to match
Gutters/ pipes - Black PVCu to match


Project/ Client: Catshaw Cross Cottage / O Brien

Drawing Title: Elevations - PROPOSED

Drawing Number: 2107/TP/006

Scale at A3: 1:100


Date: Feb 21

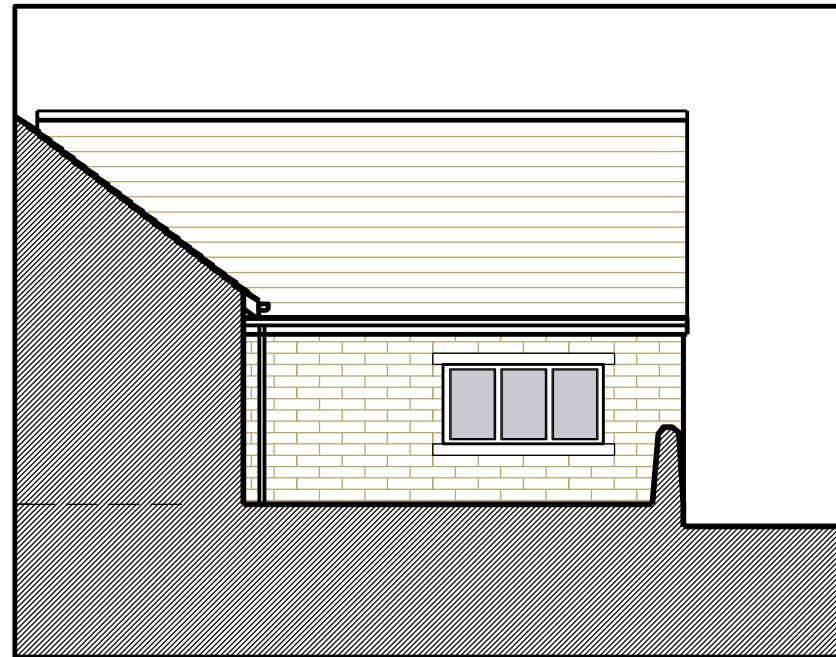


North Elevation



East Elevation

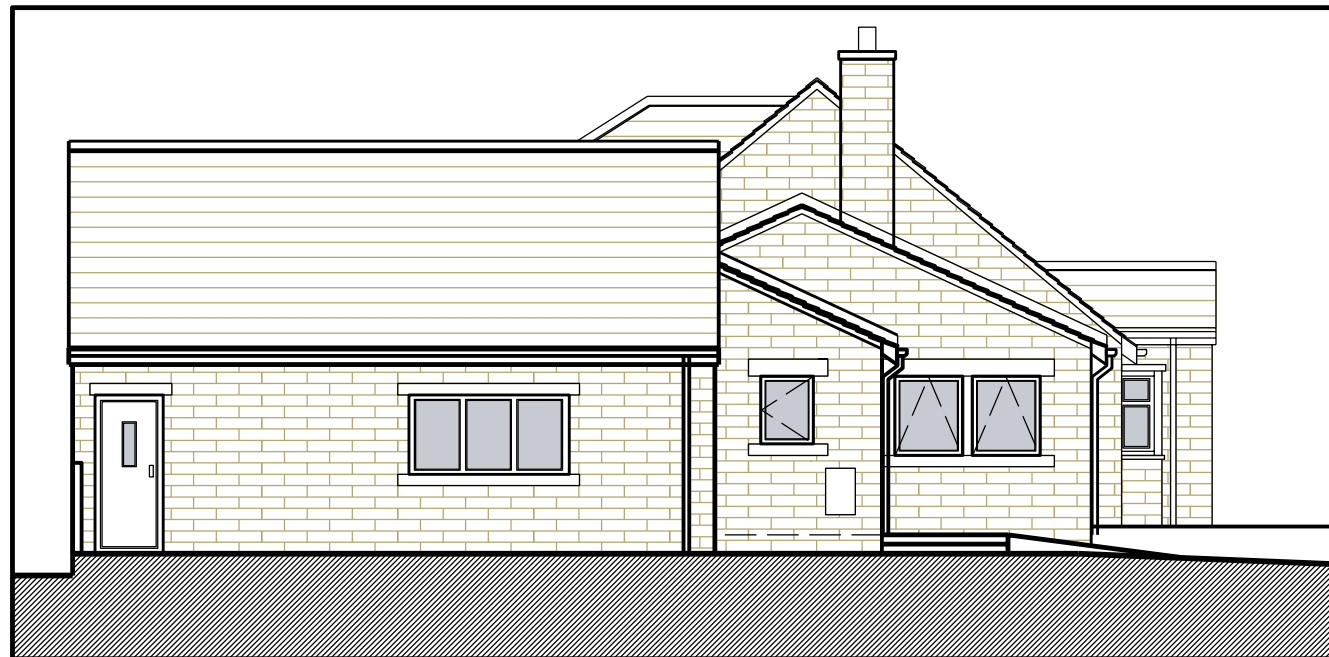

South Elevation

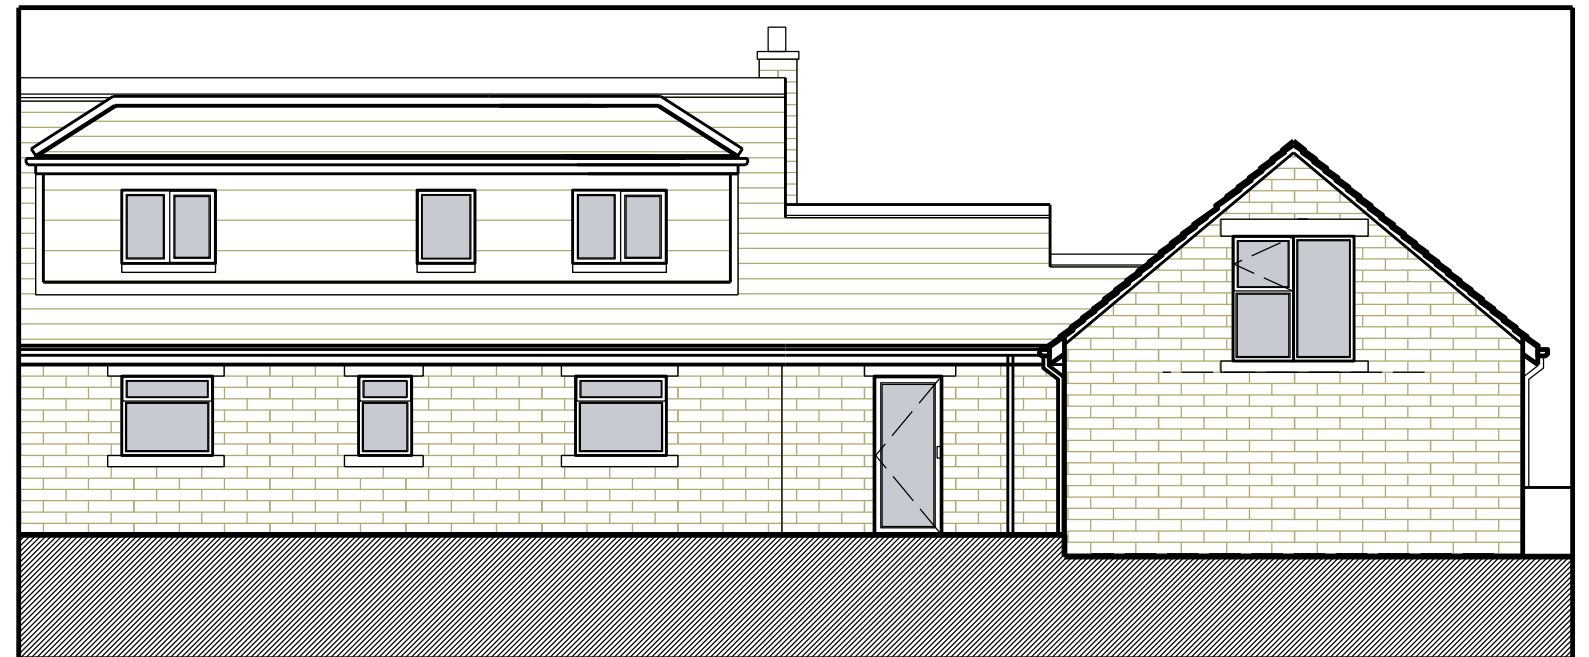

West Elevation