






REAR VIEW

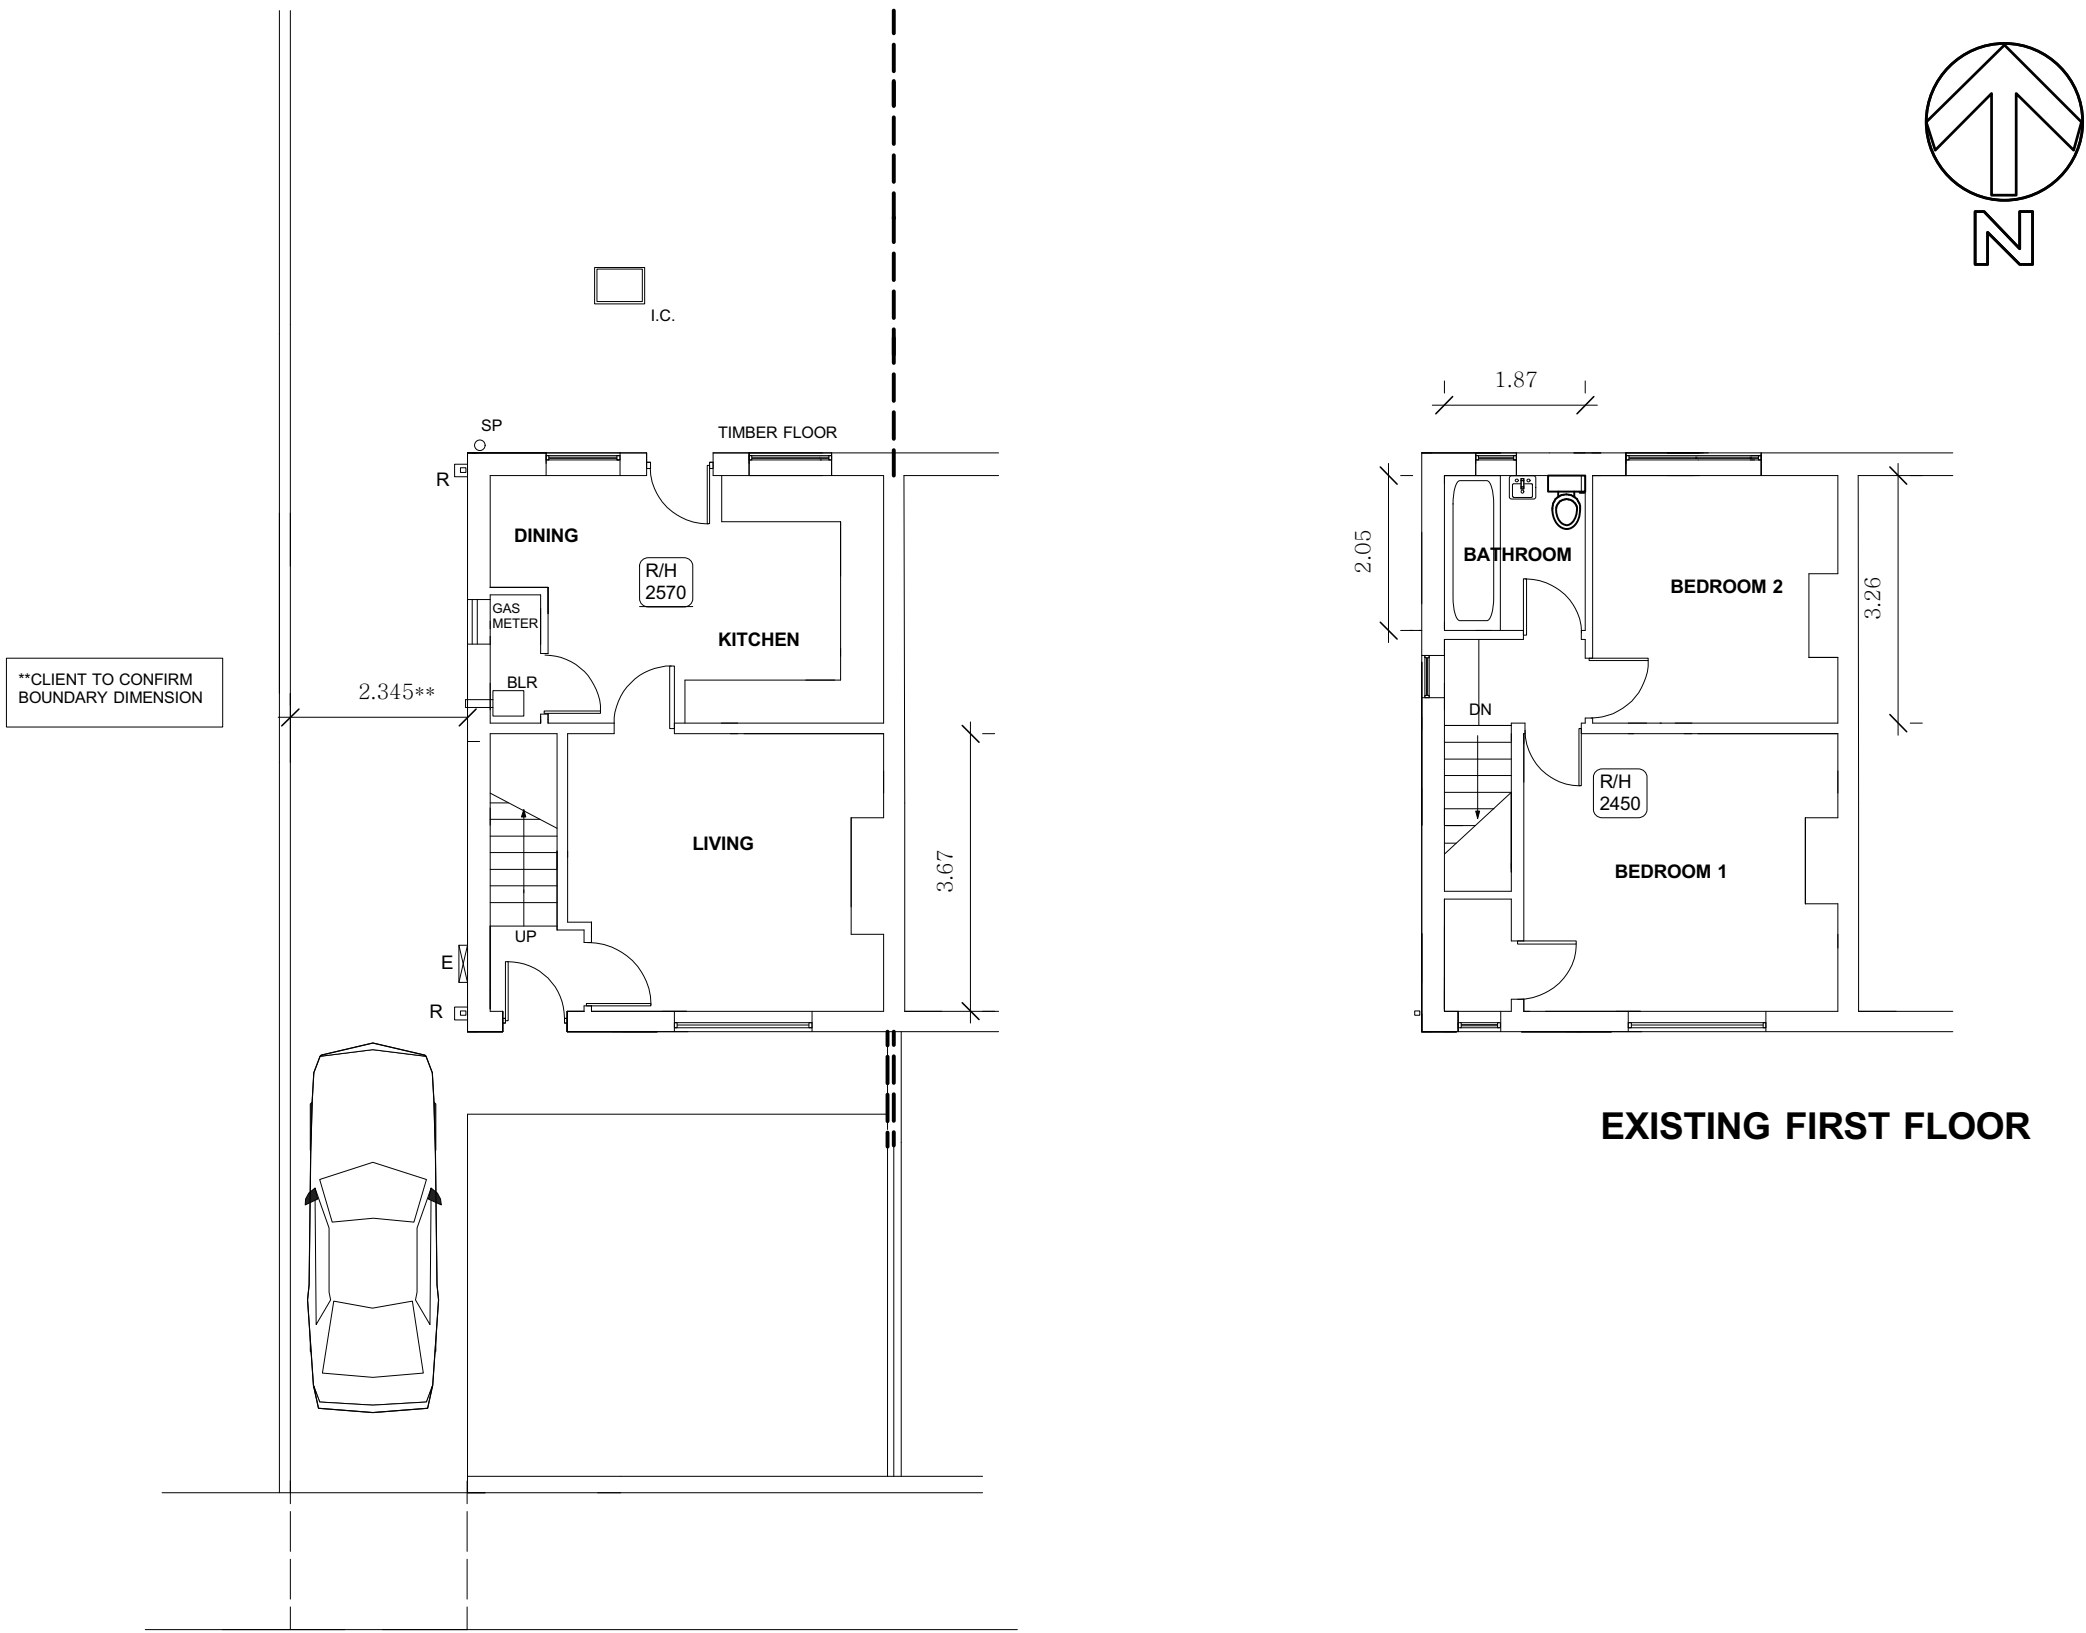


EXISTING GROUND FLOOR

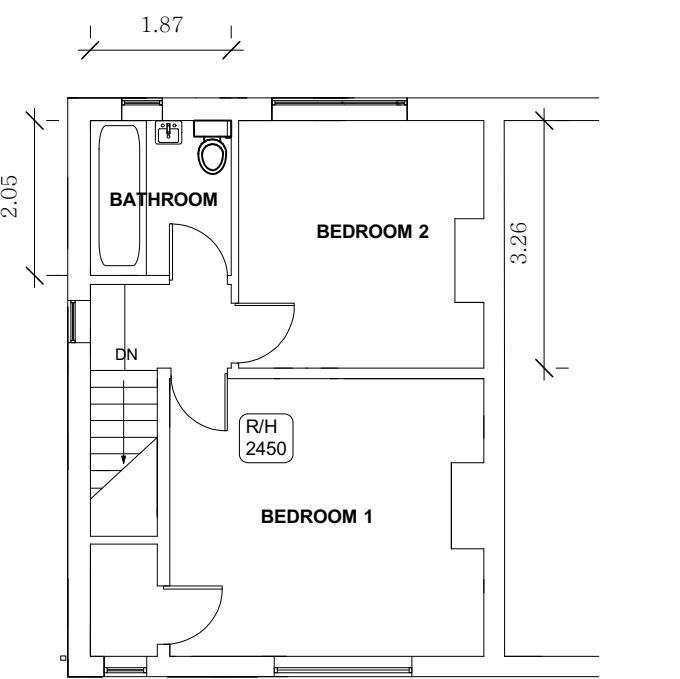


EXISTING FIRST FLOOR

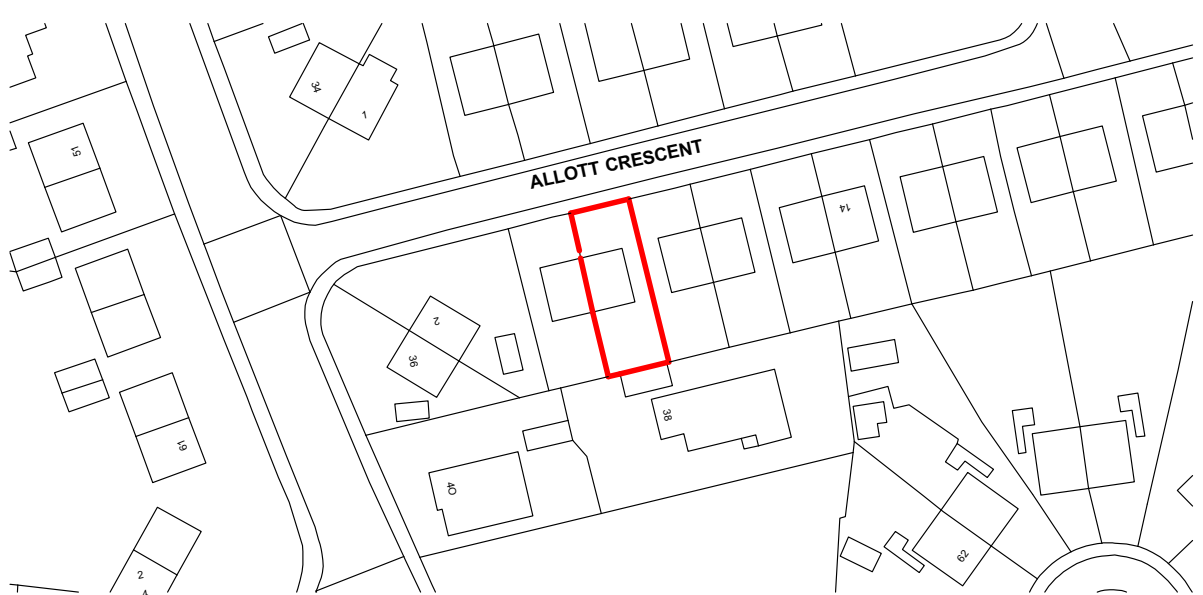


LOCATION PLAN

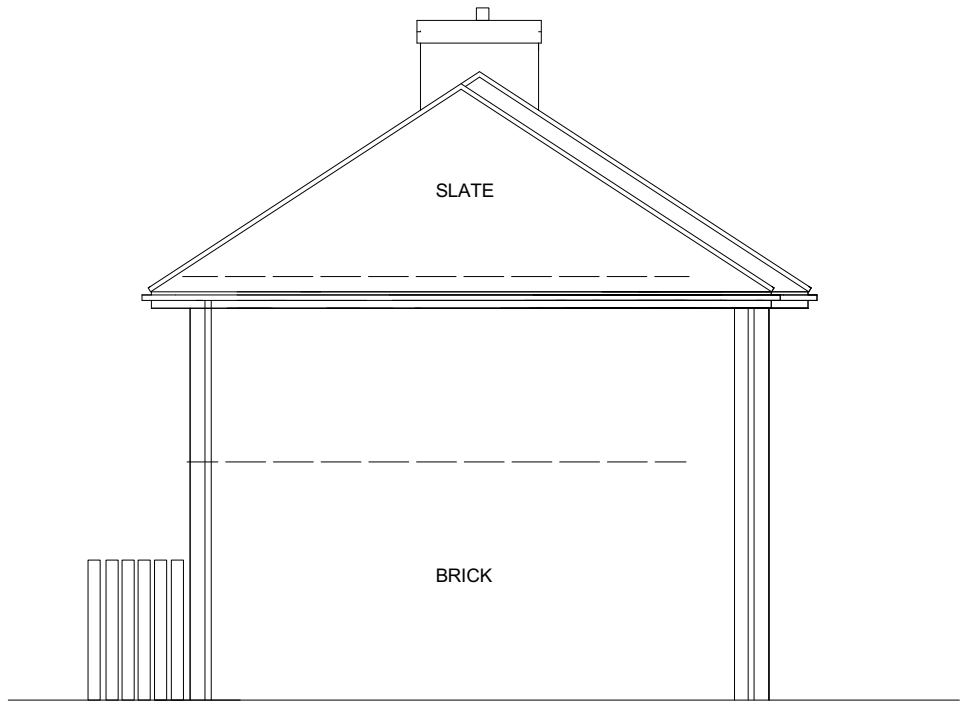


PROPOSED SIDE ELEVATION

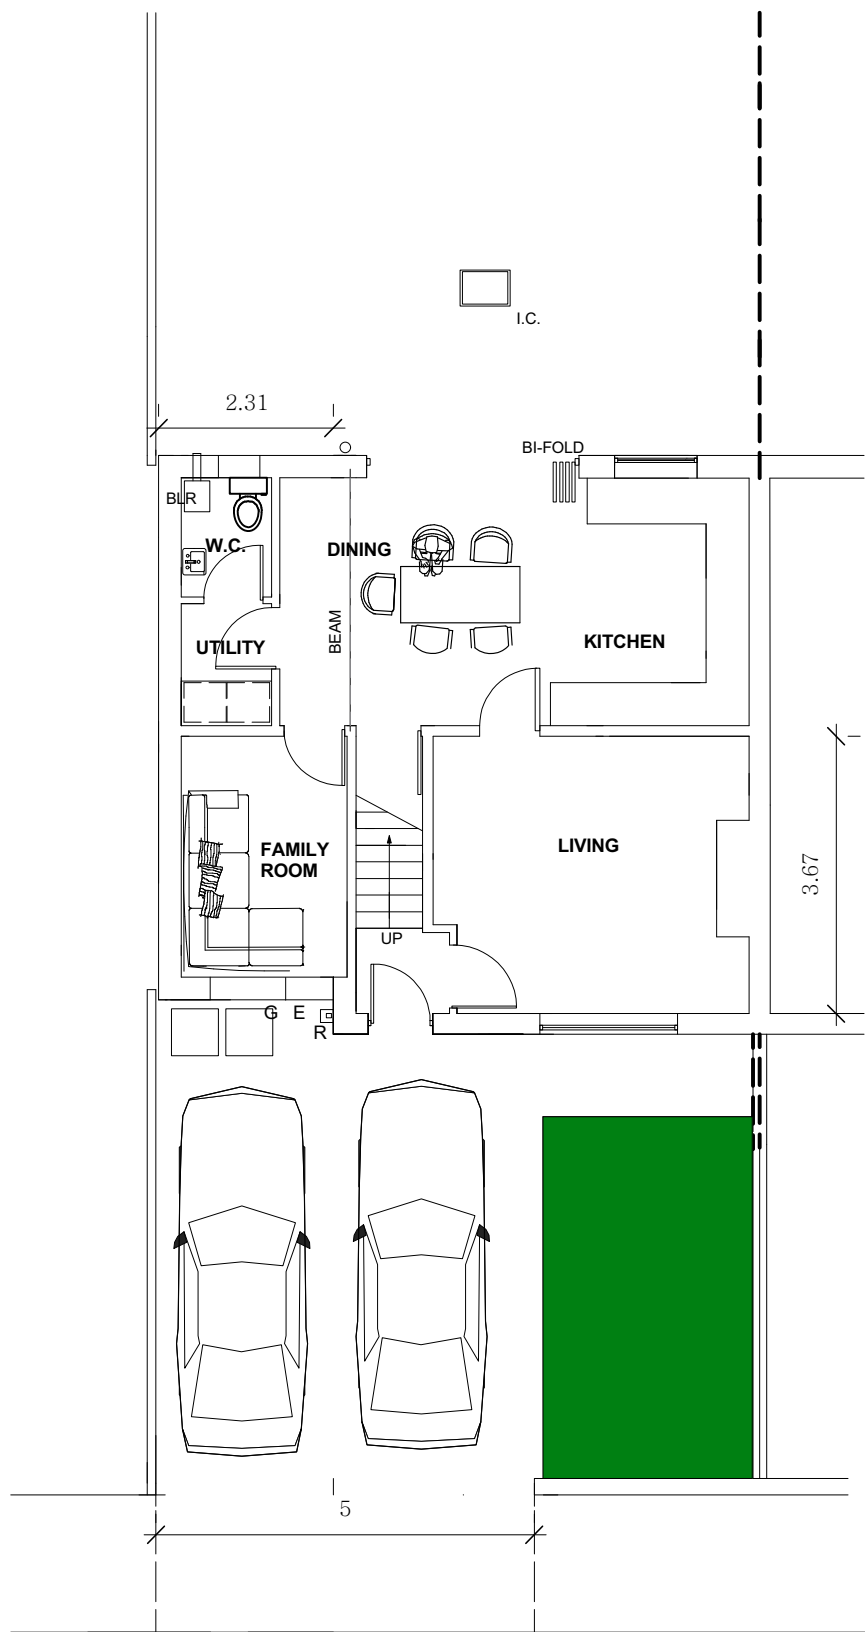


PROPOSED GROUND FLOOR

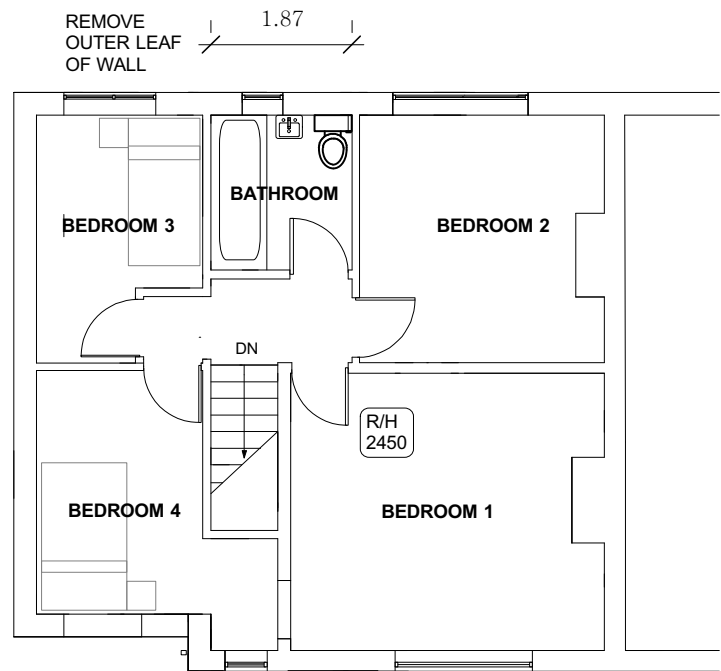


PROPOSED FIRST FLOOR

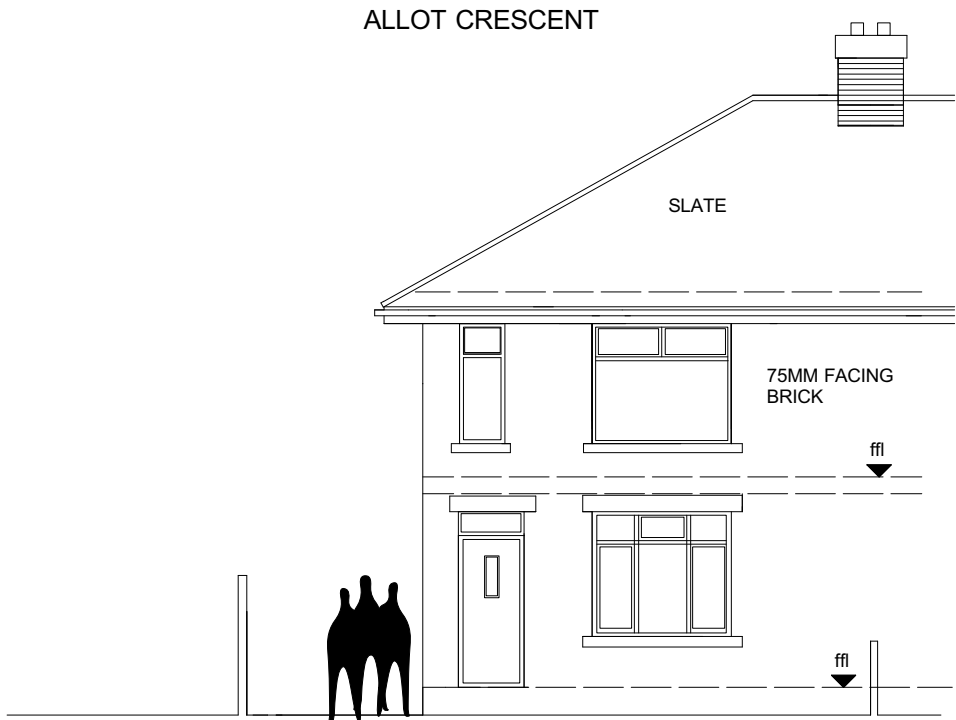


EXISTING FRONT ELEVATION

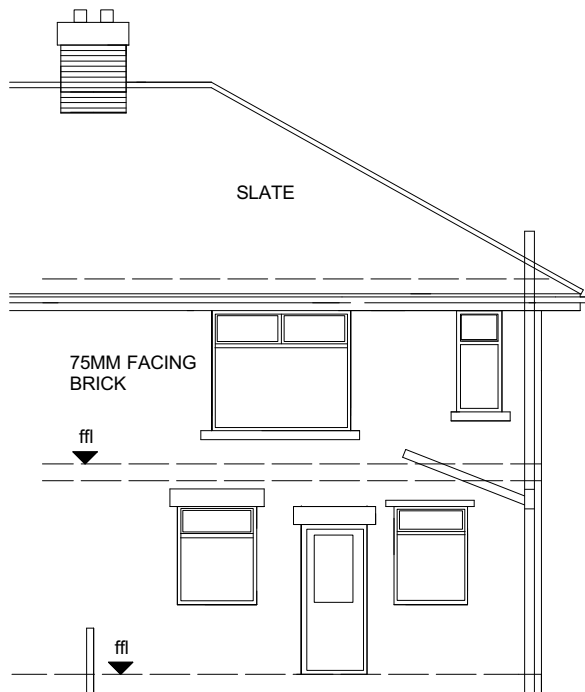


EXISTING REAR ELEVATION

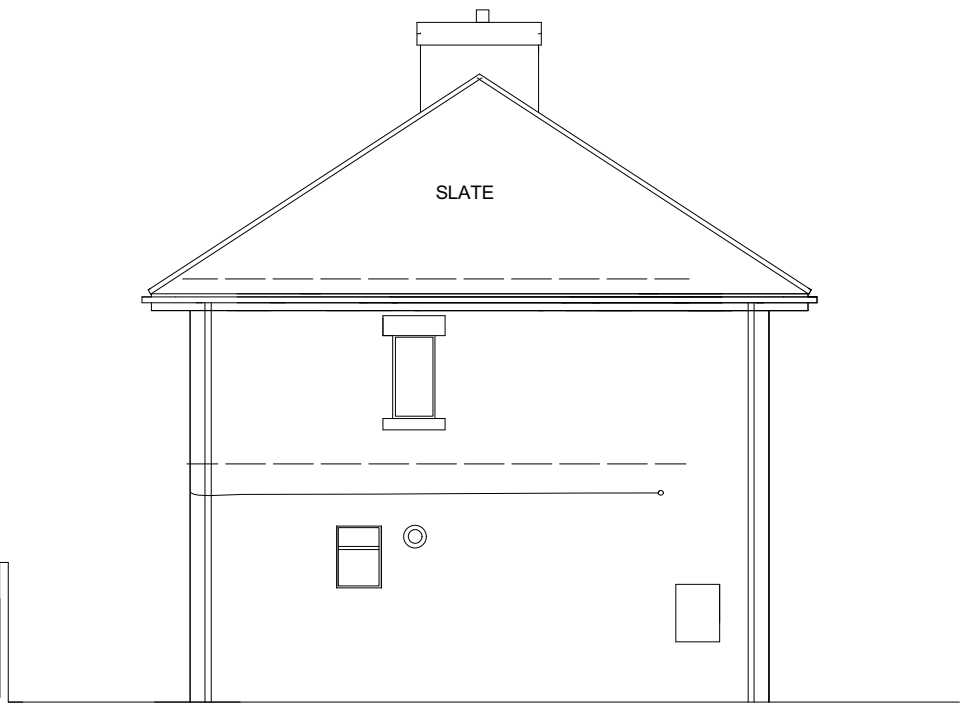

EXISTING SIDE ELEVATION

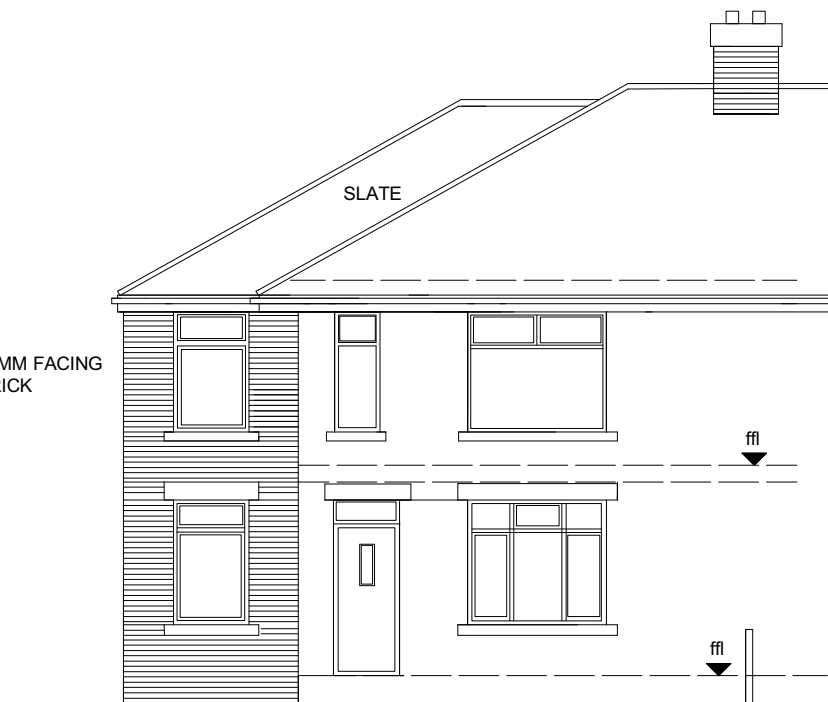

PROPOSED FRONT ELEVATION

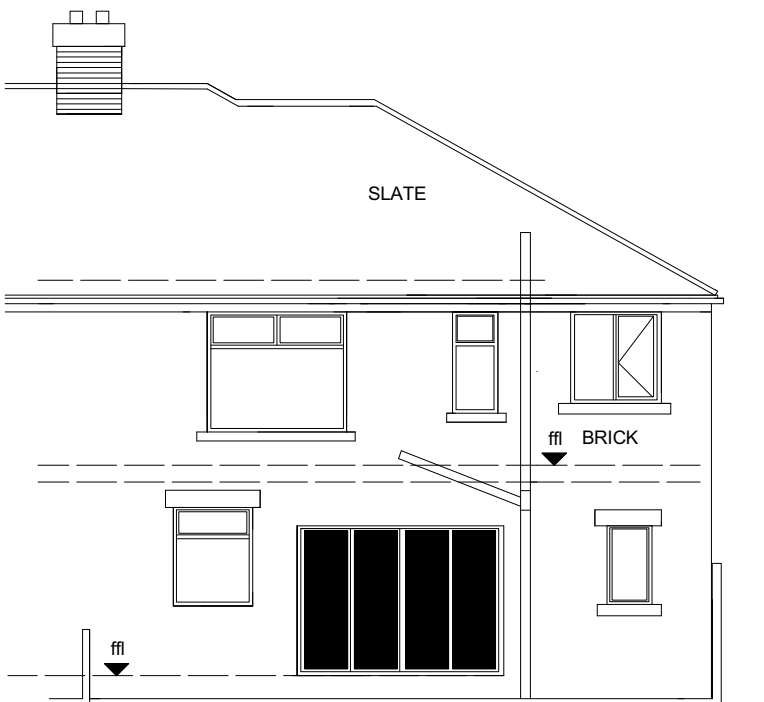

PROPOSED REAR ELEVATION



FRONT VIEW

NOTES

ALL SWITCH AND SOCKET LOCATIONS TO BE AGREED ON SITE WITH PROJECT MANAGER

DO NOT SCALE OFF THIS DRAWING. REFER TO THE WRITTEN DIMENSIONS ONLY. COPYING OR FAXING WILL DISTORT THIS DRAWING

notes

No dimensions to be scaled from this drawing which is the property of the company. It is not to be used or disclosed in any way except as authorised by the company. The client is responsible for providing architect with correct site boundary/ownership definitions and any covenants or easements relating to the site. Architect will assume site boundaries as clearly defined, unless otherwise informed by client. No work to be carried out without planning permission, until all pre start planning conditions have been discharged and until a building regulations application has been submitted. Any work carried out before building regulations approval has been granted will be strictly at clients own risk. Any building works within 6m of a neighbouring home's foundations may require you to notify the owner of that property of your intentions at least one month before you start work. Work to an existing party wall requires you to give at least two months notice of your intentions. If consent to carry out work cannot be reached procedures dealing with an dispute should be followed (the party wall act 1996).

IT IS THE RESPONSIBILITY OF THE CONTRACTOR TO NOTIFY THE ARCHITECT OF ANY DISCREPANCIES ON THE DRAWING PRIOR TO CONSTRUCTION. DO NOT SCALE FROM THIS DRAWING ALL DIMENSIONS TO BE CHECKED ON SITE IF IN DOUBT ASK!

revisions

workstage : PLANNING/BUILDING REGULATIONS

title: PLANS AND ELEVATIONS

project: EXTENSION

for K.FELLOWS

scale 1:100 at A1

drawing no P01 A

Andrew Bailey Architects Ltd
RIBA CONSERVATION REGISTER ARCHITECT
Clenchmore House
85 Lenthall Road
Worcester
Worcester, S74 0LA
T: 01202 752000
E: andrew.bailey@andbailey.co.uk
W: WWW.ANDBAILEYARCHITECTS.COM

a k b