

COVING TO MATCH EXISTING

ELECTRICAL TRUNKING

TYPICAL PARTITION AS LAFARGE RMP 50
70mm STUDS WITH INNER LAYER OF 9.5mm
STANDARD WALL BOARD AND OUTER LAYER OF
15mm MEGADECO WALL BOARD BOTH SIDES WITH
25mm GLASS MINERAL WOOL INSULATION

SKIRTING TO MATCH EXISTING

SECTION THROUGH NEW PARTITIONS 1:10

TYPICAL DOOR 1:10



BARNSLEY
Metropolitan Borough Council

Property & Procurement
Jeremy Sykes
Head of Asset Management,
PO Box 687, Barnsley,
S70 9JA
Tel: 01226 776770
Fax: 01226 774388



PROJECT
BARNSEY TOWN HALL
REFURBISHMENT

DRAWING
FIRST & SECOND FLOOR
PARTITION AND DOOR
DETAILS

Drawn	Revision
CAL	-

Scale	Date
1:10	JUNE 2010

Project Code	Drawing No
GST 230	A (22) 01

Drawing No	A (01) 17
------------	-----------

2003-2004
Behind the Construction

Reproduced from the FirstMAP GIS v4.49

Ordinance Survey/1250 mapping
with the permission of the Controller of
Her Majesty's Stationary Office
© CROWN COPYRIGHT
Unauthorised reproduction infringes
Crown Copyright and may lead to prosecution
or civil proceedings

Property & Procurement
B.M.B.C.
Spangfield House, Ramsey SG7 6JH

Date	-----	LICENSE No. LA07
------	-------	------------------



First Floor Plan Demolition

BARNESLEY
Metropolitan Borough Council

Property & Procurement



Jeremy Sykes
Head of Asset Management
PO Box 687 Barnsley
S70 9JN
Tel: 01226 770770
Fax: 01226 774386



PROJECT
EAFNELLER TOWN HALL
REFURBISHMENT

DRAWING
FIRST FLOOR PLAN
PROPOSED DEMOLITION

Drawn		Revision
C.A.		
Scale		Date
1/100		March 2010
Project Code	Drawing No	
051 130	A (01) 16	

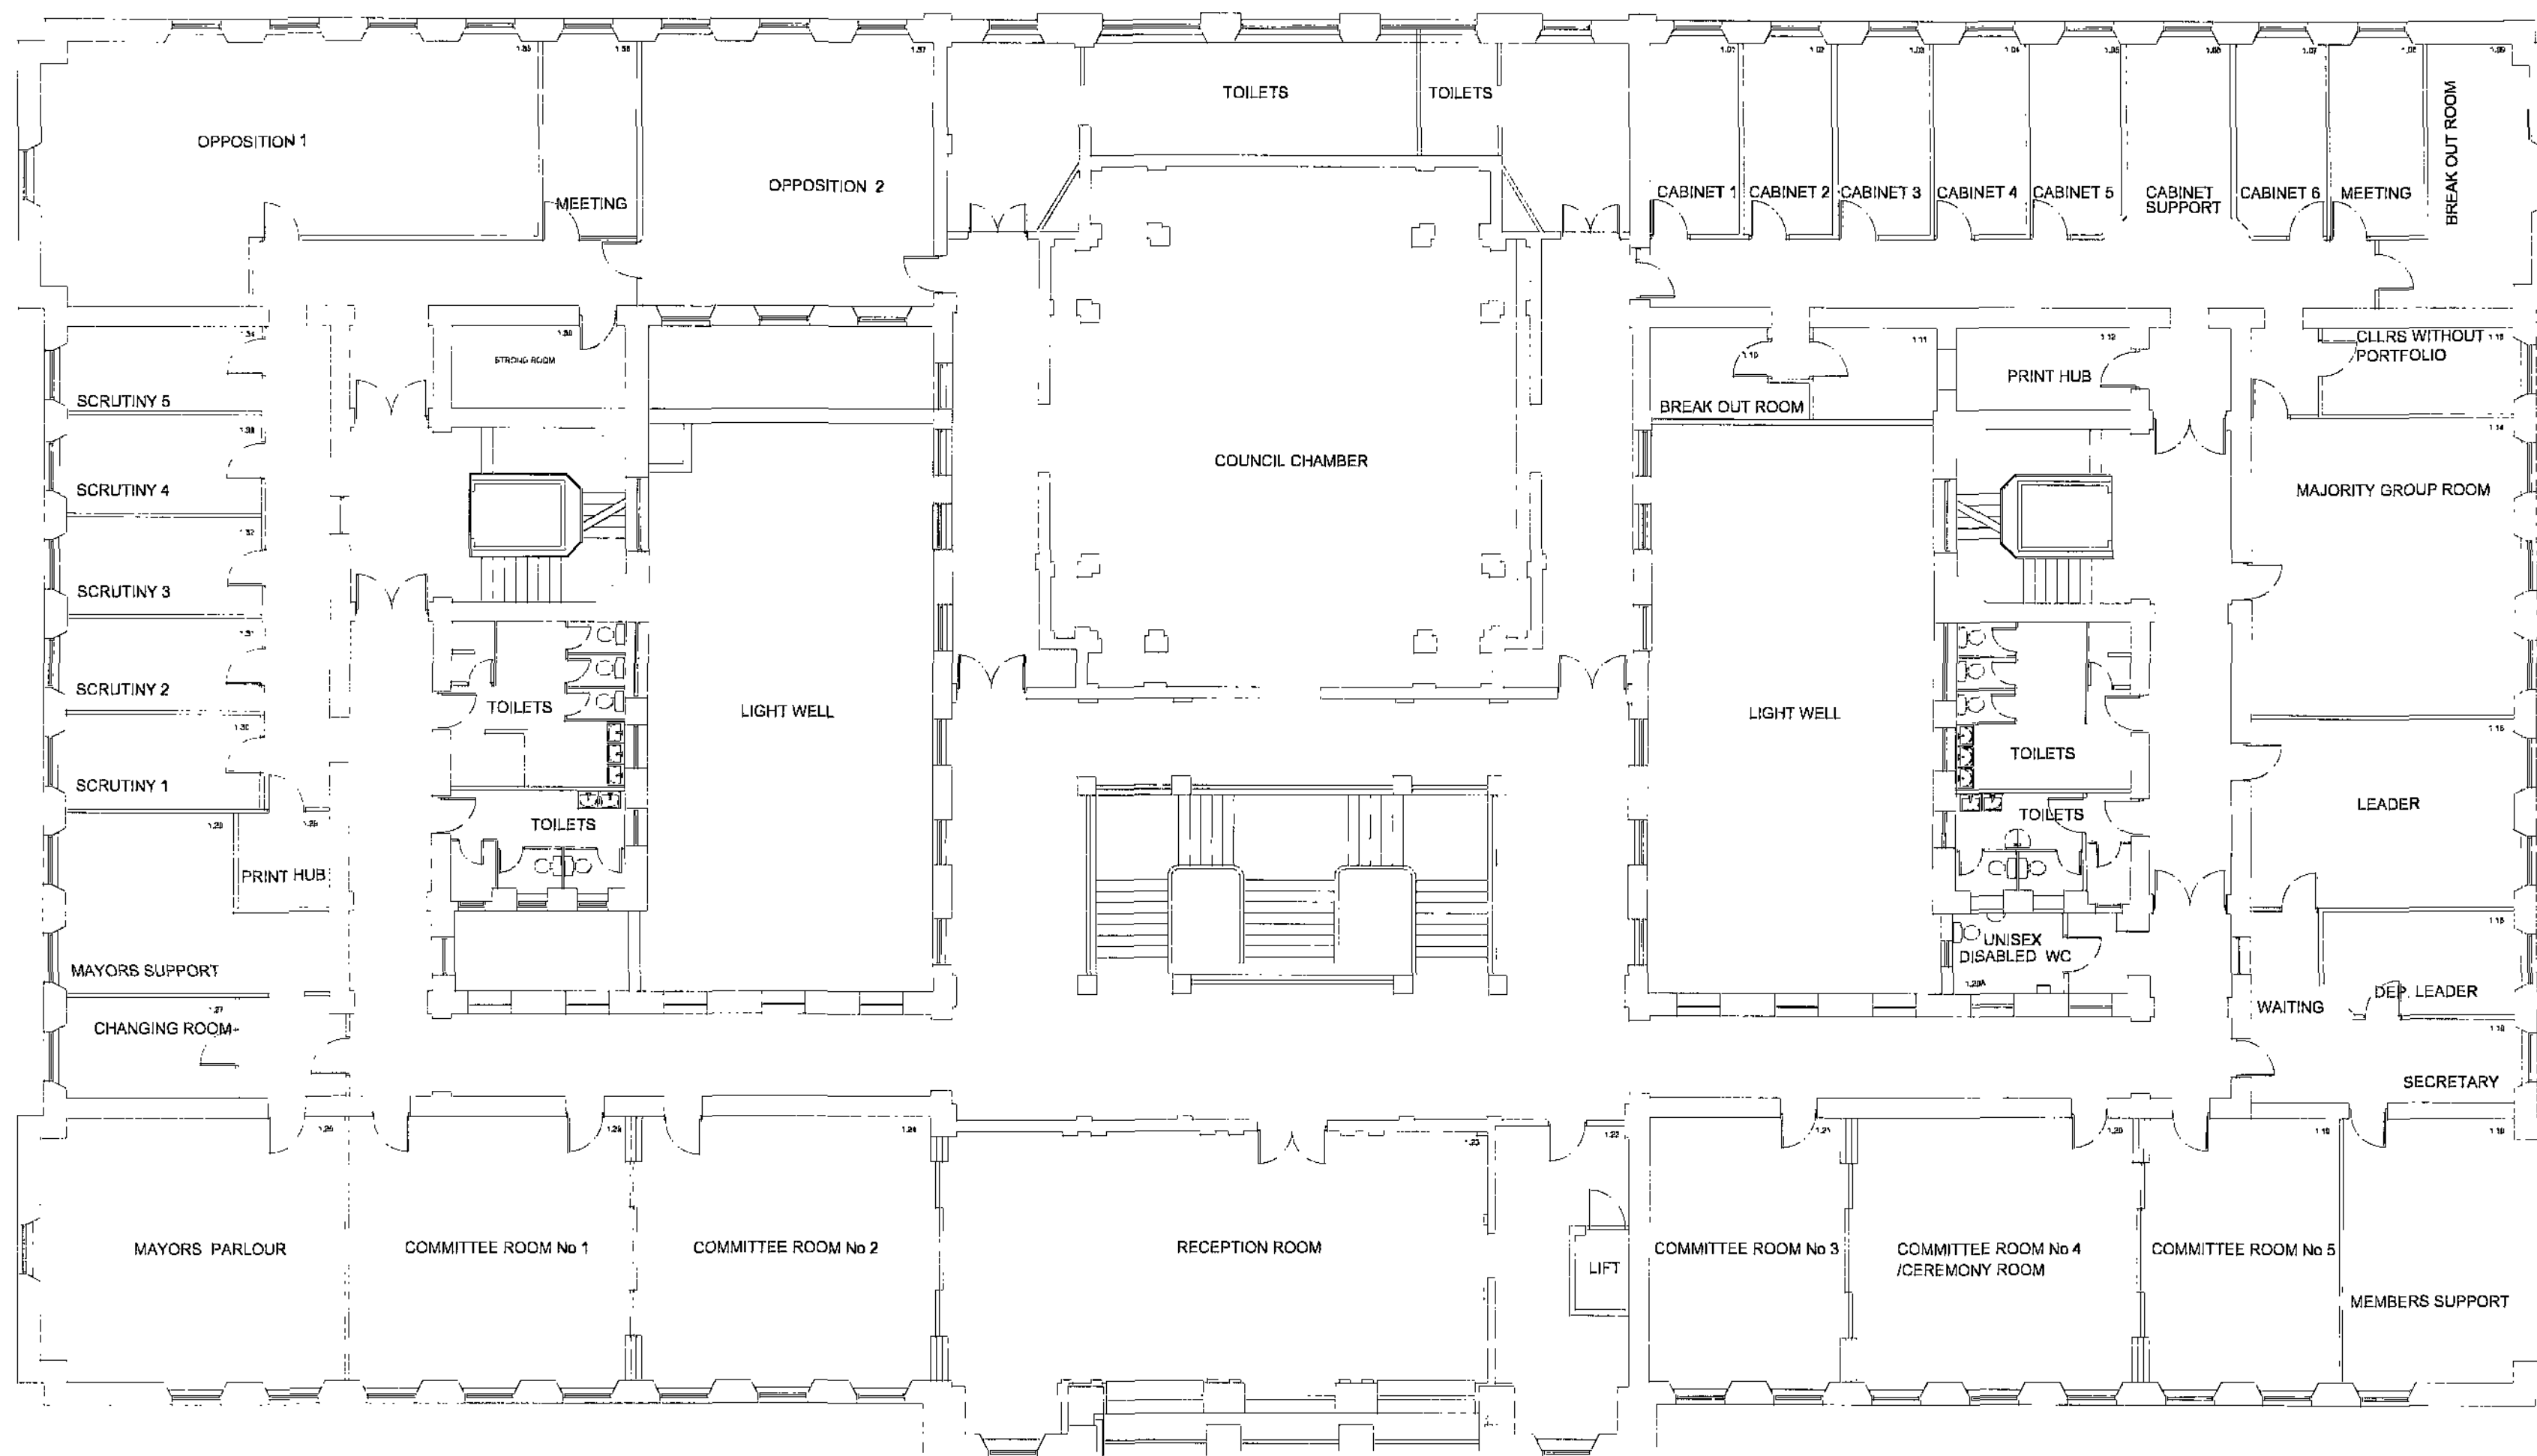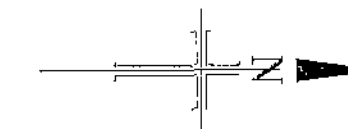

Reproduced from the FastMAP GIS v4.43
 Ordnance Survey 1:2500 mapping
 with the permission of the Controller of
 Her Majesty's Stationary Office
 © CROWN COPYRIGHT
 Unauthorised reproduction infringes
 Crown Copyright and may lead to prosecution
 or Civil Proceedings

Property & Procurement
 B.M.B.C.
 Springfield House, Barnsley S70 6HH
 Date: --- -- -- LICENSE No: LA07000


REV A: APRIL 05 - OPPOSITION 1 ROOM
 ENLARGED AND MEETING ROOM AND TEA
 POINTS OMITTED

BAPTSLEY
 Metropolitan Borough Council
 Property & Procurement
 Jeremy Sykes
 Head of Asset Management,
 PO Box 687 Barnsley,
 S70 6JN
 Tel: 01226 773770
 Fax: 01226 774396


PROJECT
 BAPTSLEY TOWN HALL
 REBURNISHMENT

DRAWING
 FIRST FLOOR PLAN
 PROPOSED

Drawn C.L.	Revision A
Scale 1:100	Date March 2010
Project Code 001 030	Drawing No A (01) 12

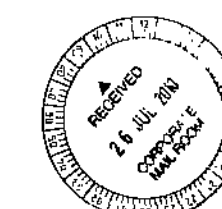

First Floor Plan Proposed

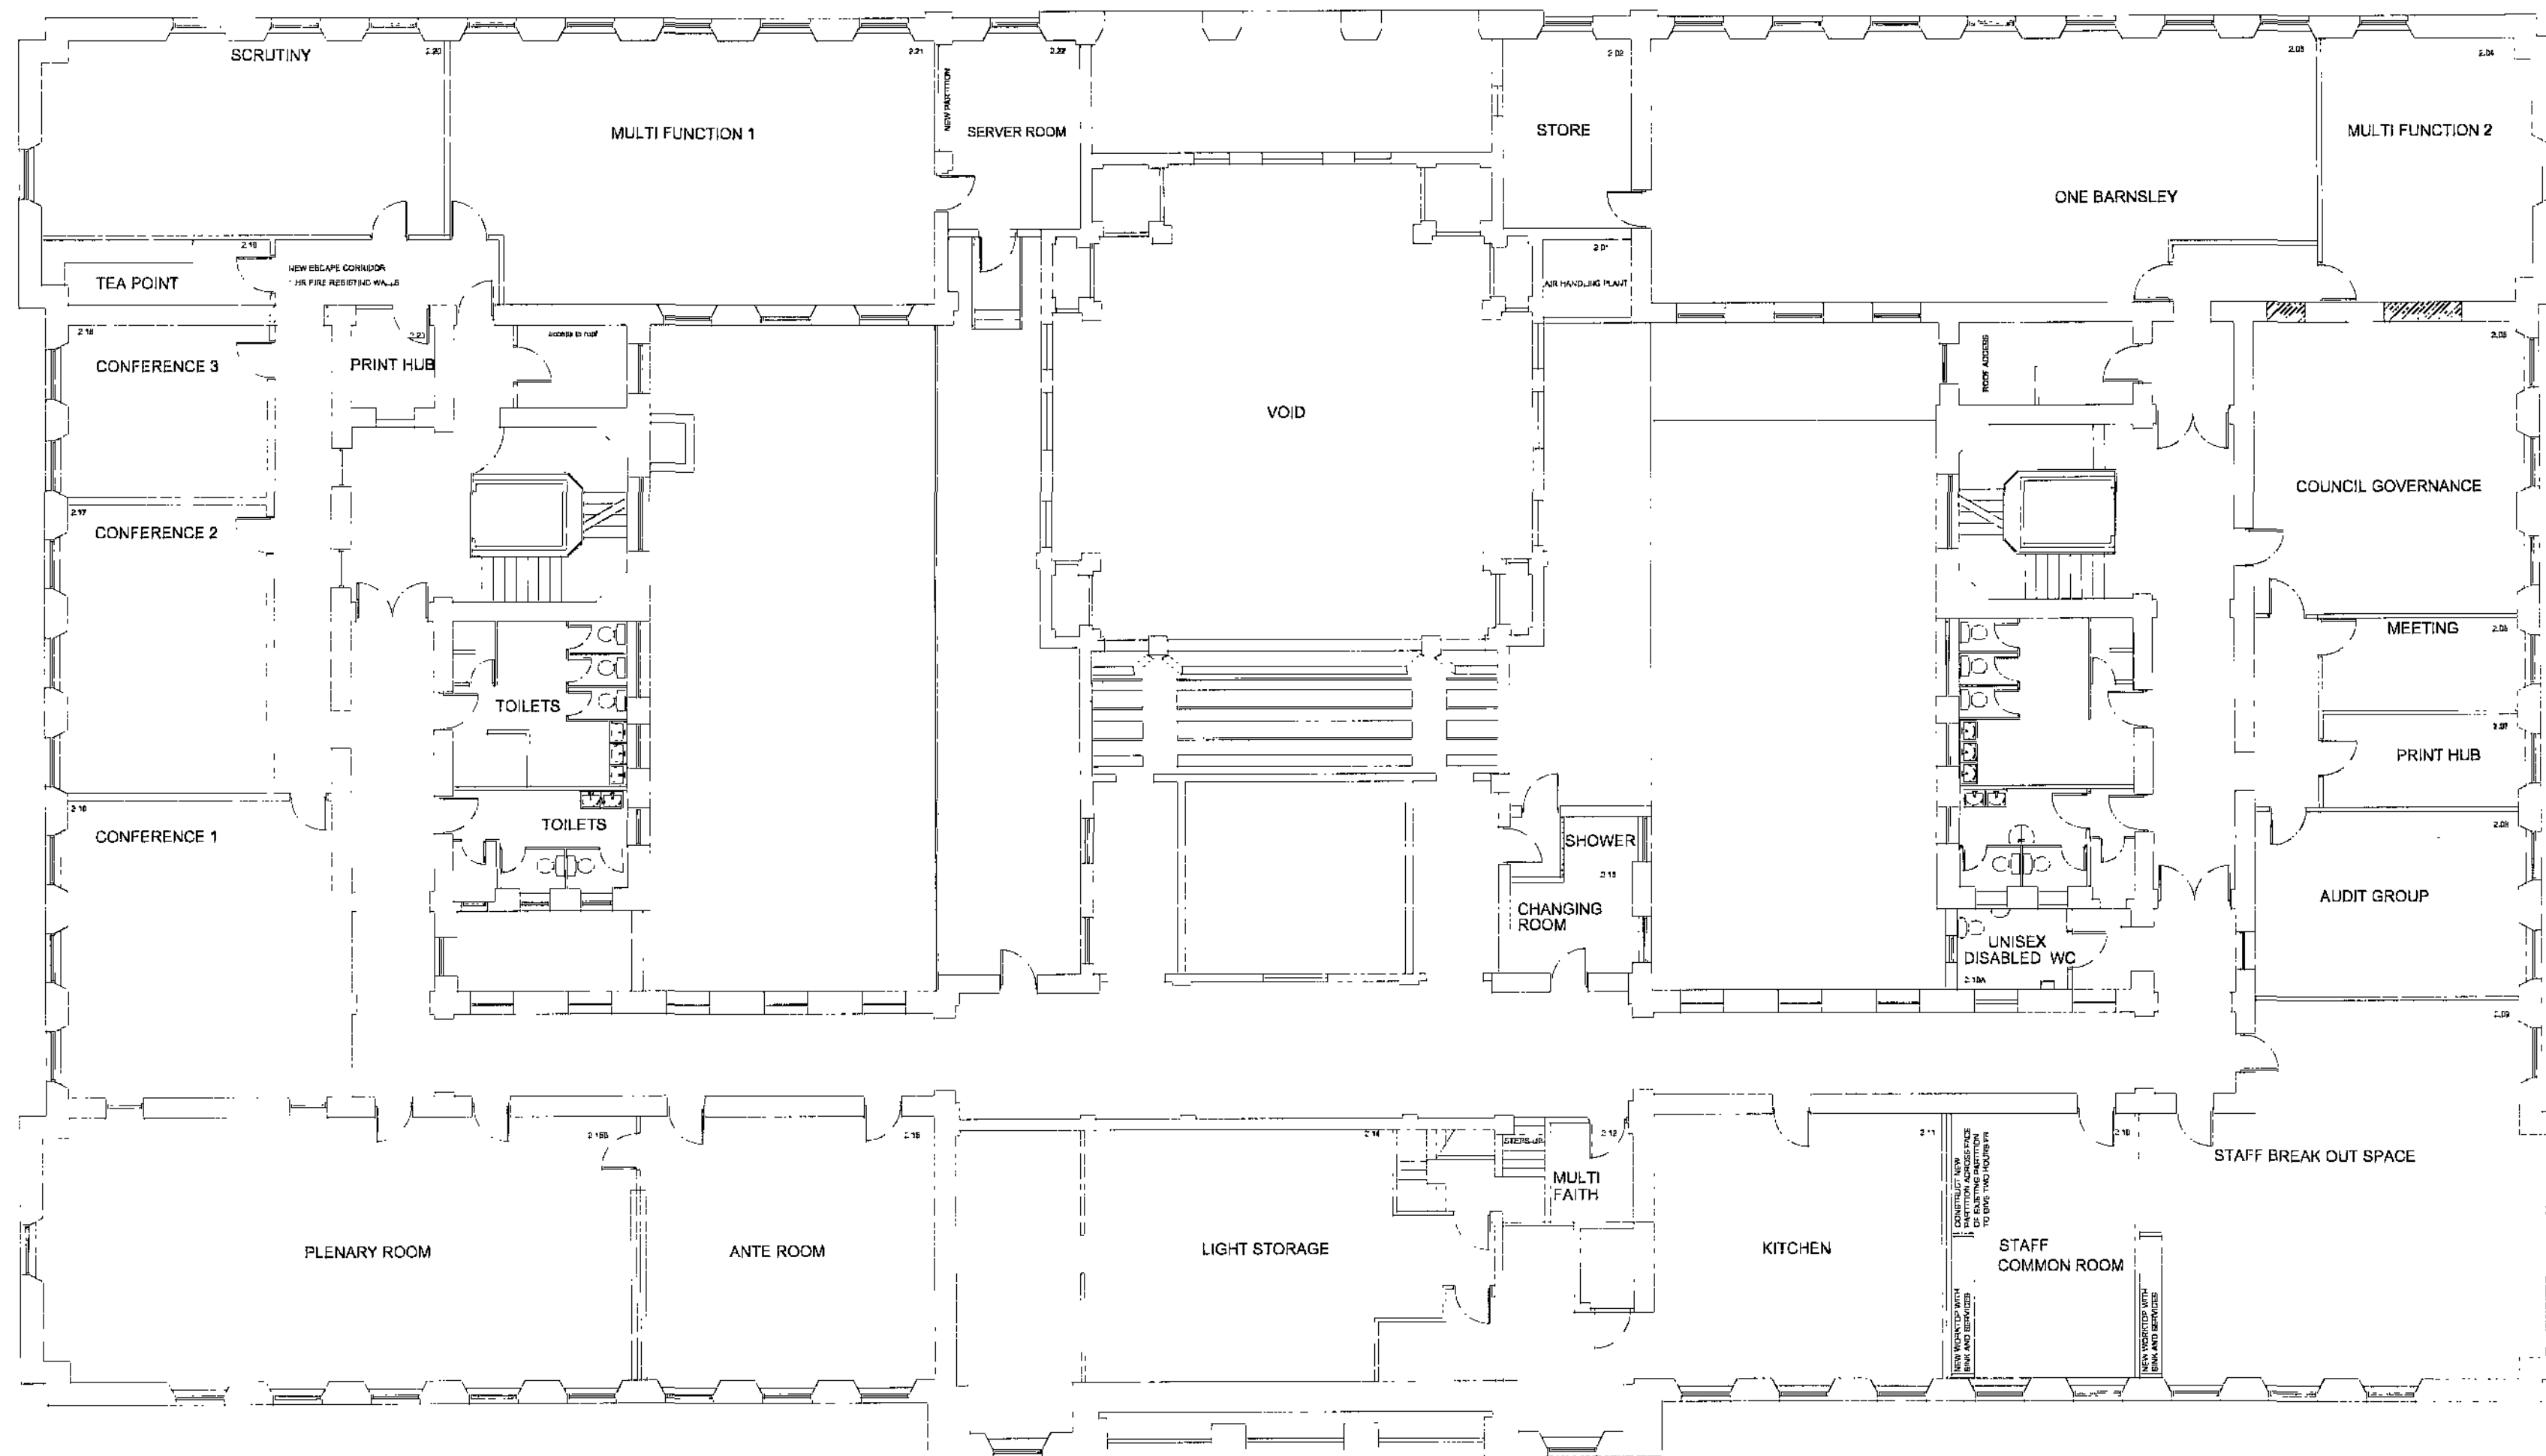

Second Floor Plan Proposed

Beacon Council

 2003-2004

 Rethinking Construction

 Reproduced from the FireMAP GIS v4.4.9

 Ordnance Survey 1:25,000 mapping

 with the permission of the Controller of

 Her Majesty's Stationery Office

 Crown Copyright and may be used in conjunction

 with other Crown Copyright material

 Property & Procurement

 B.M.S.C.

 Springfield House, Barnsley S70 6TH

 Date:

 License No. LA07080

REV B - MAY 09 - ONE BARNSELEY SPACE ADJUSTED
 FOR SIZE EXTRA OFFICE SPACE CREATED STAFF
 WELL-BEING ROOM OMITTED
 REV A - APRIL 09 - ONE BARNSELEY RELOCATED
 CONFERENCE FACILITIES INTRODUCED INTO
 SCHEME
 FIRST AID ROOM OMITTED FROM SECOND FLOOR,
 ROOM FUNCTION CHANGED TO MULTI-FAITH
 PREVIOUS MULTI-FAITH ROOM CHANGED TO STAFF
 WELL-BEING ROOM

BARNSELEY

 Metropolitan Borough Council

 Property & Procurement

 Jeremy Sykes

 Head of Asset Management

 PO Box 687 Barnsley

 S70 6JH

 Tel: 01225 773770

 Fax: 01225 774689

PROJECT
 BARNSELEY TOWN HALL
 REFURBISHMENT

DRAWING
 SECOND FLOOR PLAN
 PROPOSED

Drawn	Revision
JAL	B
Scale	Date
1:100	March 2010
Project Code	Drawing No
EST 230	A (01) 13

