






FRONT ELEVATION  
SCALE 1:100

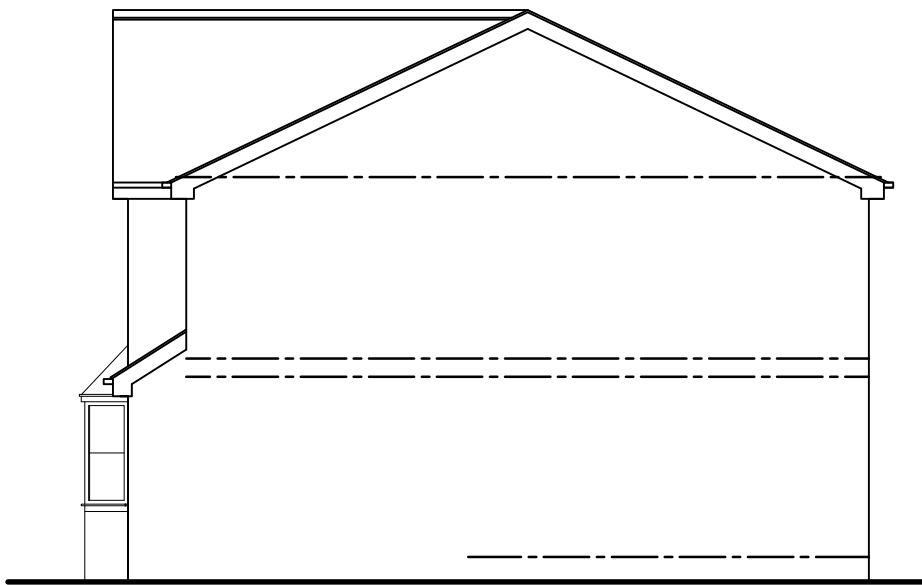

SIDE ELEVATION 1  
SCALE 1:100

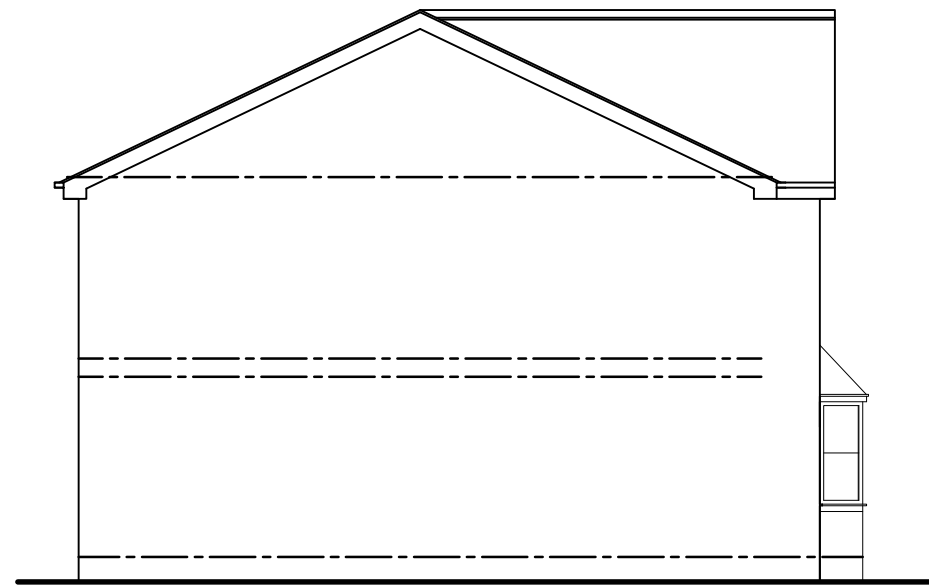


SIDE ELEVATION 2  
SCALE 1:100

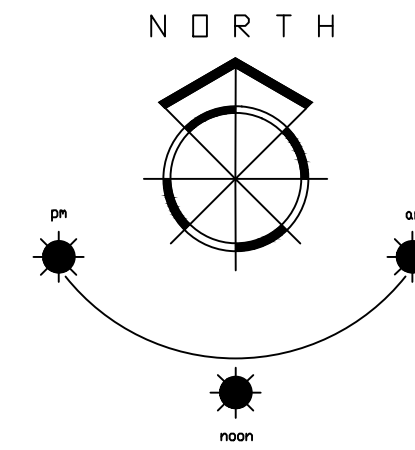


LOCATION PLAN  
SCALE 1:1250




BLOCK PLAN SCALE 1:500

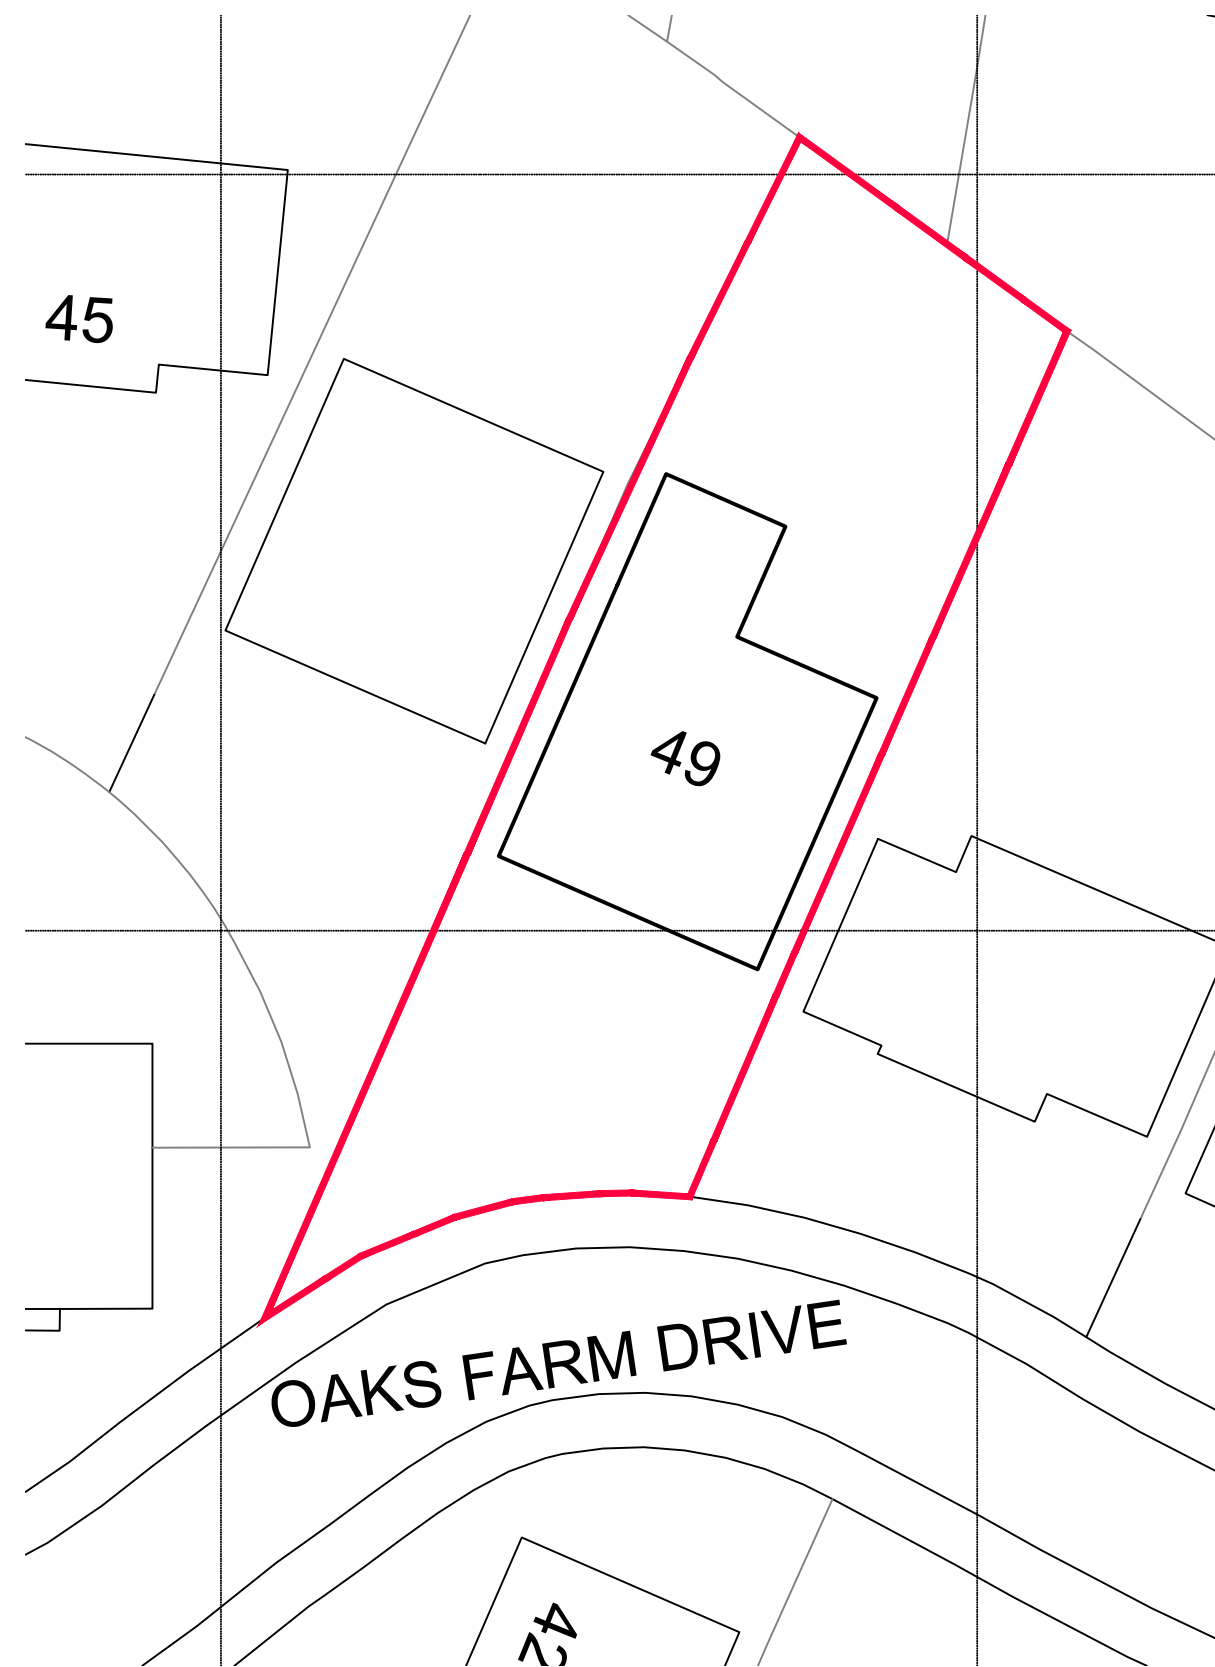


SITE PLAN SCALE 1:250

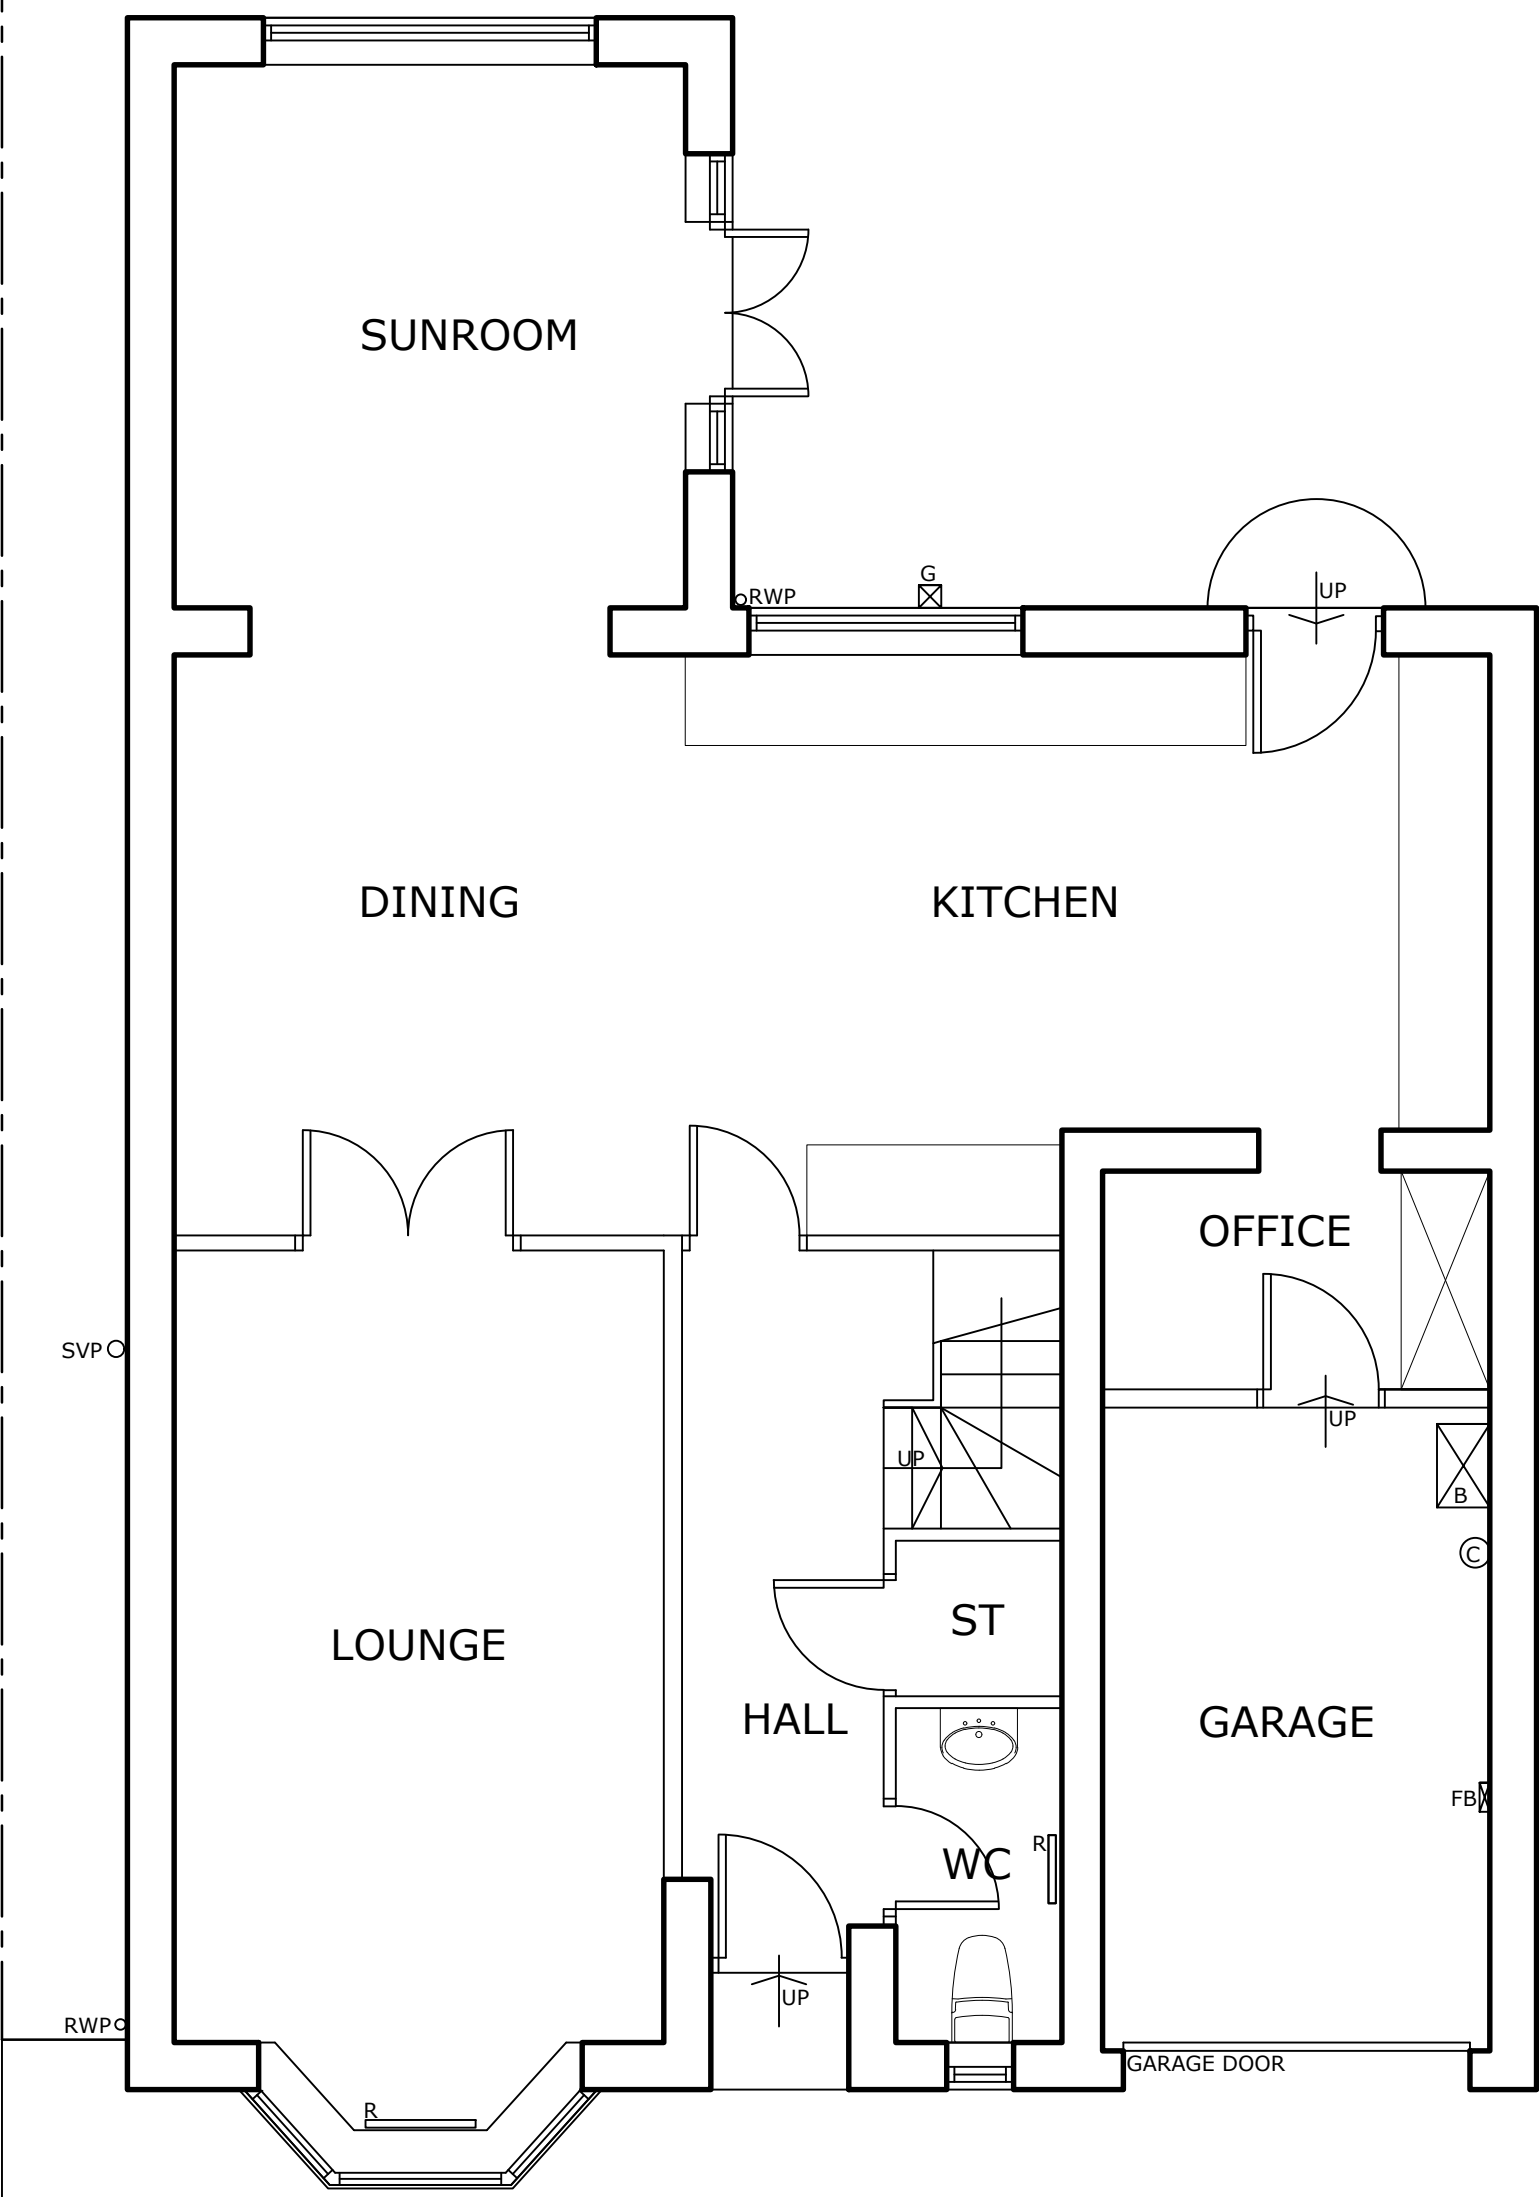

GROUND FLOOR PLAN  
SCALE 1:50

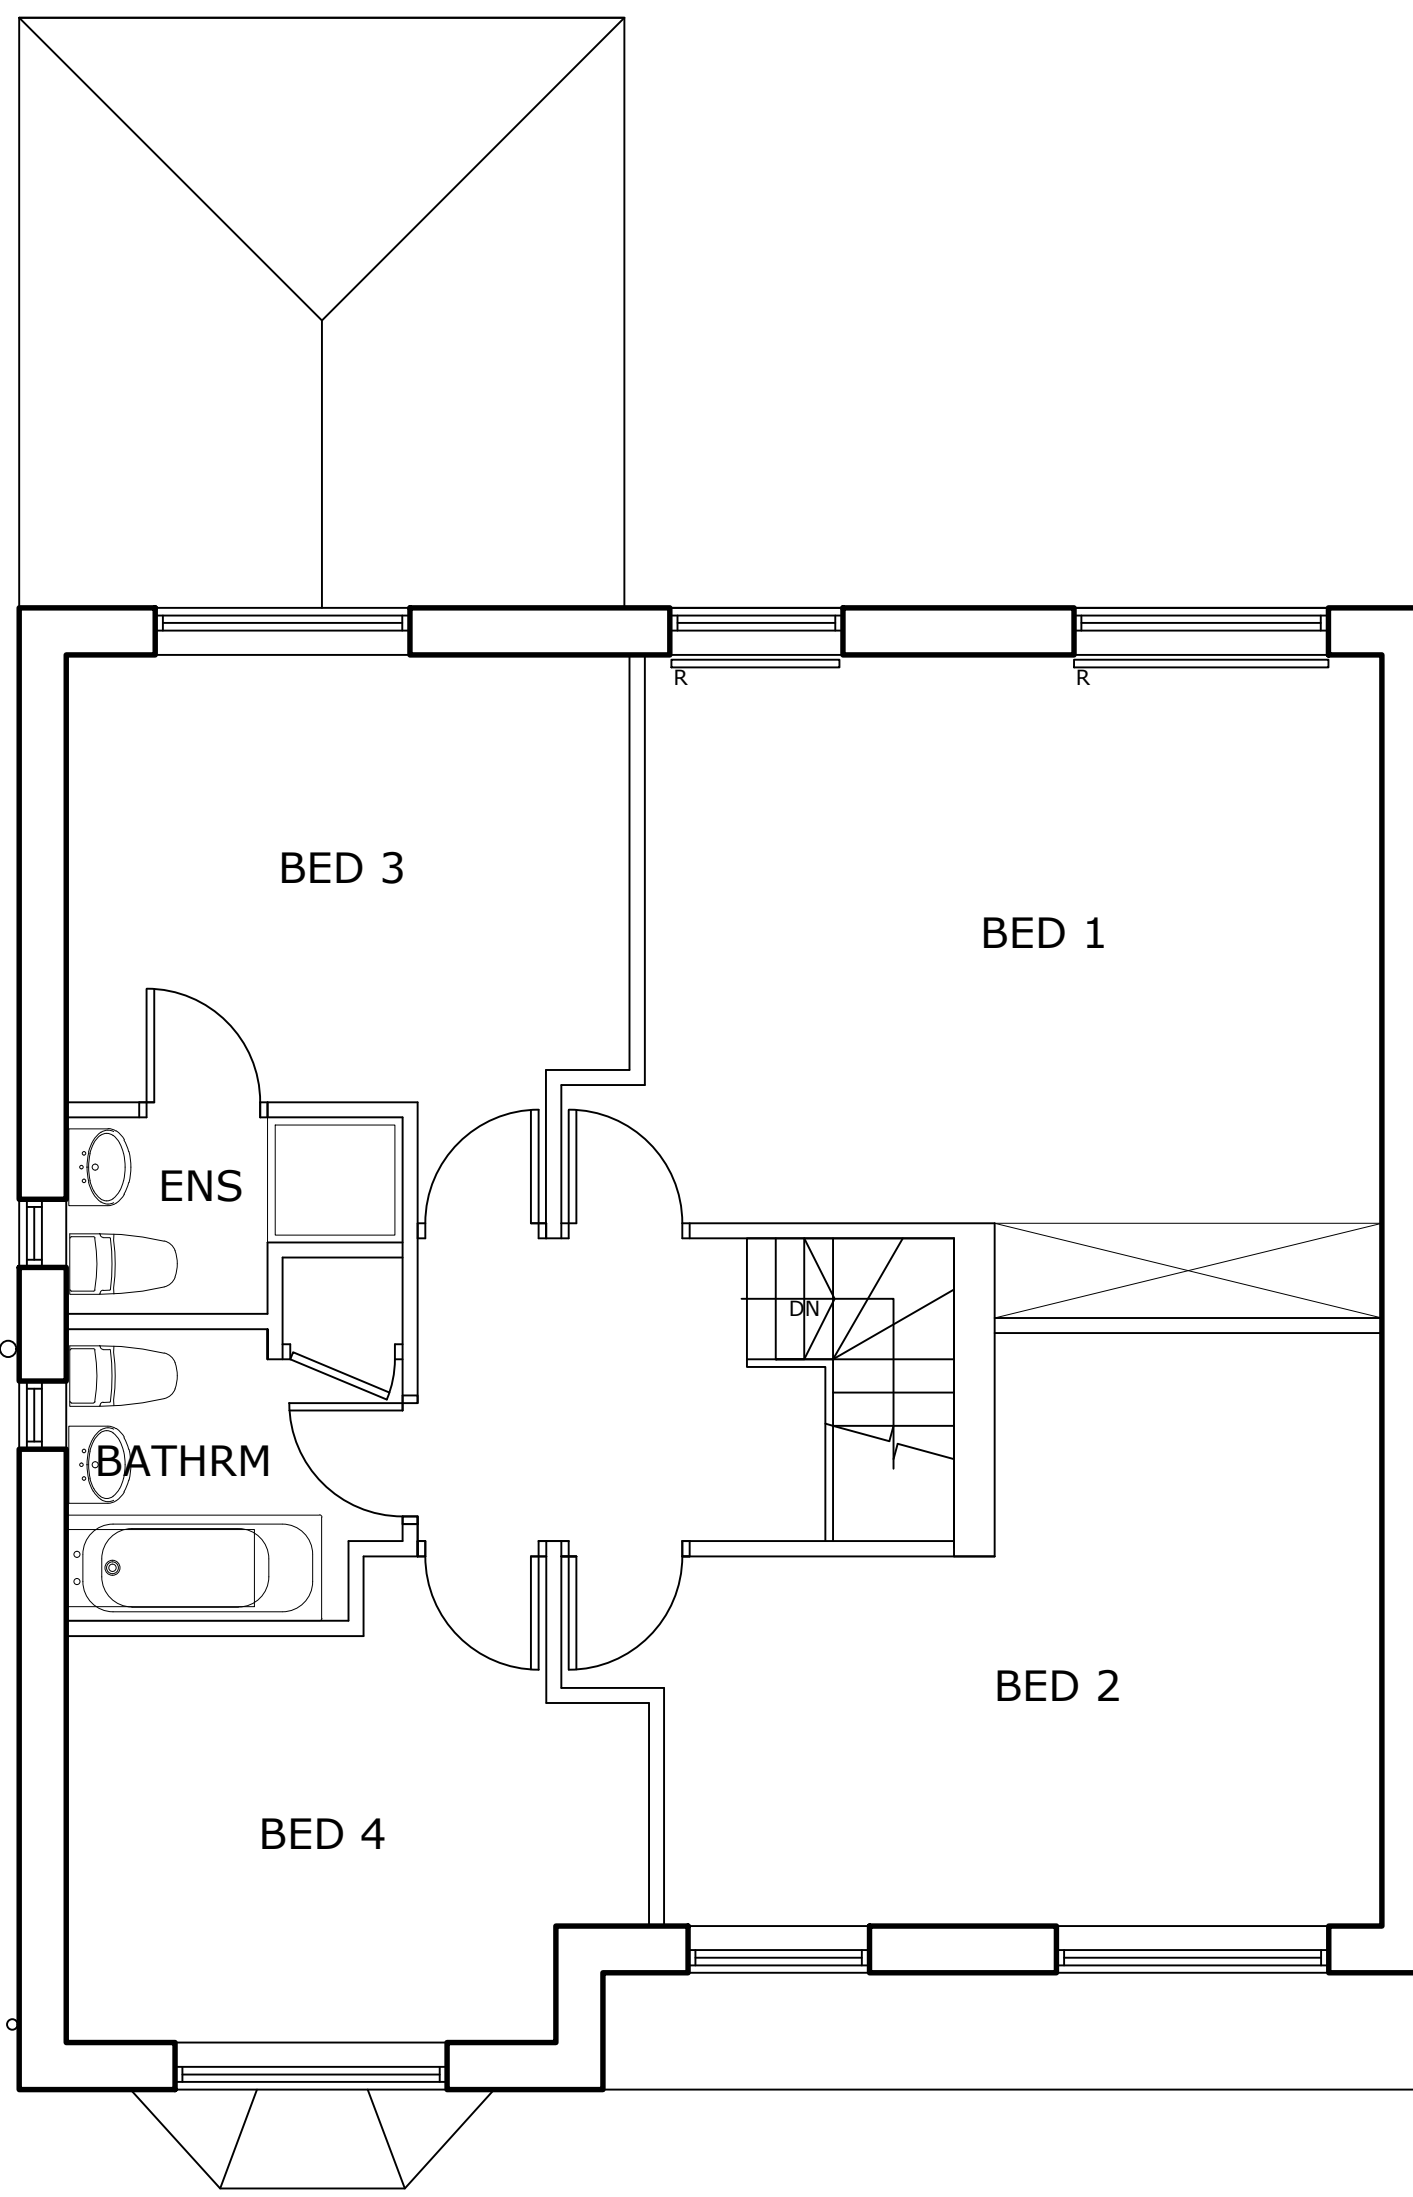

FIRST FLOOR PLAN  
SCALE 1:50

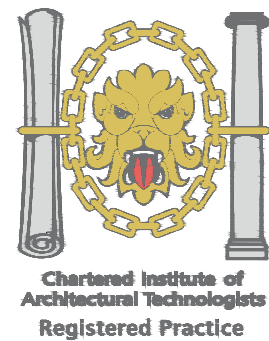

1. THIS DRAWING AND THE COPYRIGHTS AND PATENTS THEREIN ARE THE PROPERTY OF NYP ARCHITECTURAL SERVICES LTD. REGISTERED IN ENGLAND AND WALES No. 4631338 AND MAY BE USED OR REPRODUCED ONLY UNDER CONTRACT.  
2. CONTRACTORS AND SUB-CONTRACTORS MUST CHECK AND AGREE ALL DIMENSIONS BEFORE PREPARING SHOP DRAWINGS OR COMMENCING WORK ON SITE.  
3. CONTRACTORS ARE RESPONSIBLE FOR INFORMING THE DESIGNER OF ANY DISCREPANCY DISCOVERED ON THIS DRAWING OR BETWEEN THIS DRAWING AND ANY OTHER RELATED DOCUMENT ISSUED UNDER THE STANDARD FORM OF CONTRACT IN RESPECT OF THE WORK.  
4. WRITTEN DIMENSIONS ONLY ARE TO BE USED FROM THIS DRAWING. IF IN ANY DOUBT ASK FOR CLARIFICATION.

Notes.



Revisions.

| Date | Suffix | Description | Date | Suffix | Description |
|------|--------|-------------|------|--------|-------------|
|      |        |             |      |        |             |

NYP ARCHITECTURAL SERVICES

The Grove, High Street, Dodworth, Barnsley, S75 3RG. Tel: 01226 200989. E-mail: scott@nypas.co.uk / stephen@nypas.co.uk

|                |                                                                      |  |          |                |              |
|----------------|----------------------------------------------------------------------|--|----------|----------------|--------------|
| Project.       | ALTERATION WORKS<br>49 OAKS FARM DRIVE<br>DARTON, BARNSELEY, S75 5BZ |  | Client.  | LEE MONTGOMERY |              |
| Drawing Title. | SURVEY AS EXISTING                                                   |  | Date.    | MAY 2019       | Scale.       |
|                |                                                                      |  | Ref.     | 05/114         | AS INDICATED |
|                |                                                                      |  | Dwg. No. | 01             | Rev.         |
|                |                                                                      |  |          |                | A            |

SHEET SIZE A1