




LOCATION PLAN
SCALE 1:1000

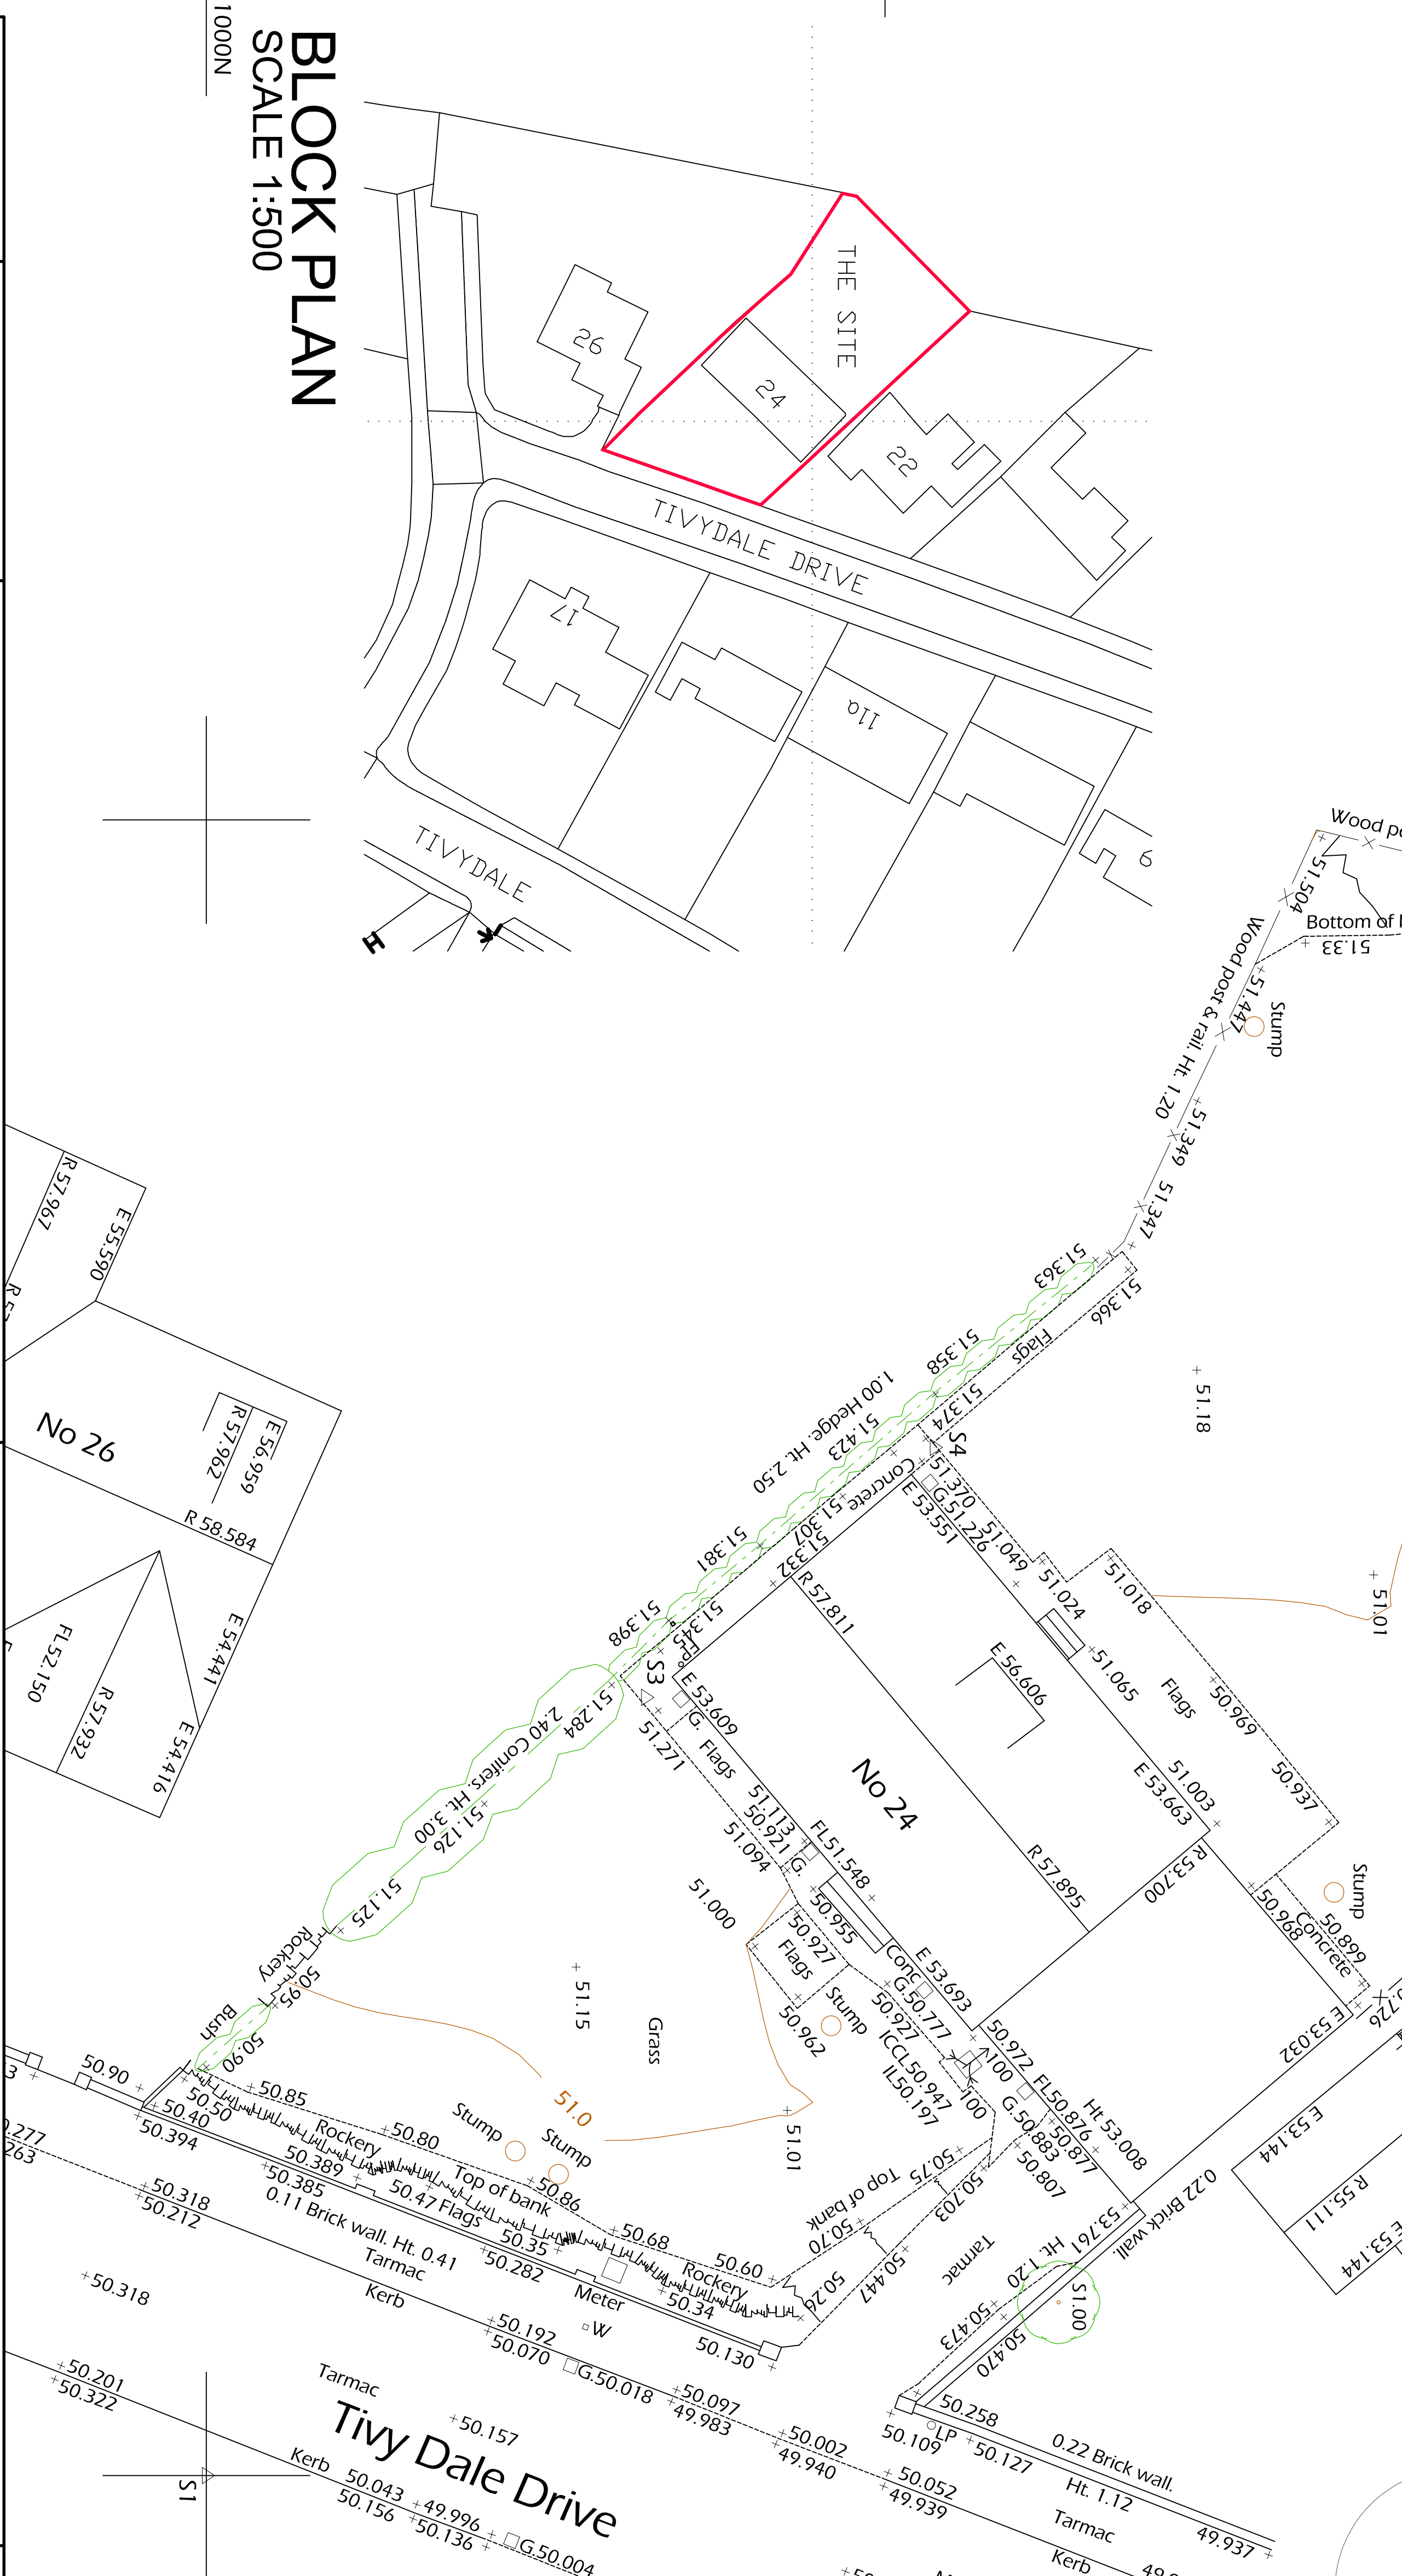

BLOCK PLAN
SCALE 1:500



Station	Easting	Northing	Level
S1	1000.000	1000.000	50.289
S2	1007.775	1020.716	49.936
S3	981.199	1010.617	51.291
S4	975.158	1017.590	51.378
S5	966.539	1031.469	51.117

SITE PLAN
SCALE 1:100



1. THE DRAWING AND THE COPYRIGHT AND PATENT RIGHTS ARE RESERVED BY THE ARCHITECTURAL SERVICES LTD. AND WILL BE USED OR REPRODUCED ONLY UNDER CONTRACT.
2. CONTRACTORS AND SUB-CONTRACTORS MUST CHECK AND AGREE ALL DIMENSIONS BEFORE PREPARING SHOP DRAWINGS OR COMMENCING WORK ON SITE.
3. CONTRACTORS ARE RESPONSIBLE FOR INFORMING THE DESIGNER OF ANY DISCREPANCY, RESOLVED ON THE DRAWING OR BETWEEN THE SHOWN FORM OF CONSTRUCTION IN RESPECT OF THE WORK.
4. WRITTEN AGREEMENTS ONLY ARE TO BE USED FROM THIS DRAWING. IF ANY DISCREPANCY FOR CLARIFICATION.

Notes
LEGEND Architectural Services Ltd. Copyright and Patent Rights Reserved Contractors and Sub-Contractors must check and agree all dimensions before preparing shop drawings or commencing work on site. Contractors are responsible for informing the designer of any discrepancy, resolved on the drawing or between the shown form of construction in respect of the work. Written agreements only are to be used from this drawing. If any discrepancy for clarification.

Revisions					
Date	Suffix	Description	Date	Suffix	Description
11-10-2016	A	WINDOW ADDED TO NO 22			

NYP ARCHITECTURAL SERVICES
The Grove, High Street, Oban, Argyll, PA34 6JG, Tel: 01726 20089, E-mail: info@nyp.co.uk / nyp@nyp.co.uk

Project: PROPOSED DWELLING
24 TIVYDALE DRIVE, CAMPHORNE, BANSLY
S75 4EN

Client: MR & MRS CARRINGHAM

Drawing: TOPOGRAPHICAL SURVEY
LOCATION PLAN & BLOCK PLAN

Date: MAY 2016
Ref: 02/61

Scale: 1:100
Dwg. No.: 01
Rev: A