
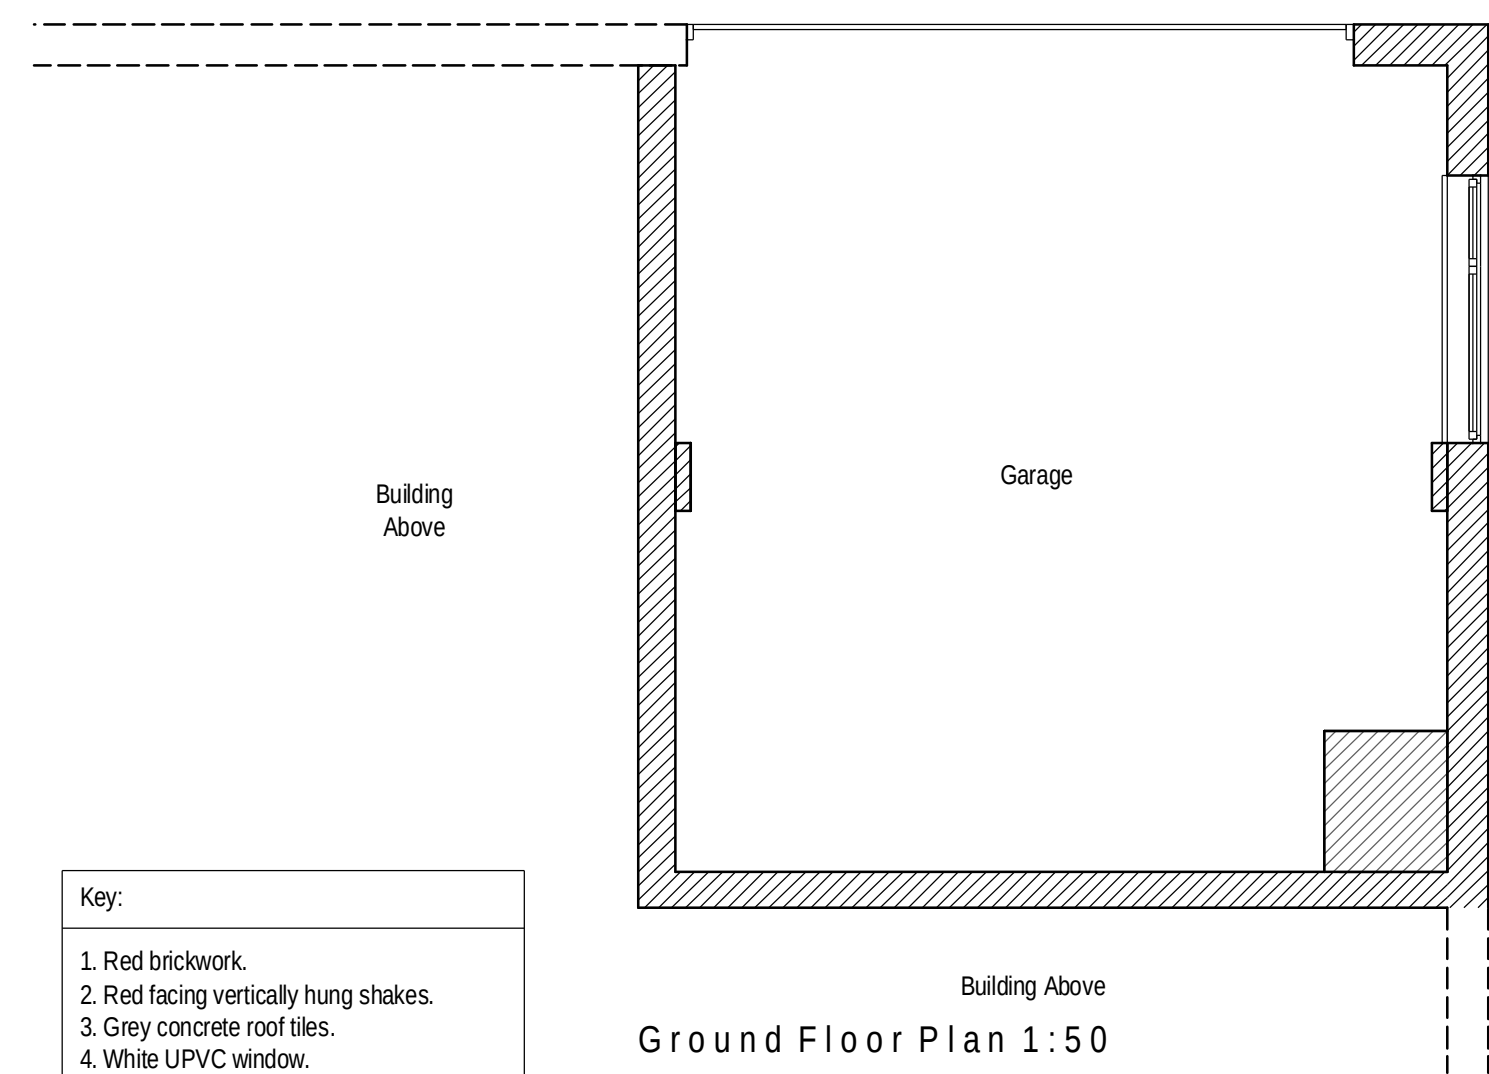
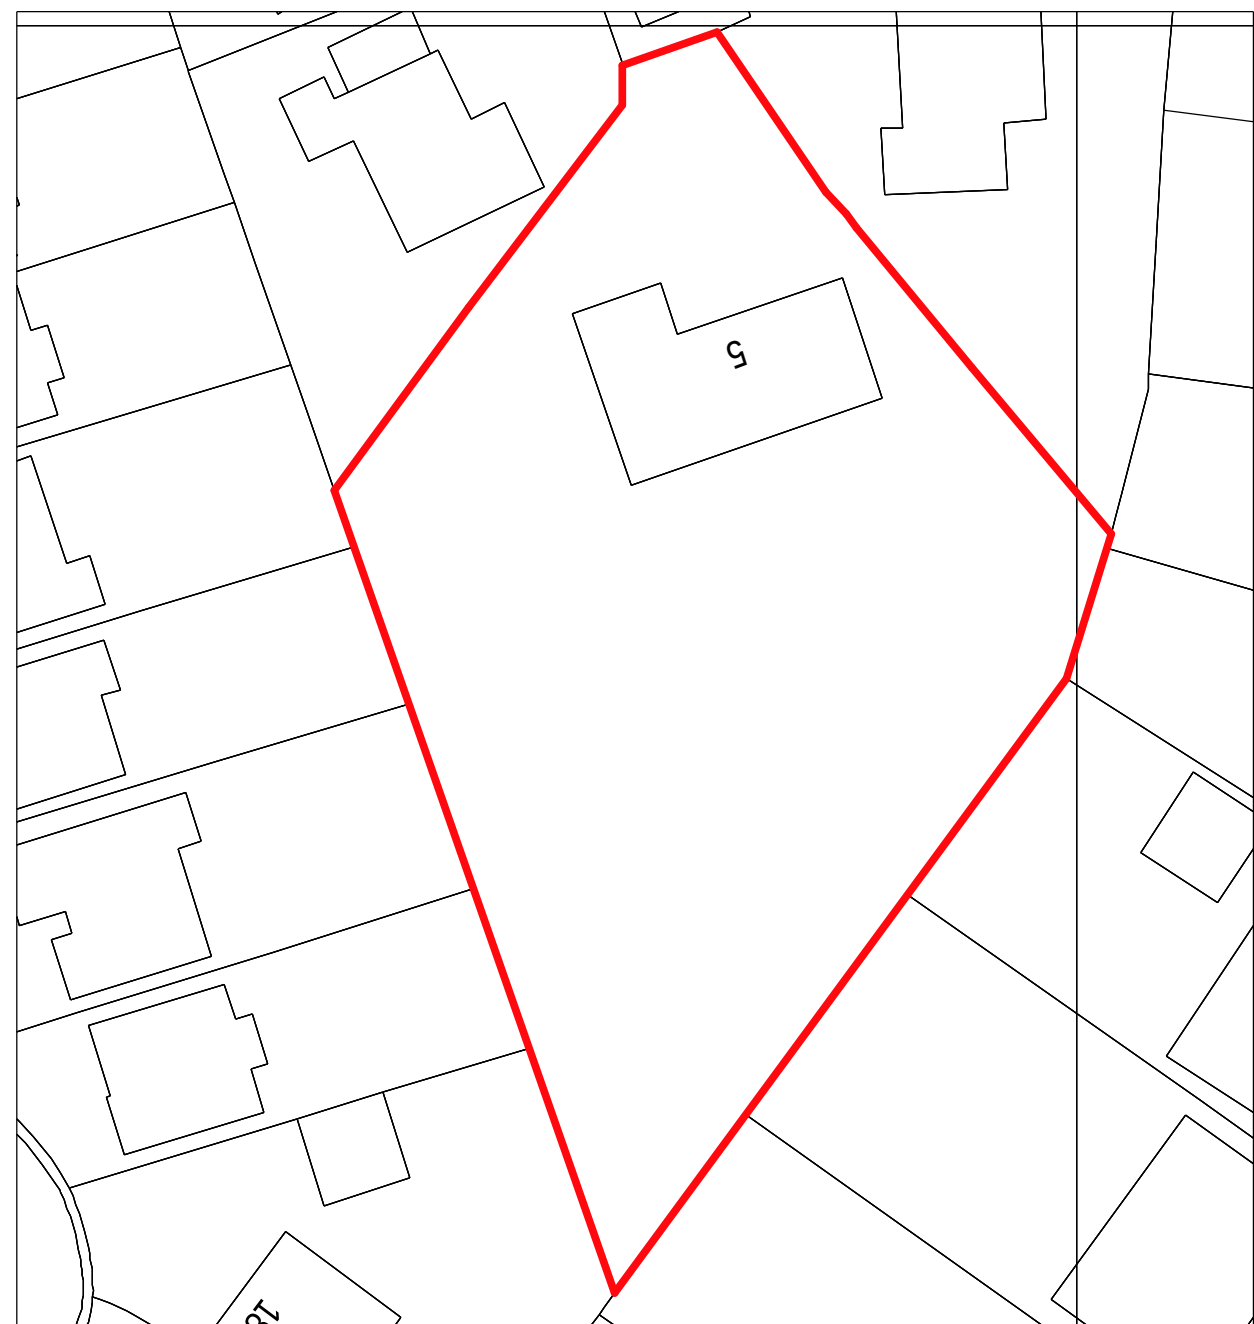
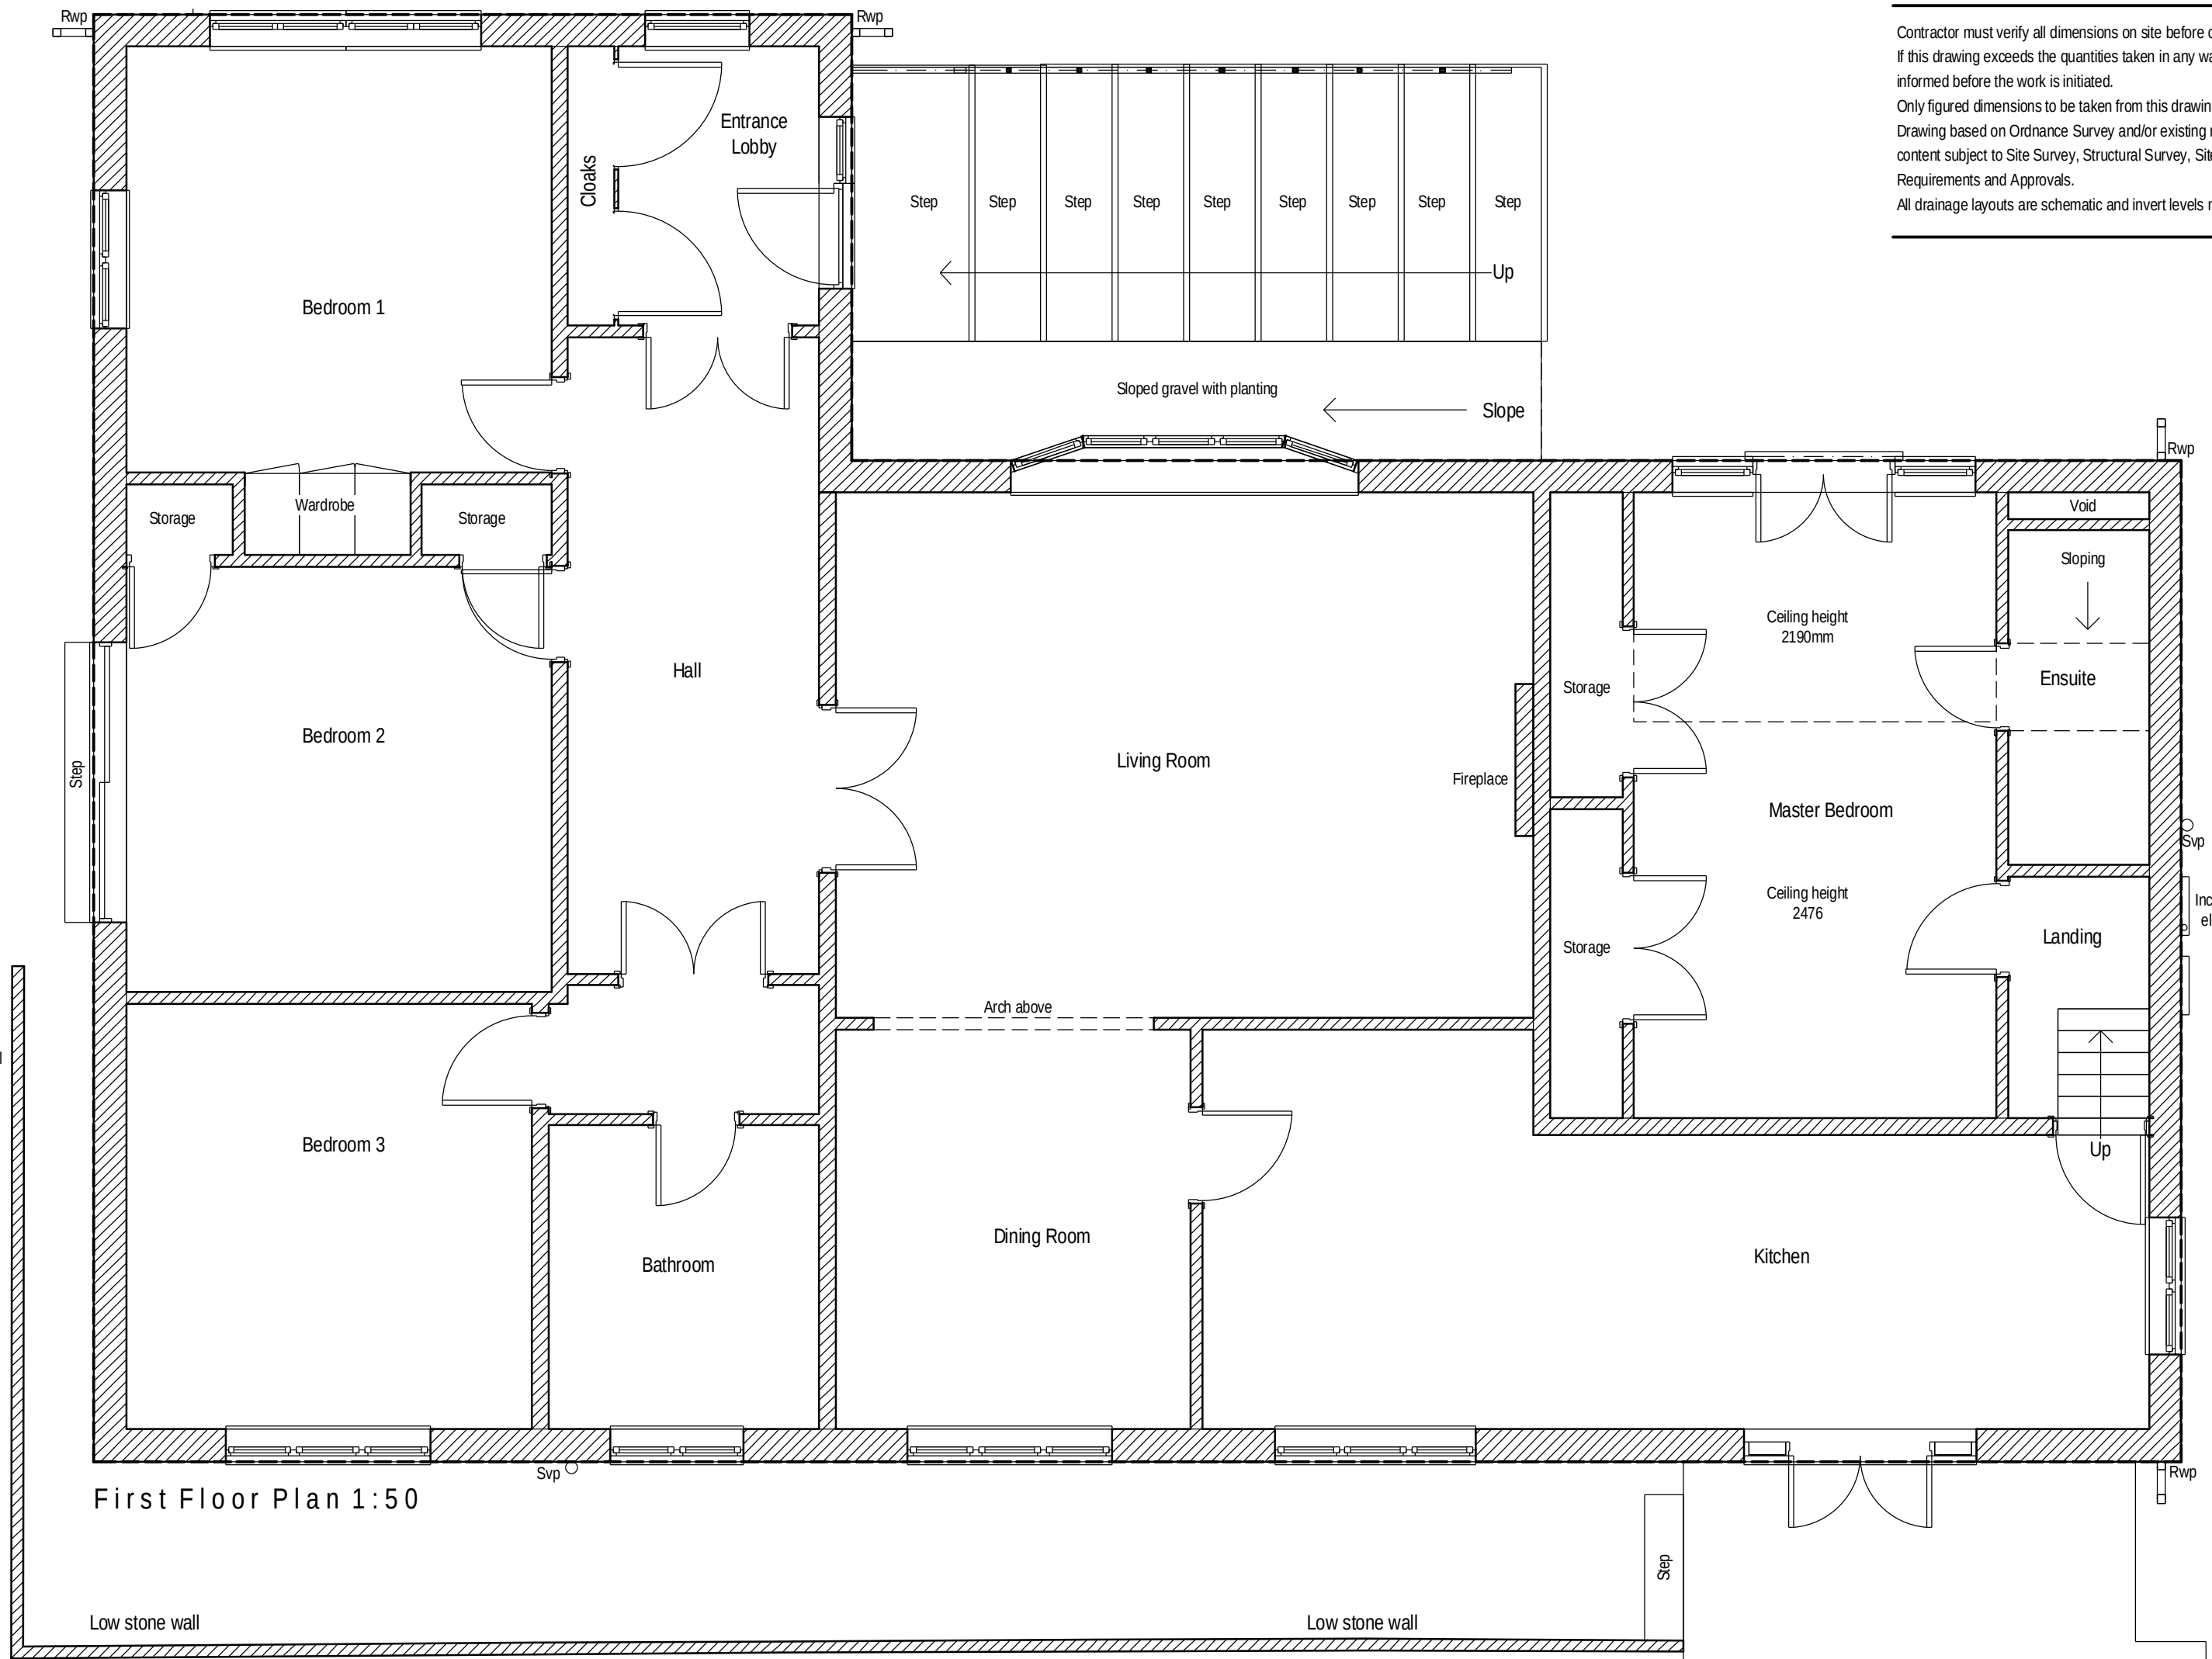
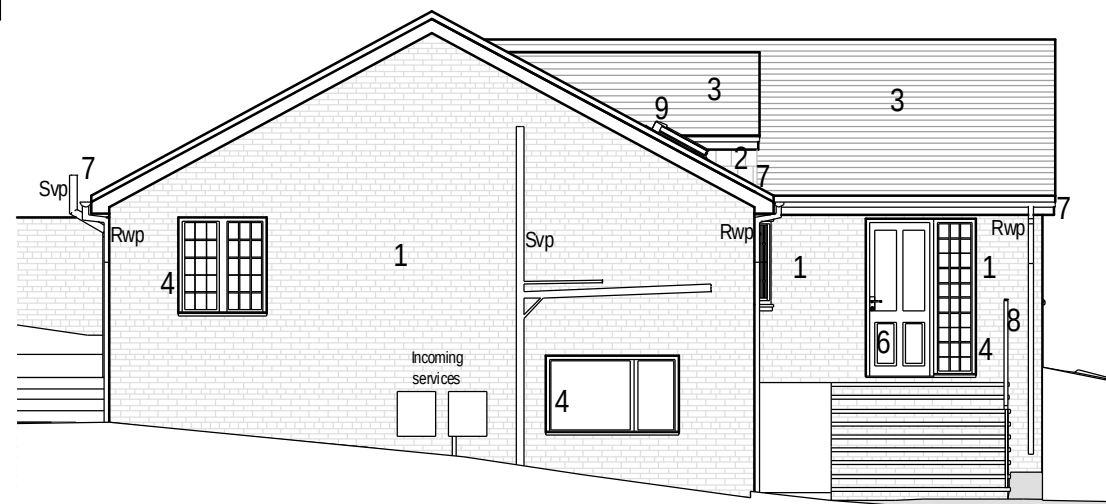
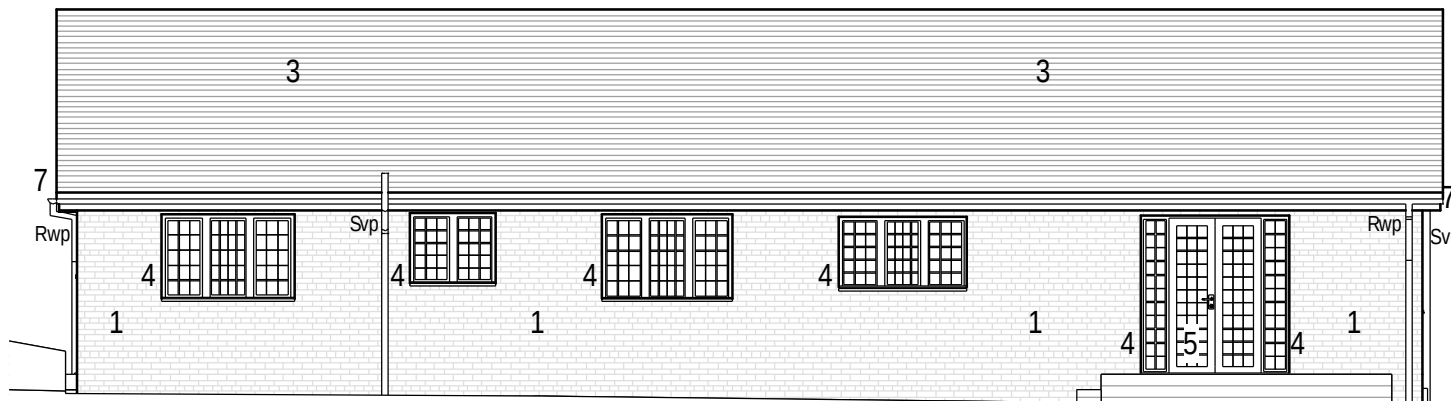
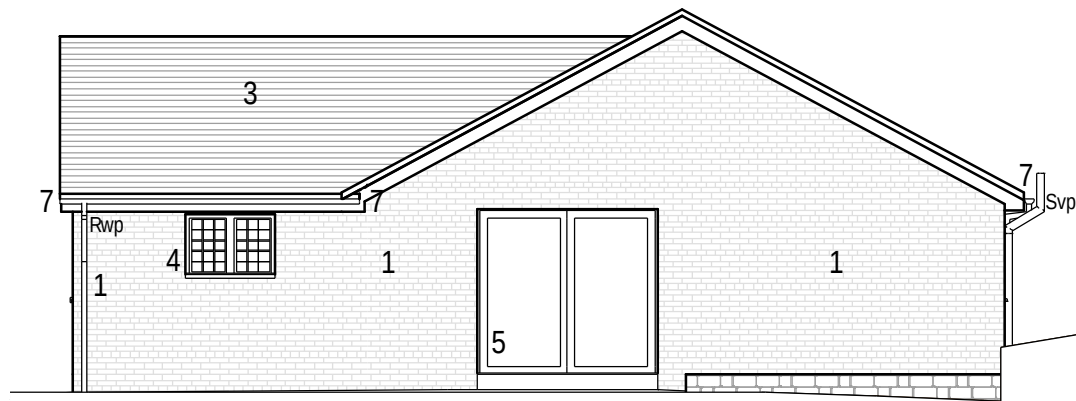
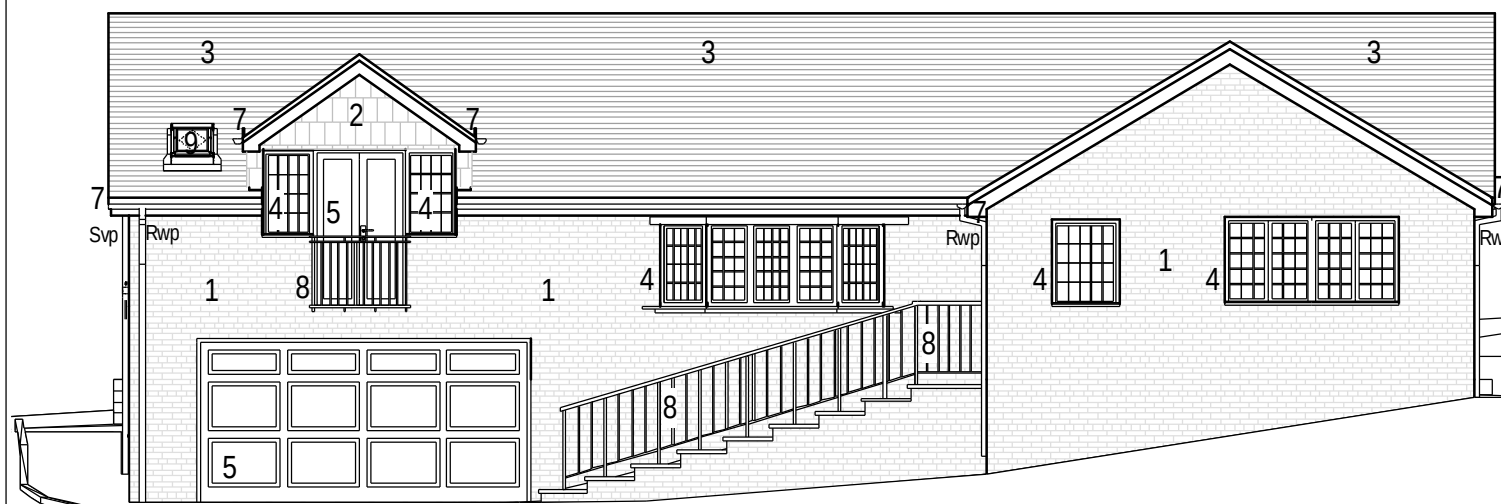


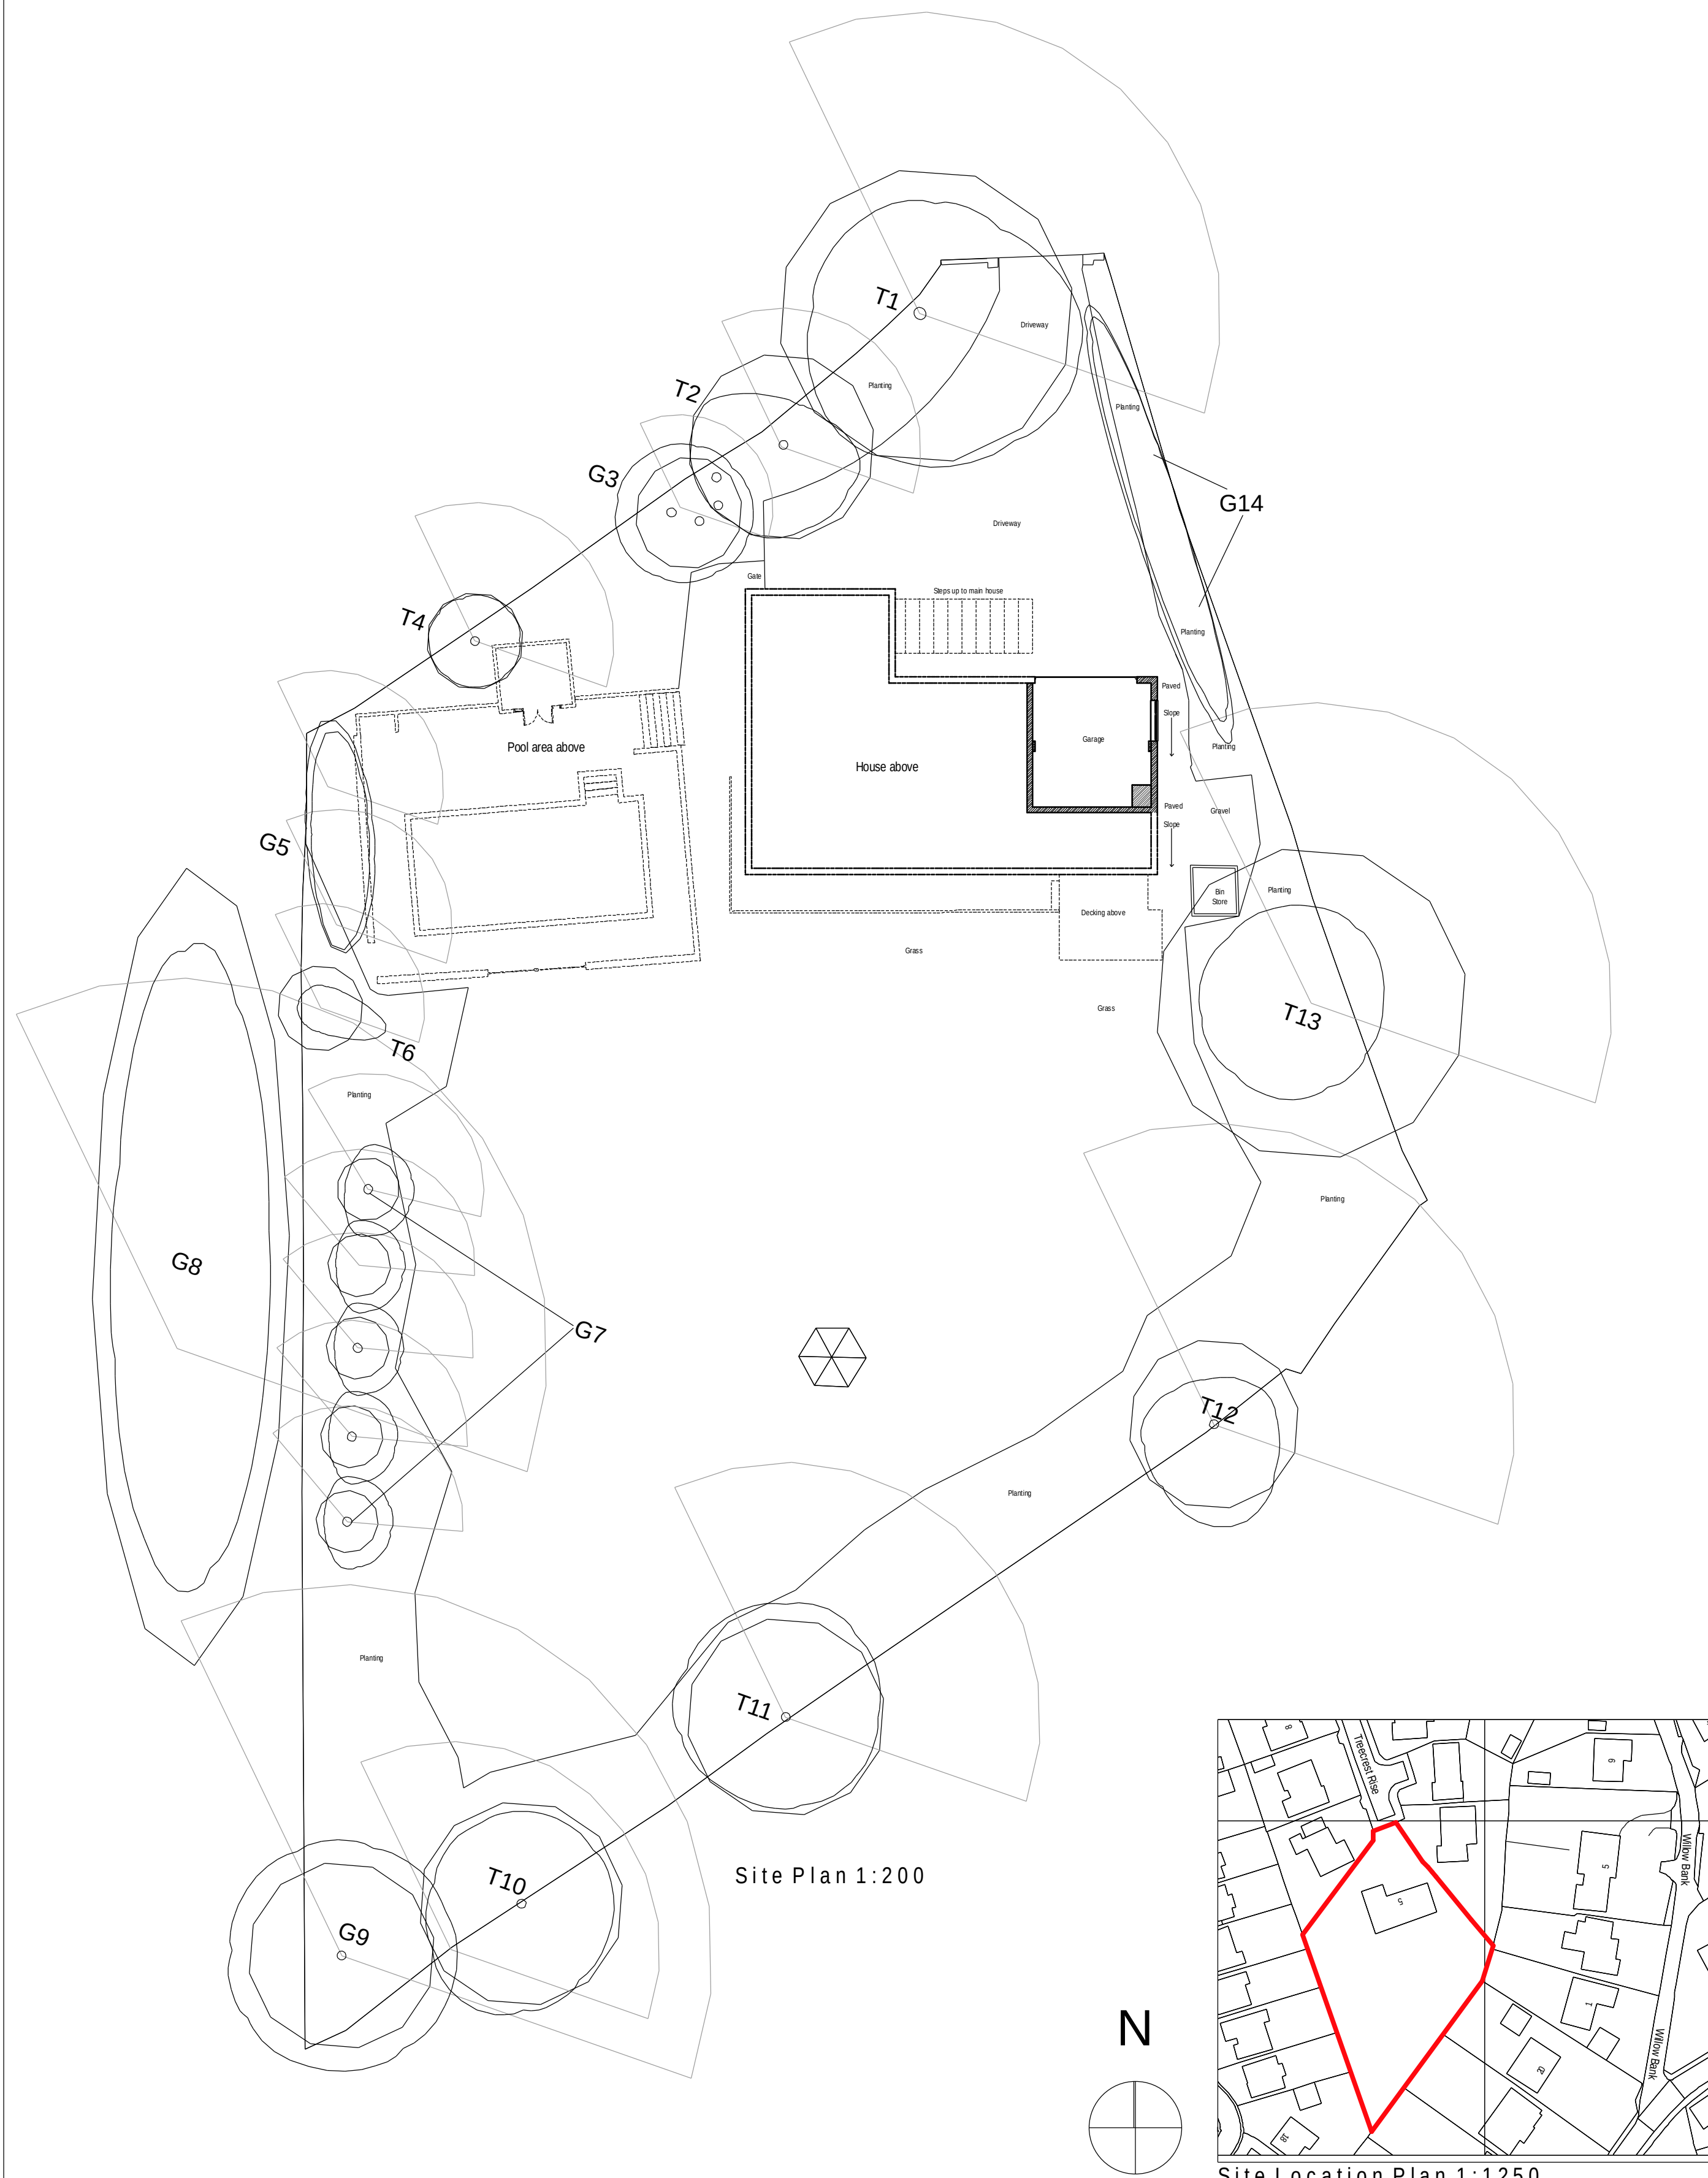

- Key:
1. Red brickwork.
 2. Red facing vertically hung shakes.
 3. Grey concrete roof tiles.
 4. White UPVC window.
 5. White UPVC door.
 6. Black UPVC door.
 7. White fasciae, soffits and rainwater goods.
 8. Black metal handrail.
 9. Velux rooflight.

Contractor must verify all dimensions on site before commencing any work or shop drawings.
If this drawing exceeds the quantities taken in any way, the building designers are to be informed before the work is initiated.
Only figured dimensions to be taken from this drawing. Do not scale off this drawing.
Drawing based on Ordnance Survey and/or existing record drawings - design and drawing content subject to Site Survey, Structural Survey, Site Investigations, Planning and Statutory Requirements and Approvals.
All drainage layouts are schematic and invert levels must be established prior to construction.

Project Status:	PLANNING ONLY
transform architects...	
4 Rushmead Court, Ossett, WF5 0NZ tel: 01924 265 080 - fax: 0871 66 11 003 web: www.transformarchitects.co.uk email: info@transformarchitects.co.uk	
Project:	5 Treecrest Rise, Barnsley, South Yorkshire, S75 1EB
Client:	Mr & Mrs Cunliffe
Drawing Title:	Existing Plans and Elevations A1
Scale:	1:1250, 1:500, 1:100, 1:200, 1:50
Date:	29 - 07 - 2013
Drawn By:	MNB
Drawing Number:	T555 - PL01
Revision:	Nil