



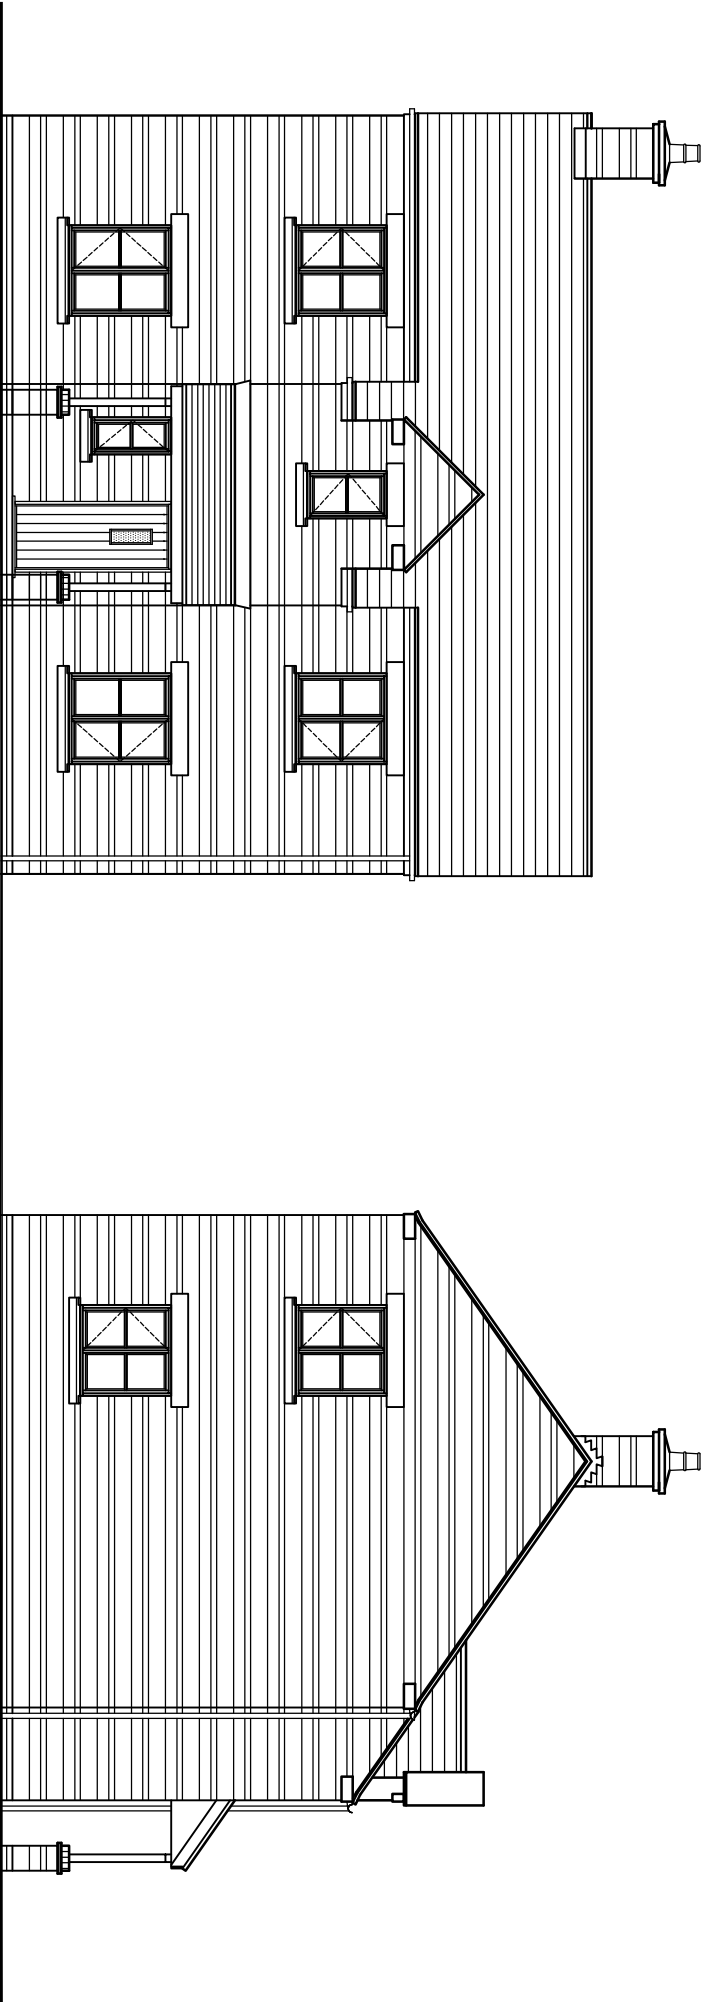

FRONT ELEVATION

SIDE ELEVATION

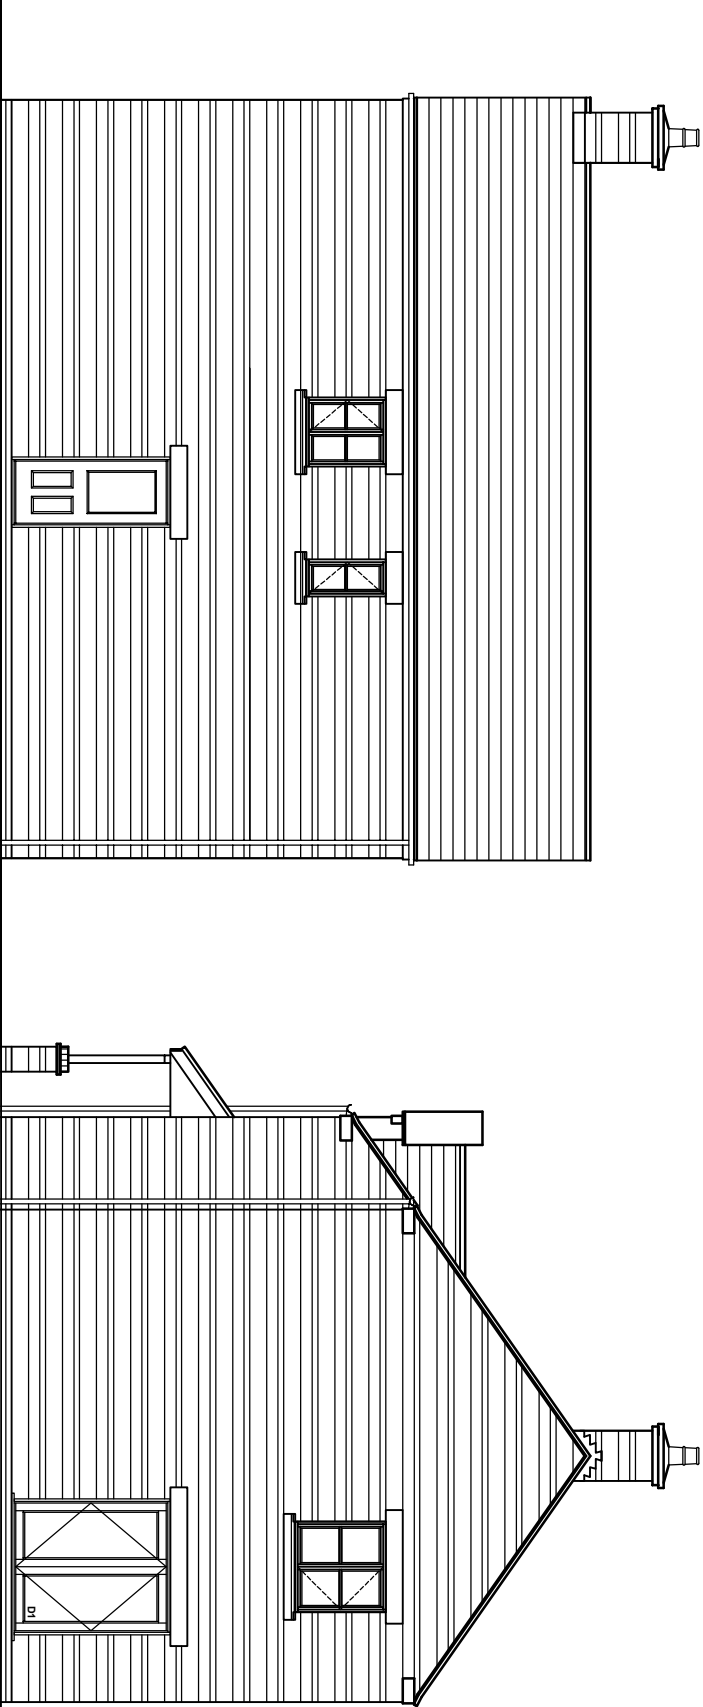

REAR ELEVATION

SIDE ELEVATION

Rev.	Date	Details	



RIPPON HOMES
Leeming Lane South, Mansfield Woodhouse
Nottinghamshire, NG19 9AQ
Tel: 01623 659000 Fax: 01623 420807

PROJECT
TITLE

LAND AT CLAYTON LANE,
THURNSCOE. S63 0BG

DRAWING
TITLE

HOUSETYPE C
PLOT 11
ELEVATIONS

Scale : 1 : 100

Ref : RH/HCS2

Revision : -

Date : 07.12.2015

Drawn By : CDAL

Carlton Design
Architecture Ltd

Architectural Consultants
7 The Old Dairy Buildings, Winkburn, Nottinghamshire, NG22 8PQ.
tel:- 01650 650353 Facsimile:- 01650 650123
E MAIL: carlton.design@virgin.net