




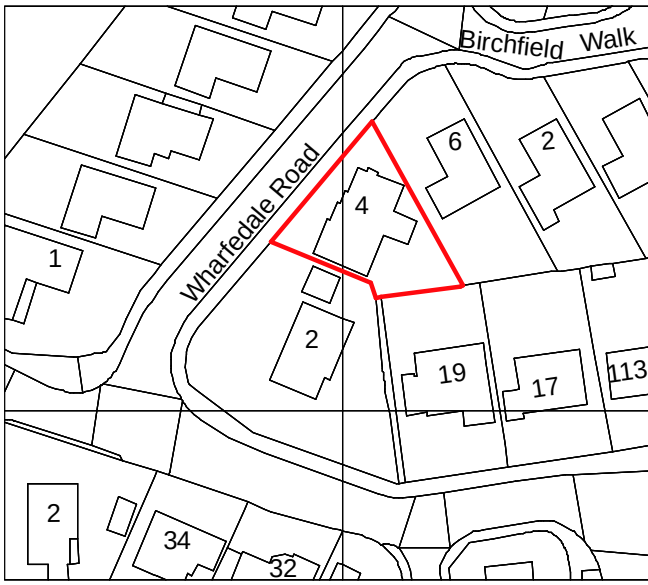

Site Location Plan 1:1250

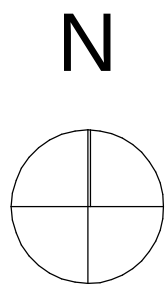


Front Elevation 1:100

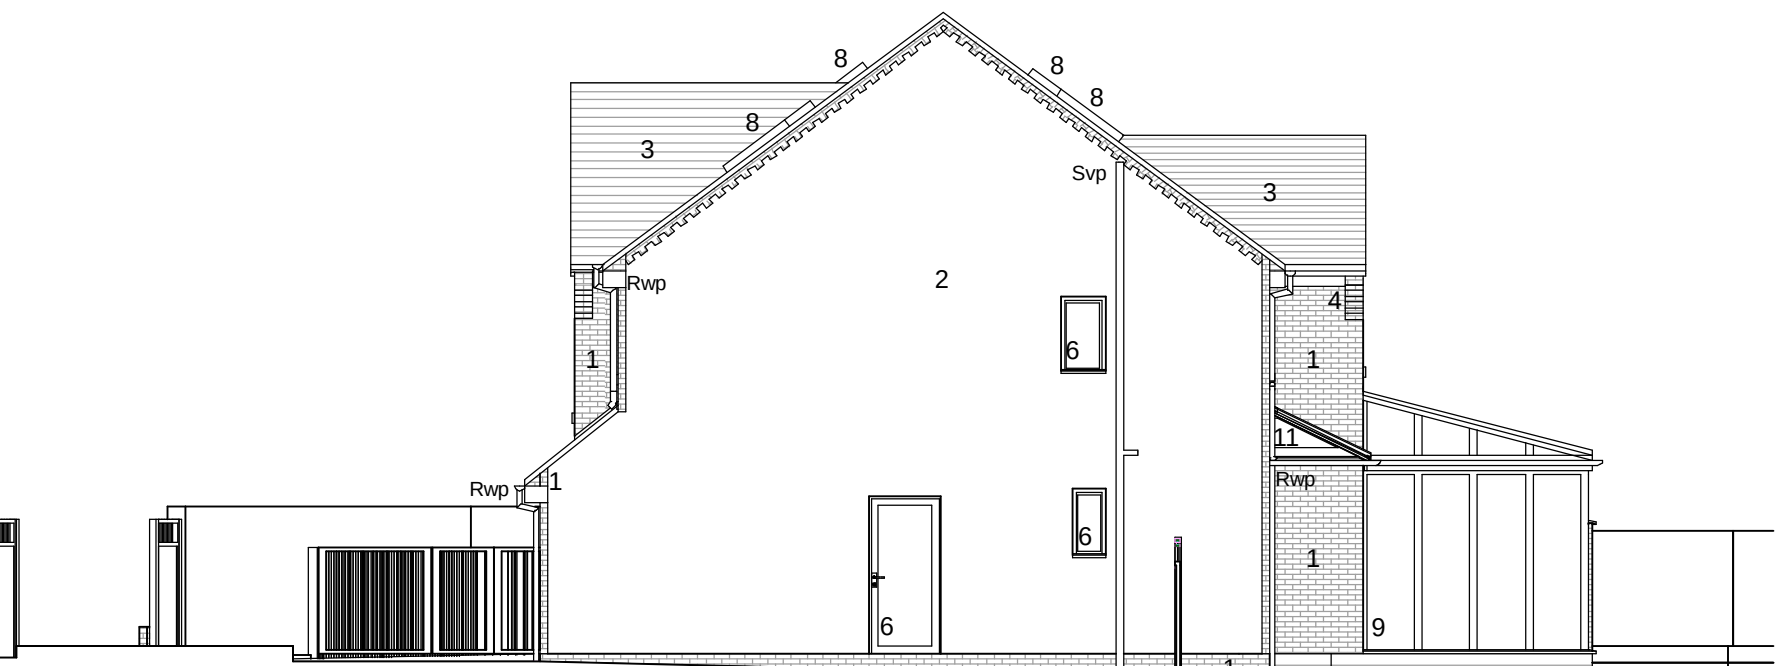

Side Elevation 1:100



Rear Elevation 1:100

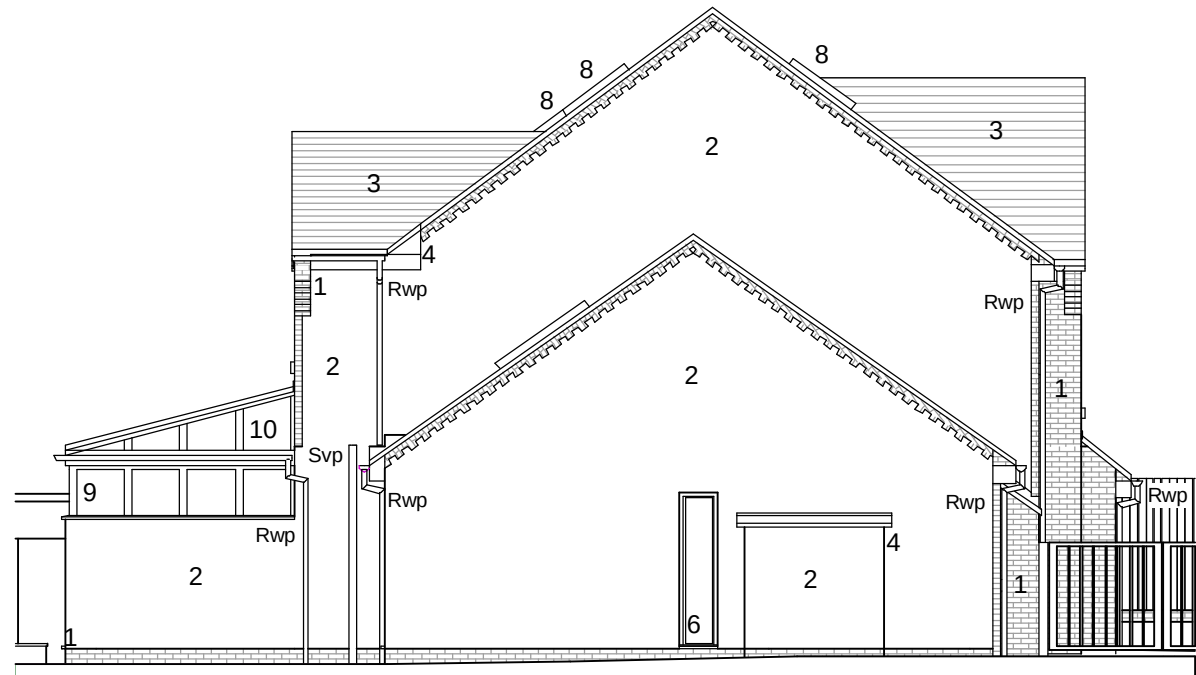


Side Elevation 1:100


Material Key:

1. Red brickwork
2. White through colour render
3. Brown plain roof tiles.
4. Brown fascias and soffits.
5. Grey metal door.
6. Brown windows and doors.
7. Stone headers and sills.
8. Rooflight.
9. Green windows and doors.
10. Conservatory roof.
11. Glazed canopy.


Note: All grey rainwater goods.

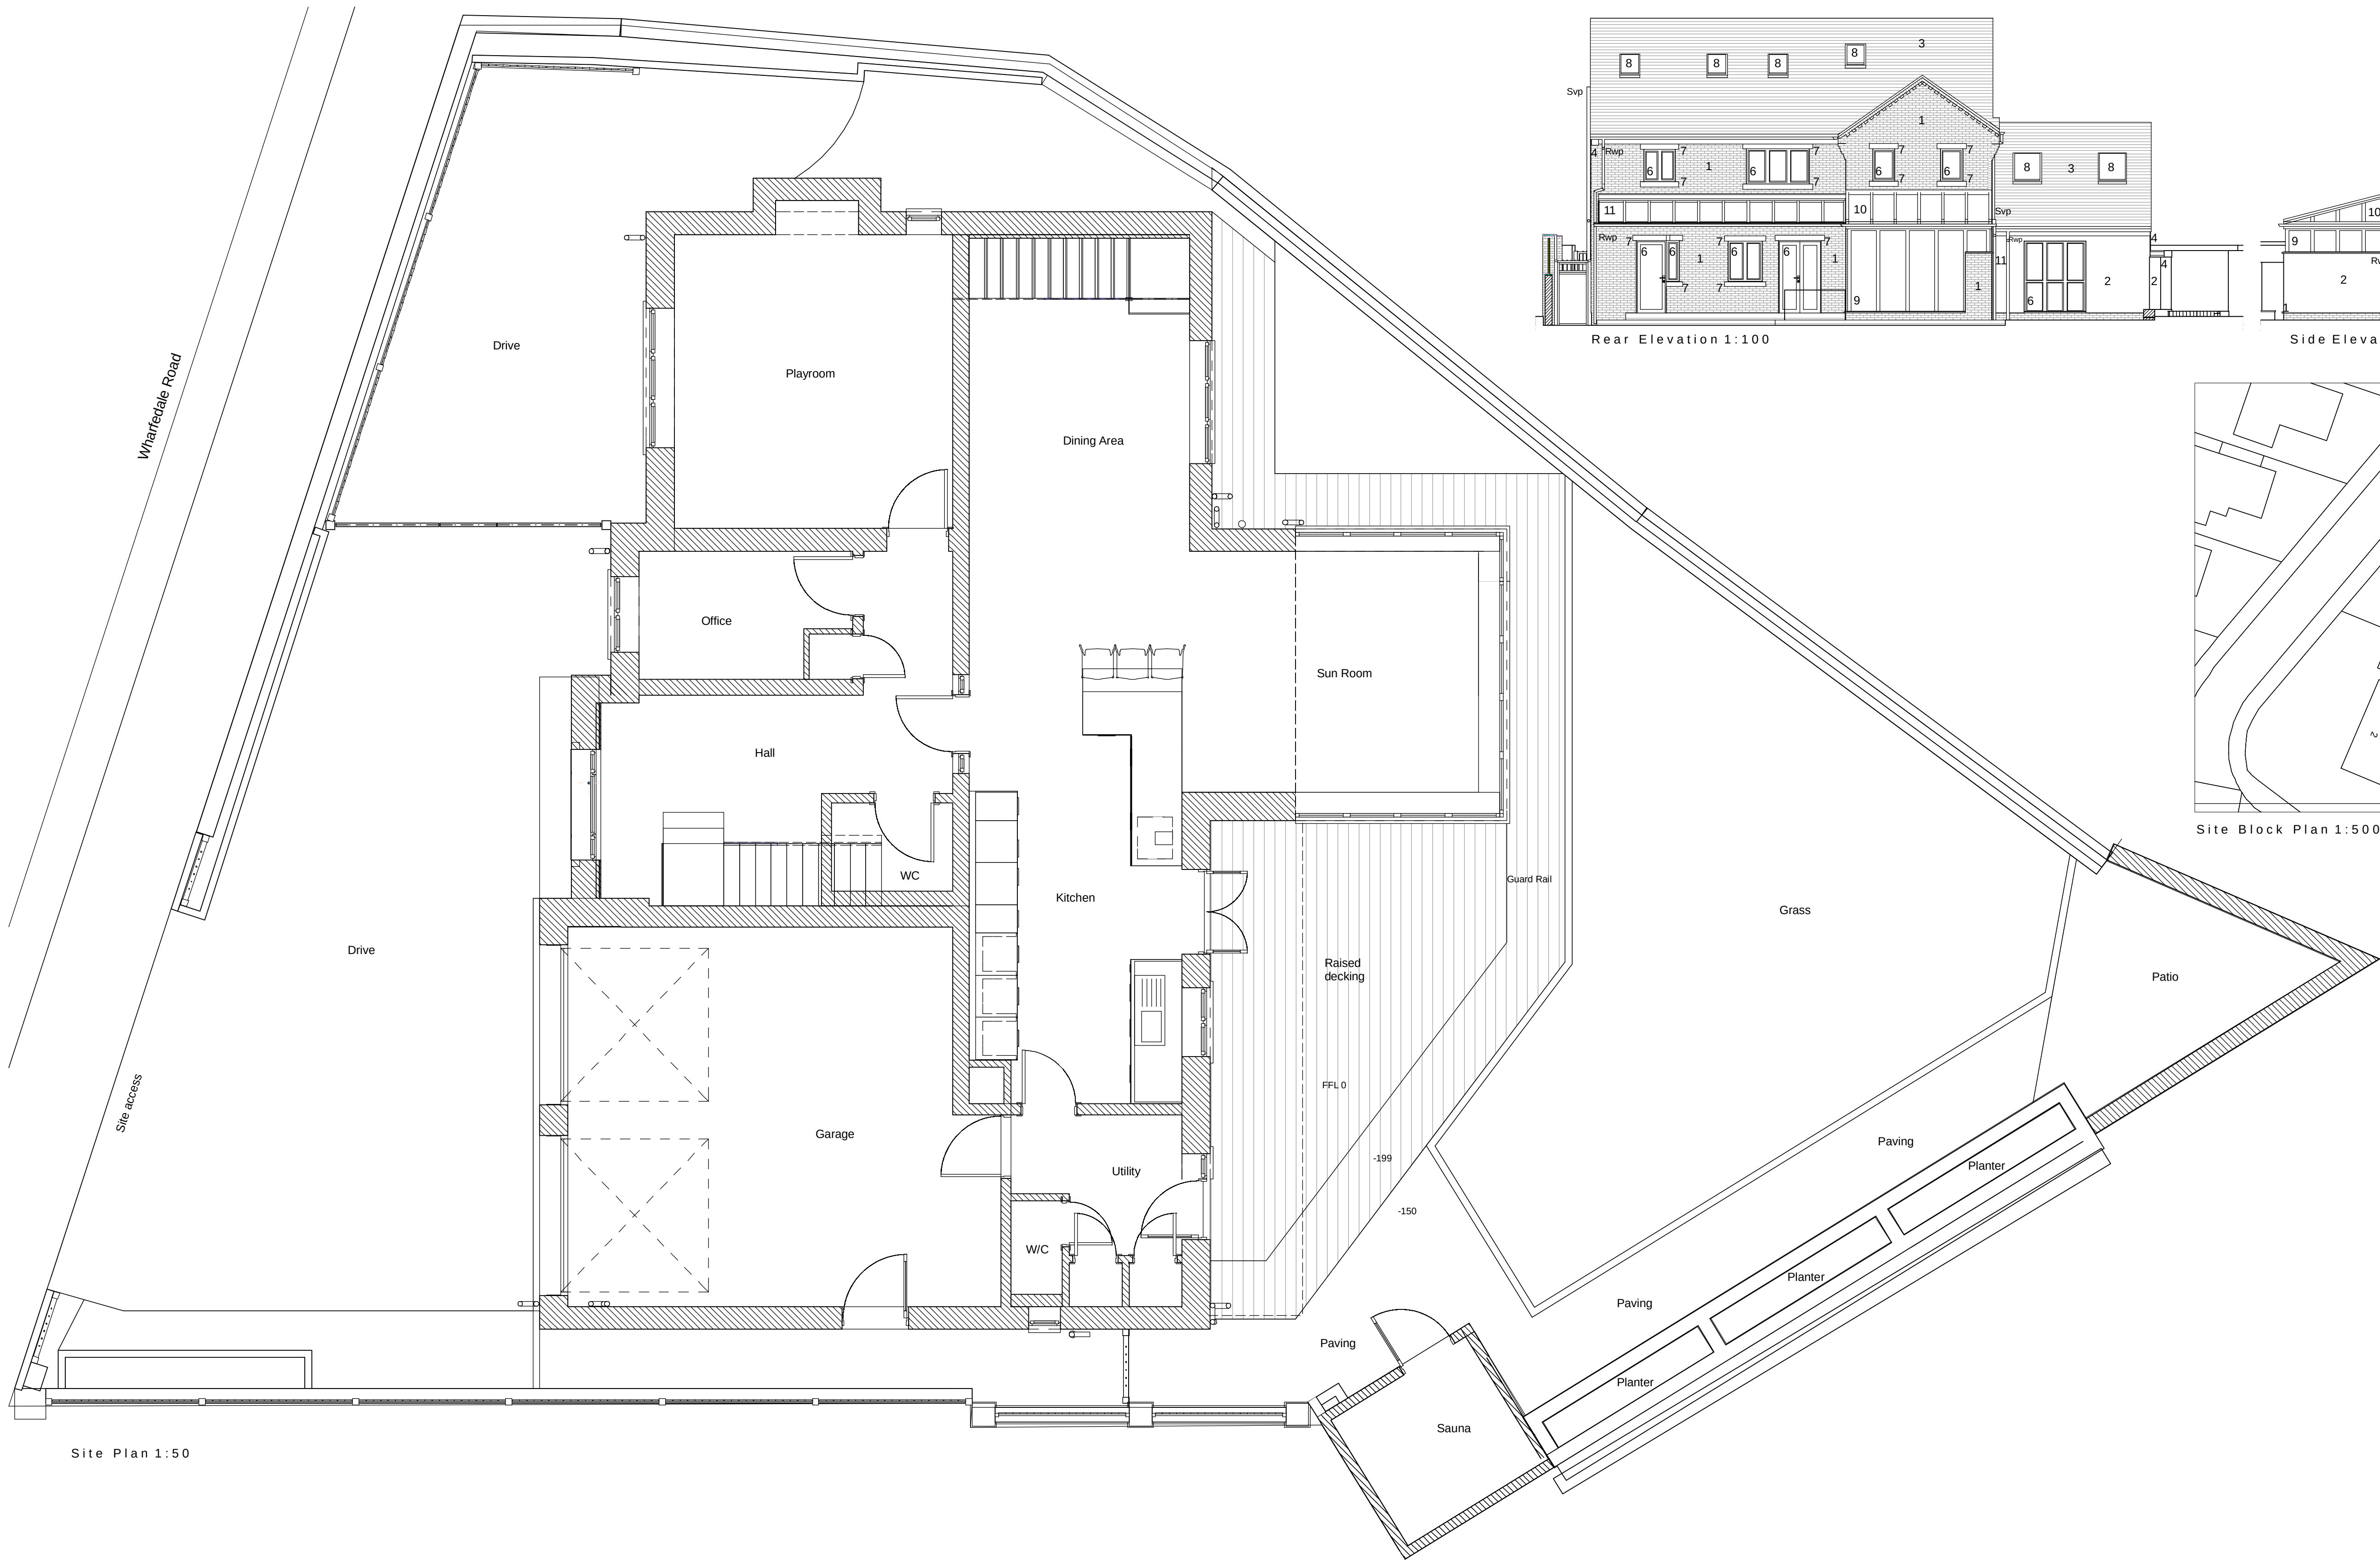

Site Plan 1:50

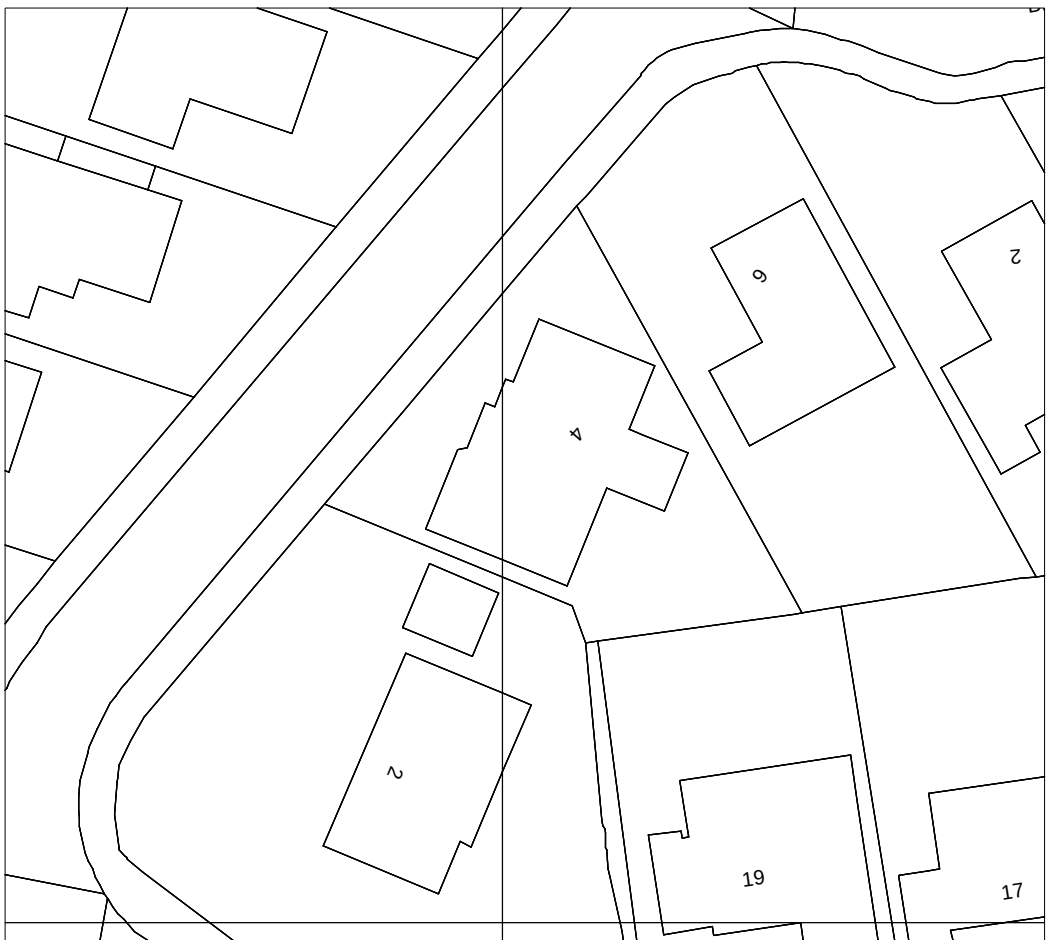

Site Block Plan 1:500

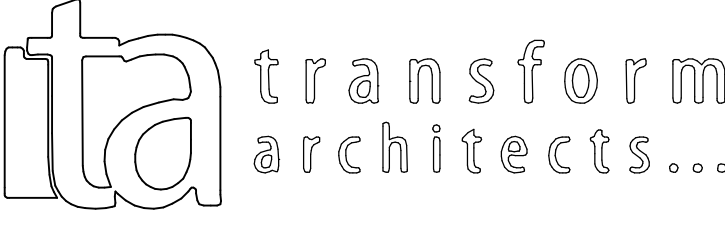Project Status:	PLANNING ONLY
 Defining problems with beautiful solutions...	
4 Rushmead Court, Ossett, WF5 0NZ tel: 01924 265 080 - fax: 0871 66 11 003 web: www.transformarchitects.co.uk email: info@transformarchitects.co.uk	
Project Address:	4 Wharfedale Road, Barnsley, South Yorkshire, S75 2LJ
Client:	Mr & Mrs Matthews
Drawing Title:	Existing Arrangements A1
Scale:	1:50, 1:500
Date:	12.10.2015
Drawn By:	MNB
Drawing Number:	T733 - PL01
Revision:	Nil