



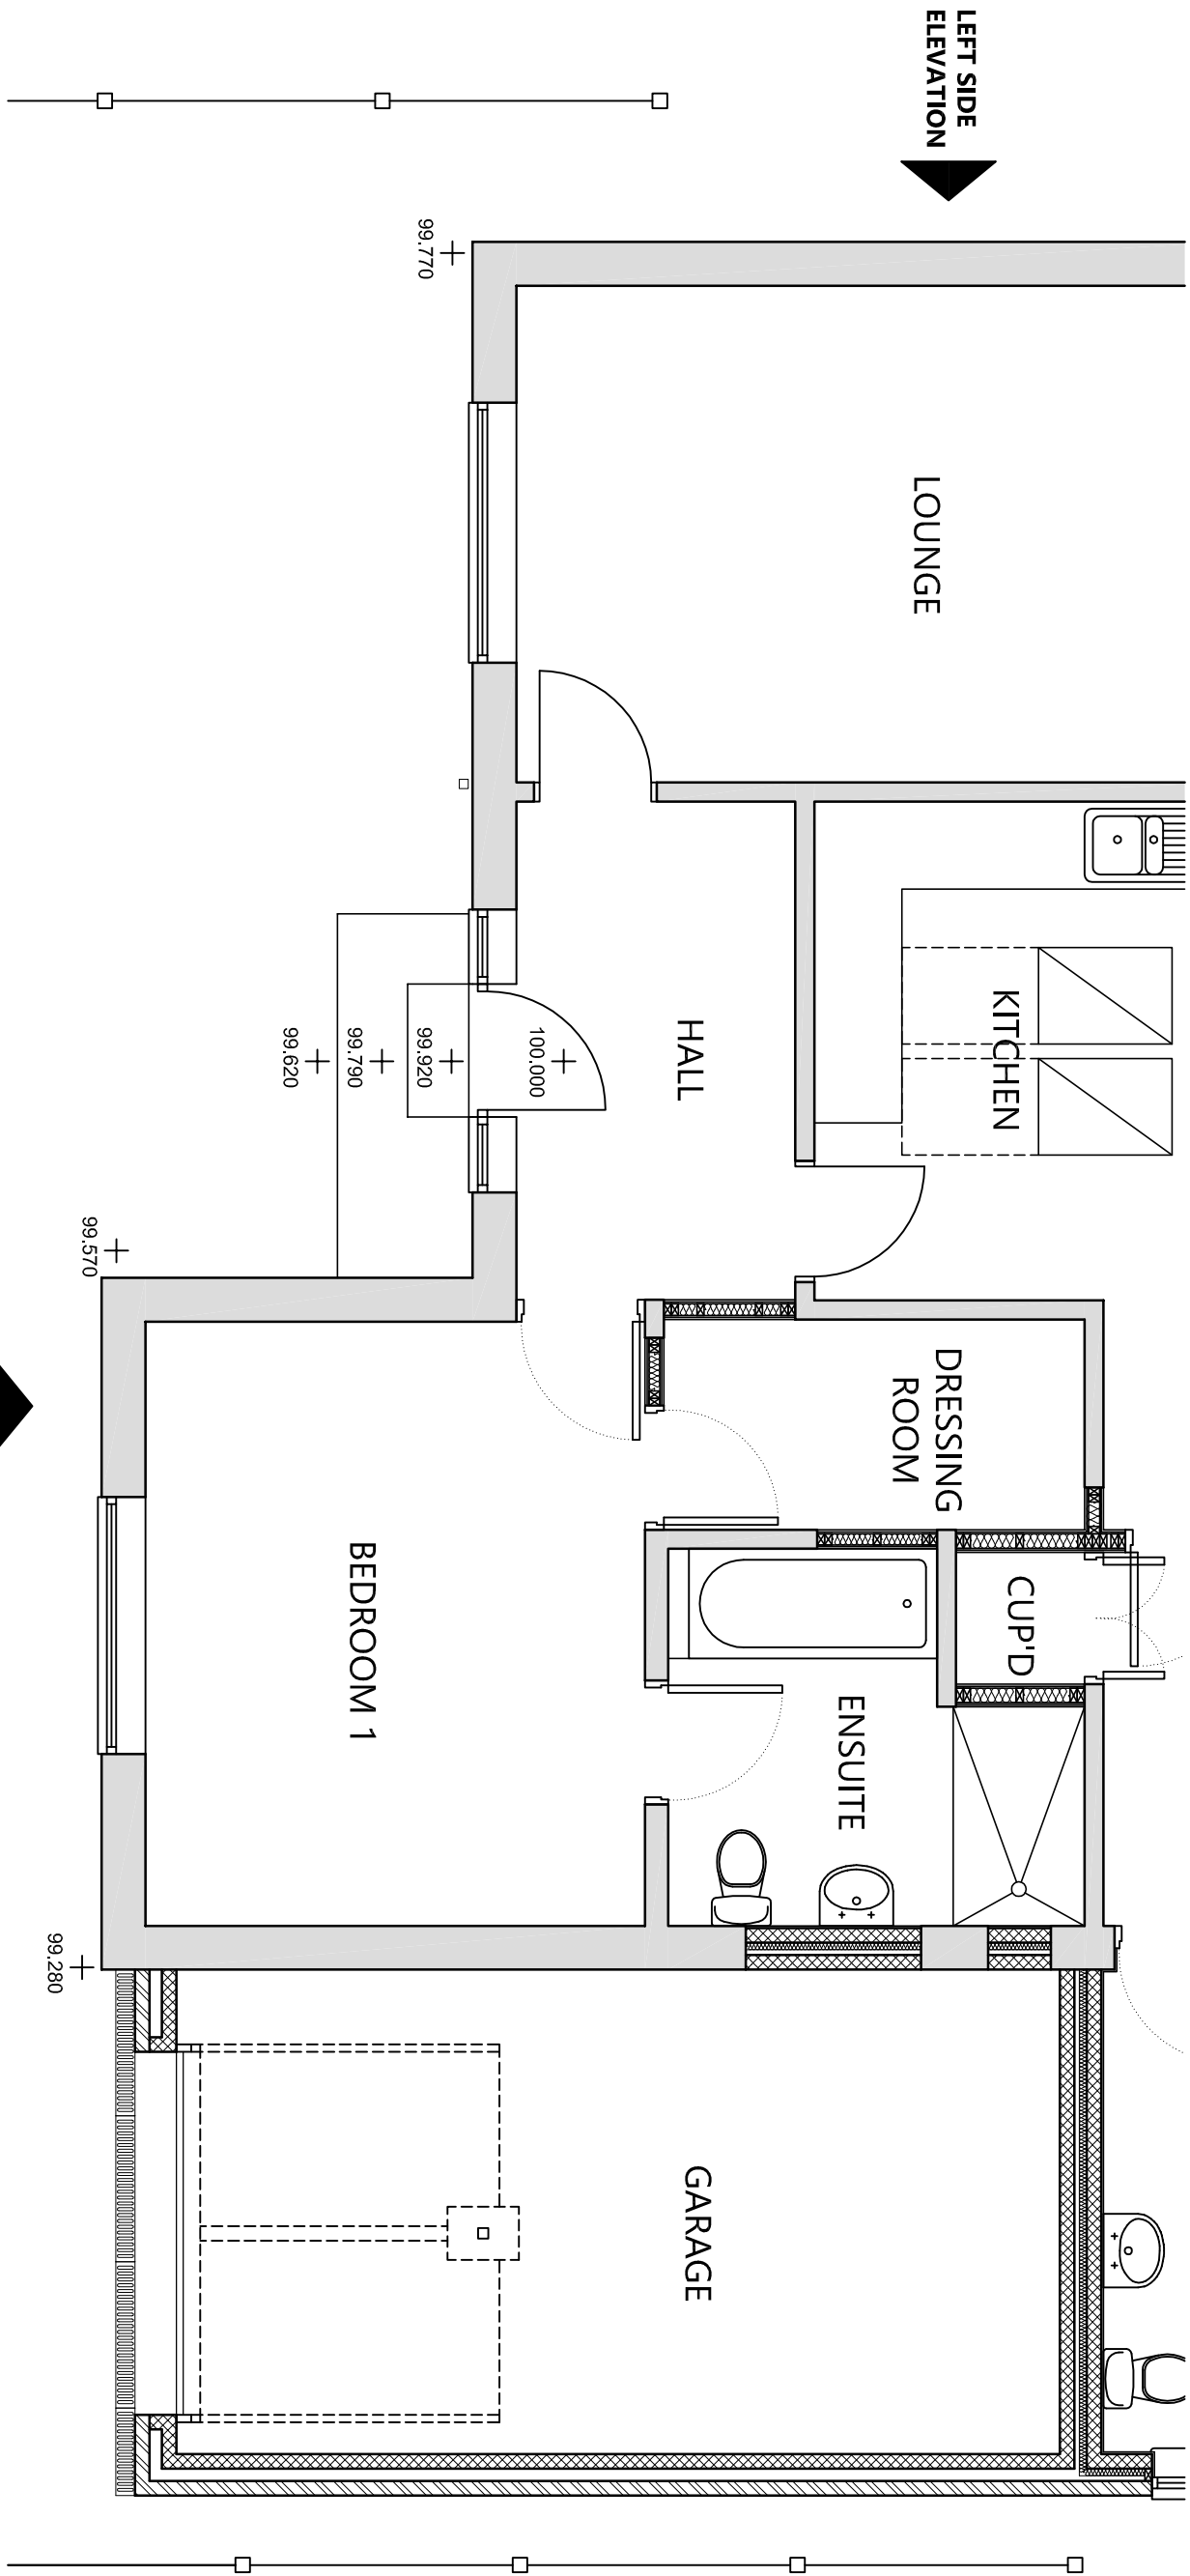


SURVEY FLOOR PLAN

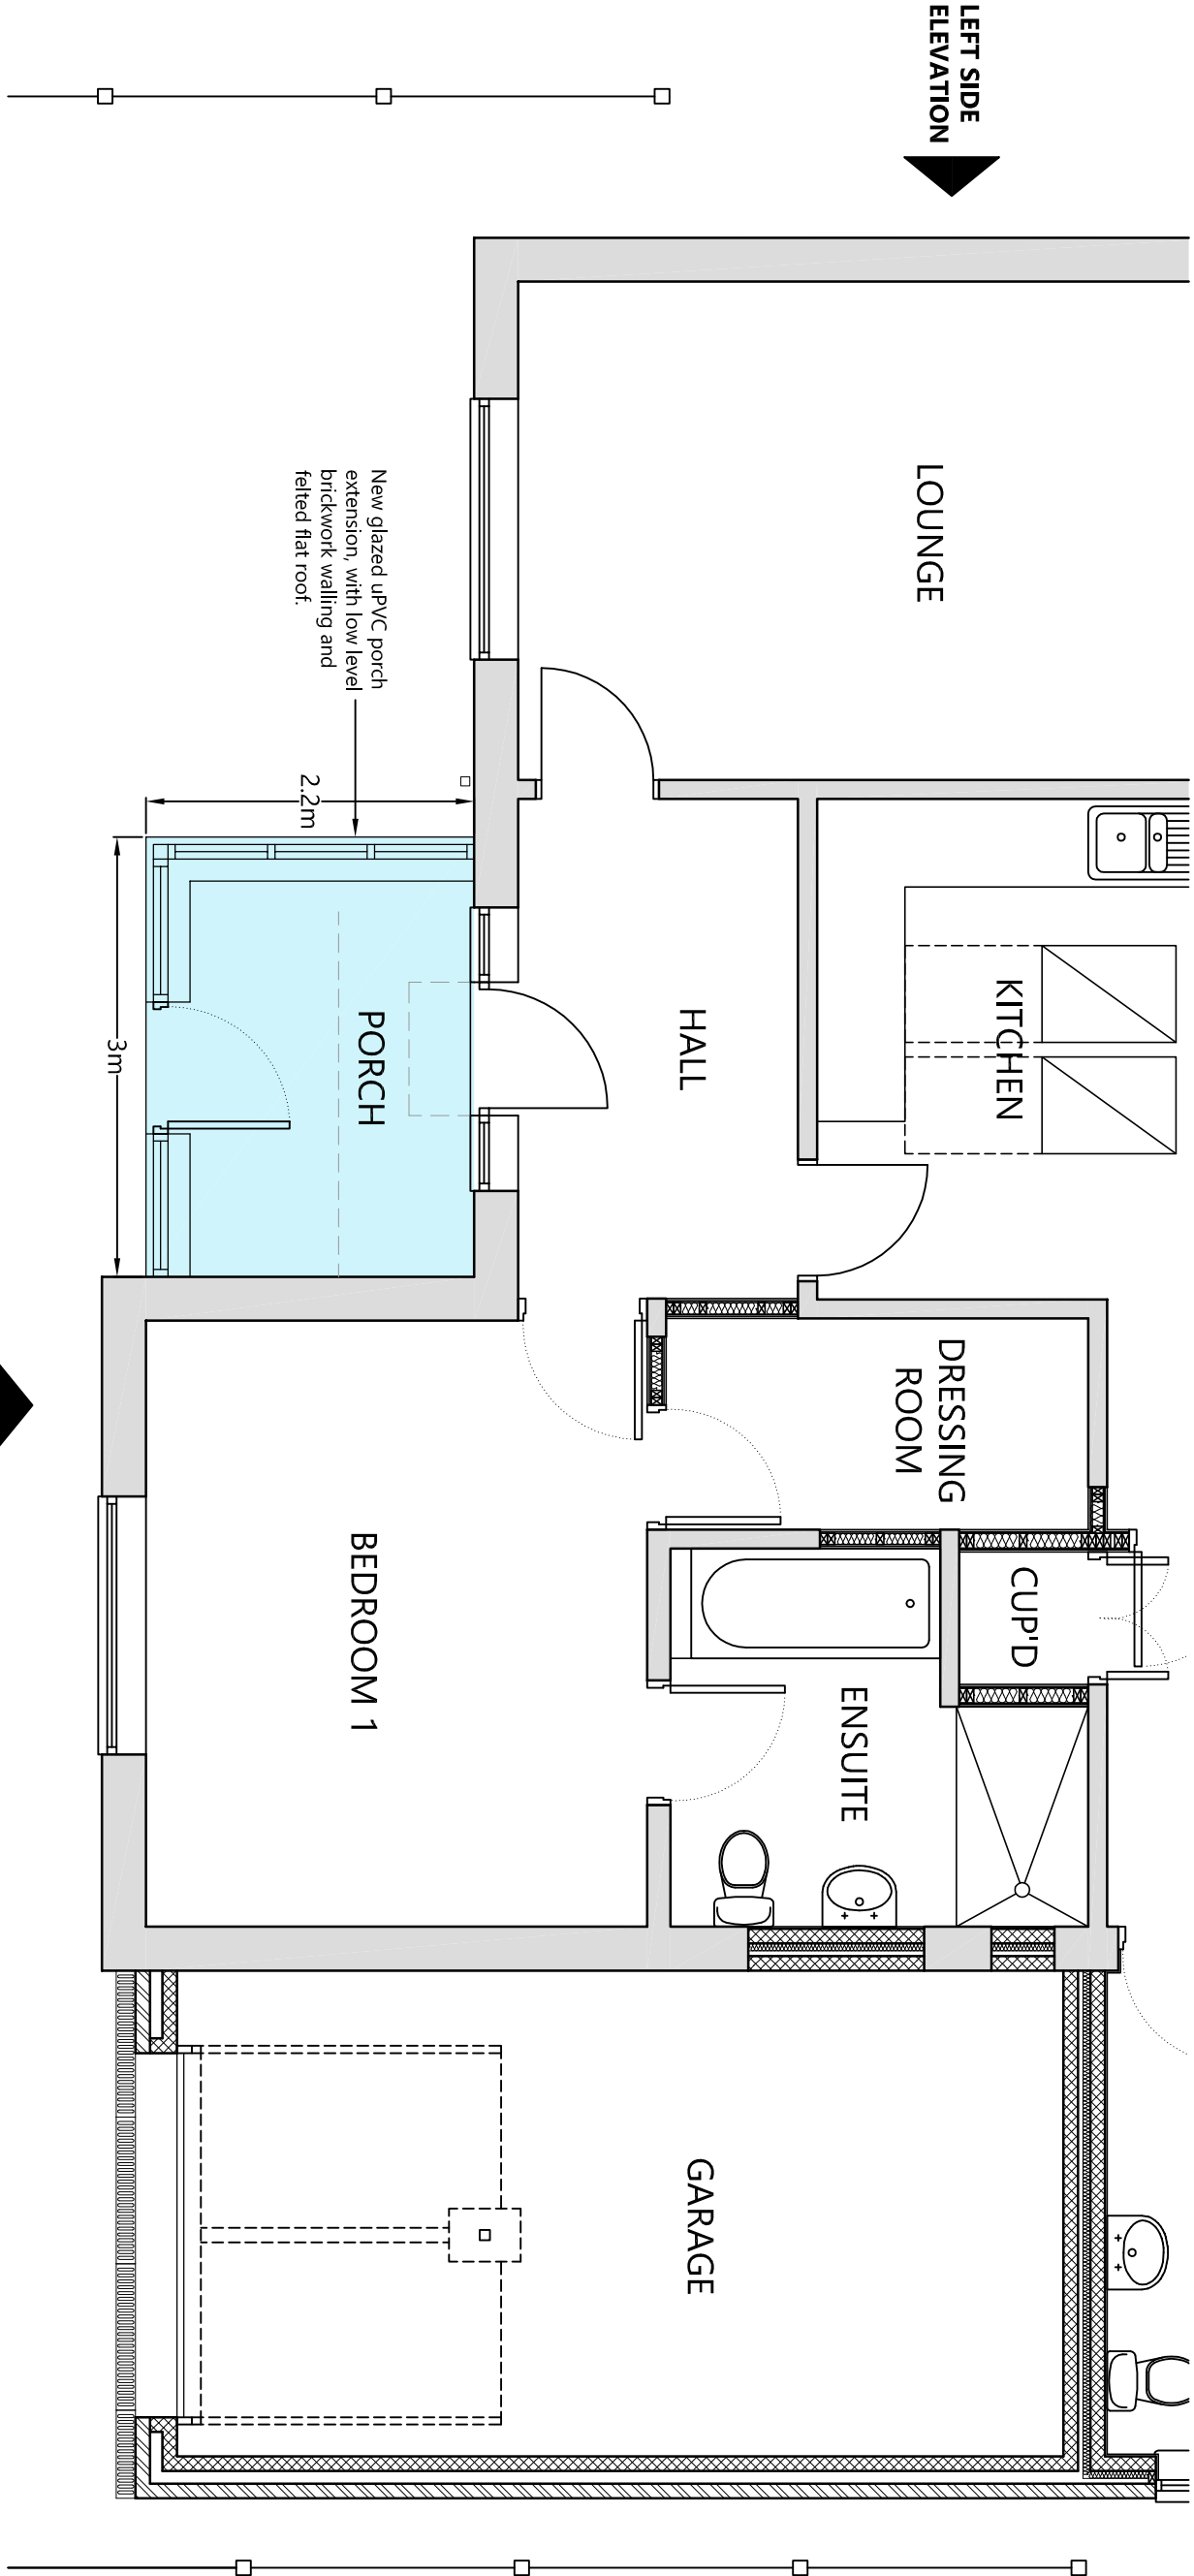


SCHEME FLOOR PLAN


NOTE: WORKS TO SIDE AND REAR OF HOUSE APPROVED UNDER PLANNING PERMISSION REF: 2015/0352 DATED 22nd APRIL 2015.

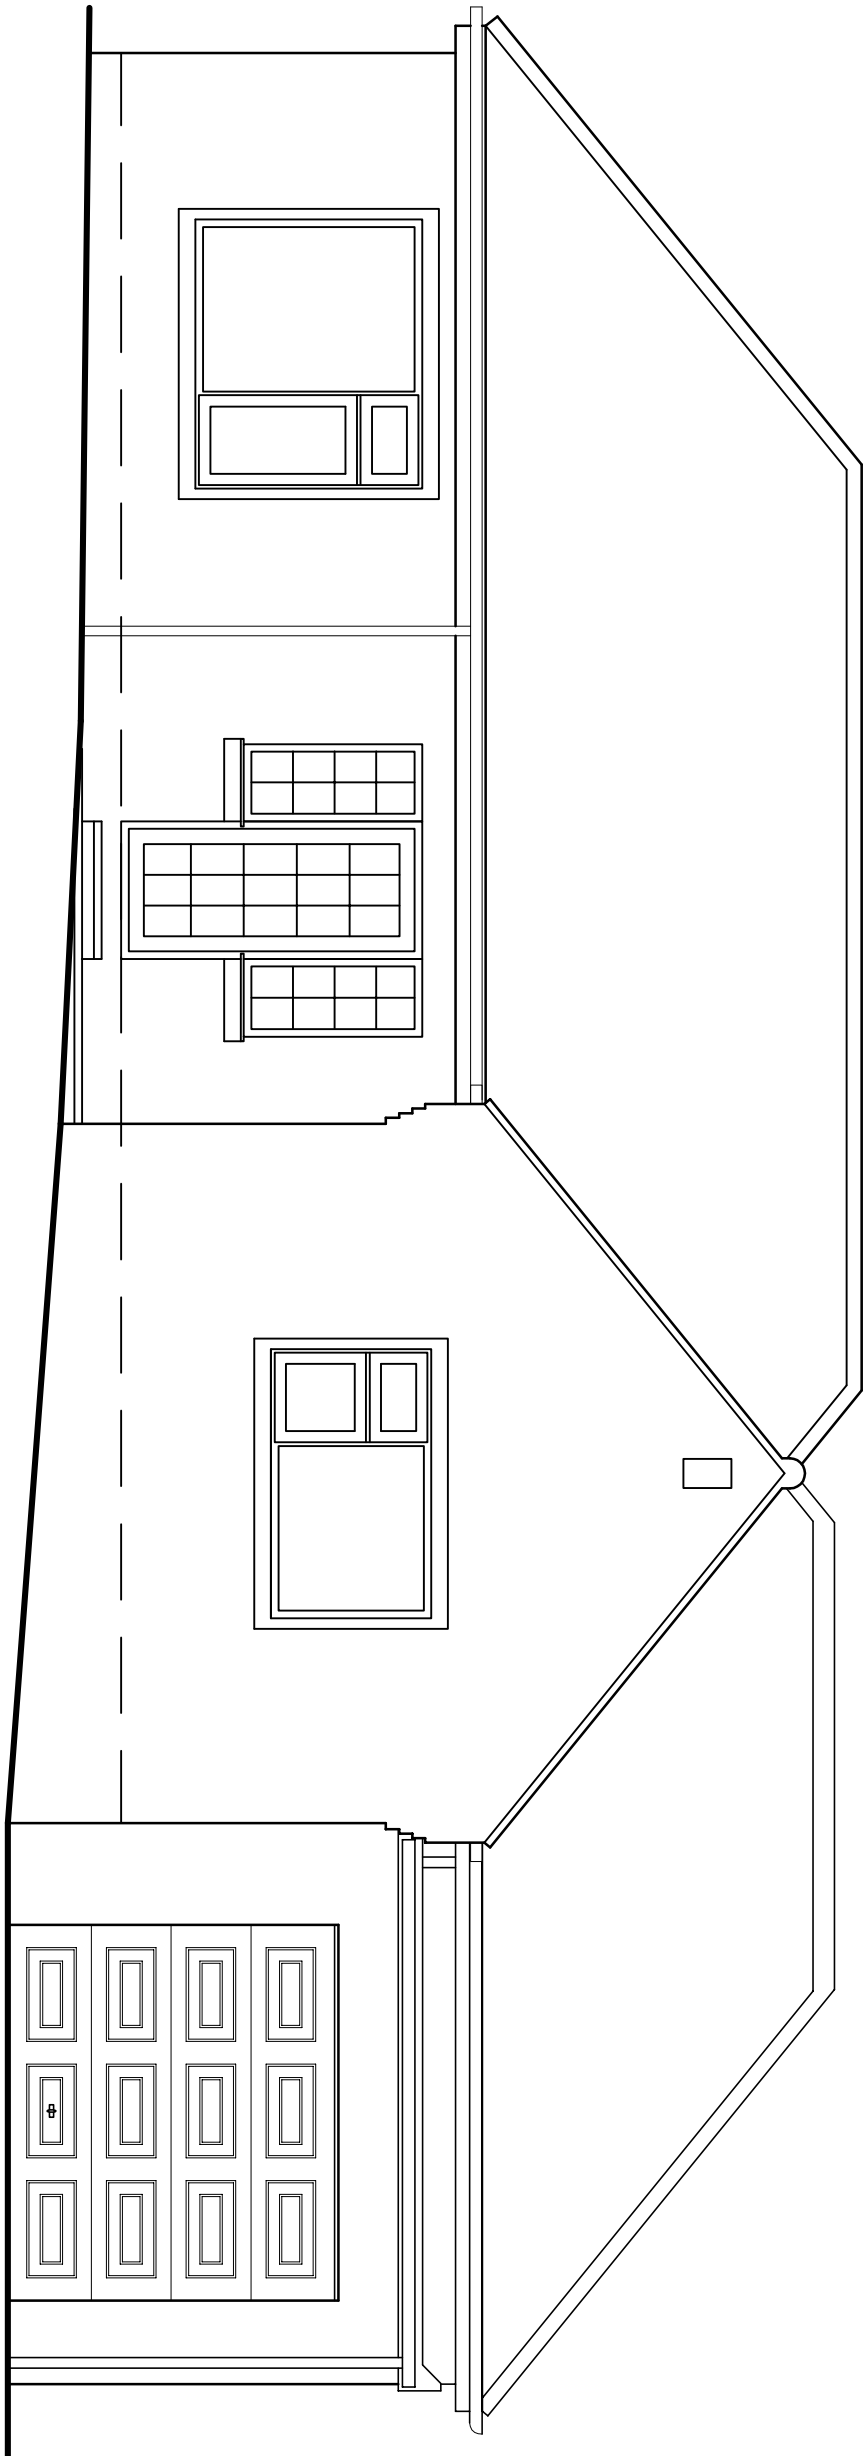


SURVEY FRONT ELEVATION

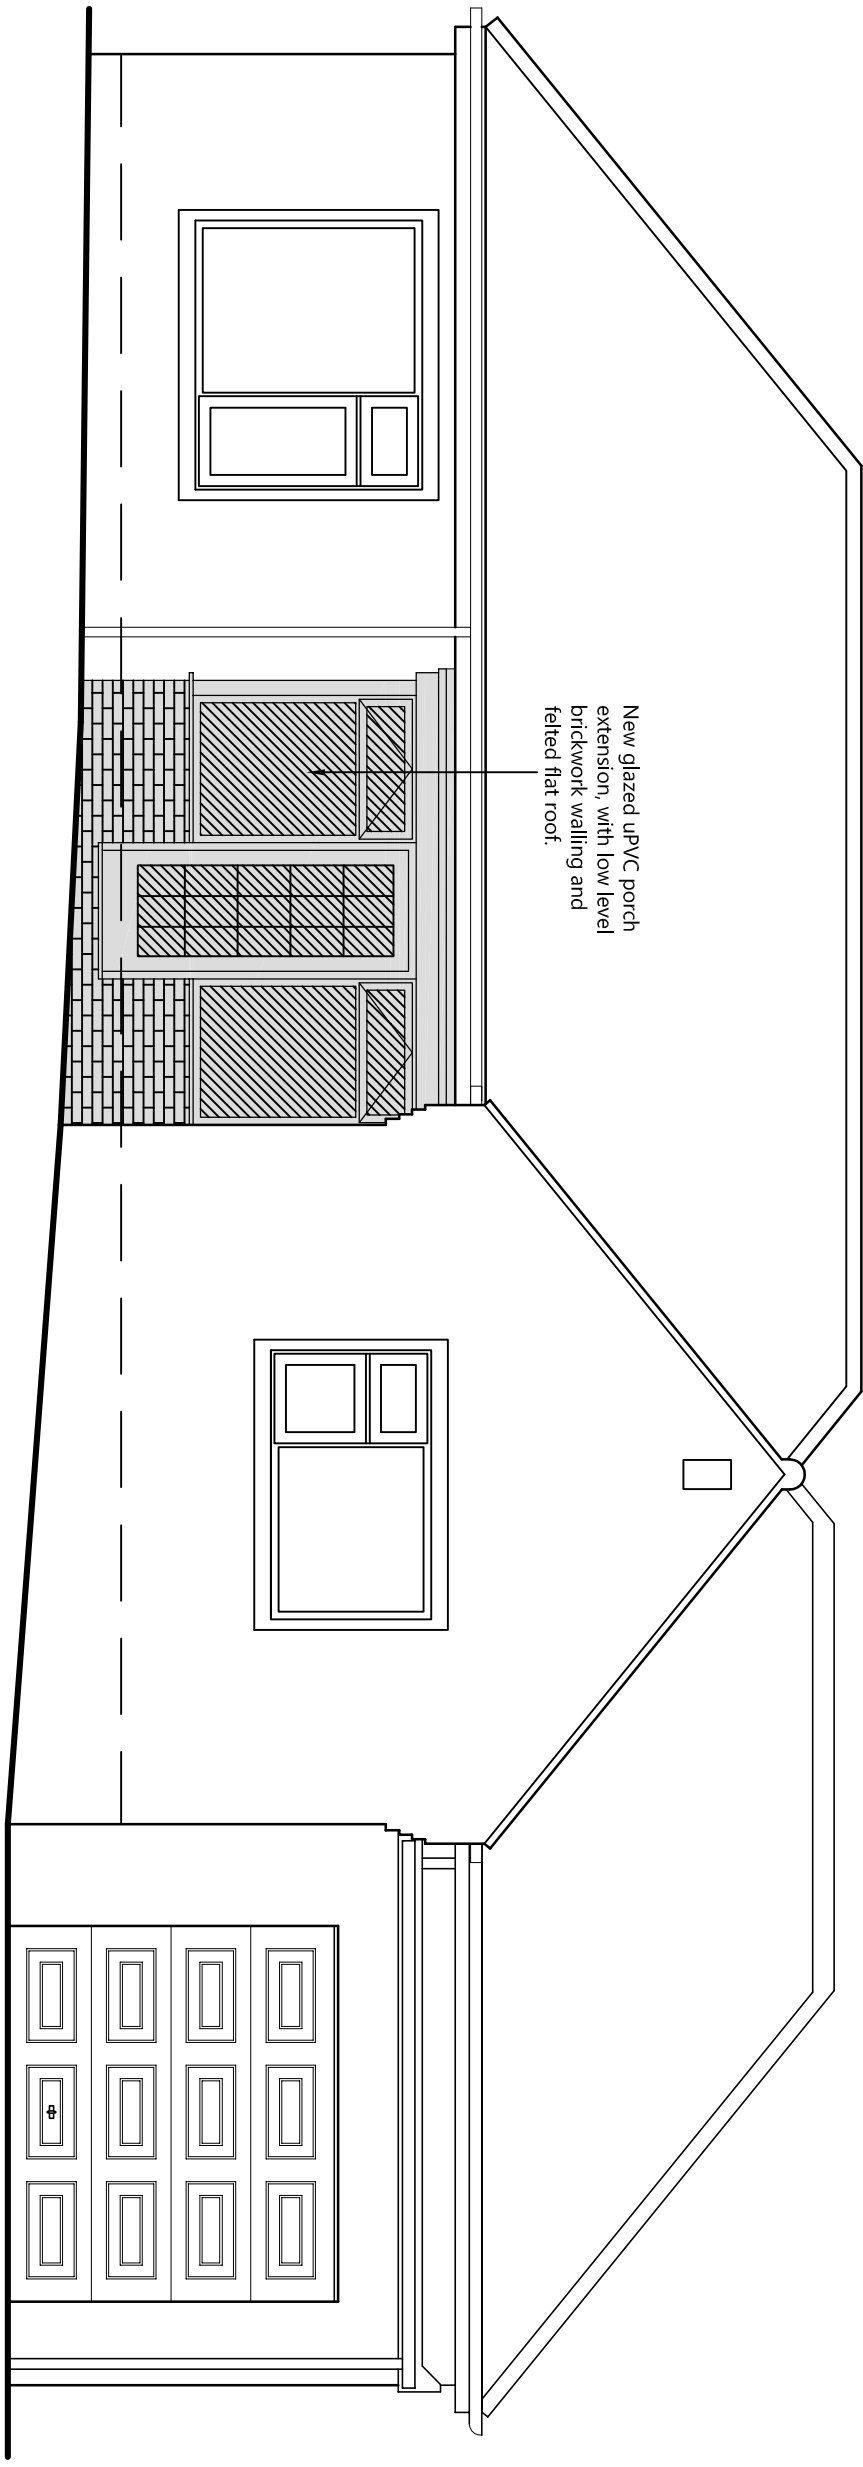

SCHEME FRONT ELEVATION

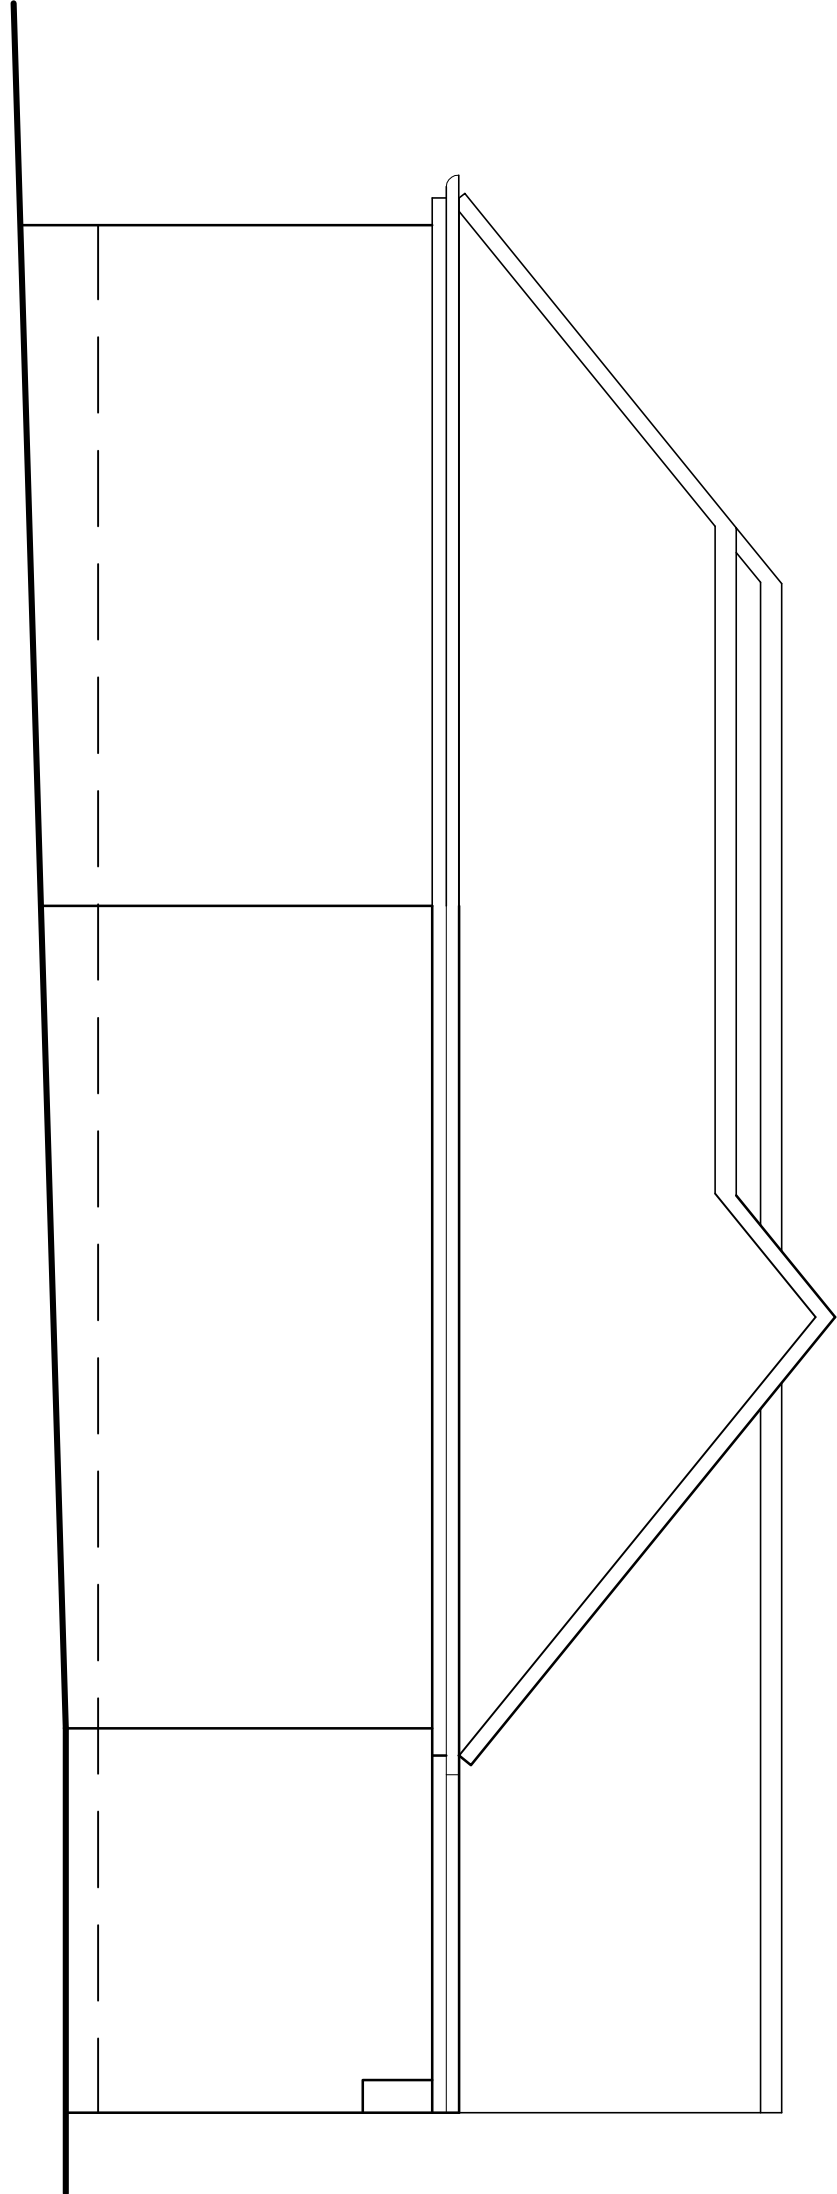

SURVEY LEFT SIDE ELEVATION

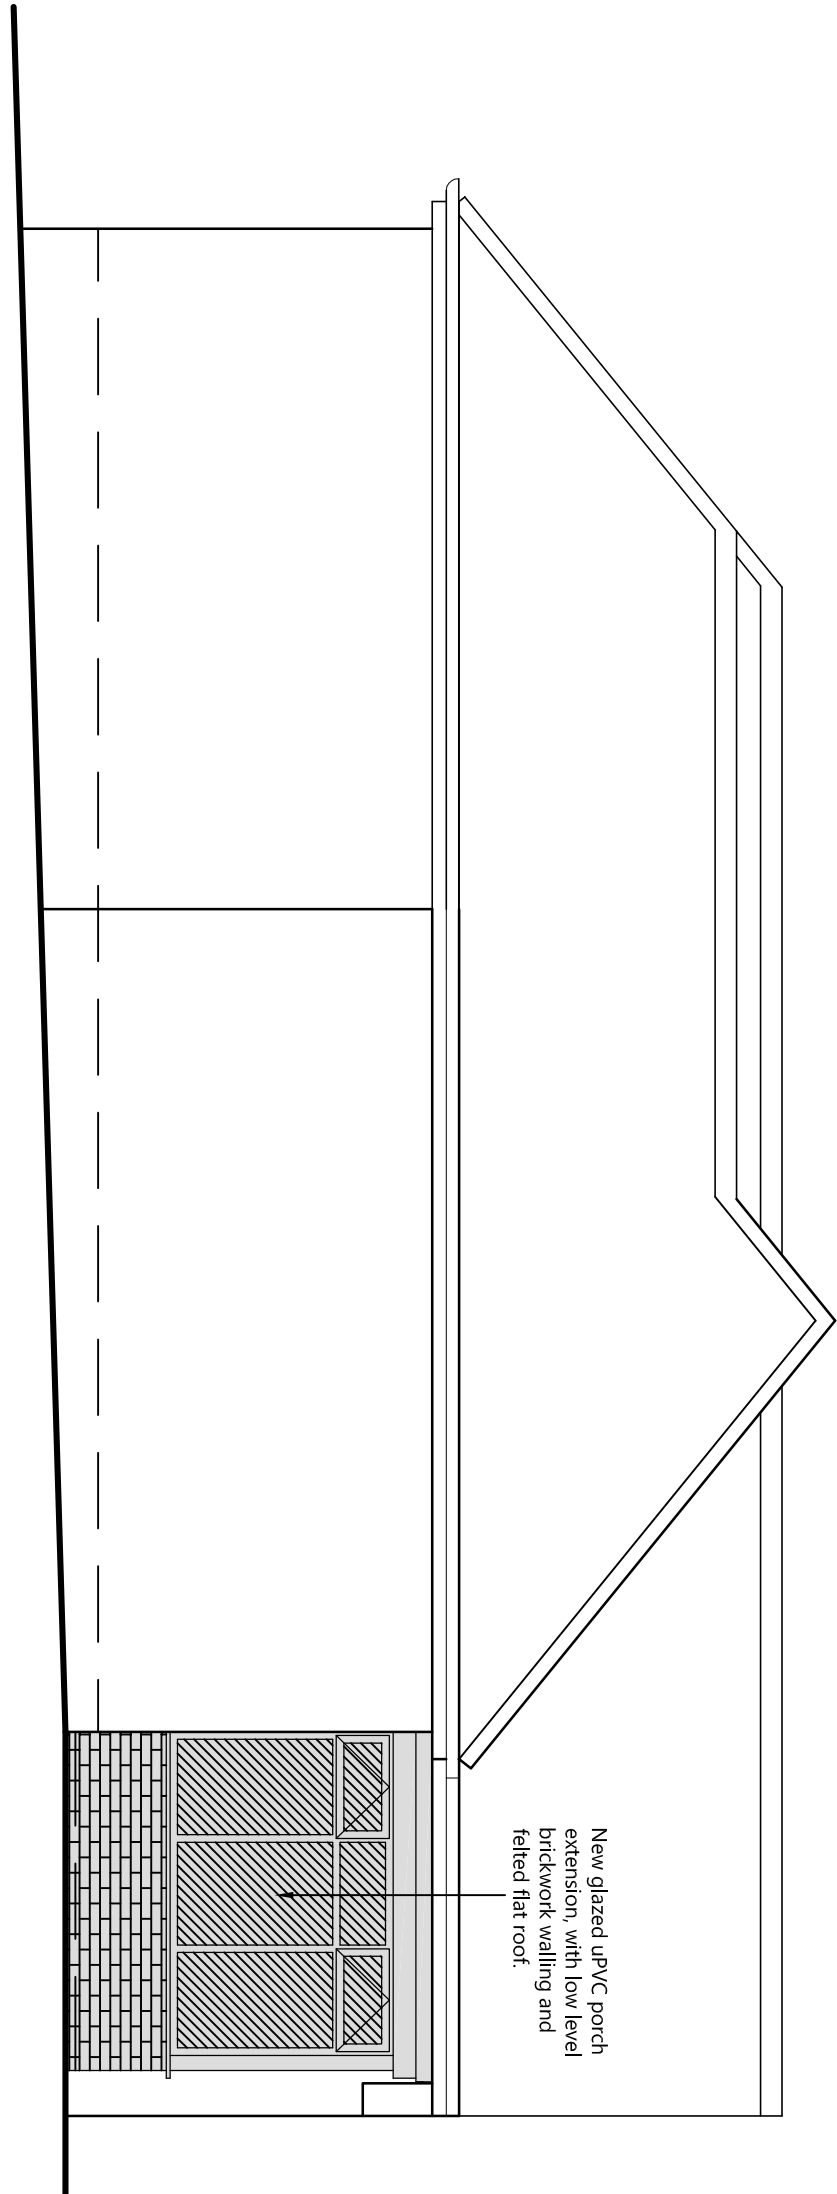

SCHEME LEFT SIDE ELEVATION

Ref	Date	Revision	Initial	
Project / Client				
EXTENSIONS TO 10 BOURNE WALK STAINCROSS, BARNSELEY FOR MISS E PERRY				
Drawing Title				
SCHEME PORCH DETAILS				
John Hill ASSOCIATES LTD Architectural & Surveying Consultants				
6 Shaw Wood Way Shaw Wood Business Park Doncaster DN2 5TB Tel: 01302 364566 Fax:01302 364588 enquiries@jh-a.co.uk				
Scale	1:50	Date	MARCH 2016	
Drawn By:	DJT	Checked By:	AH	
Drawing No:	15/015/11			Sheet Size A1