



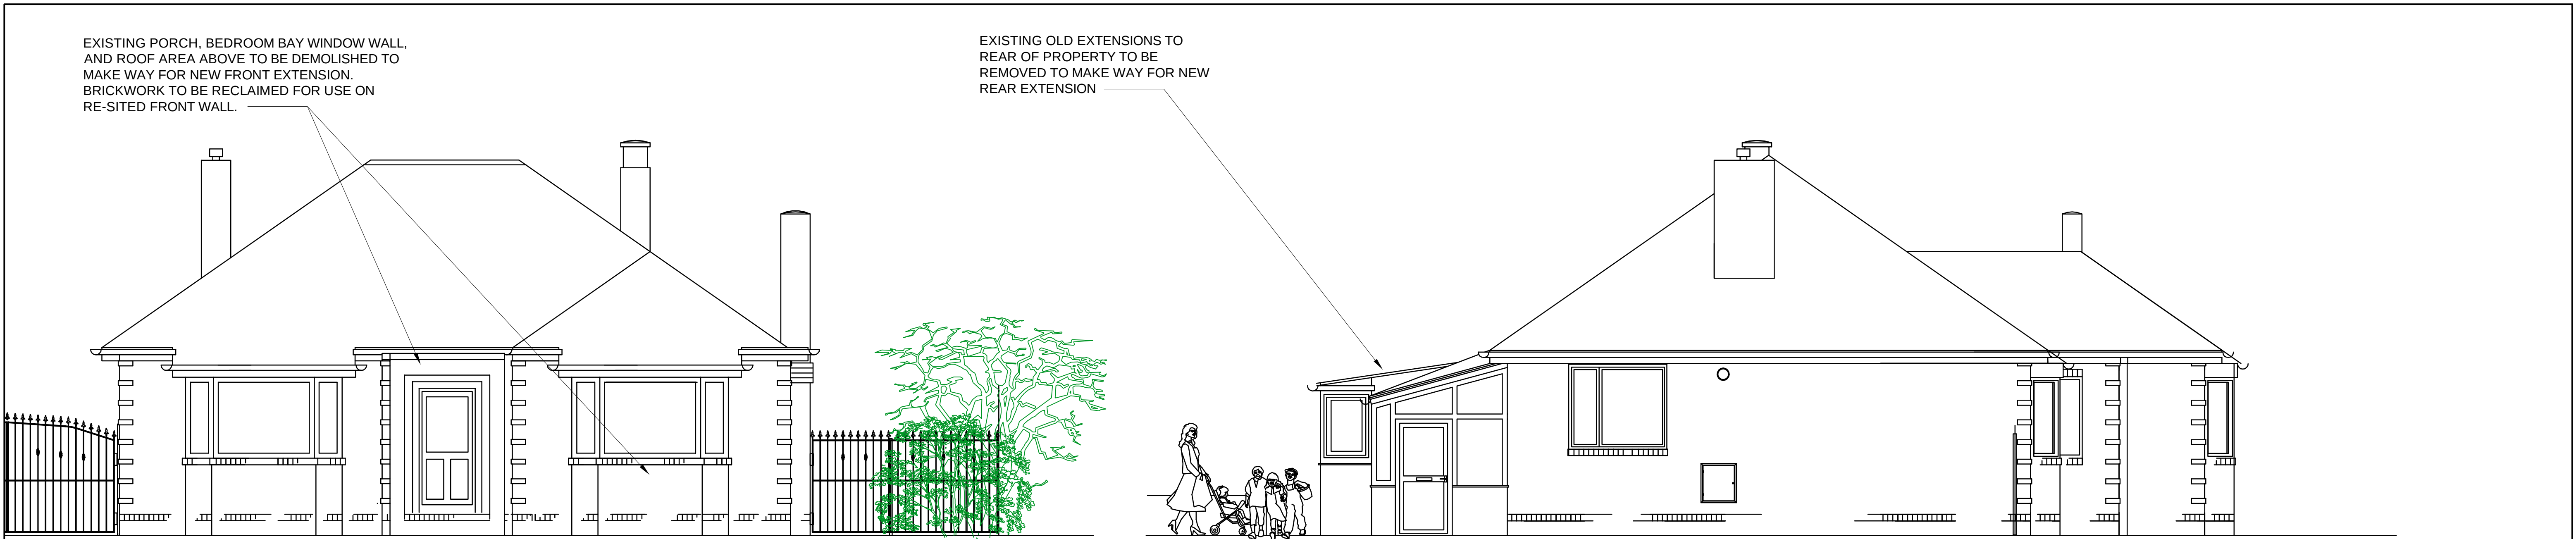

EXISTING FRONT ELEVATION
(SOUTH EAST)

EXISTING SIDE ELEVATION
(SOUTH WEST)

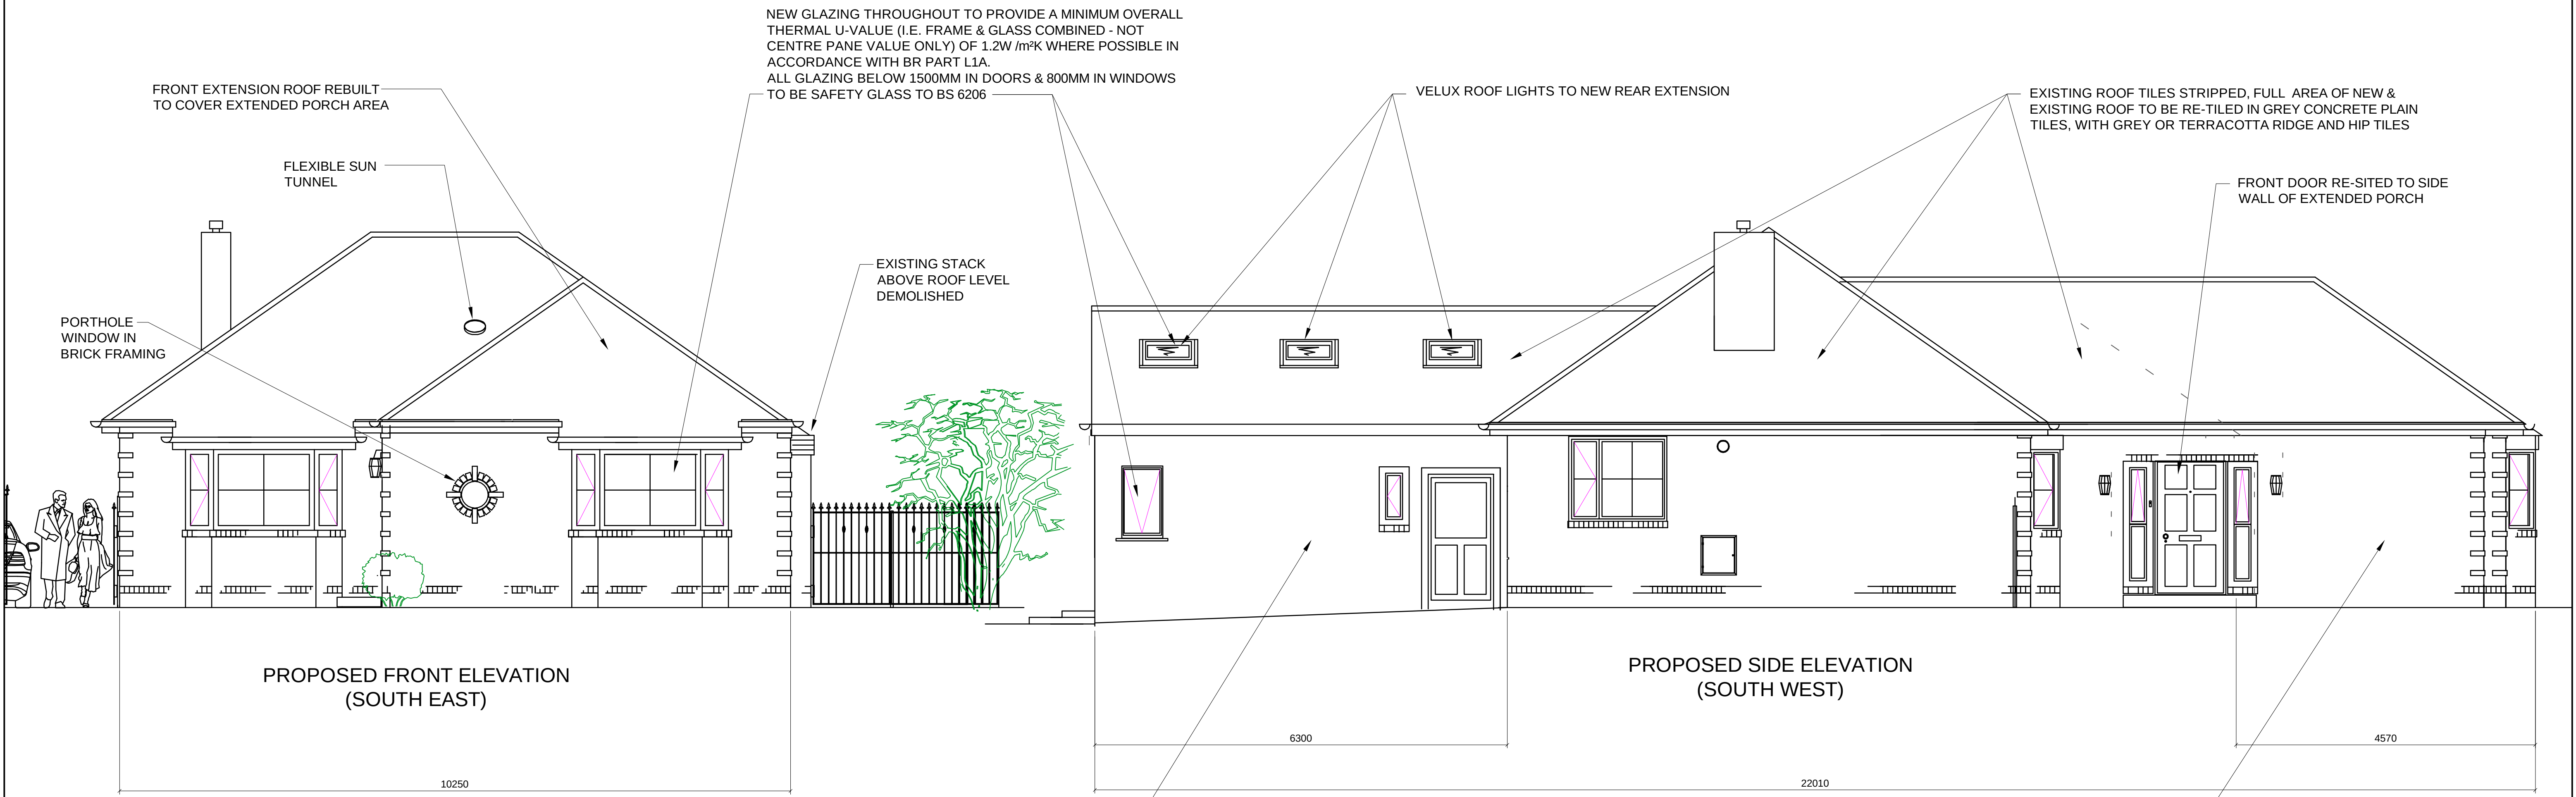

PROPOSED FRONT ELEVATION
(SOUTH EAST)

PROPOSED SIDE ELEVATION
(SOUTH WEST)

REAR SIDE WALLS TO BE CONSTRUCTED FROM RED BRICKS (MATCH AS CLOSE AS POSSIBLE FROM CURRENTLY AVAILABLE STOCKS)

FRONT FACADE, & SIDE WALL CONTAINING ENTRANCE DOOR (I.E. THE FACADES IN VIEW OF THE ROAD AND DRIVEWAY) TO BE CONSTRUCTED FROM MATCHING BRICKS RECLAIMED FROM DEMOLITION OF EXISTING FRONT FACADE, STACKS & REAR SECTIONS

GENERAL NOTES :

a) This drawing is confidential and the exclusive property of : Mr. Alwyn H. Richards and Mrs Christine M.A. Richards. No unauthorised use, copy or disclosure is to be made and it is to be returned upon request.

b) Do not scale from this drawing

c) All dimensions to be checked on site & confirmed to the Client

d) Any discrepancies or variations shall be notified to the Client before work on the relevant section commences

e) The materials and workmanship of all relevant trades and building operations shall comply with the recommendations of current British Standards and Codes of Practice

f) As far as reasonably practicable, this design has been prepared to reduce the risks to the Health & Safety of person(s) who may be affected Risk assessments are to be prepared by the Contractor(s) for any unavoidable risks.

IDENTIFICATION OF RESIDUAL RISKS - RISK IS DESIGNED OUT OF THE PROPOSALS WHEREVER POSSIBLE. WHERE THIS IS NOT POSSIBLE, THE RISK IS MINIMISED AND ANY RESIDUAL RISK INDICATED BY THIS SYMBOL AND EXPLANATORY NOTE

Rev.	Description	Changed	Checked	Date
L	ISSUED FOR PLANNING APPROVAL	AHR	CMAR	01.01.18
A.	EXISTING LAYOUT	AHR	CMAR	20.07.17

DRAWING STATUS: PROVISIONAL

NOTES :

Client: AHR & CMAR

ANY QUERIES REGARDING THIS DRAWING PLEASE CONTACT:
A.H.RICHARDS
Tel. : 07973 199947

Title

EXISTING & PROPOSED FRONT AND SIDE ELEVATIONS TO BUNGALOW

384, PONTEFRACT ROAD,
LUNDWOOD
BARNESLEY, S. YORKS S71 5JZ

Drawing Produced By

ALWYN RICHARDS
TEMPORARY WORKS DESIGN

A: BBIC, Snydale Road,
Cudworth, Barnsley,
S72 8RP
T: (01226) 718428
F: (01226) 711353
E: general@alwynrichards.com
W: www.alwynrichards.com

DRAWN BY	CHECKED BY	APPROVED BY
A.H. RICHARDS 20.07.17		

RISK ASSESSMENT No.	CALCULATION No.	REV.
-	-	-

SCALE	DRAWING No.	REV.
1 : 50 @ A1	AR/CR/03	L