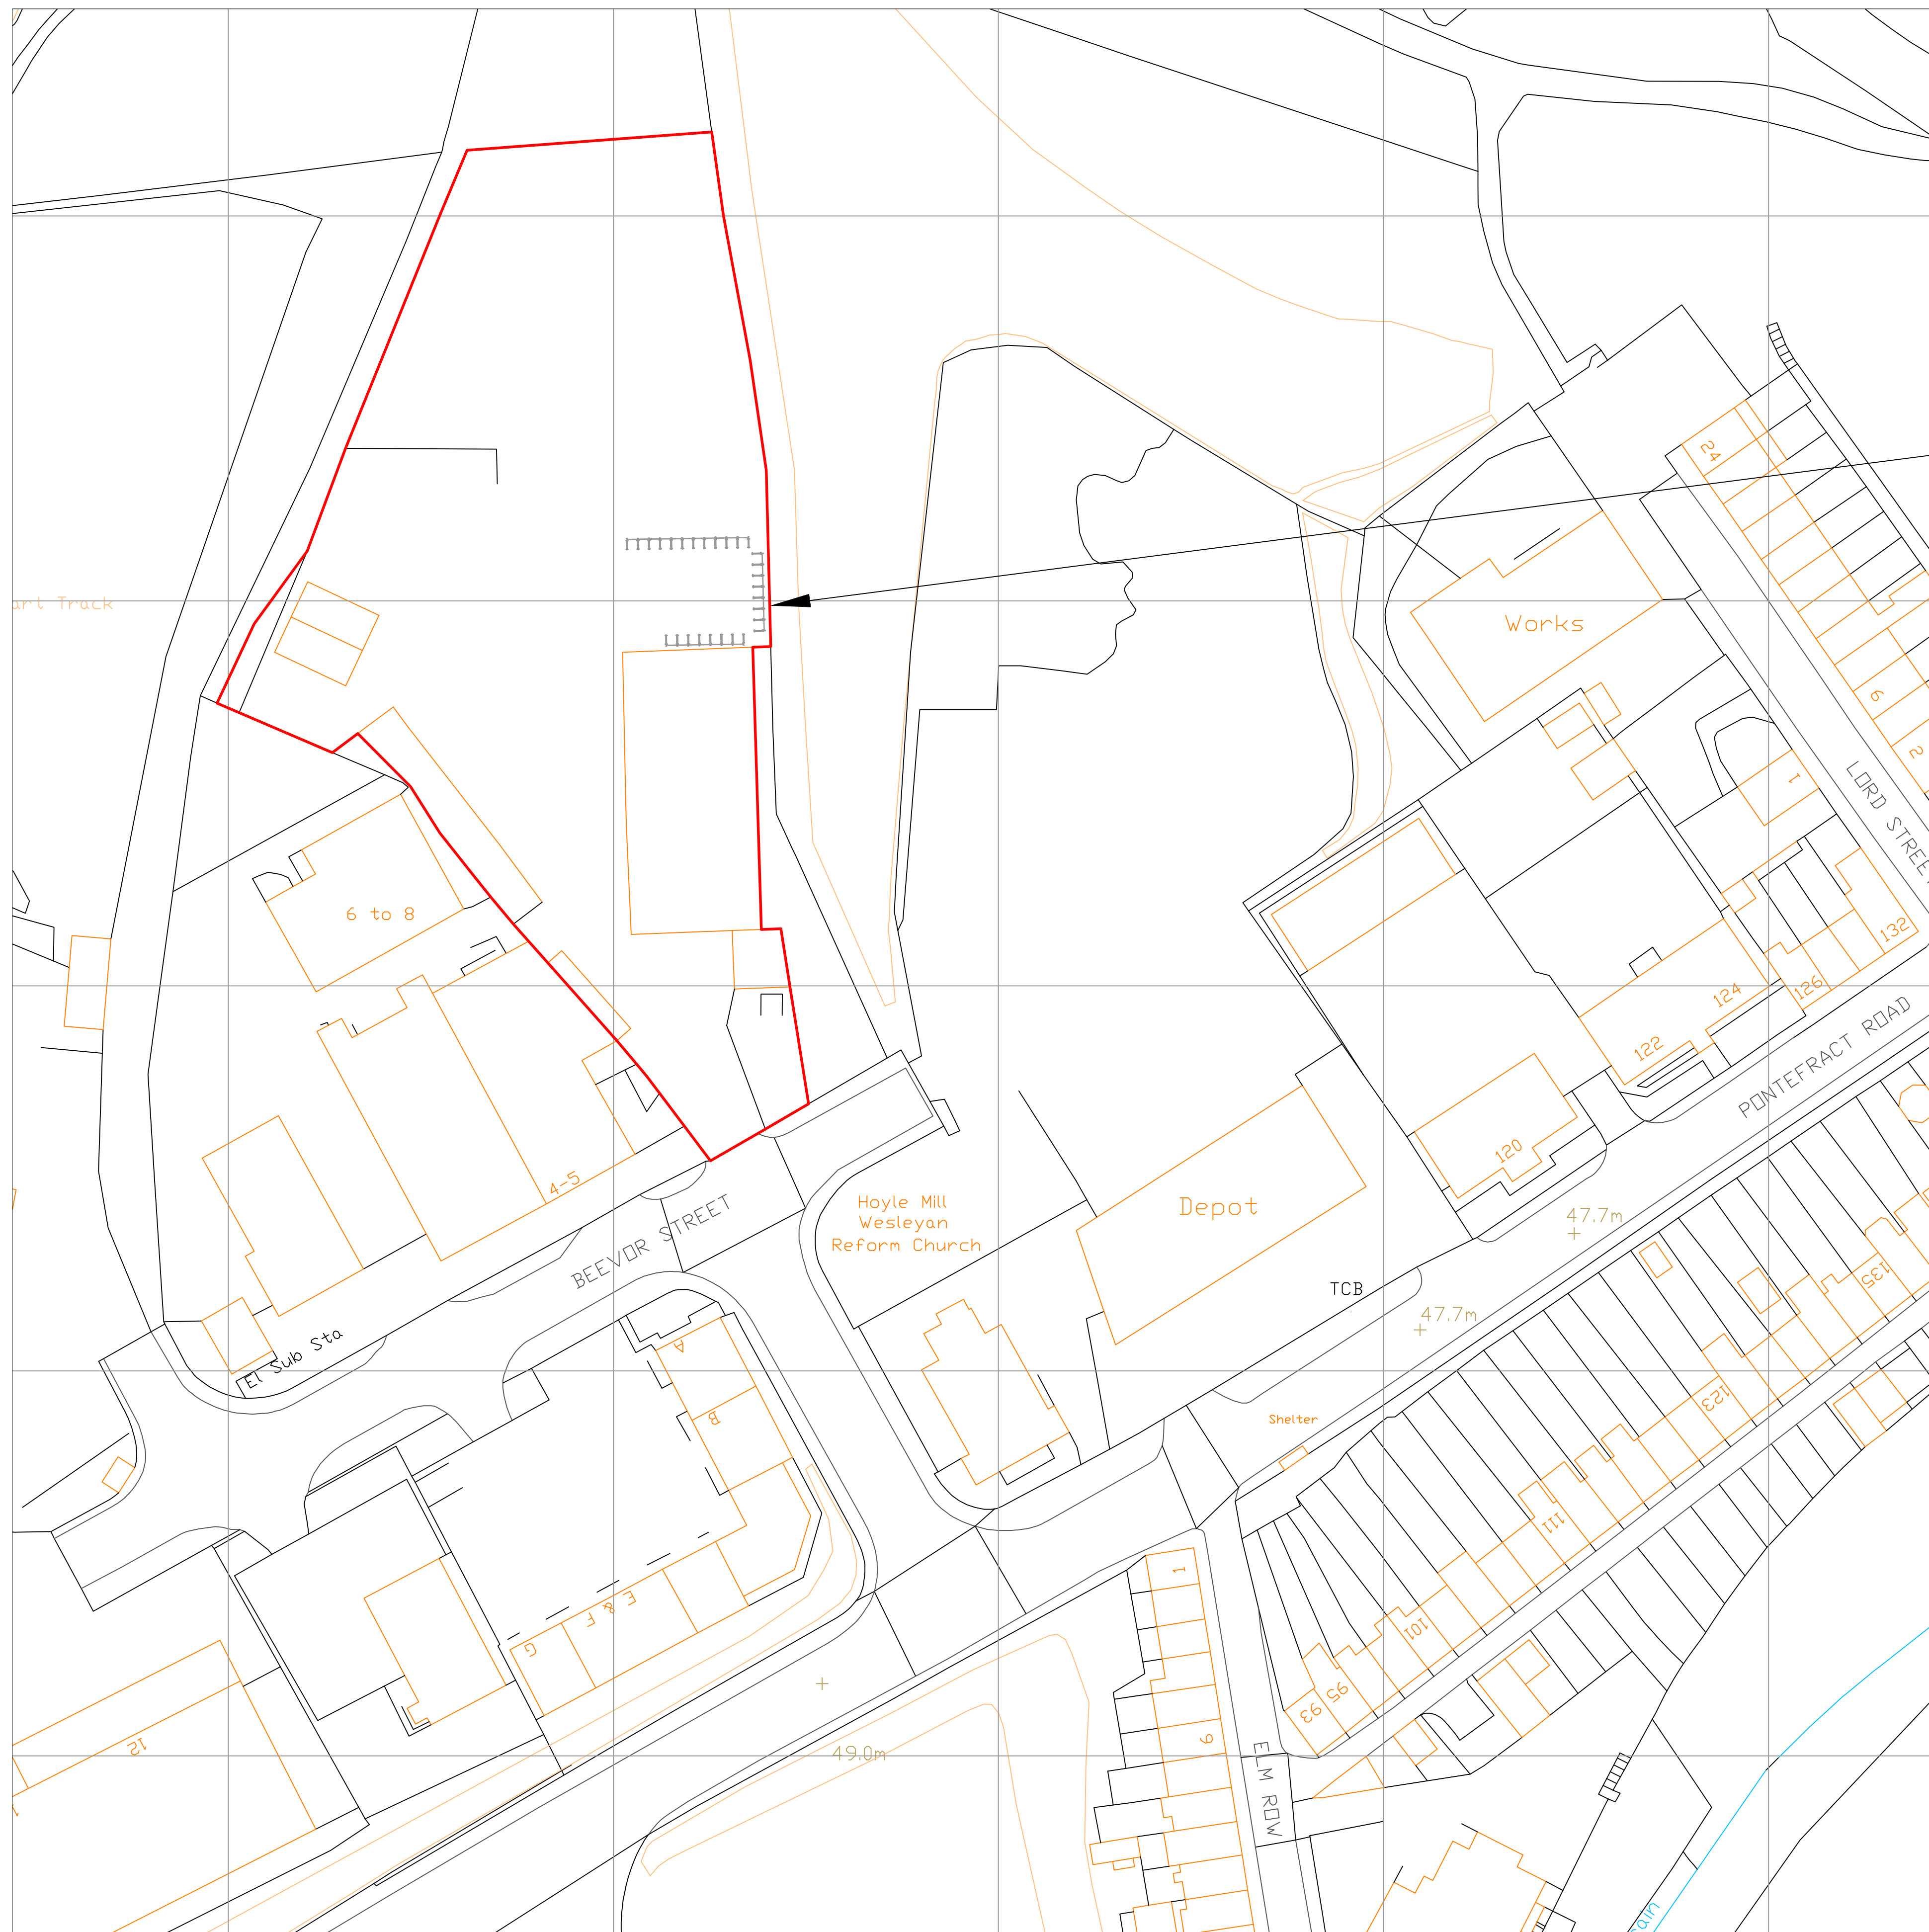
 
 


BLOCK PLAN
1:500 @ A1

	
	
	
KN Shopfitters Ltd Unit 19 Swannington Road Broughton Astley Leicester LE9 6TU Tel: 01455 283800	
DRAWING REF: KNS-1182	
CLIENT: Travis Perkins	
PROJECT: Travis Perkins, Industrial Estate, Pontefract Road, Beevor St, Barnsley S71 1HN	
TITLE Proposed Site Plan	
DATE: May 2019	SCALE: 1:500@A1
DRAWN BY: DS	CHECKED BY: RO
DRAWING NO: KNS-1182-102	REVISION: R1