




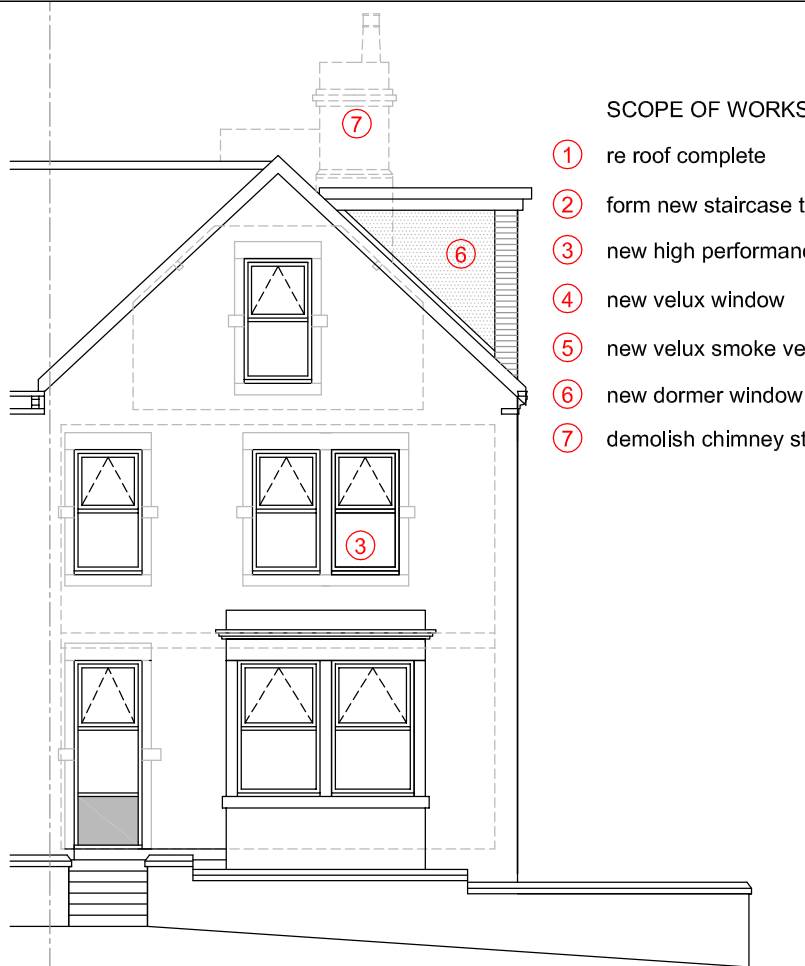


Front Elevation

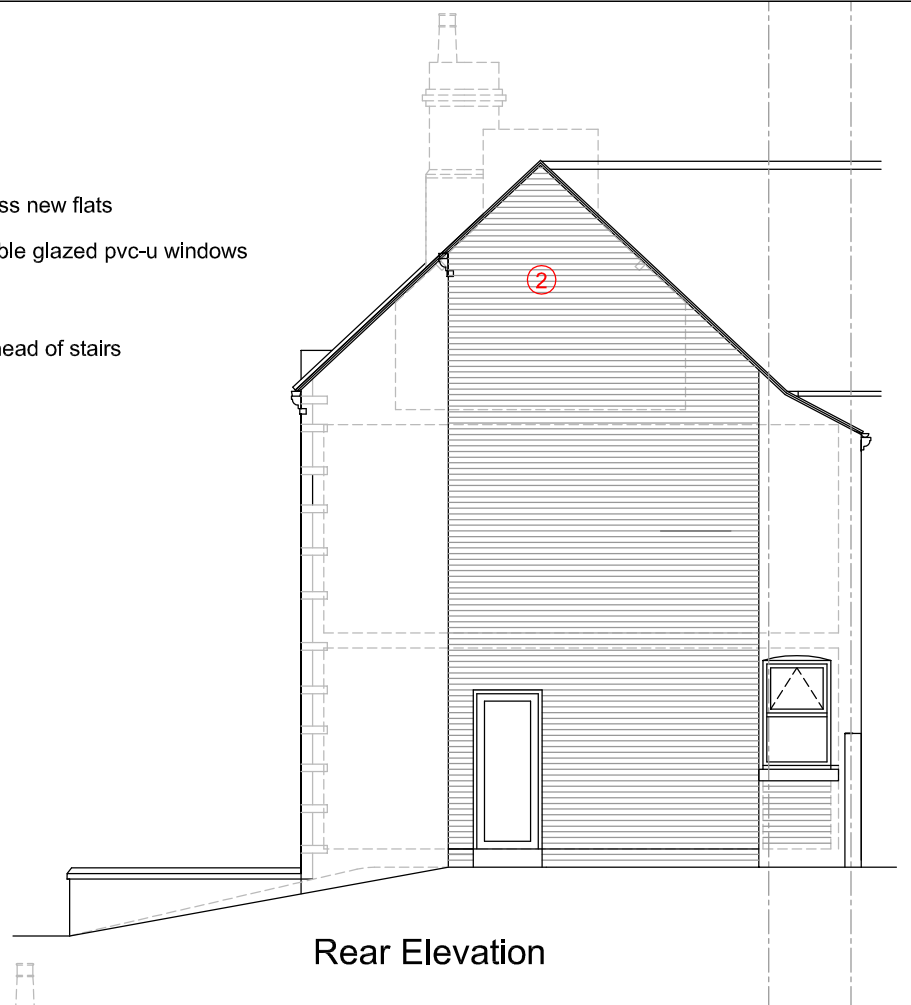

Rear Elevation

 

Gable Elevation

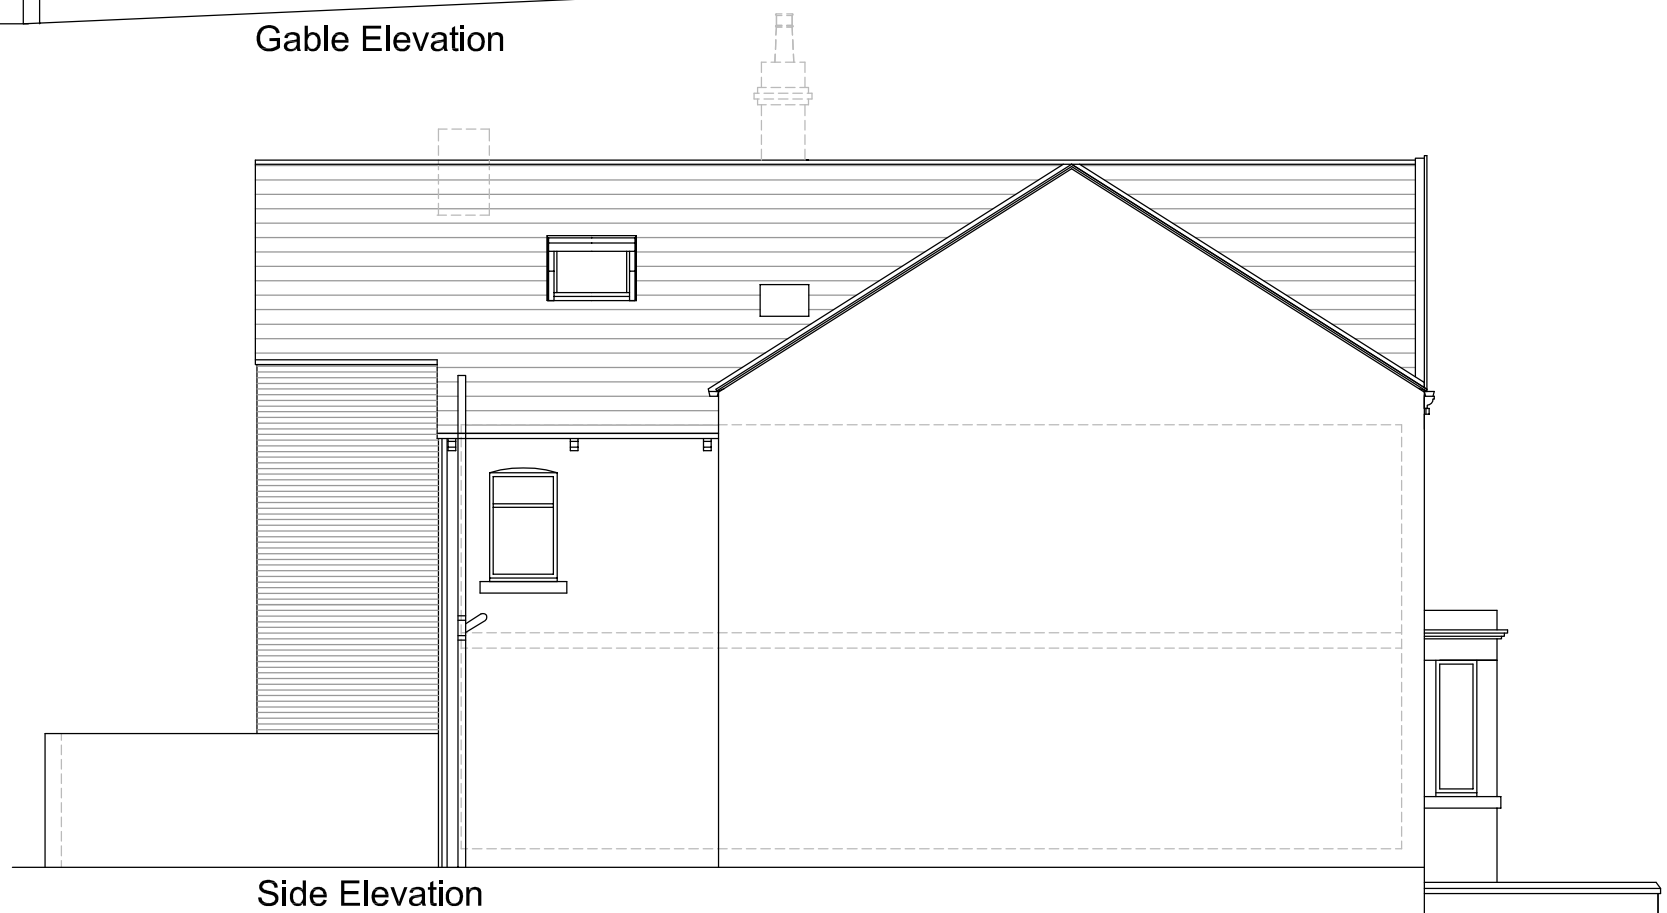

Side Elevation

38 Hough Lane Wombwell

planning



PH Architects  
0114 2350193  
07721 306623  
email: hpharch@aol.com  
web: pharchitects.co.uk

|       |                                           |
|-------|-------------------------------------------|
| job   | 38 Hough Lane Wombwell<br>Flat Conversion |
| title | Elevations as proposed - external stairs  |

|          |           |            |    |
|----------|-----------|------------|----|
| job no   | 38HL:01   | drawing no | 04 |
| date     | 11:10     |            |    |
| scale    | 1:100     |            |    |
| revision | A B C D E |            |    |