



STEPHEN A. WELCER.
Architectural Technician and Surveyor .
217, Wakefield Road,
Normanton,
Wakefield,
WF6 1BP,
West Yorkshire.

Tel. 01924 890012,
Mob. 07989 964611,
e-mail. stevewelcer@btinternet.com.


A Minor alterations as client request. 25.08.2020
B Minor alterations as client request. 26.08.2020

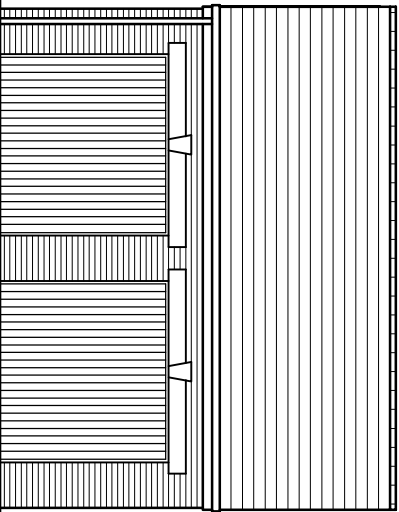


Front Elevation.
as Proposed.

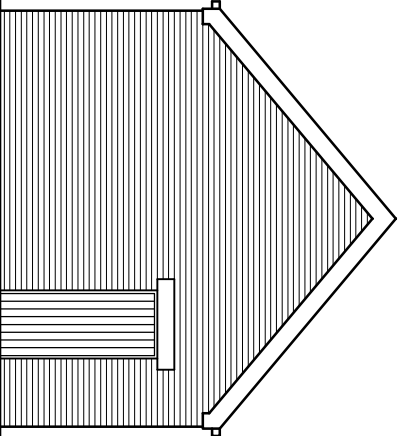


Side Elevation.
as Proposed.

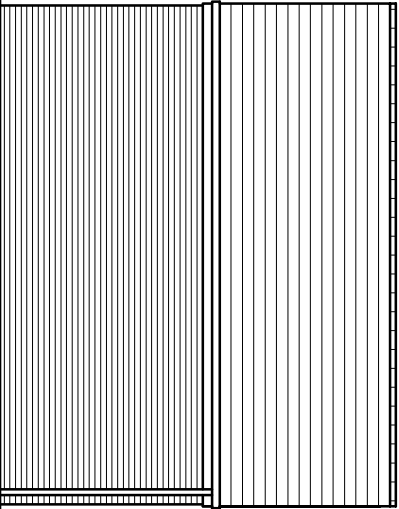

Rear Elevation.
as Proposed.

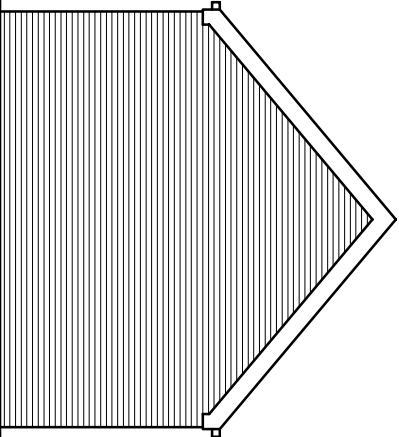

Side Elevation.
as Proposed.

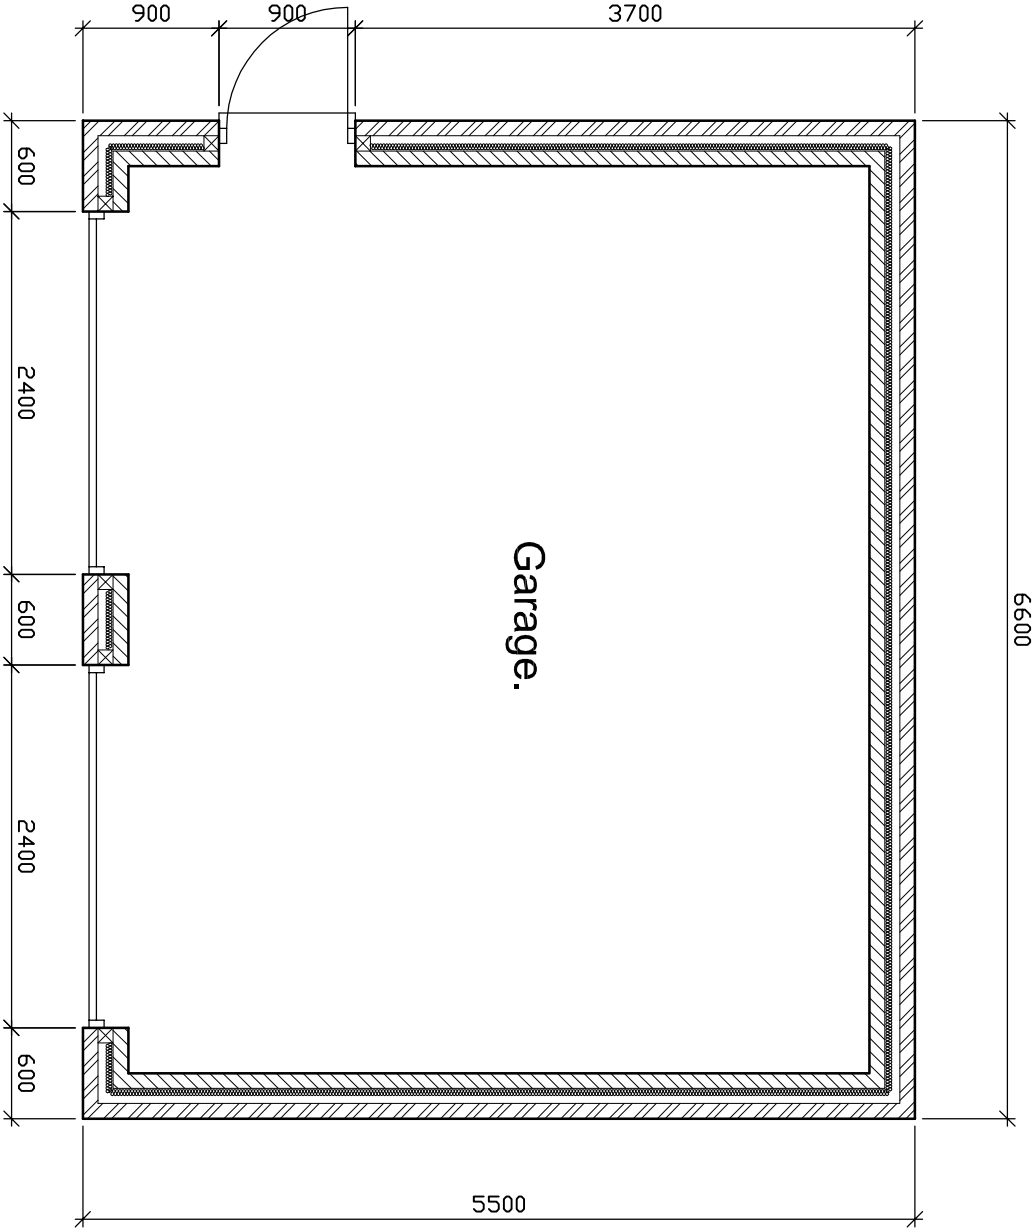

Ground Floor Plan.
as Proposed.

Property Address BROCKLEHURST, 1, SPRING LANE. CARLTON. BARNSLEY. S71 3EX.	Project Title PROPOSED DETACHED GARAGE. BROCKLEHURST, 1, SPRING LANE. CARLTON. BARNSLEY. FOR MR. L. WOOD.	Drawing Title PLANS AND ELEVATIONS AS PROPOSED.		Scale 1:50 - 1:100 @ A3.	
				Date AUG. 2020	
				Drawn by SW	Checked by -
				Drawing no. 2020-65-01	Revision B